




DO NOT SCALE THIS DRAWING. THE CONTRACTOR IS DEEMED TO HAVE CHECKED ALL DIMENSIONS ON SITE AND REPORT ANY DISCREPANCIES TO OGLESBY & LIMB LTD. THE CONTENTS OF THIS DRAWING ARE COVERED BY COPYRIGHT AND REMAIN THE PROPERTY OF OGLESBY & LIMB LTD. WRITTEN APPROVAL MUST BE OBTAINED FROM OGLESBY & LIMB LTD PRIOR TO DUPLICATION OR REPRODUCTION OF THIS DRAWING OR ITS CONTENTS. ANY DIMENSIONS NOT SHOWN ARE TO BE CHECKED AND AGREED WITH OGLESBY & LIMB LTD.

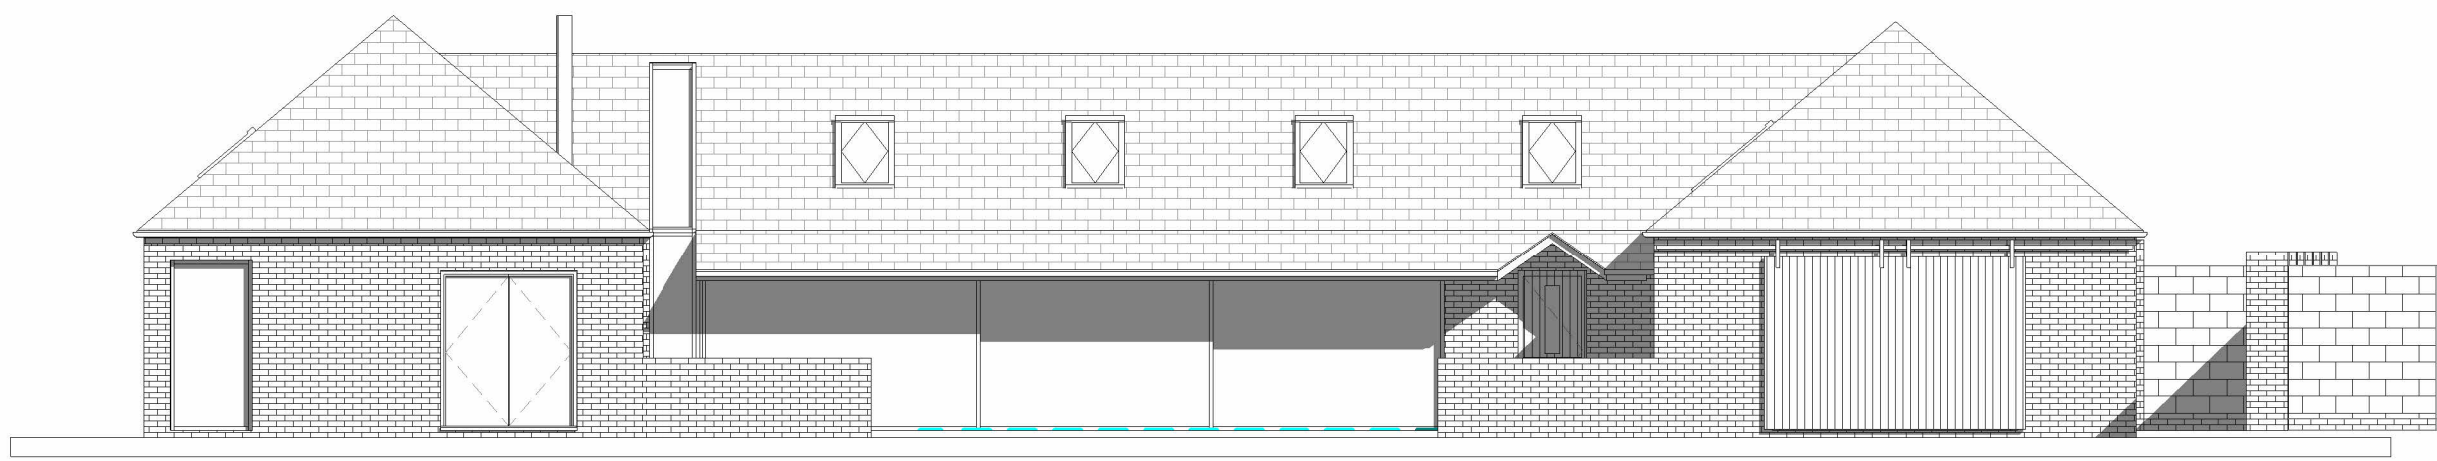


South Elevation
1 : 100

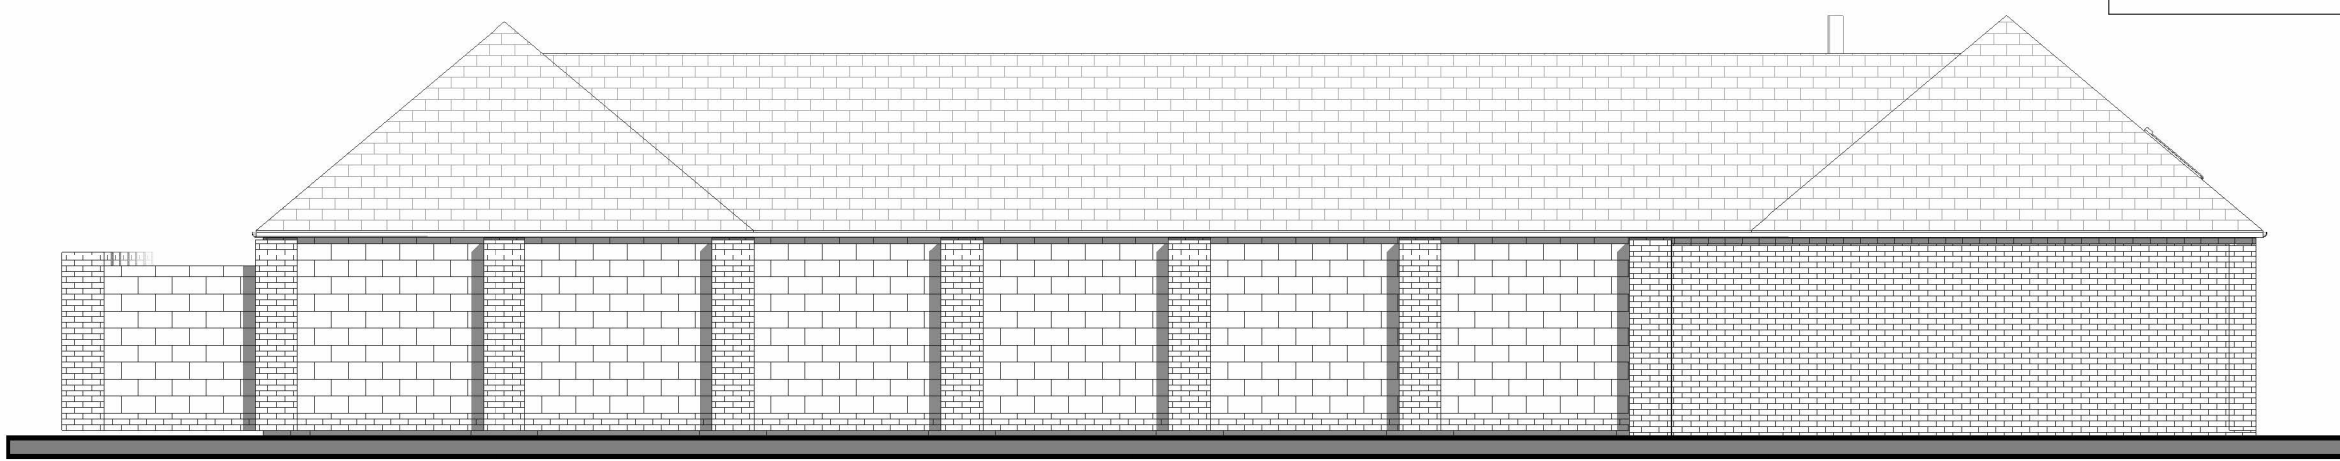


North Elevation
1 : 100

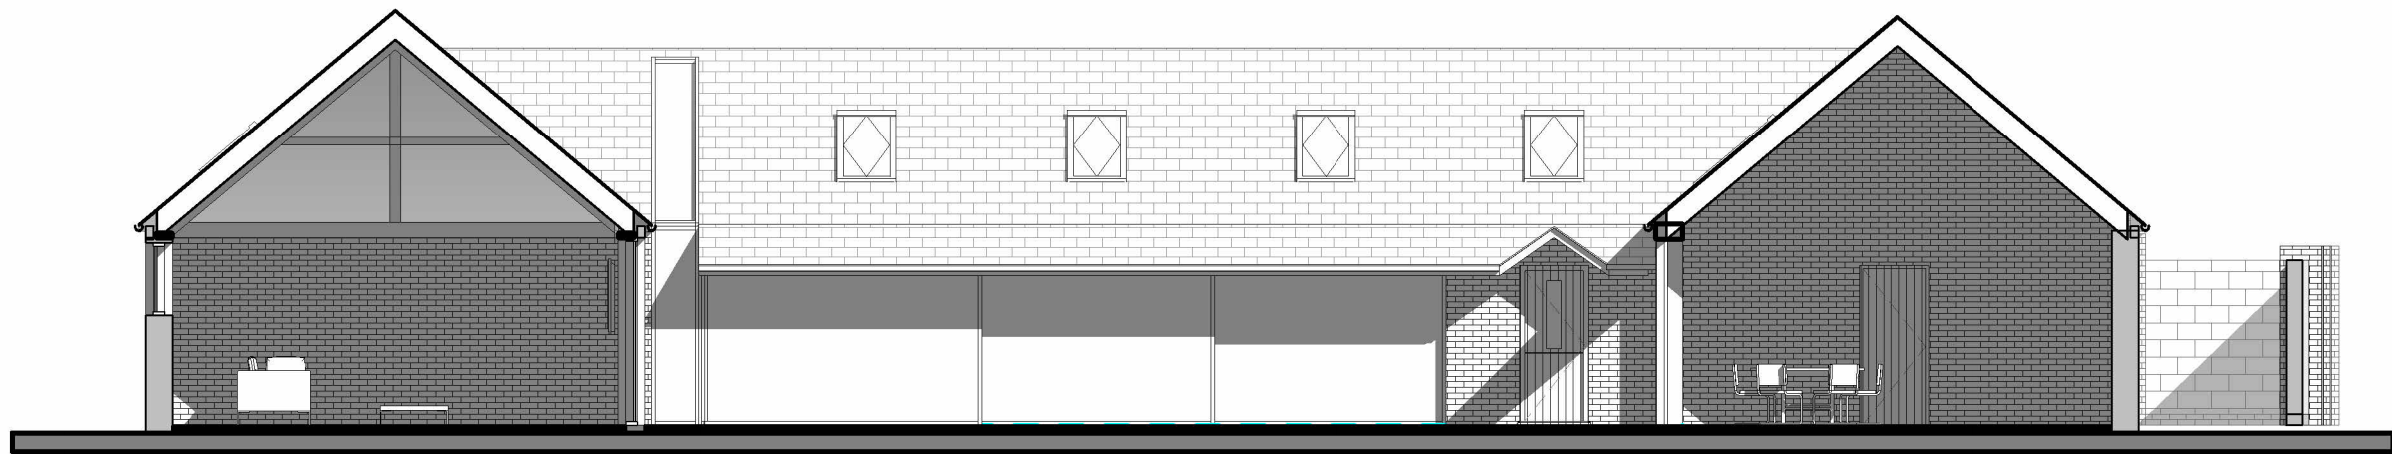


South Elevation (inside yard)
1 : 100

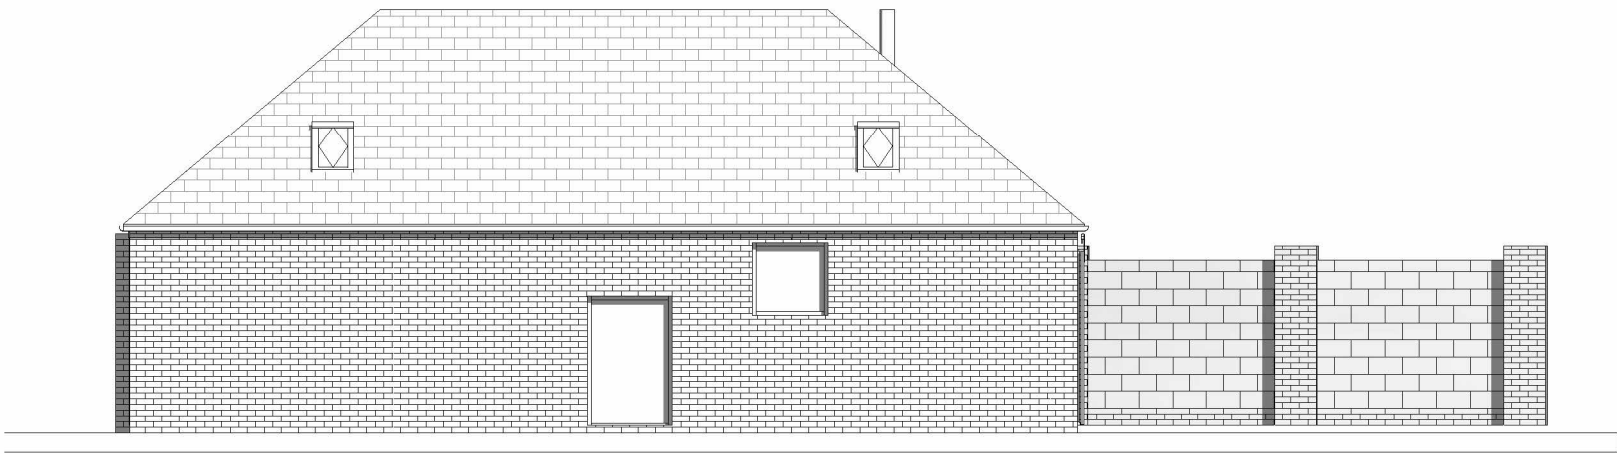

West Elevation
1 : 100

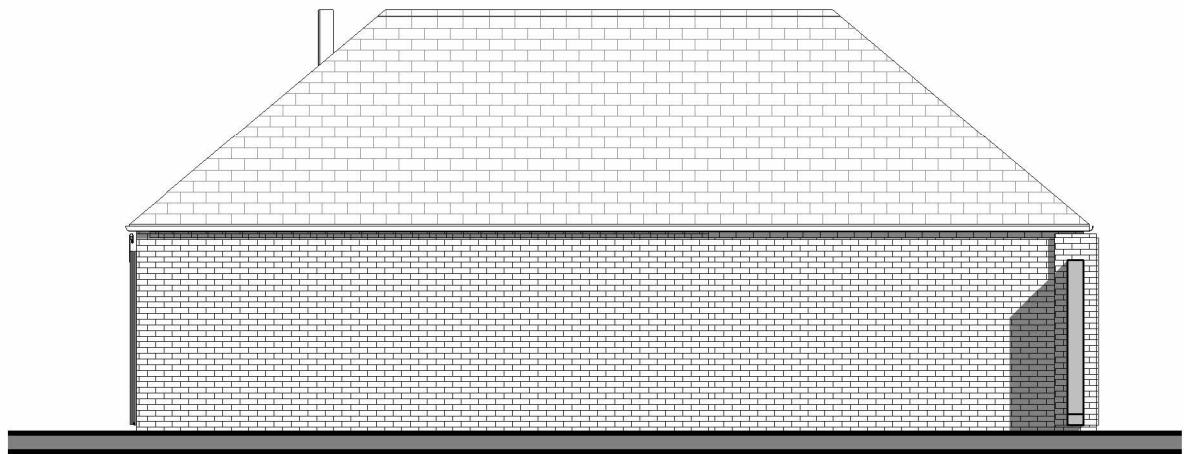


East Elevation
1 : 100

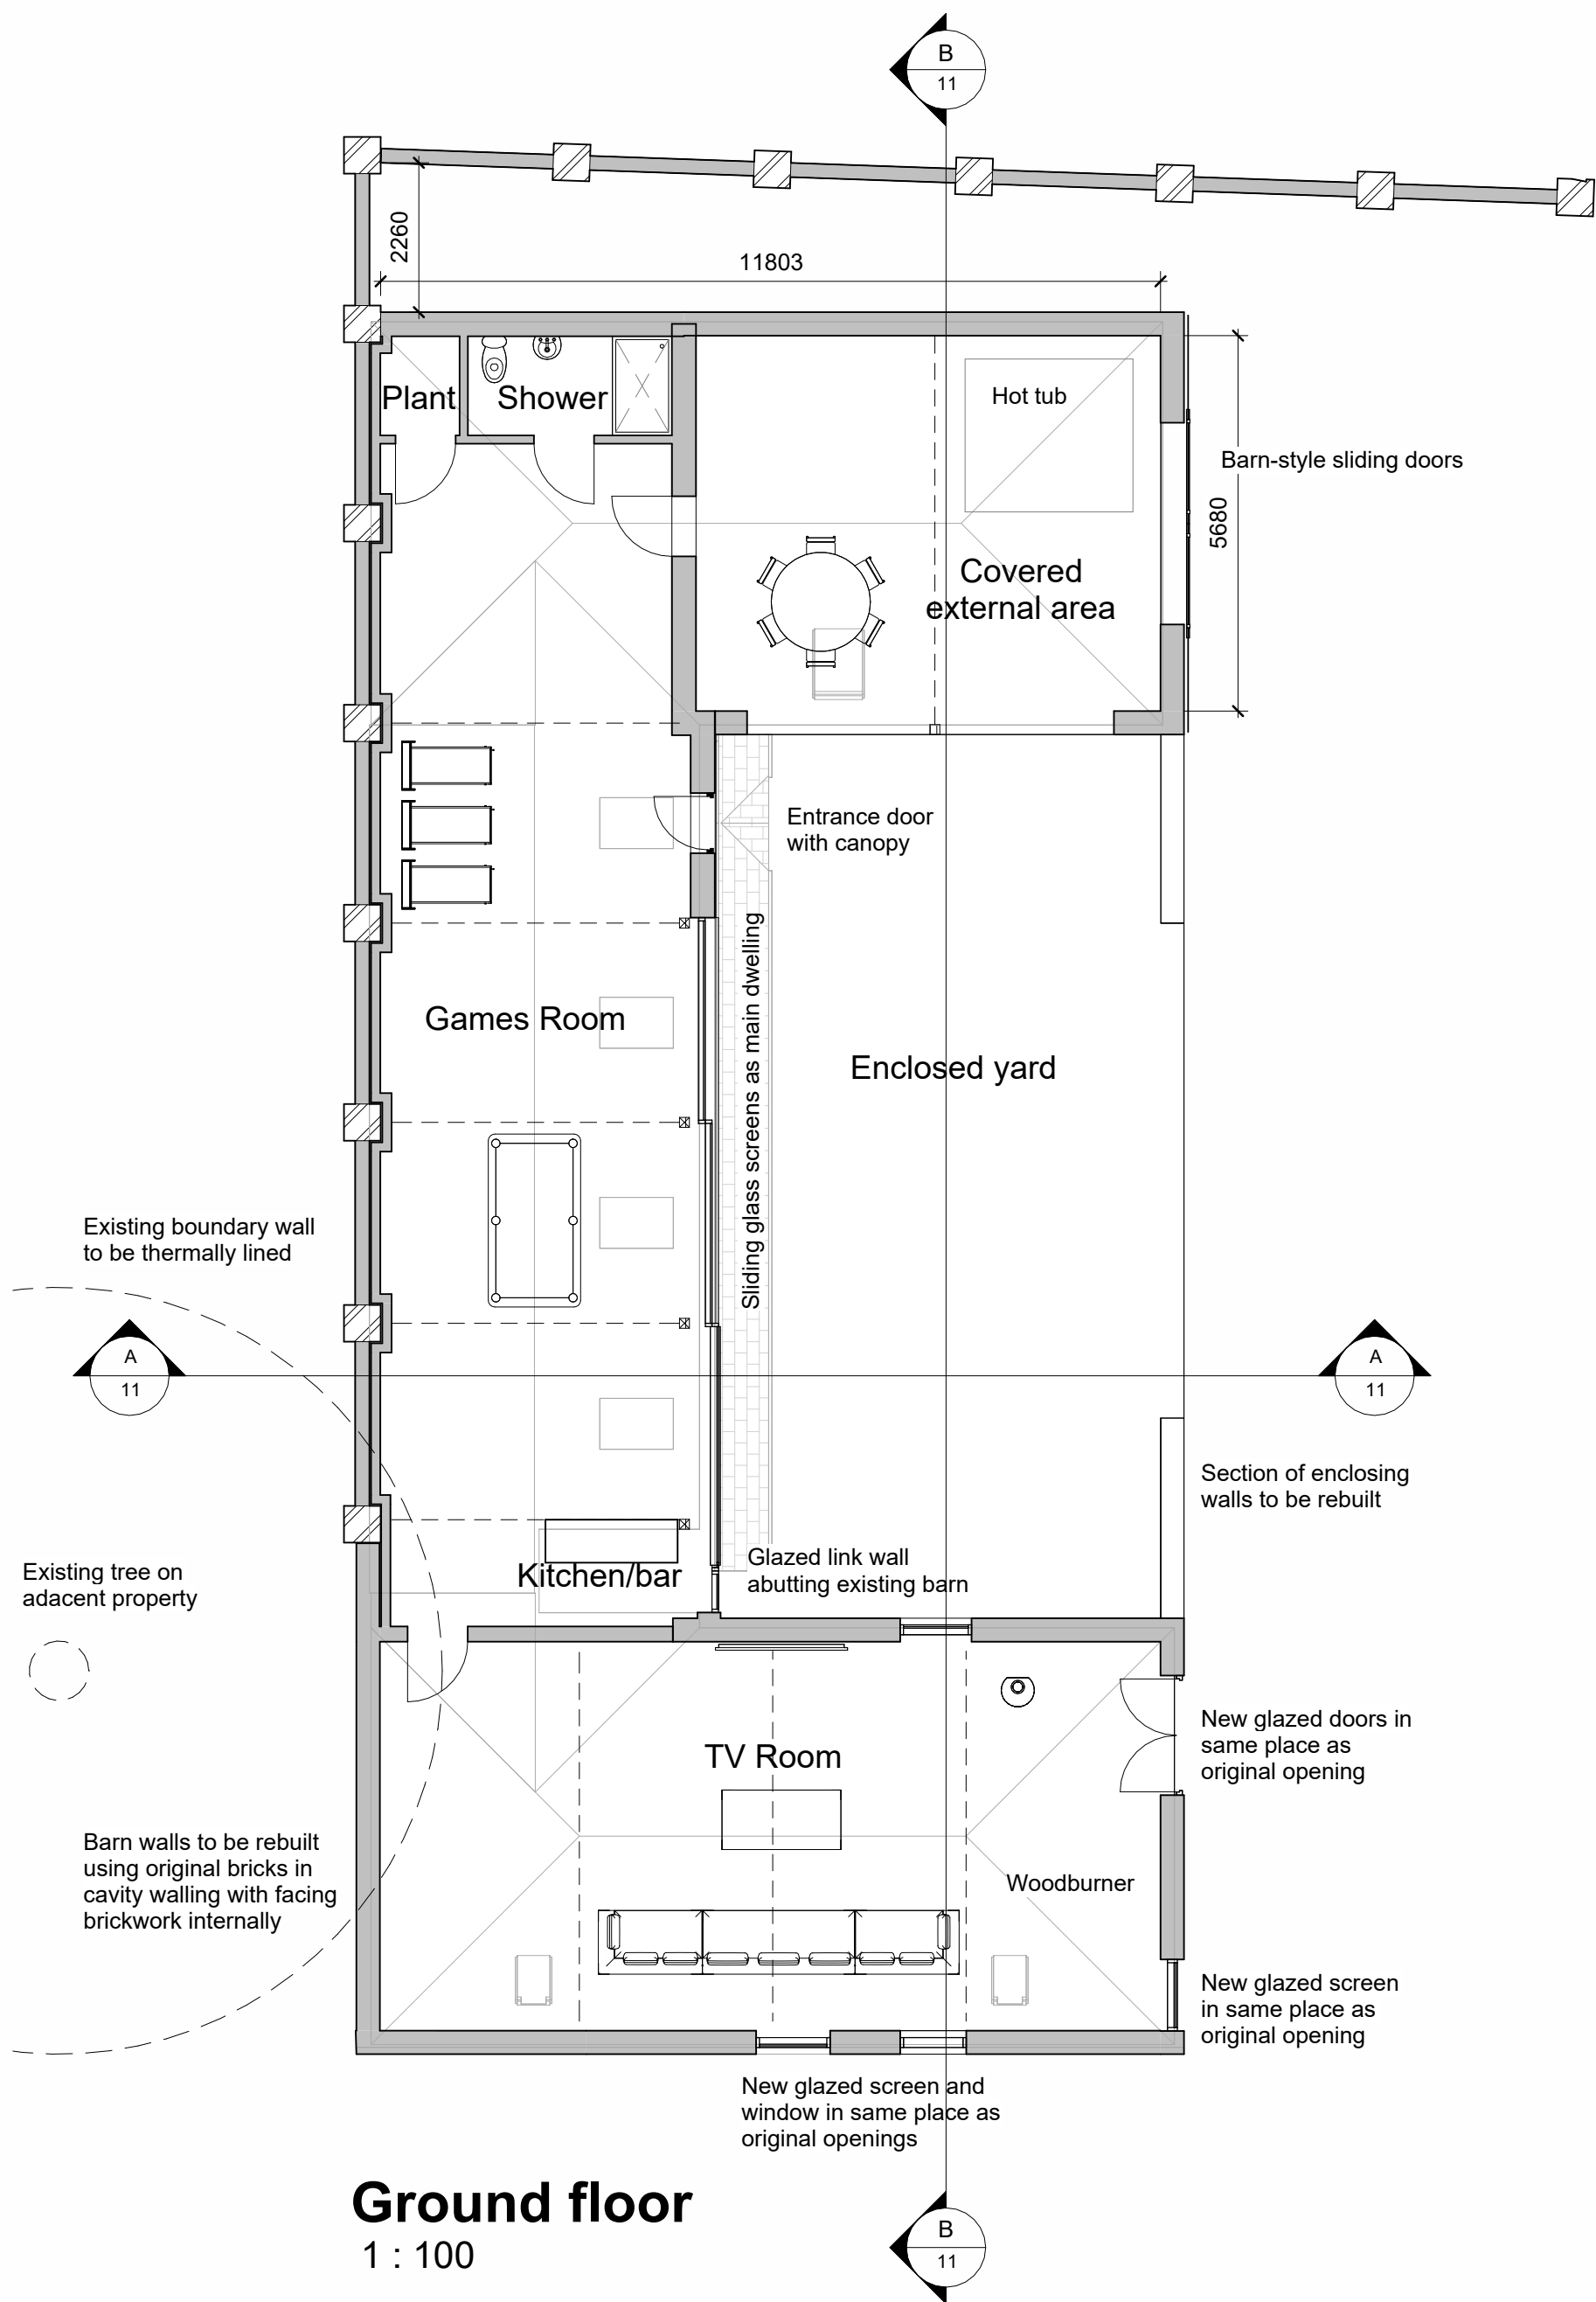


Ground floor
1 : 100



Section A
1 : 100

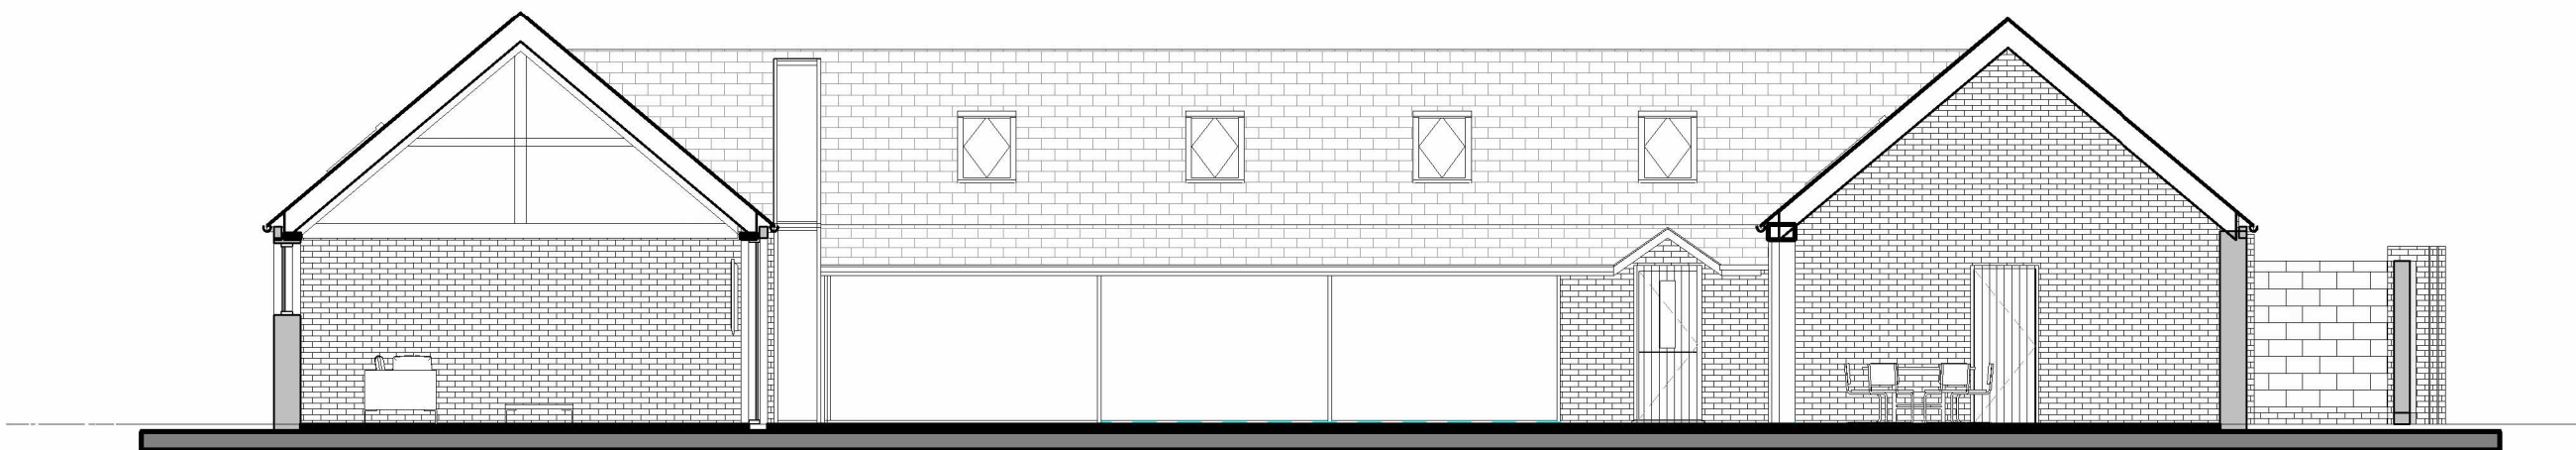

Section B
1 : 100

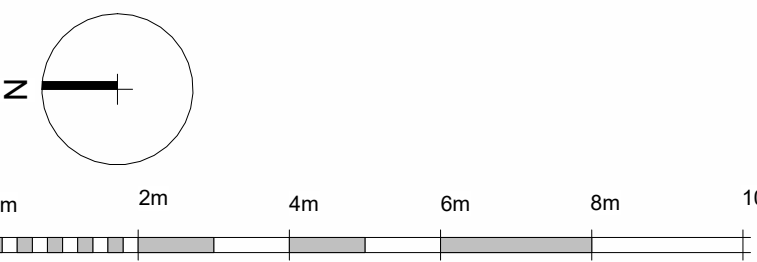

VISUAL SCALE 1:100 @ A1

P4	01.05.24	Householder + LBC applications	
P3	26.04.24	Section 73 & LBC application	
P2	22.04.24	NMA & LBC applications	
P1	21.11.23	Planning application	
Ref.	Date	Description	Initial

Oglesby & Limb Ltd

Chartered Architect

Suite 1, Market Chambers
12 Market Place, Spalding, Lincs
PE11 1SL

Tel: 01775 761196

e-mail: design@o-l-ltd.co.uk

O&L

Client:
Mr Graham Bowater

Project:
**Proposed Re-Building and
Extension to barn at Broadgate
Barns, 694 Broadgate, Weston,
Spalding, PE12 6JA**

Drawing Title:

**Plans, sections and elevations
as proposed**

**HOUSEHOLDER PLANNING & LISTED
BUILDING CONSENT APPLICATION ISSUE**

Date:	Nov 2023	Scale:	as shown @ A1
Drawn by:	AP	Checked by:	AJO

Drawing Number:	Rev:
A1656 - 11	P4