




Contractor to check all Dimensions on site prior to ordering materials / commencing work.Do Not Scale from this Drawing - If in doubt then please ask

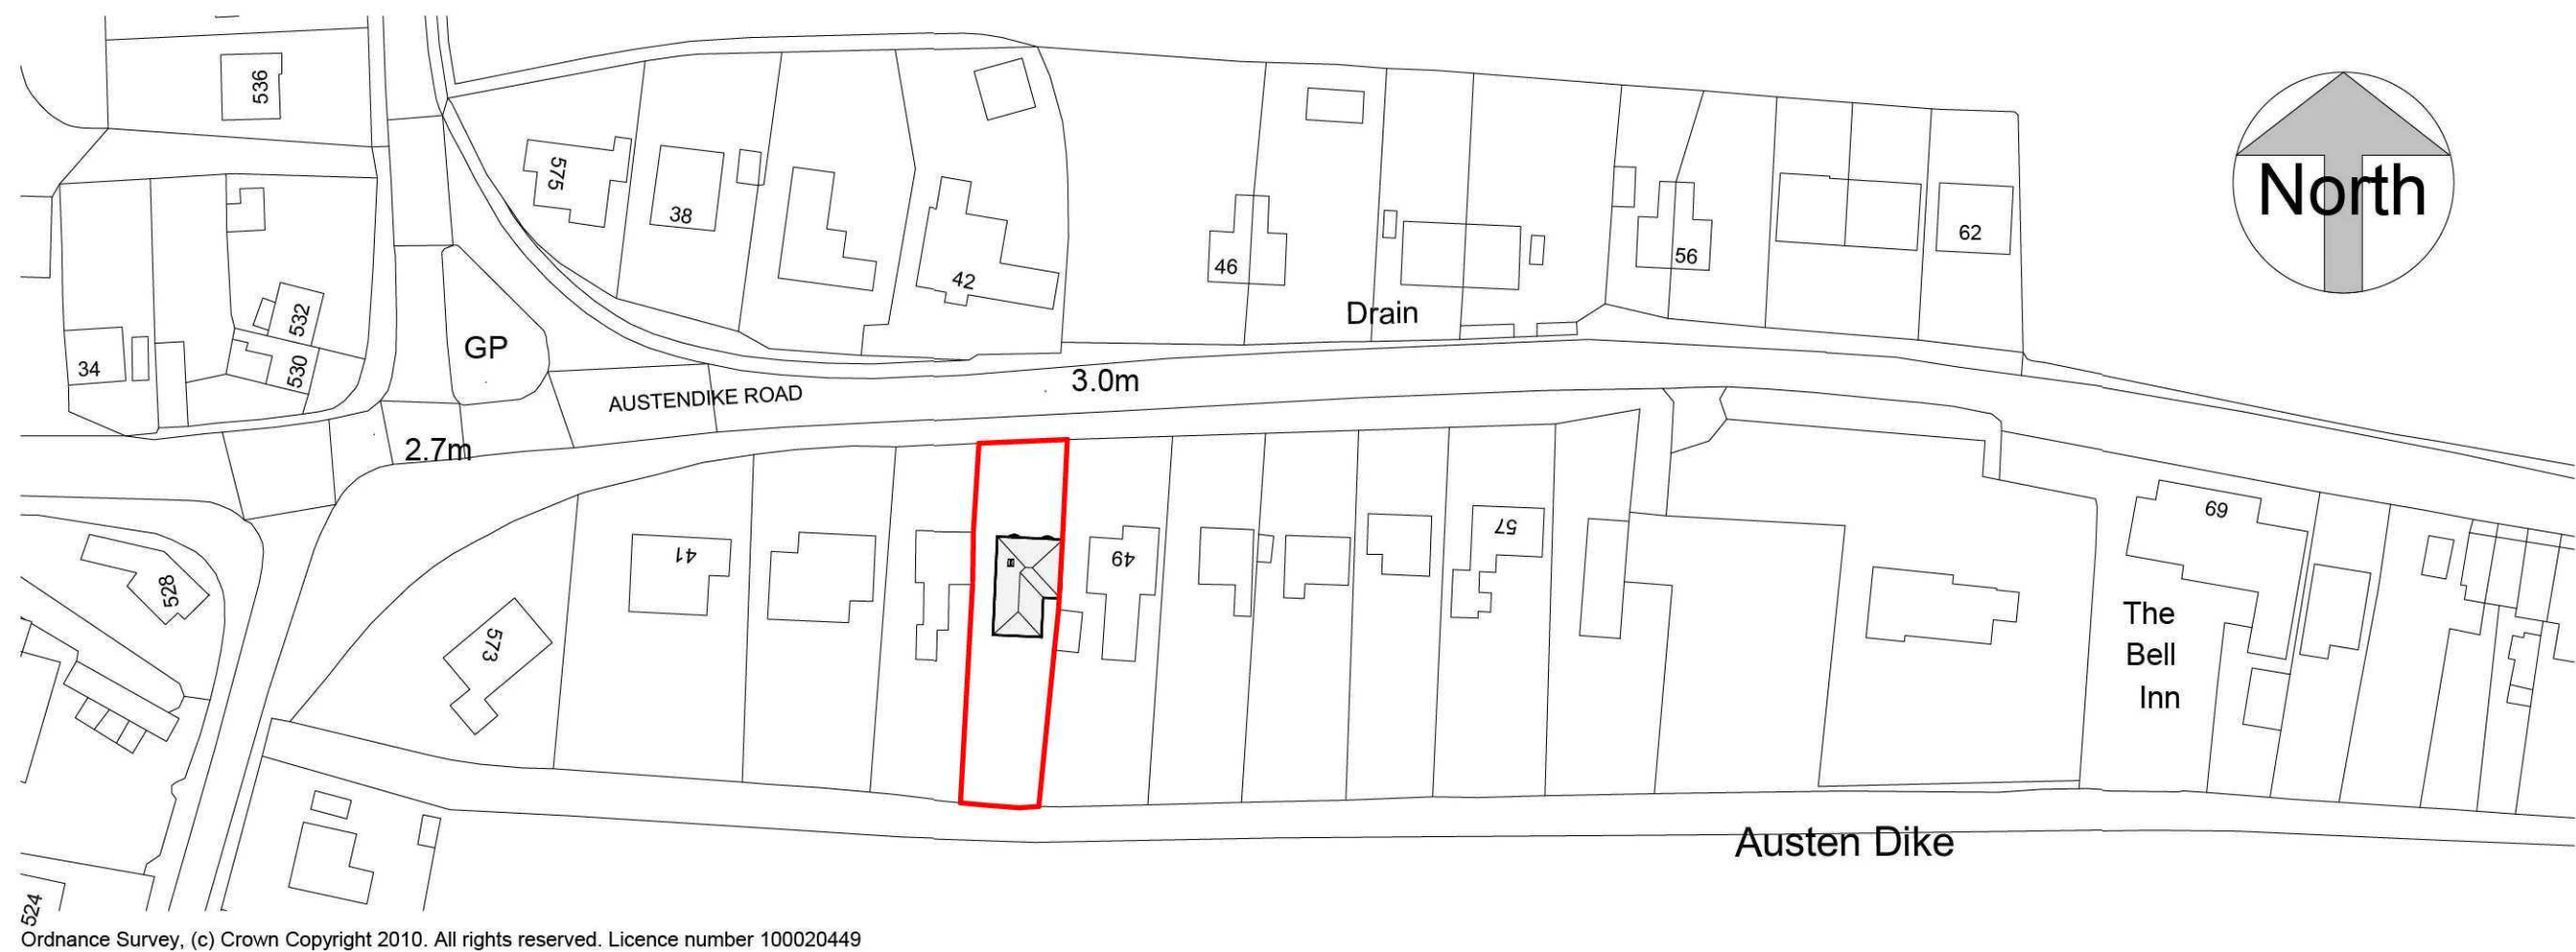


1 Site Location Plan
1 : 1000

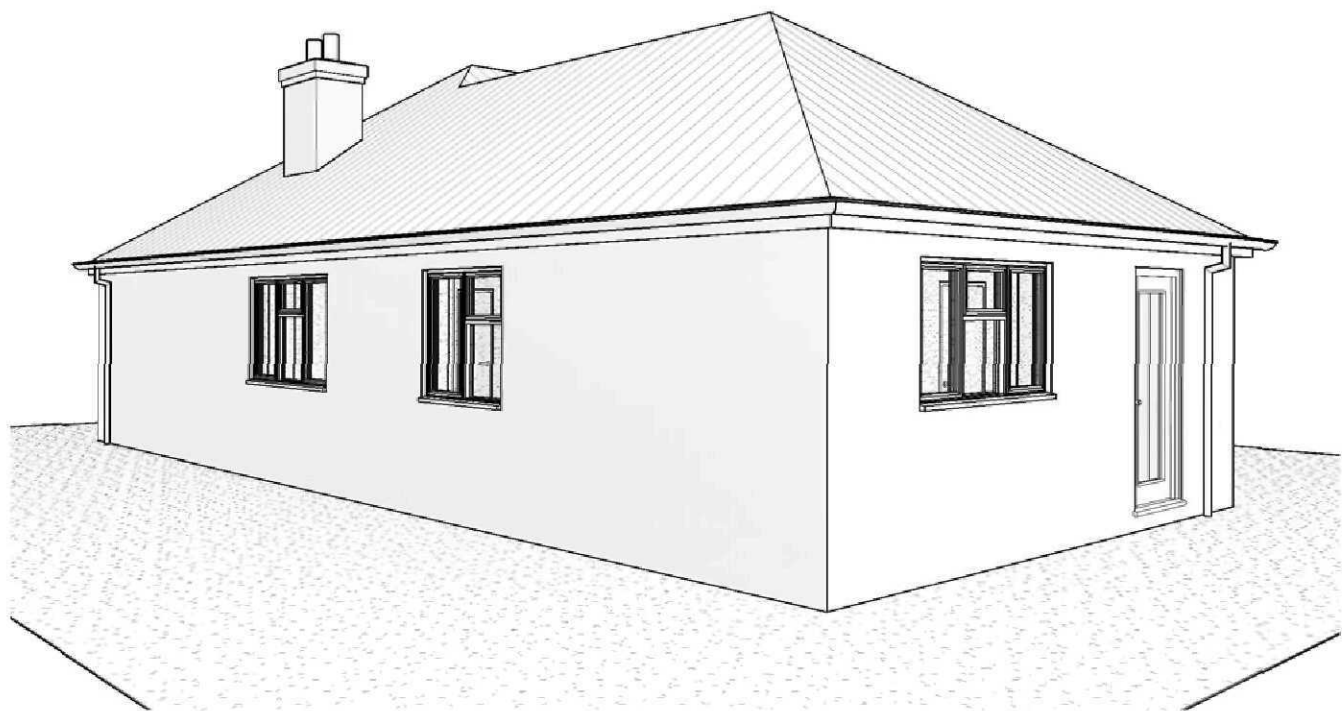

3 3D View Rear Left

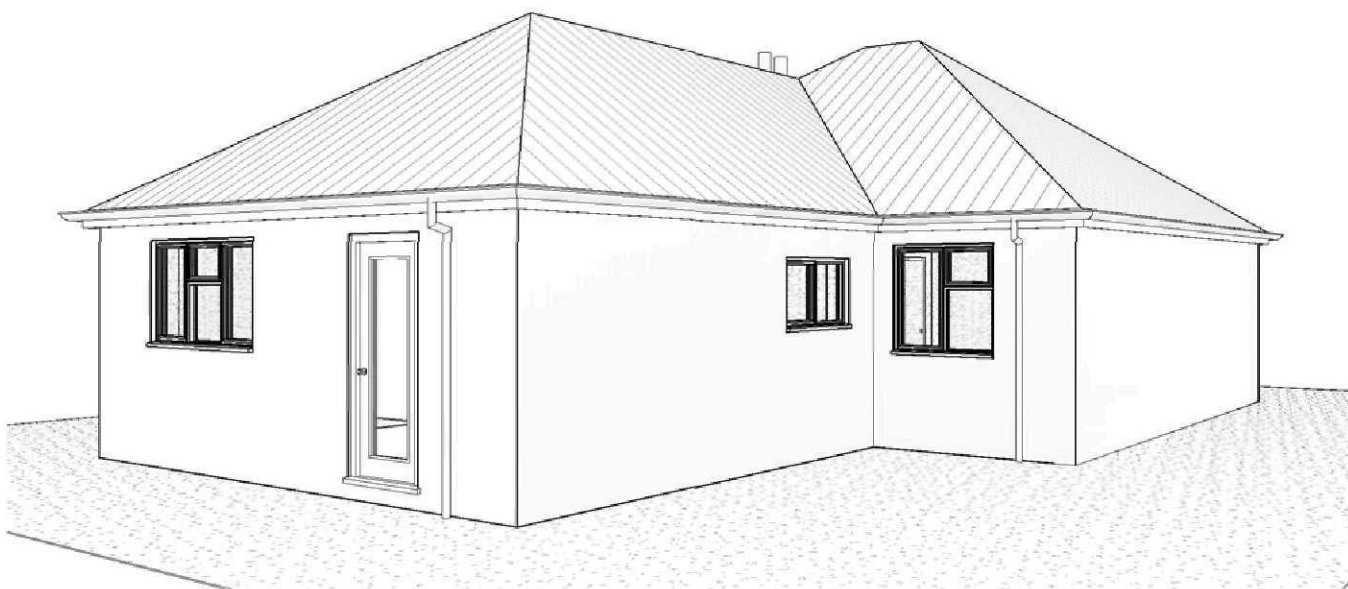

4 3D View Rear Right

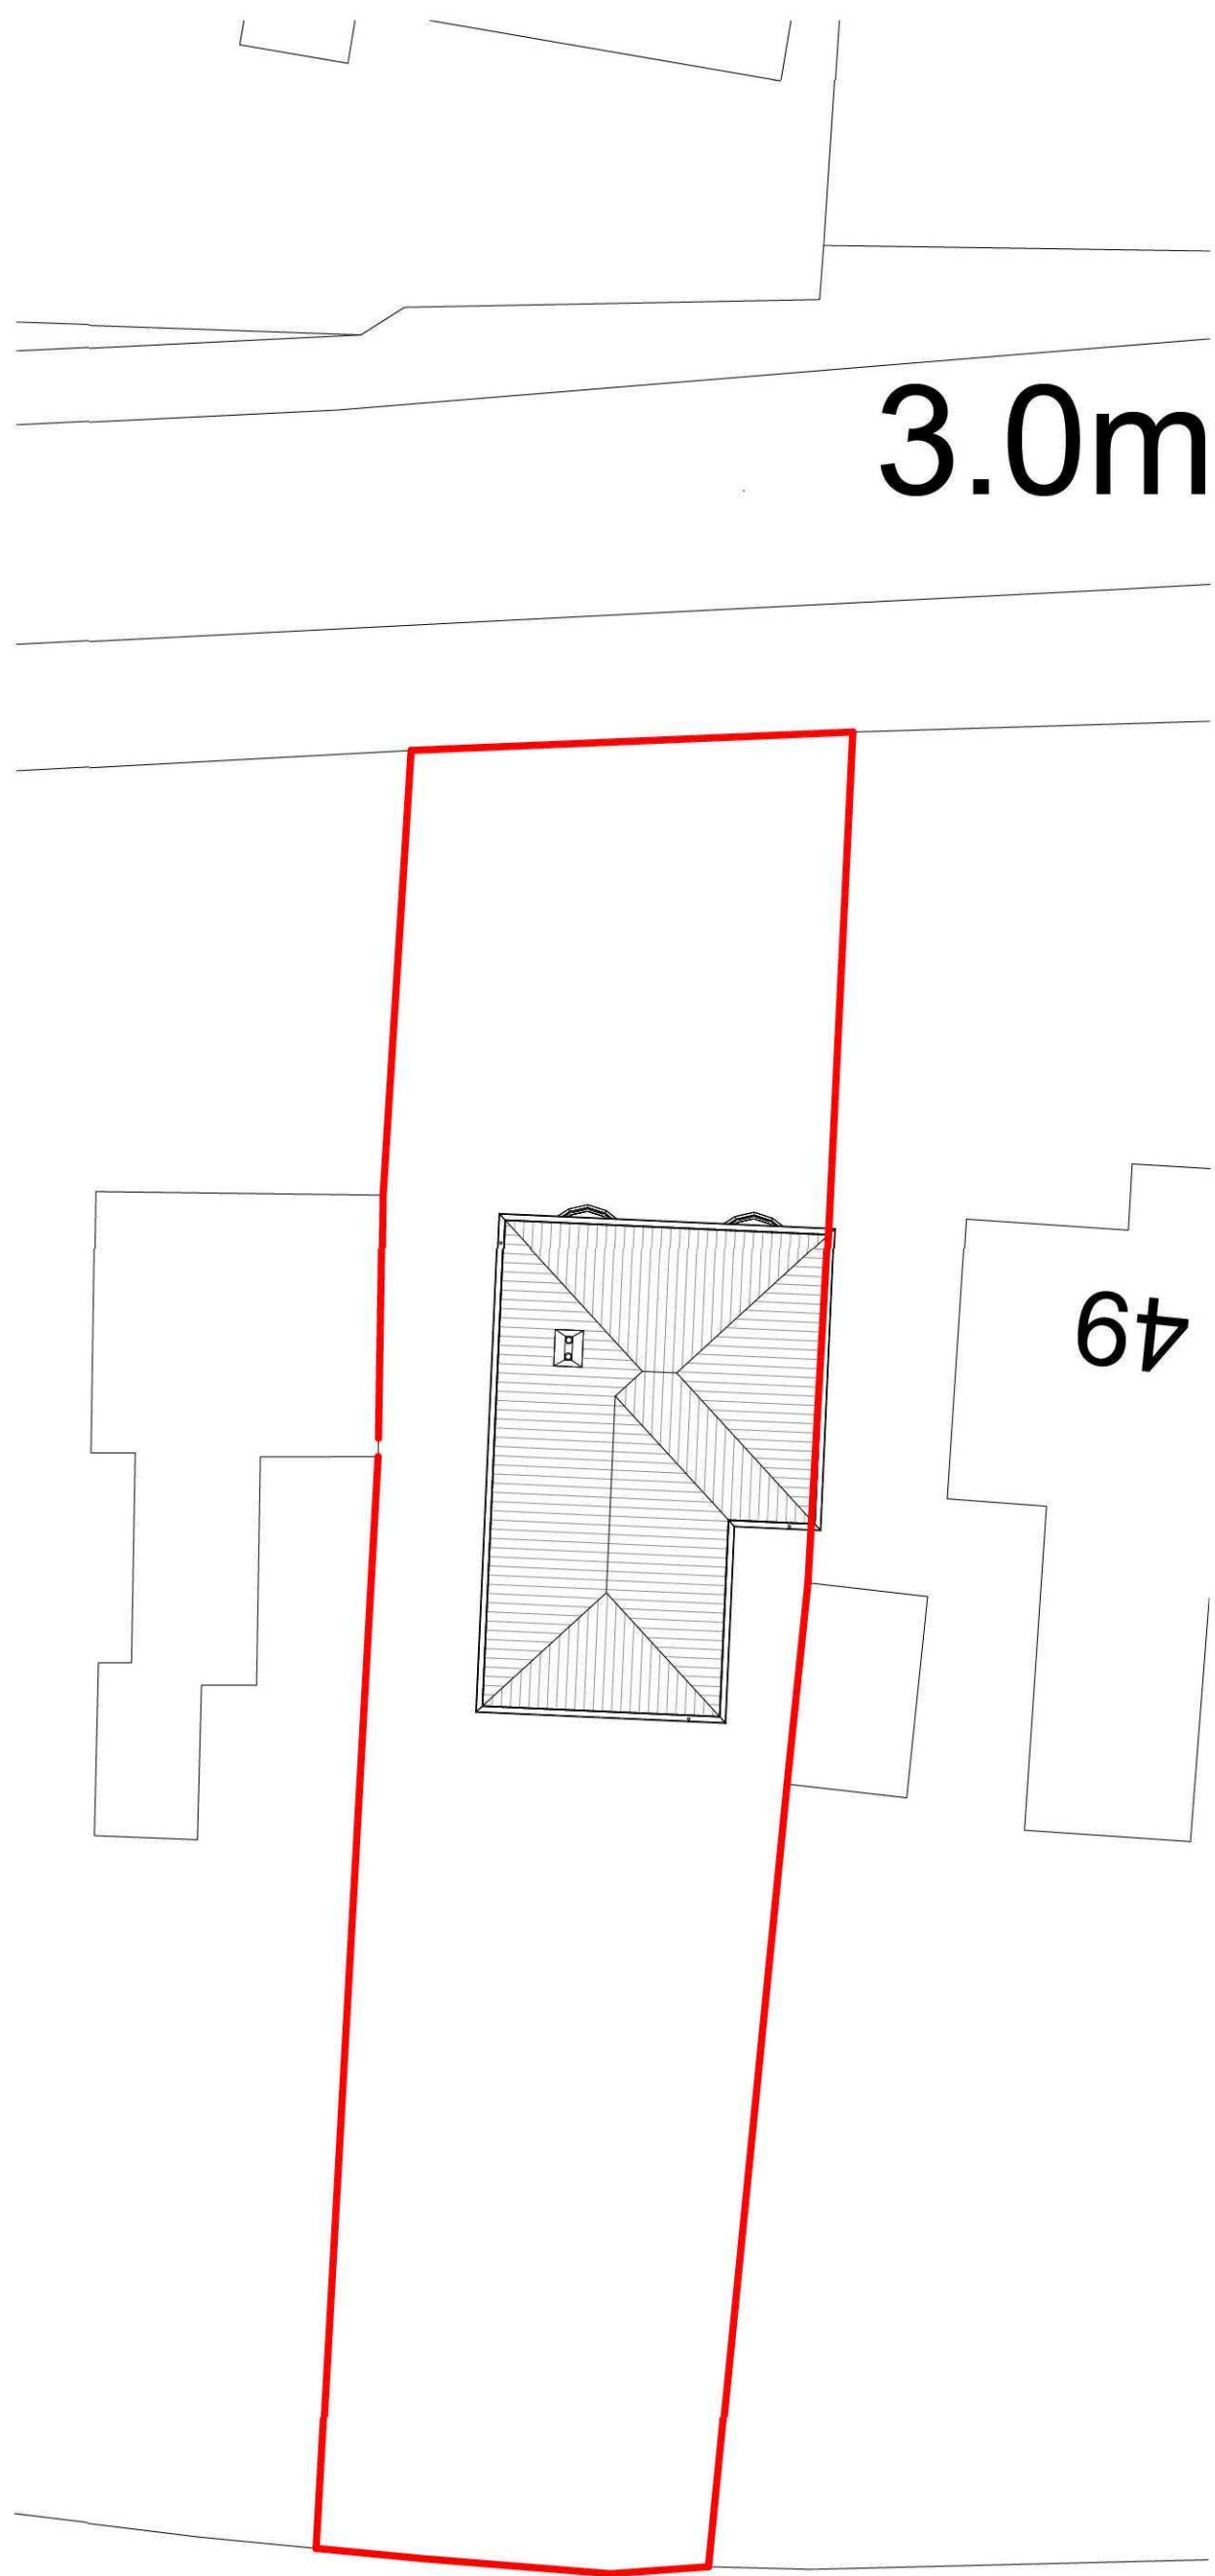

2 Site Block Plan
1 : 200

GENERAL CONDITIONS
Contractors are responsible for checking all dimensions on site when work commences and before ordering any materials. Any discrepancies should be brought to the attention of the Client for remedial action before commencing further.
All materials not specified to be of a standard suitable for the work proposed and be fit for purpose. All work to be in accordance with good building practise and all necessary BS codes for Workmanship on Building Sites.

Revisions
Client: **Mr & Mrs M Saggs**
Site: **Rear Family Room Extension at 47 Austendyke Road, Weston Hills**
Drg Title: **Site Plans**

remway
Design Ltd
2nd Floor - 5B Sheepmarket
Spalding
PE11 1BH
Tel : 01775 768 921
e-mail: enquiries@remwaydesign.co.uk

Drawing Number	Revision:
a1 1955 - 01	