

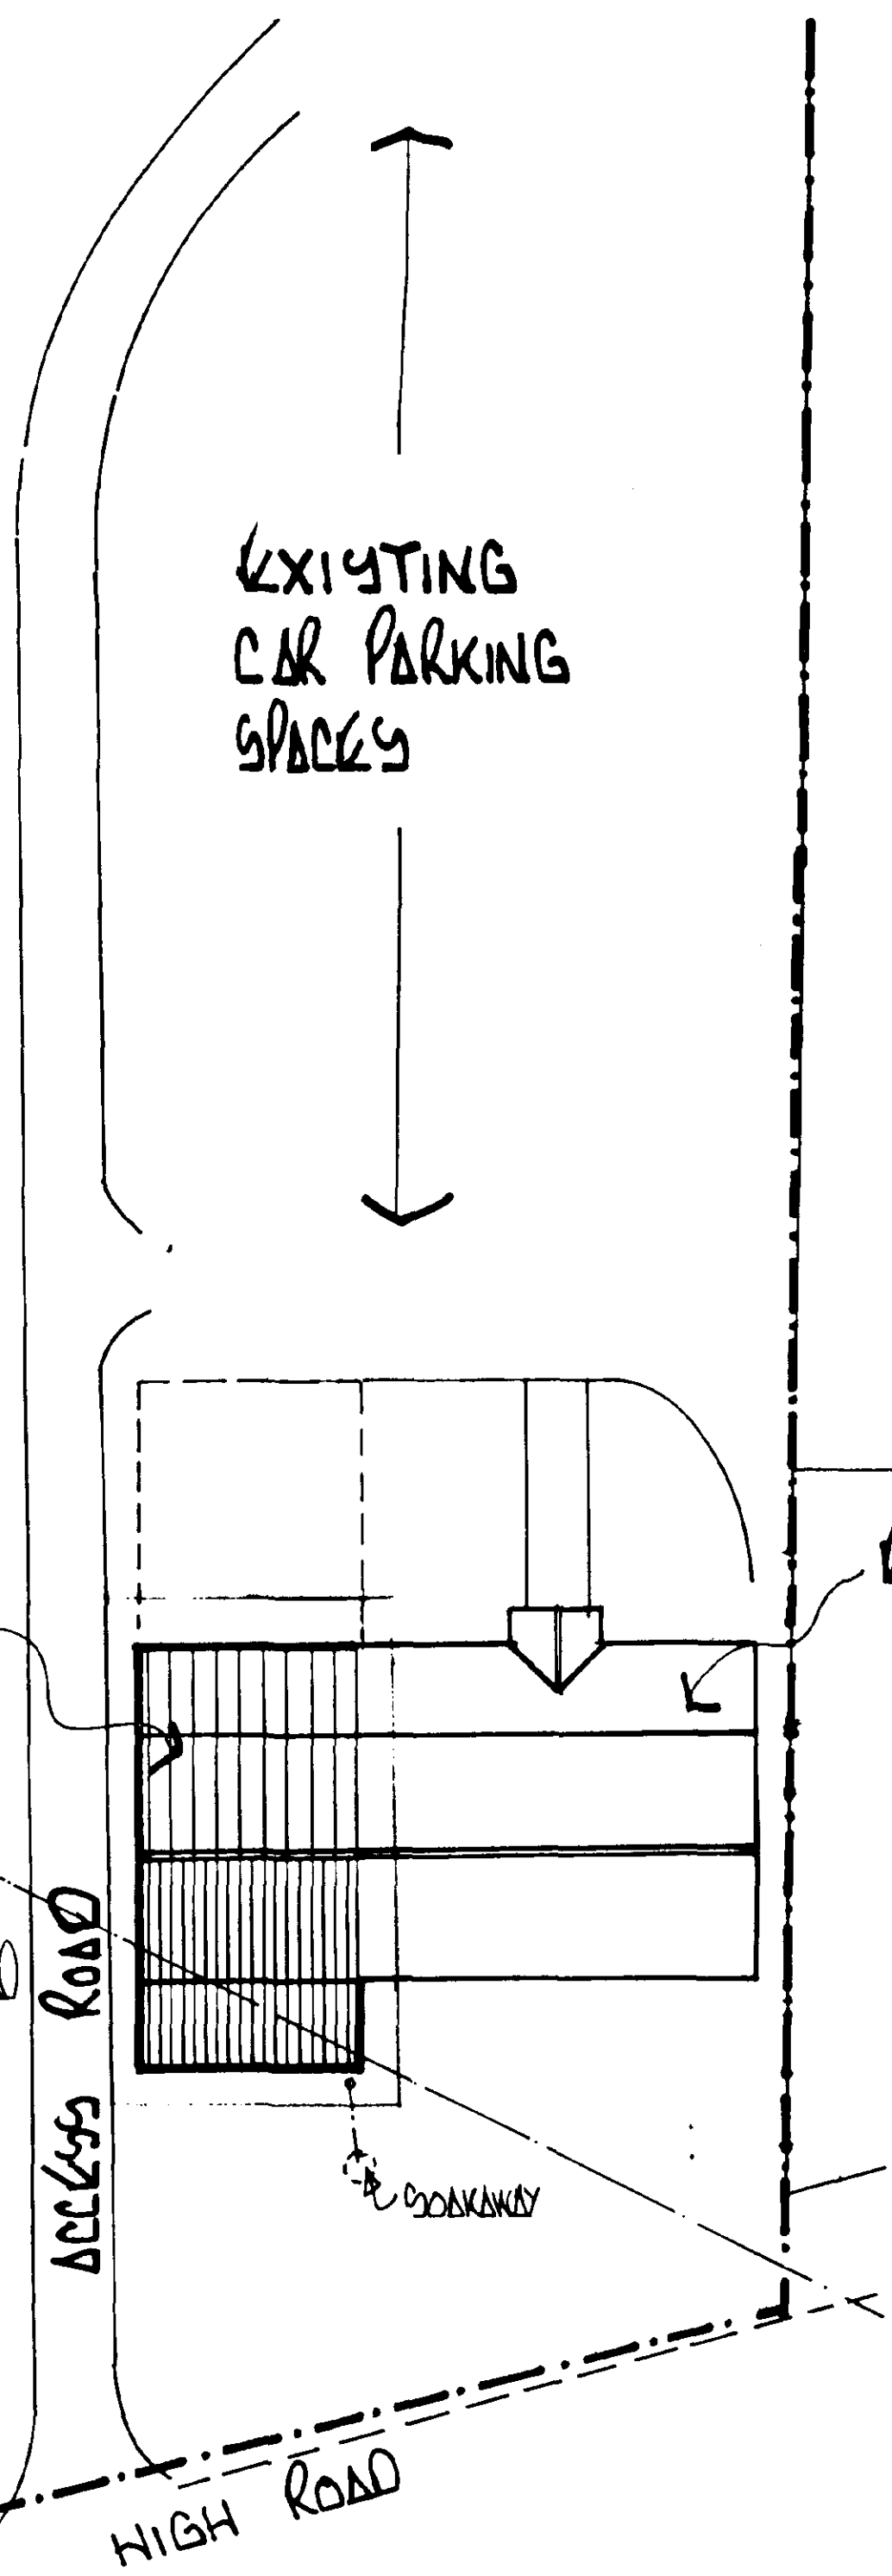


 

EXISTING


BLOCK PLAN

SCALE 1/500

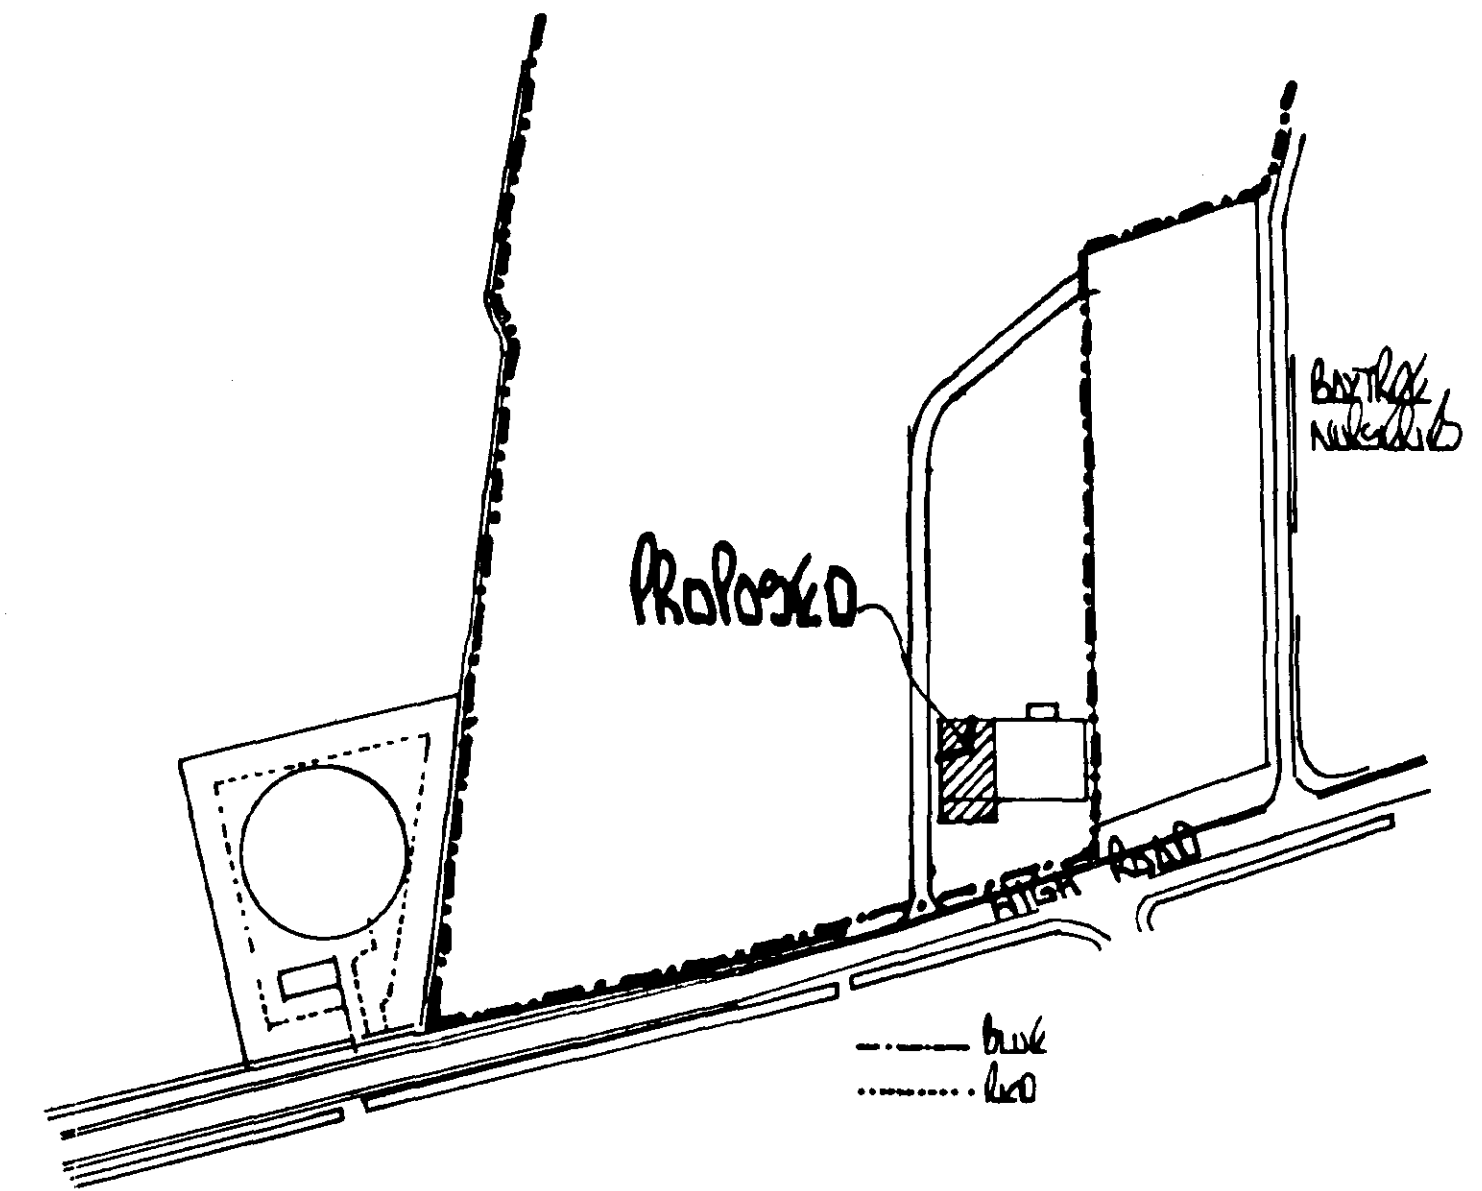

LOCATION PLAN

SCALE 1/2500

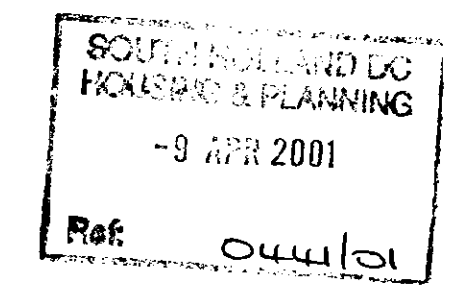

DETERMINED
PLAN

DRAWING NO. 1816 / 4

D.A. GREEN & SONS Ltd.
WHAPLODE, SPALDING,
LINCS, PE12 6TL.

Tel: HOLBEACH (01406) 370585
Fax: HOLBEACH (01406) 370766

GENERAL NOTES
ALL HOLE SIZES MUST BE NOTED ON THE ACTUAL DETAILS. ALL WELDING TO BE ~~mm~~ FILLET WELD JOINT EXCEPT WHERE NOTED. ALL NOTCHES TO HAVE 10mm RADIUS.

REVISIONS	BY	DATE

DRAWING ISSUED TO

~~F~~	~~W~~	~~OP~~	~~A~~	~~AP~~	~~T~~	~~CM~~	~~CR~~
~~CO~~	~~LP~~	~~PO~~	~~CM~~	~~CO~~	~~ST~~	~~D~~	

~~BLAST~~

~~PAINT~~

~~REPAINT~~

SCALE **AS SHOWN**

DATE **MM** DATE **2/4/01**

CHKD. DATE

CLIENT
GLTOR BROS.

SITE
HIGH RD, WESTON, SPALDING, LINCS.

DETAILS
BLOCK G LOCATION PLAN


GREEN
STRUCTURAL

DRAWING NO. 1816 / 4

DRG No. 1816 / 3

D.A.GREEN & SONS LTD.
WHAPLODE, SPALDING,
LINCS, PE12 6TL.
Tel: 01406 370585.
Fax: 01406 370766.

GENERAL NOTES.

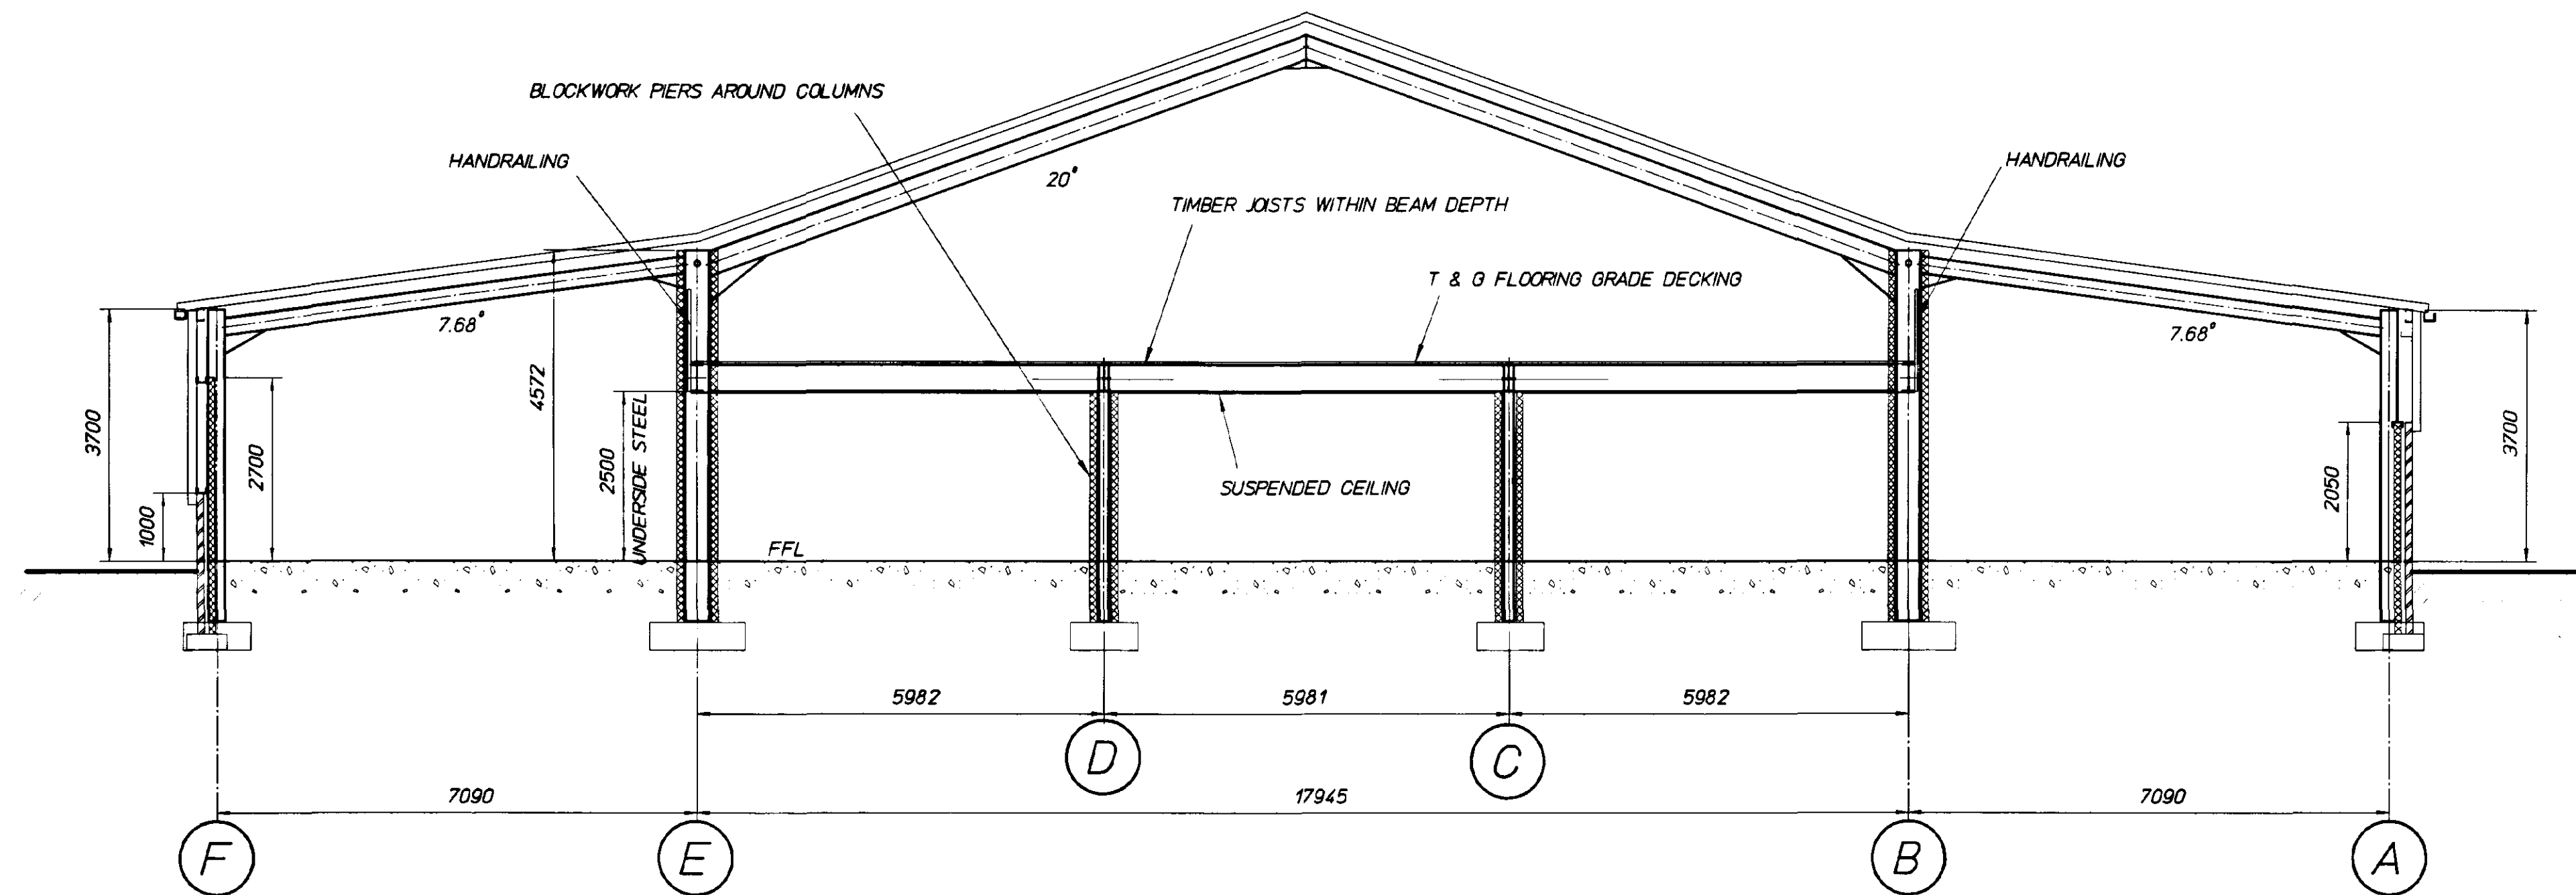

SECTION THRO. PORTAL FRAME GRID LINE 2


REVISIONS BY DATE

DRAWN	MJW	29/9/00
CHECKED		
SCALE	1 / 75	

PROJECT

EXTENSION TO EXISTING BUILDING.

SITE SLATOR BROS,
HIGH ROAD,
WESTON,
SPALDING,
LINCS.


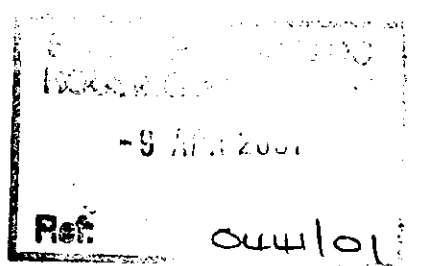


DETAILS

SECTIONS- PLAN

GREEN
STRUCTURAL


DRG No. 1816 / 3

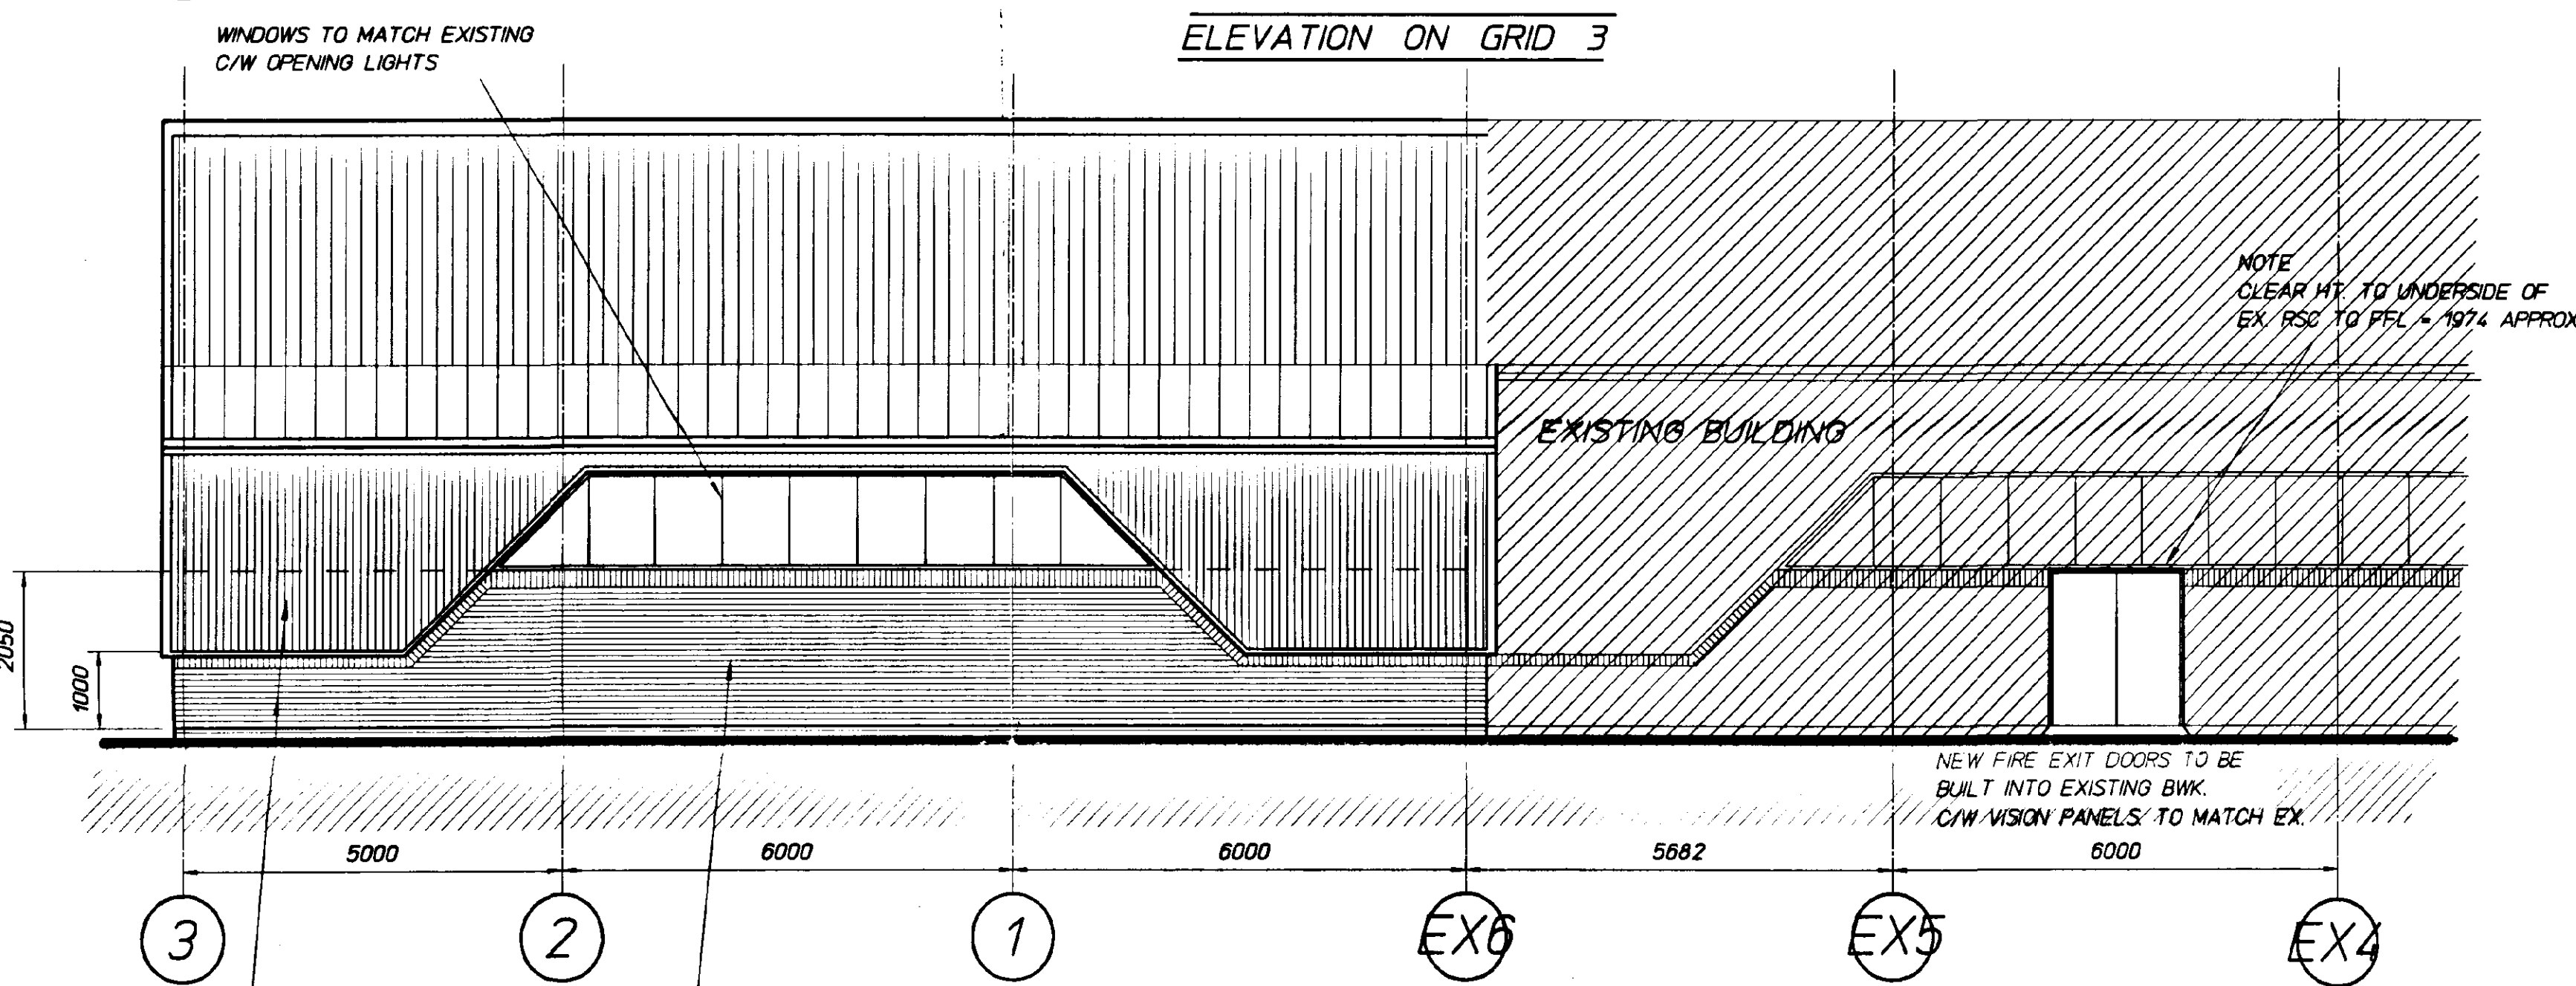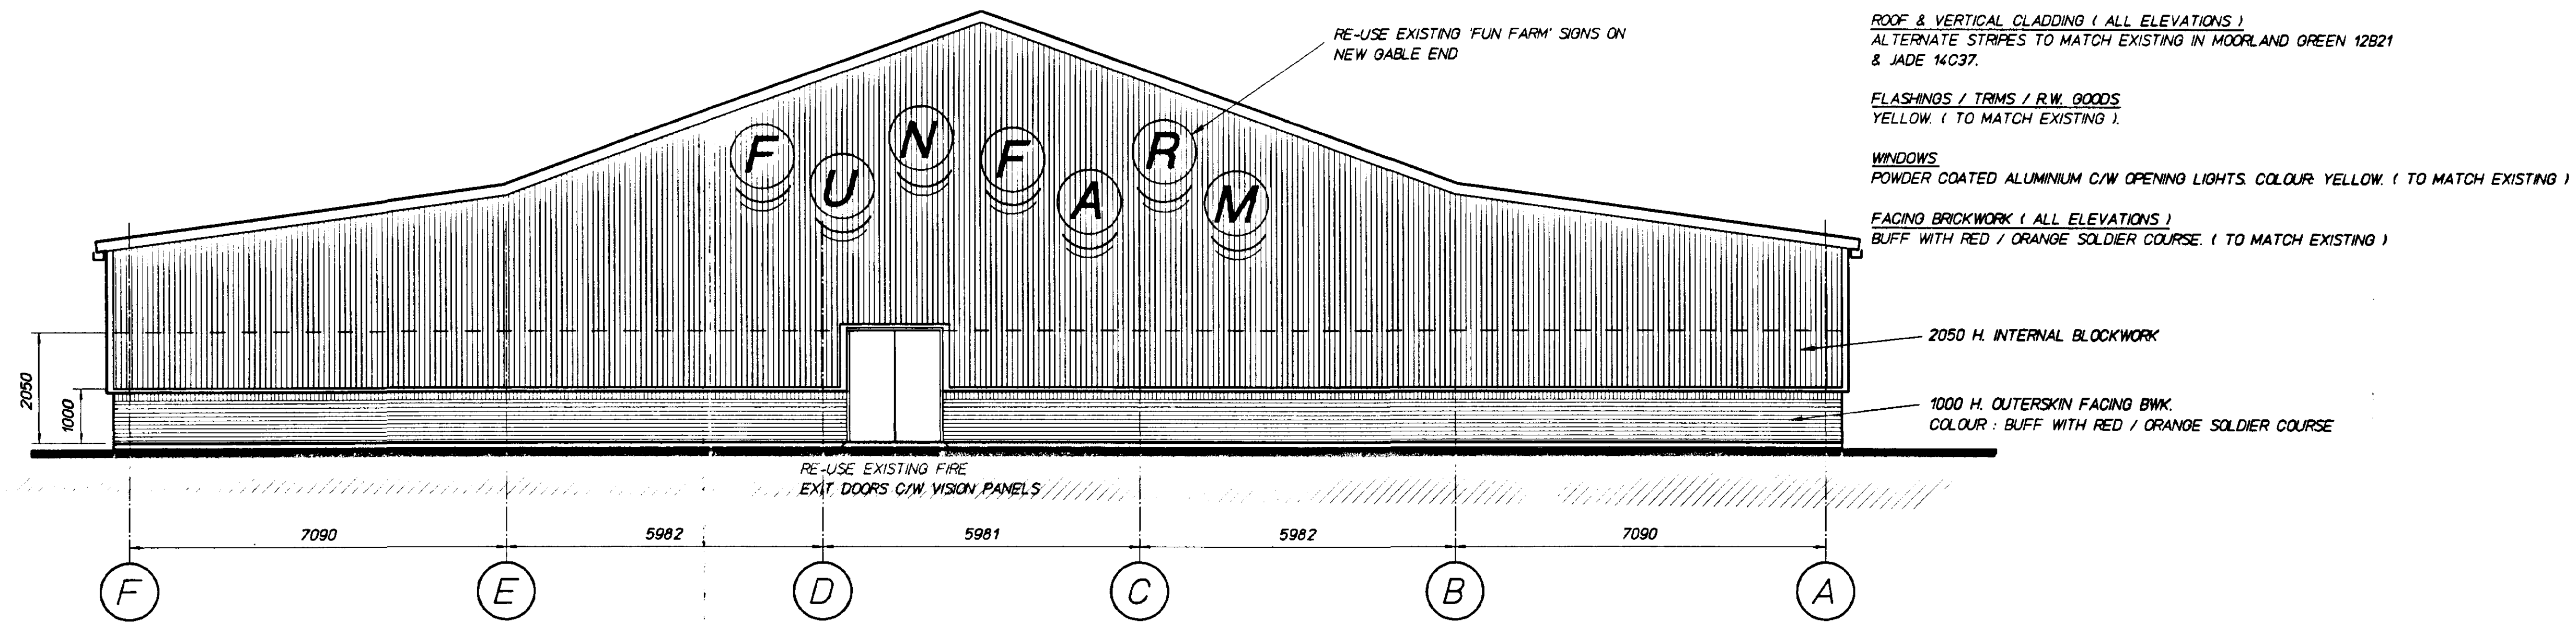


1000 H. OUTERSKIN FACING BWK.
2050 H. INTERNAL BLOCKWORK

2050 H. CAVITY BWK.
102 FACING BWK. COLOUR : BUFF WITH RED / ORANGE SOLDIER COURSE
65 CAVITY / 100 BLOCKWORK (TO MATCH EXISTING)


ELEVATION ON GRIDS A & B

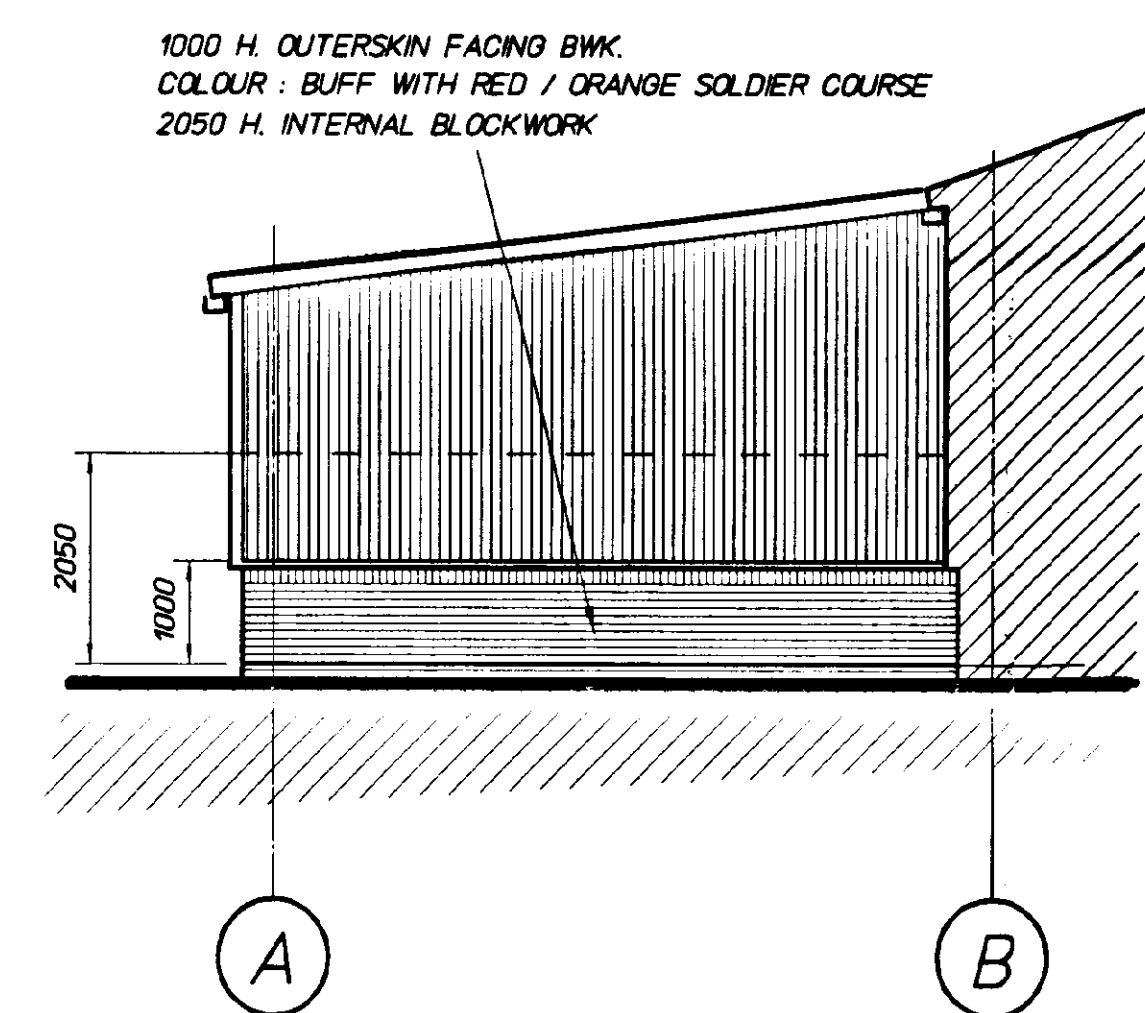

ELEVATION ON GRID EX6

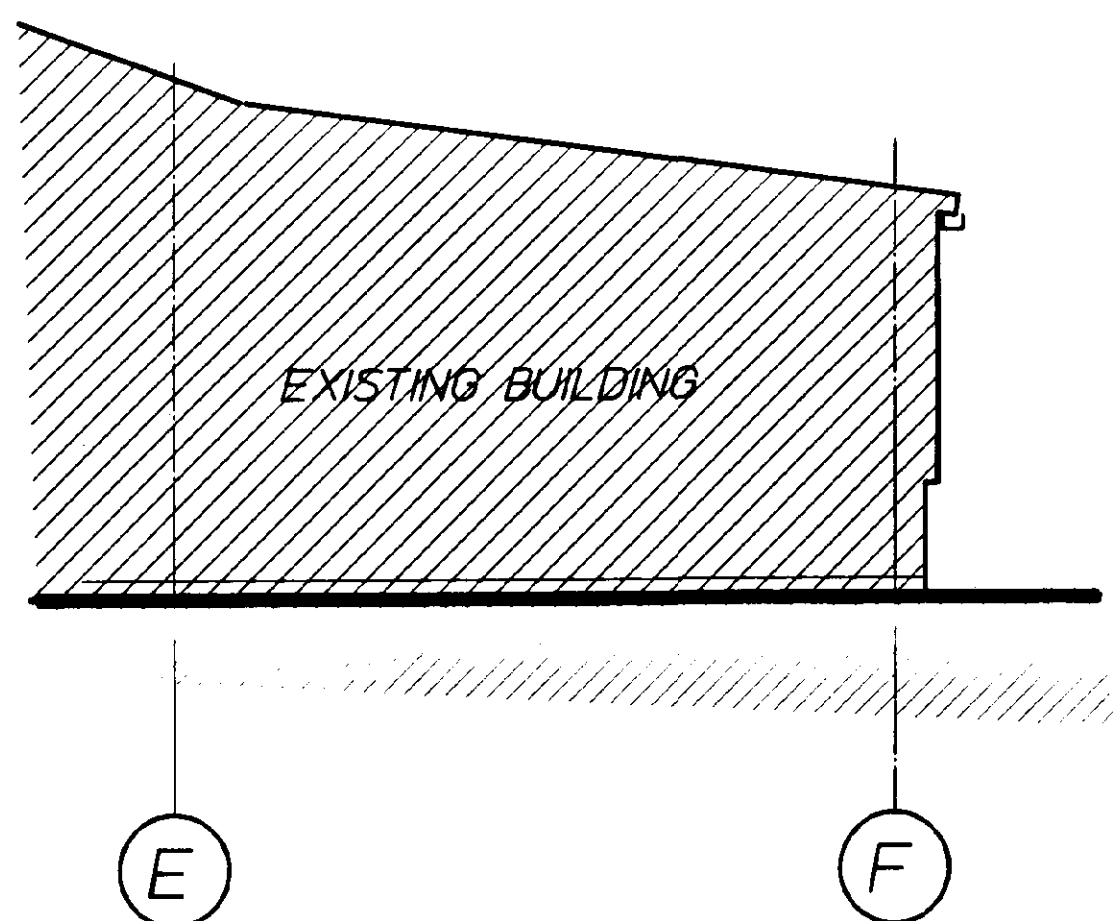

ELEVATION ON GRID EX6

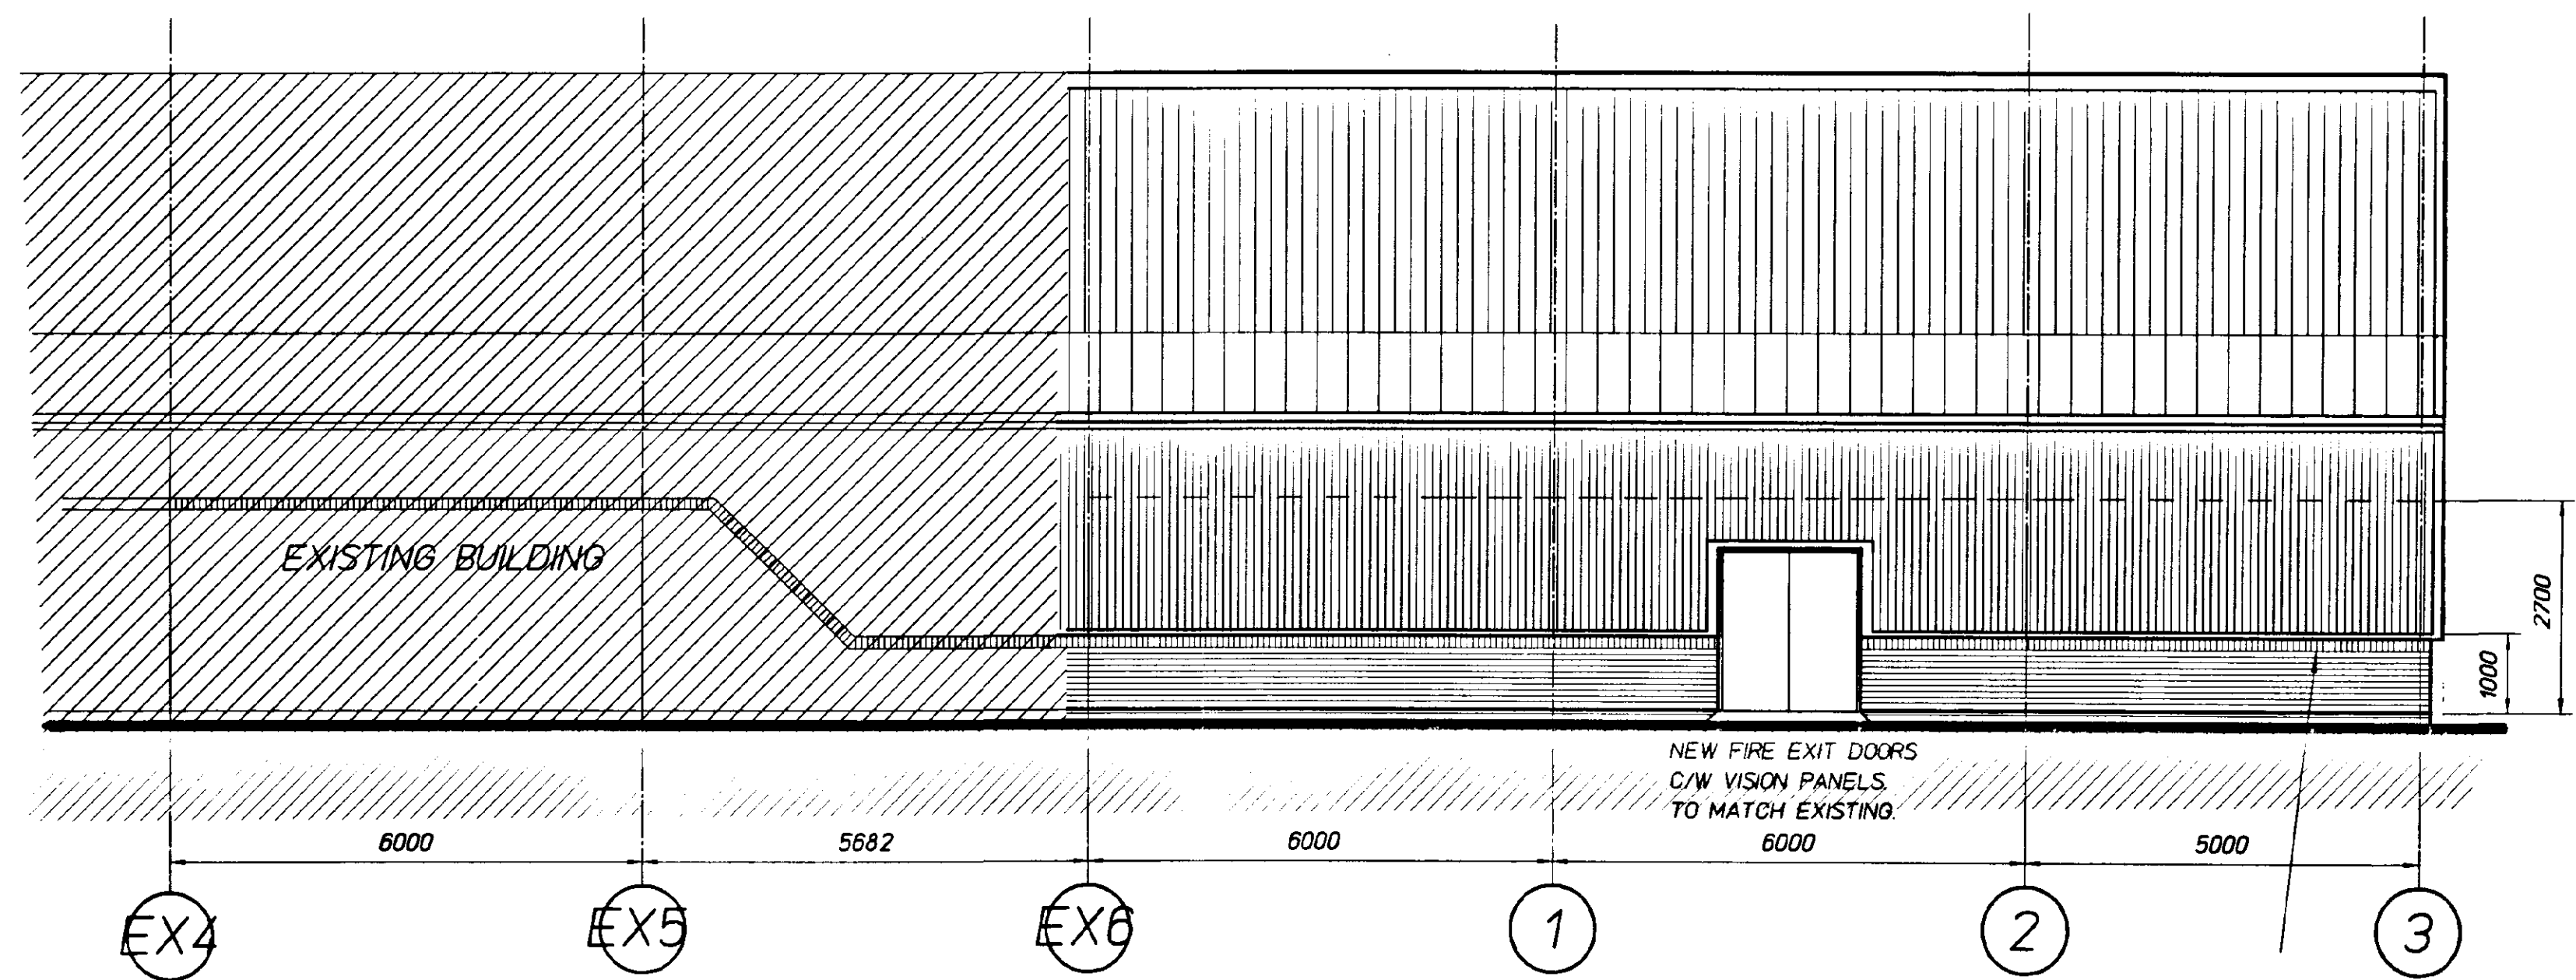

ELEVATION ON GRID LINE F

1000 H. OUTERSKIN FACING BWK.
COLOUR : BUFF WITH RED / ORANGE SOLDIER COURSE
2700 H. INTERNAL BLOCKWORK

DRG No. 1816 / 2

D.A.GREEN & SONS LTD.
WHAPLODE, SPALDING,
LINCS, PE12 6TL.
Tel: 01406 370585.
Fax: 01406 370766.

GENERAL NOTES.

REVISIONS		BY	DATE
DRAWN	MJW		27/9/00
CHECKED			
SCALE	1 / 75		

PROJECT
EXTENSION TO EXISTING BUILDING.

SITE SLATOR BROS.
HIGH ROAD,
WESTON,
SPALDING,
LINCS.

SOUTH HOLLAND BC
HOUSING & PLANNING
- 9 APR 2001
Ref. 044101

DETAILS
ELEVATIONS

GREEN
STRUCTURAL

DRG No. 1816 / 2

DETERMINED

D.A.GREEN & SONS LTD.
WHAPLODE, SPALDING,
LINCS, PE12 6TL.
Tel: 01406 370585.
Fax: 01406 370766.

GENERAL NOTES.

REVISIONS BY DATE

DRAWN	MJW	27/9/00
CHECKED		
SCALE	1 / 125	


PROJECT
EXTENSION TO EXISTING BUILDING.

SITE SLATOR BRQS.
HIGH ROAD,
WESTON,
SPALDING,
LINCS. Ref: 044101


DETAILS
GROUND / FIRST FLOOR PLAN
10/09/00

GREEN
STRUCTURAL

ALL FOUNDATION SIZES SHOWN ARE APPROX. X 500 THK.
EXISTING FOUNDATIONS ARE APPROX. 900 BELOW
FFL TO TOP OF FOUNDATIONS

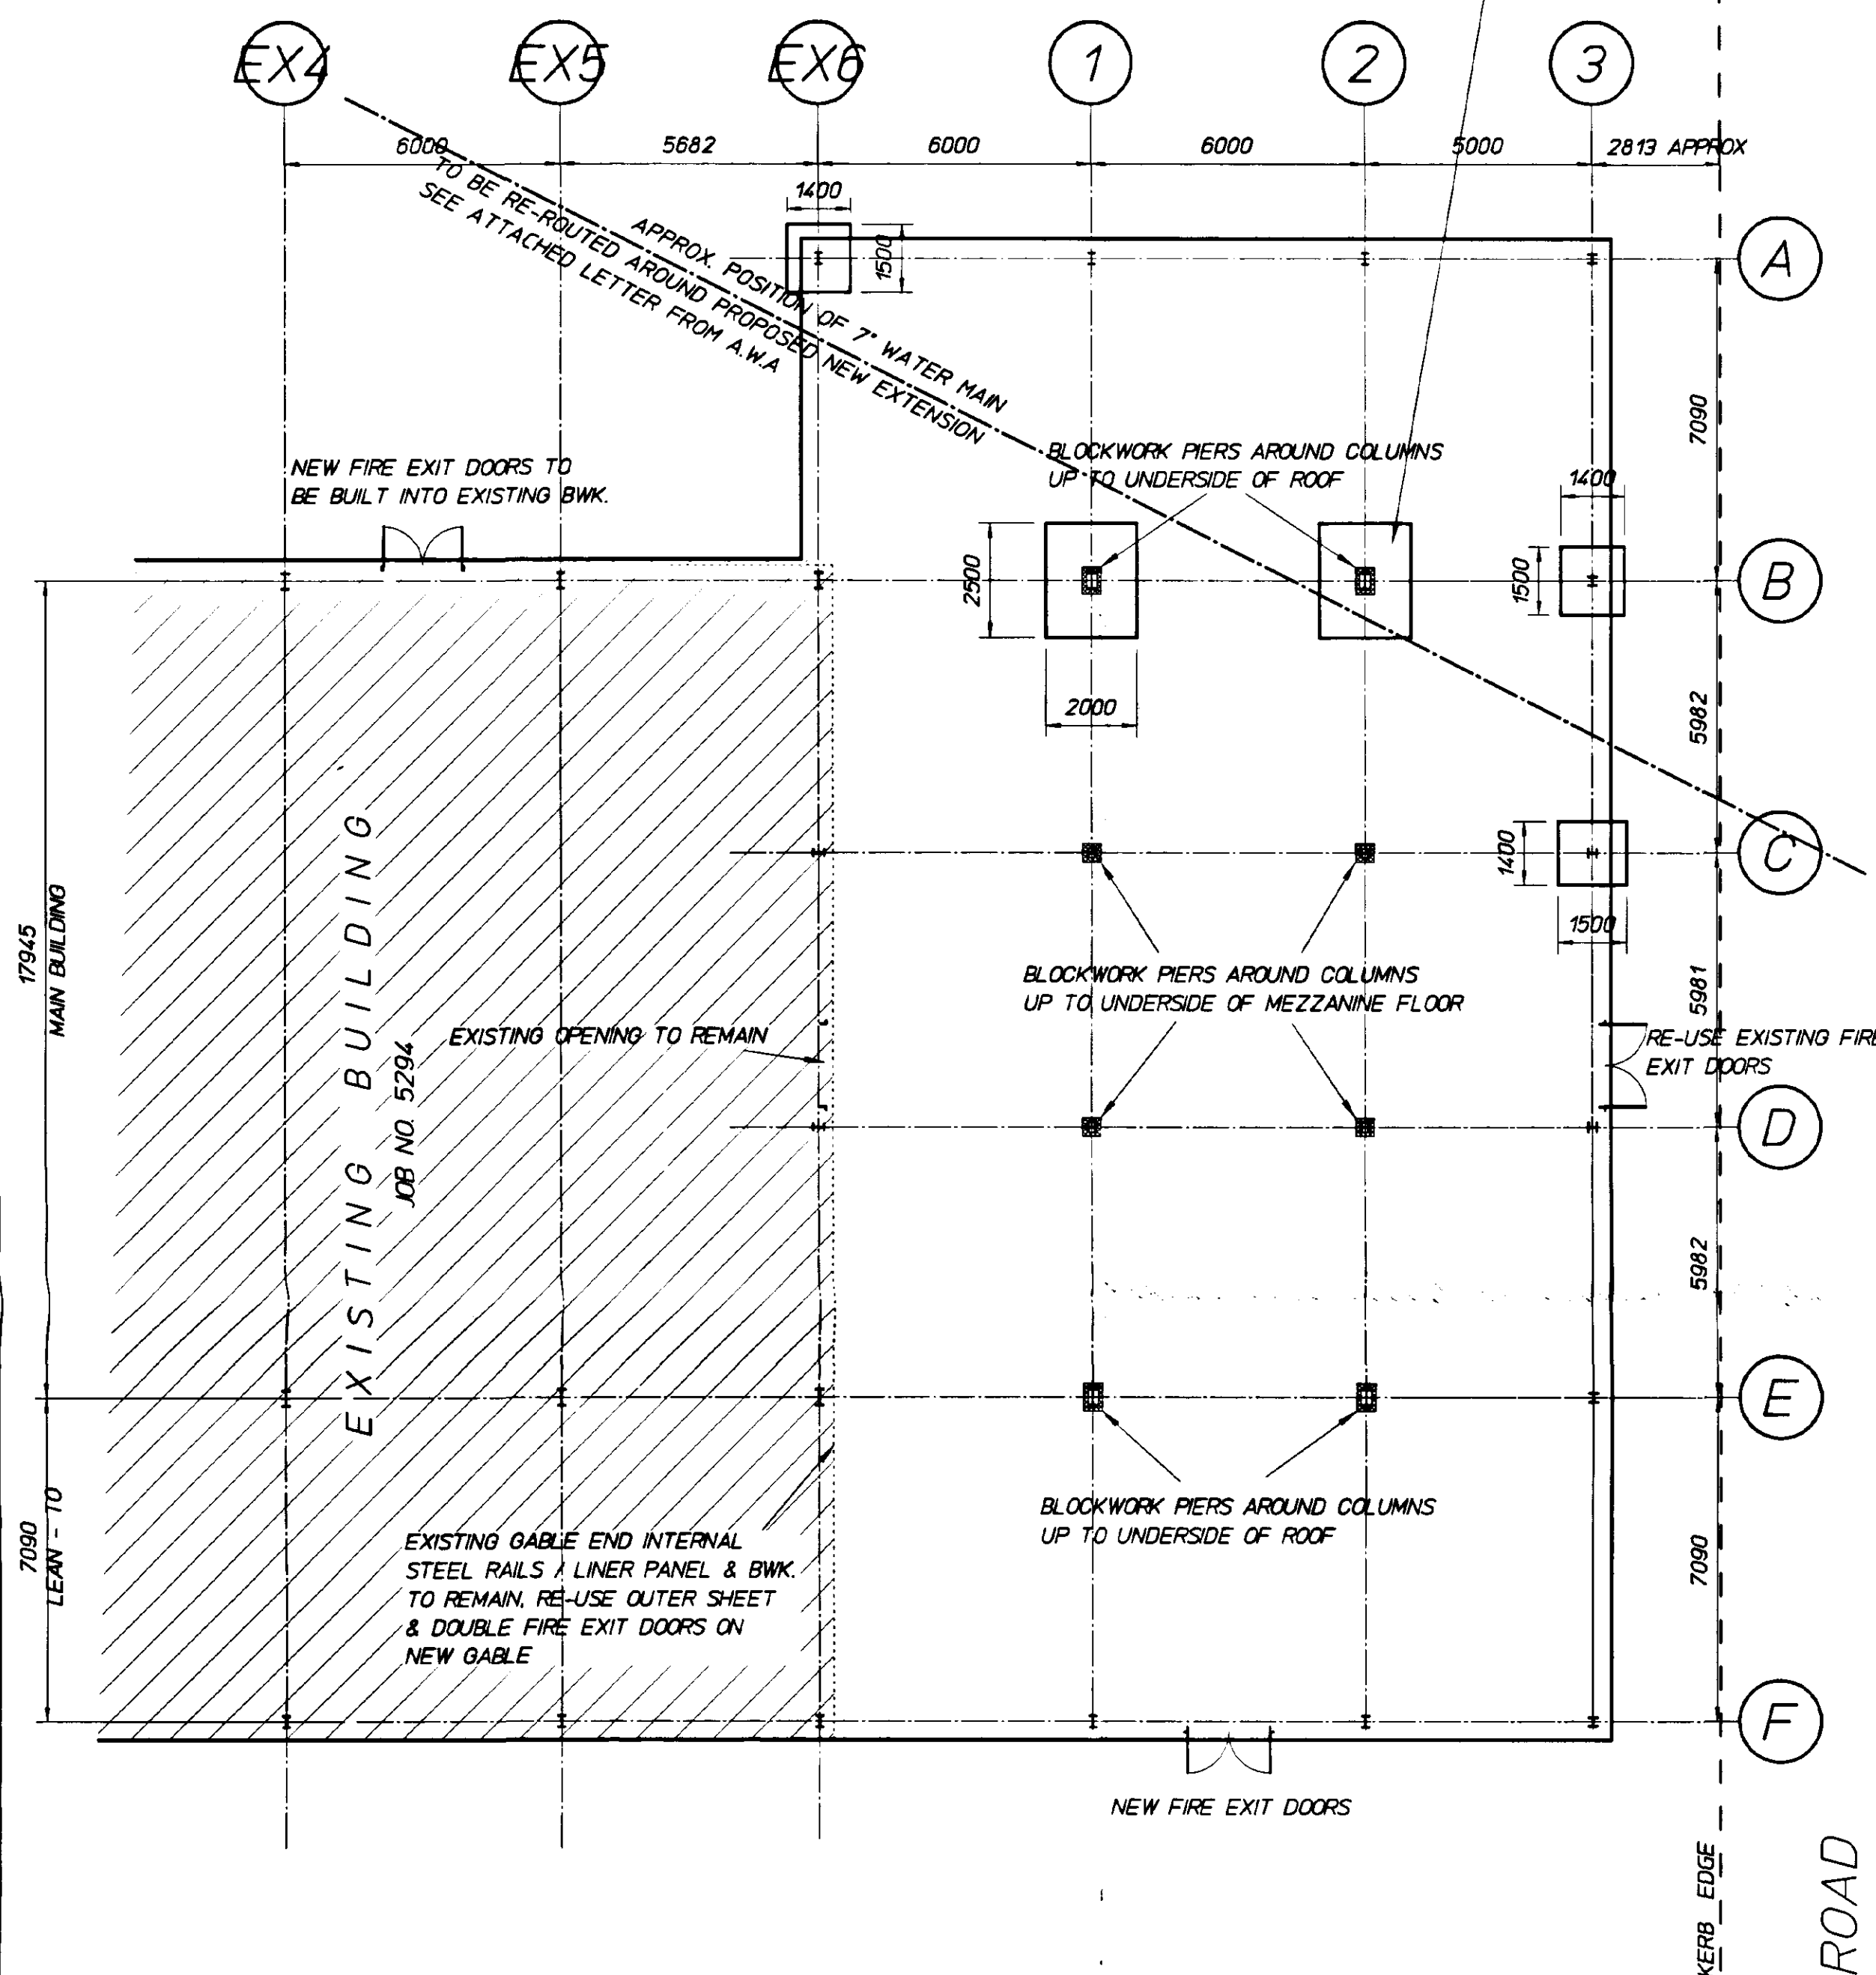

GROUND FLOOR PLAN

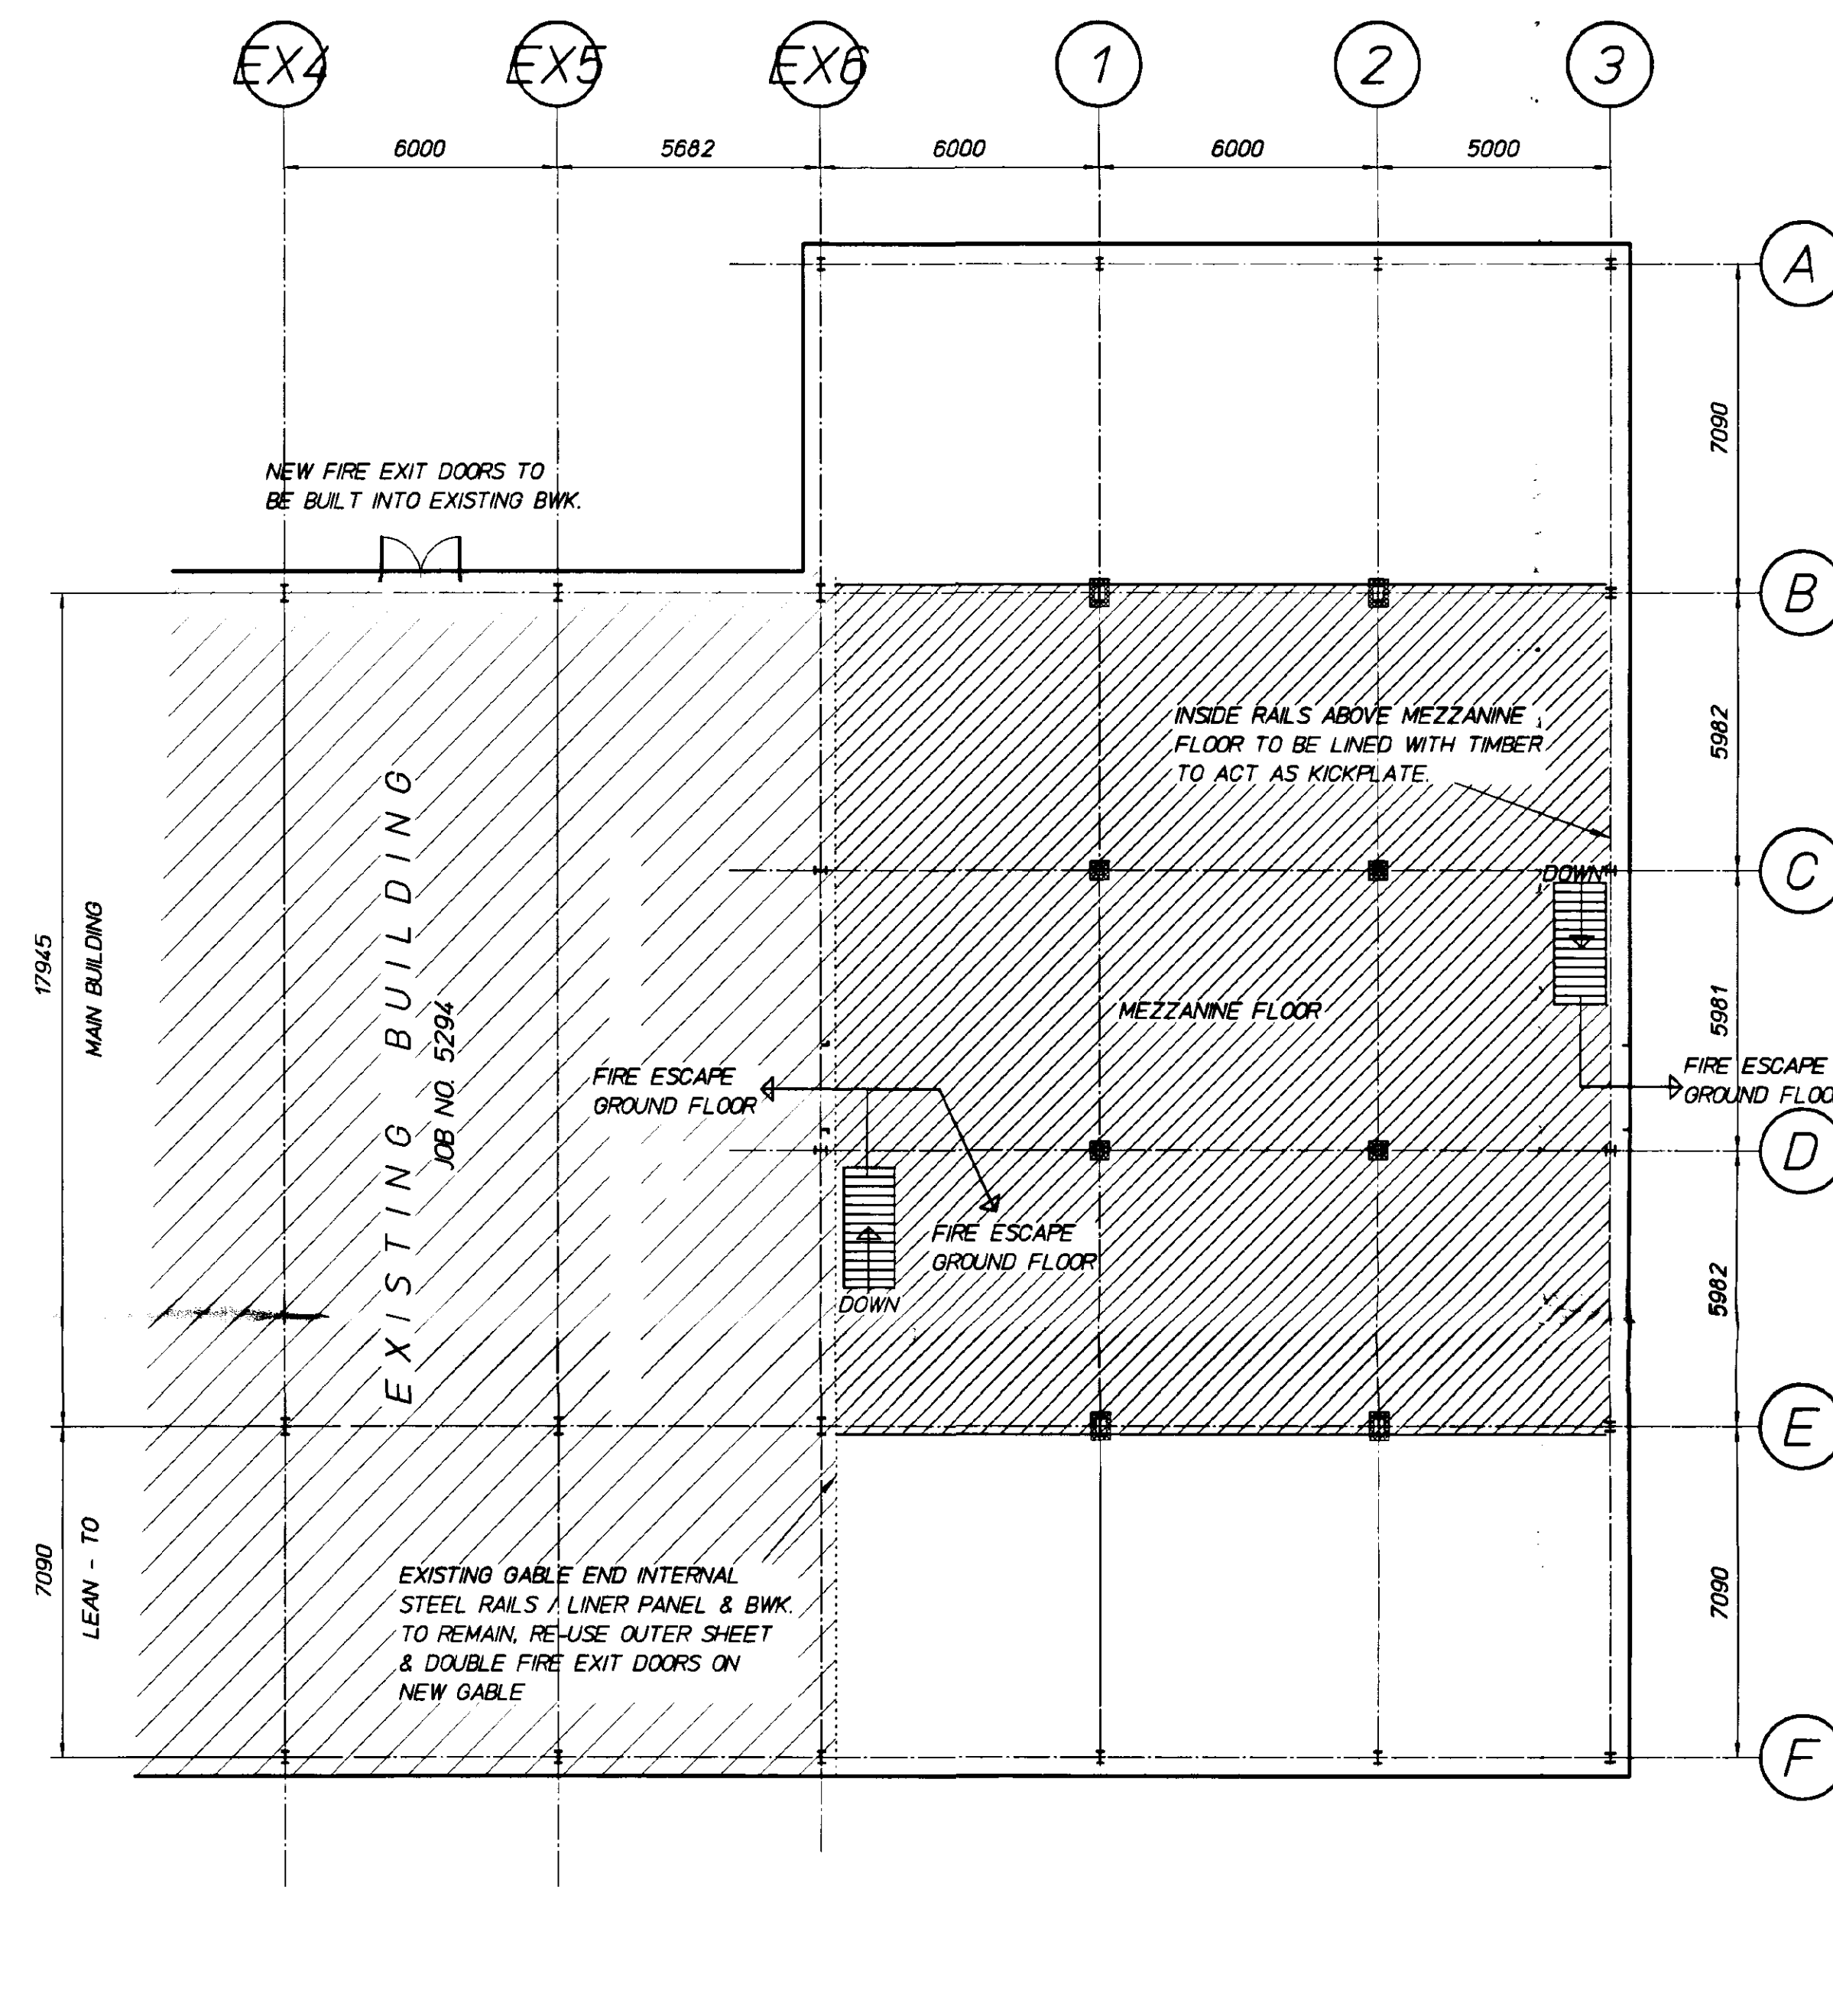

FIRST FLOOR PLAN

D.A.GREEN & SONS LTD.
WHAPLODE, SPALDING,
LINCS. PE12 6TL.
Tel: 01406 370585.
Fax: 01406 370766.

GENERAL NOTES.

REVISIONS		BY	DATE
DRAWN	MJW	27/9/00	
CHECKED			
SCALE	1 / 125		
PROJECT			

EXTENSION TO EXISTING BUILDING.
ATTENDED TO SHOW INTERNAL LAYOUT
+ U/E.


STE SLATOR BROS.
HIGH ROAD,
WESTON,
SPALDING,
LINCS.

SOUTH HOLLAND DC
HOUSING & PLANNING
19 JUN 2001
Ref: 4411


GROUND / FIRST FLOOR PLAN

DETERMINED
PLAN
GREEN
STRUCTURAL

ALL FOUNDATION SIZES SHOWN ARE APPROX. X 500 THK.
EXISTING FOUNDATIONS ARE APPROX. 900 BELOW
FFL TO TOP OF FOUNDATIONS

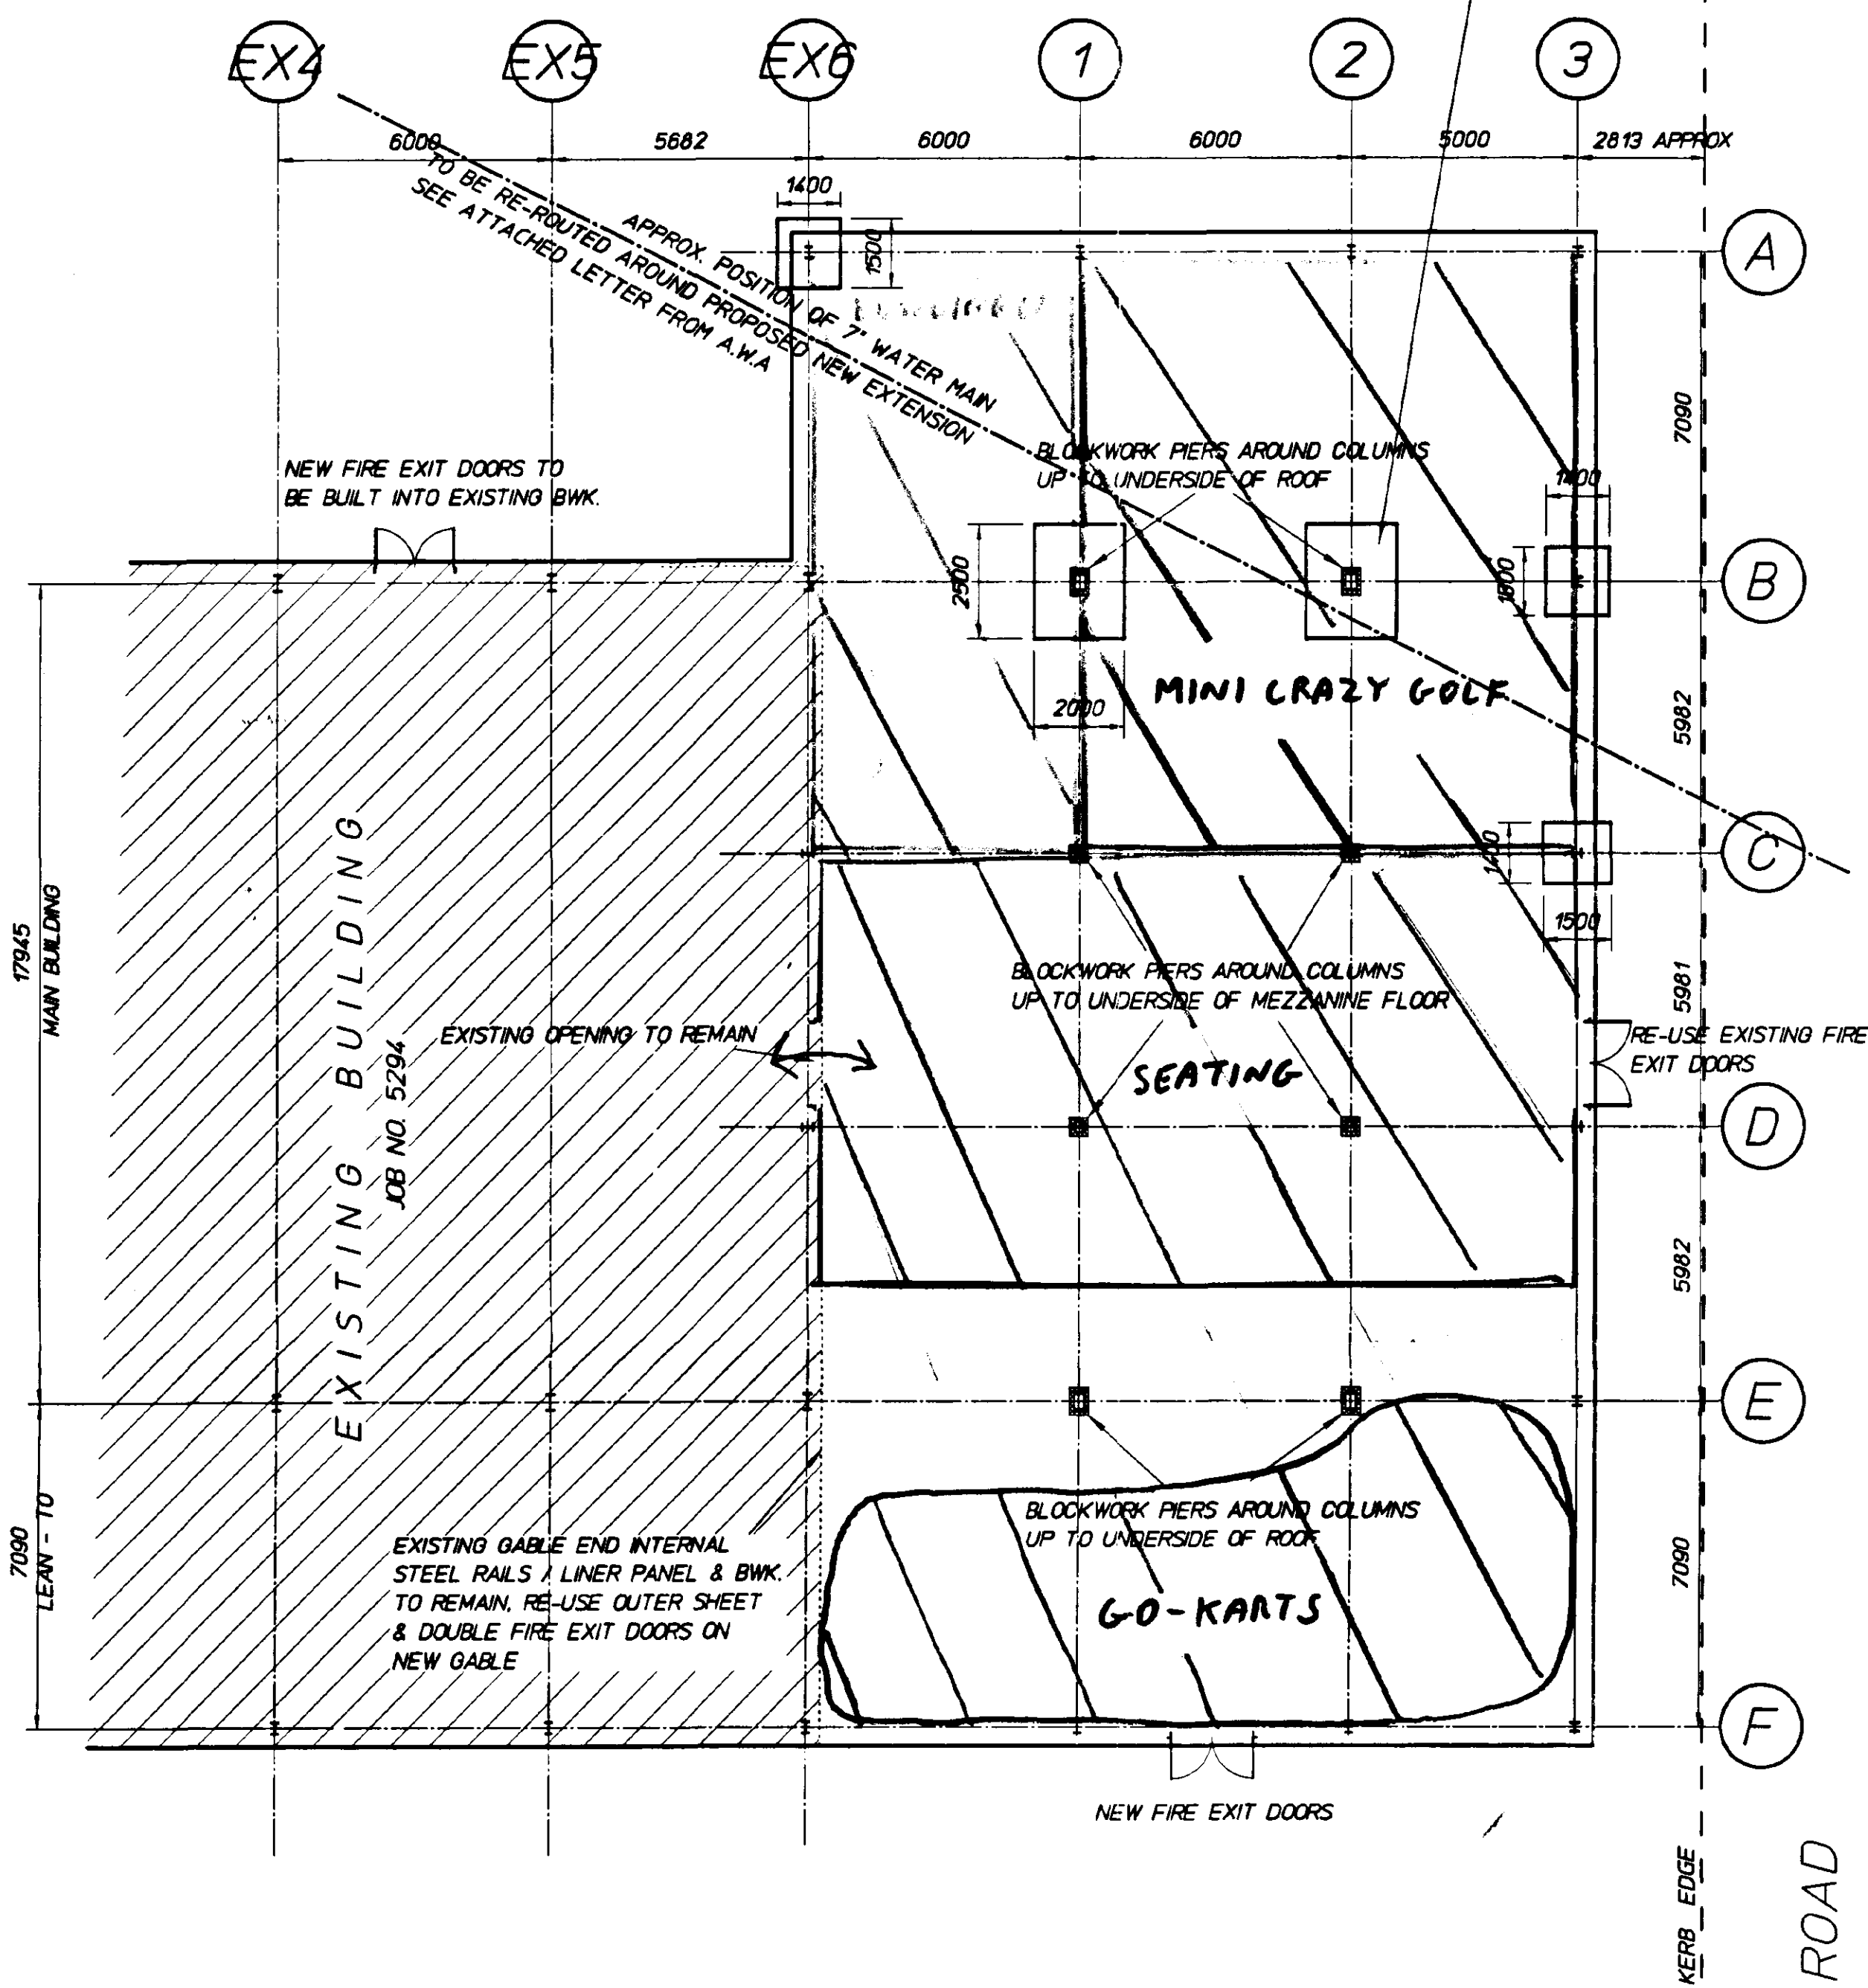

GROUND FLOOR PLAN

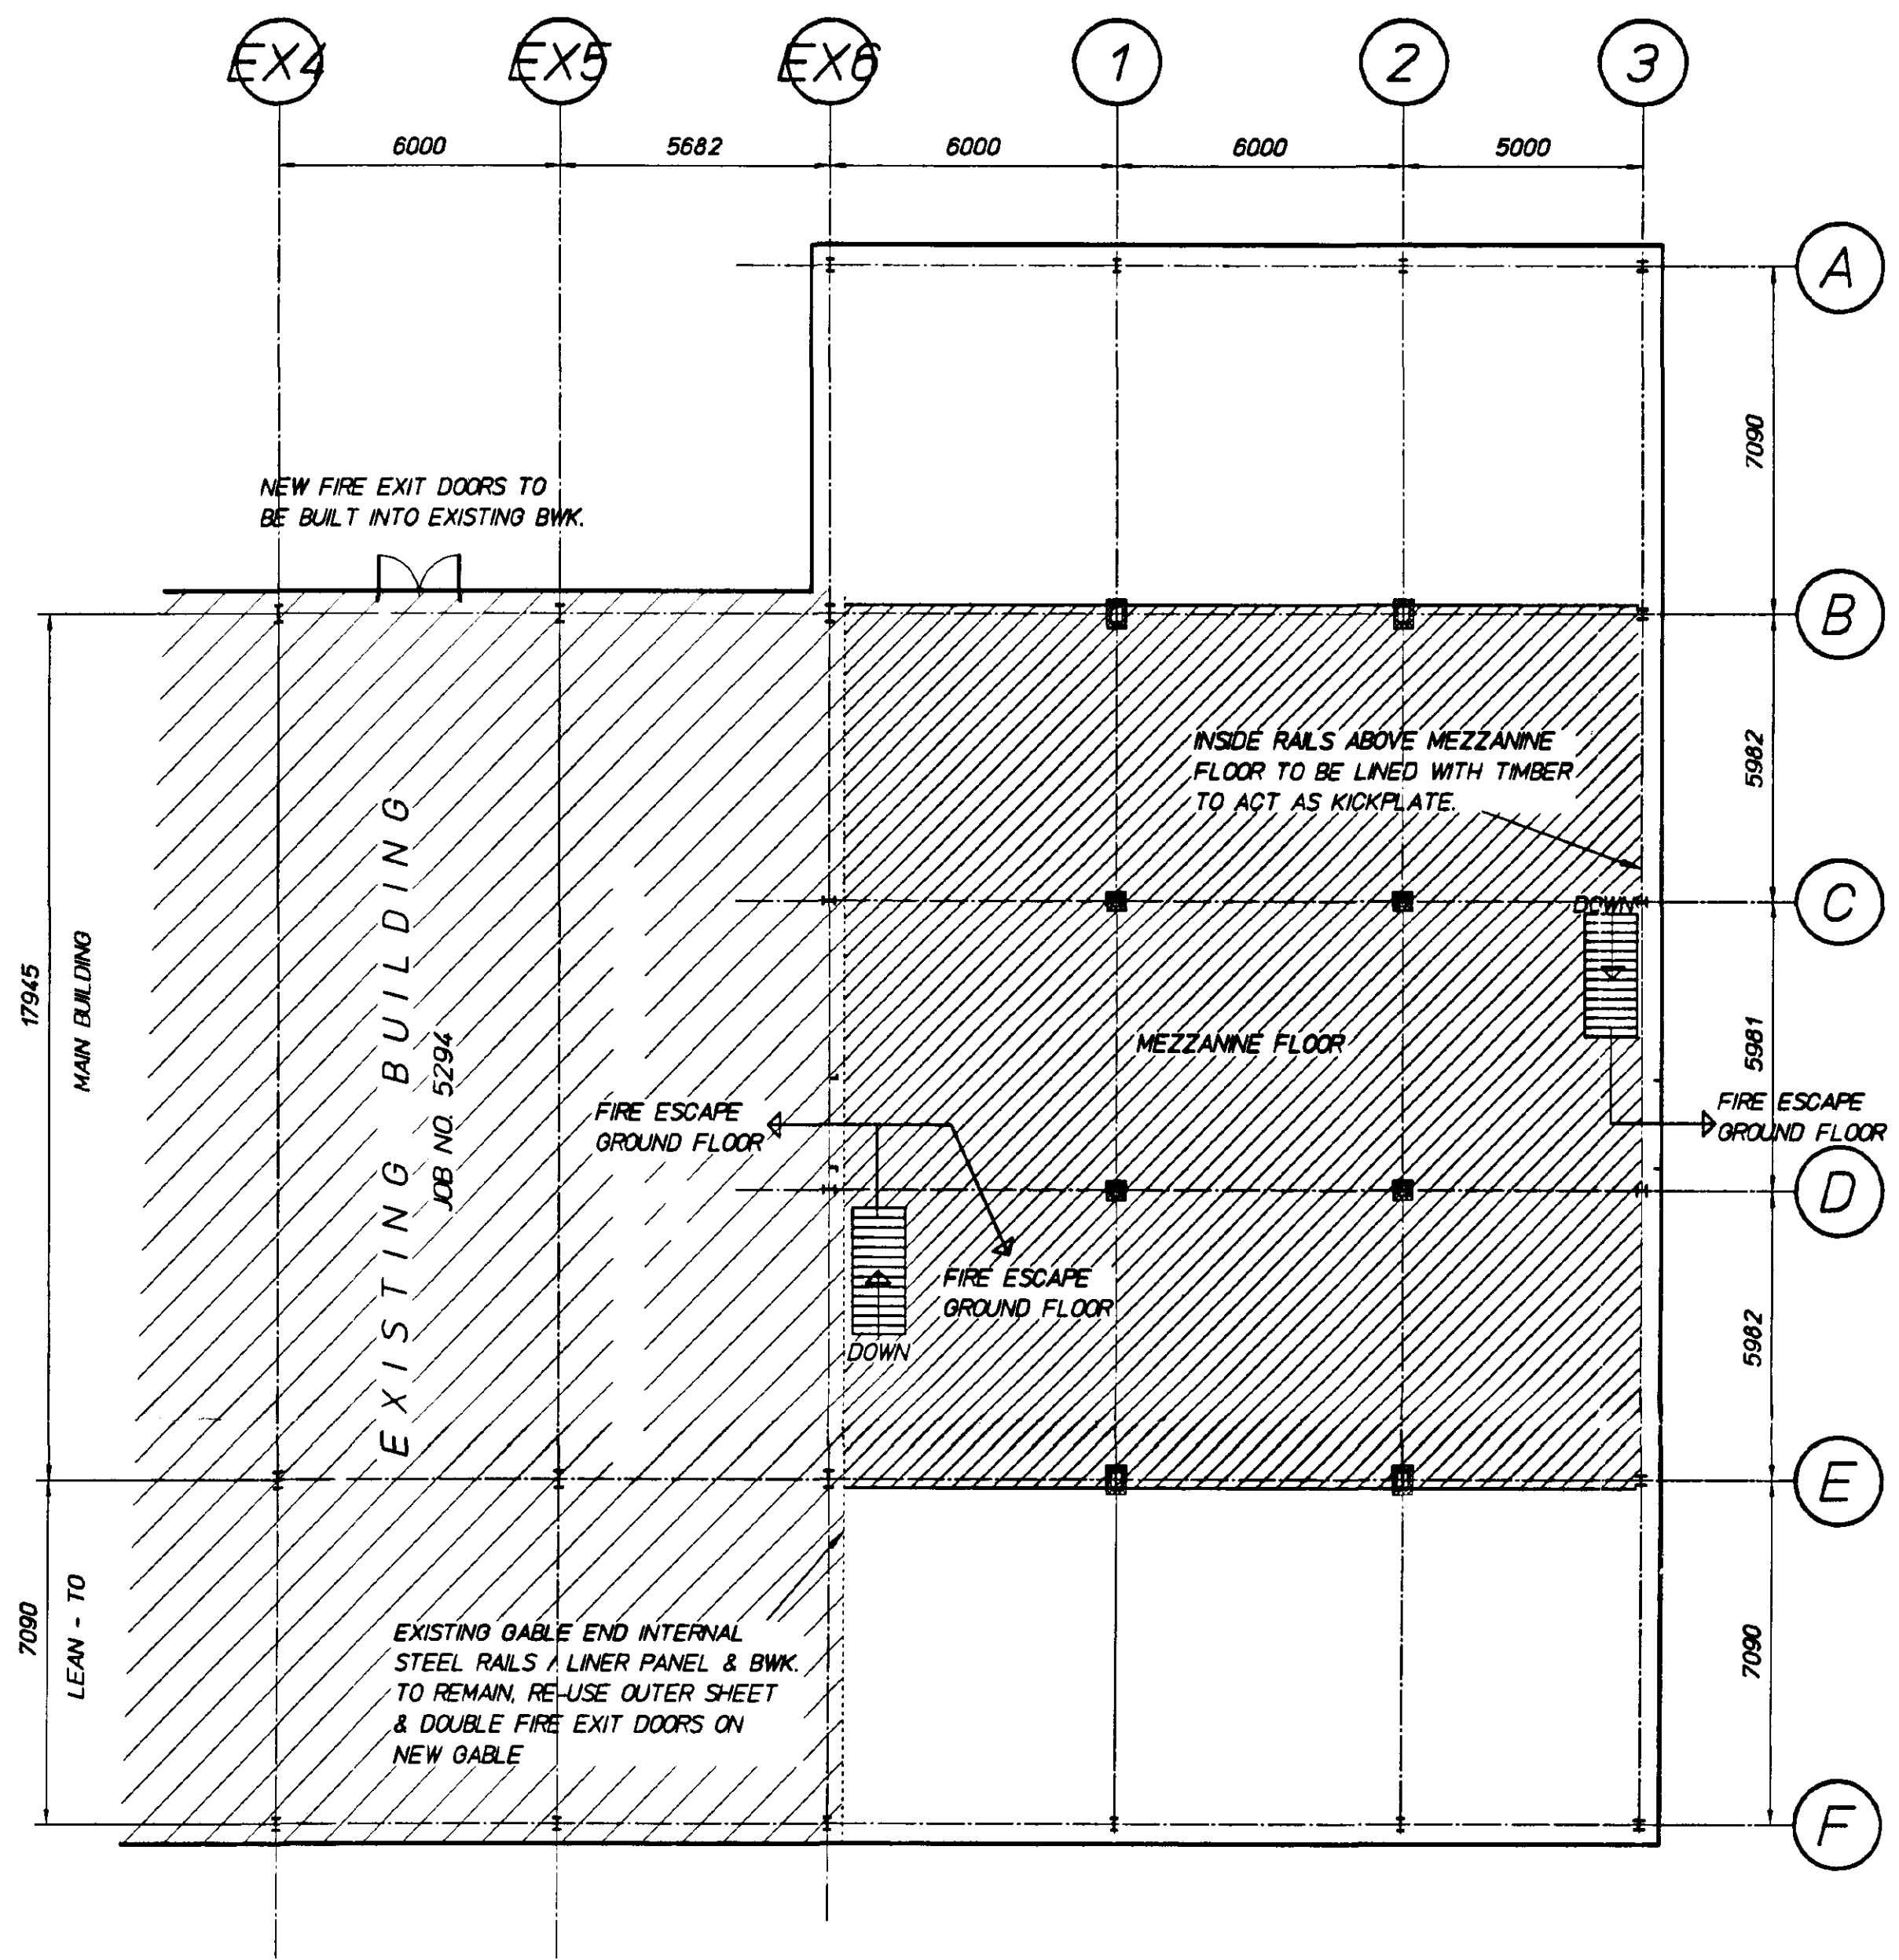

FIRST FLOOR PLAN

DRG No. 1816/3^c

D.A.GREEN & SONS LTD.
WHAPLODE, SPALDING,
Lincs, PE12 6TL.

Tel: 01406 370585.

Fax: 01406 370766.

GENERAL NOTES.

C	FIRE ESCAPE WIDTH REV. FROM 1200MM W. TO 800MM W. HANDRAIL QTY REV. TO ONE SIDE ONLY OF FLIGHT NOT BOTH SIDES	MJW	25/06/02
B	USE OF BUILDING & SECTION THRO. AMENDED. FIRE ESCAPE STAIR SPEC. ADDED.	MJW	20/1/02
A	EXTENSION ONLY. FIRST FLOOR OCCUPANCY ADDED. JUNIOR KARTS CONFIRMED AS ELECTRICALLY OPERATED. ROCKWALL INSULATION NOTE ADDED TO VERTICAL GABLE CLADDING ON GRID 3 ONLY. SMOKE DETECTORS ADDED. MECHANICAL EXTRACTOR FAN NOTES ADDED.	MJW	21/11/02
REVISIONS		BY	DATE

DRAWN	MJW	20/1/02
CHECKED		
SCALE	1 / 75	

PROJECT
EXTENSION TO EXISTING BUILDING.

AMENDED PLAN

Ref. SITE PLAN

SLATOR BROS.,
HIGH ROAD,
WESTON,
SPALDING,
Lincs.


DETAILS

SECTIONS

GREEN

STRUCTURAL

DRG No. 1816/3^c

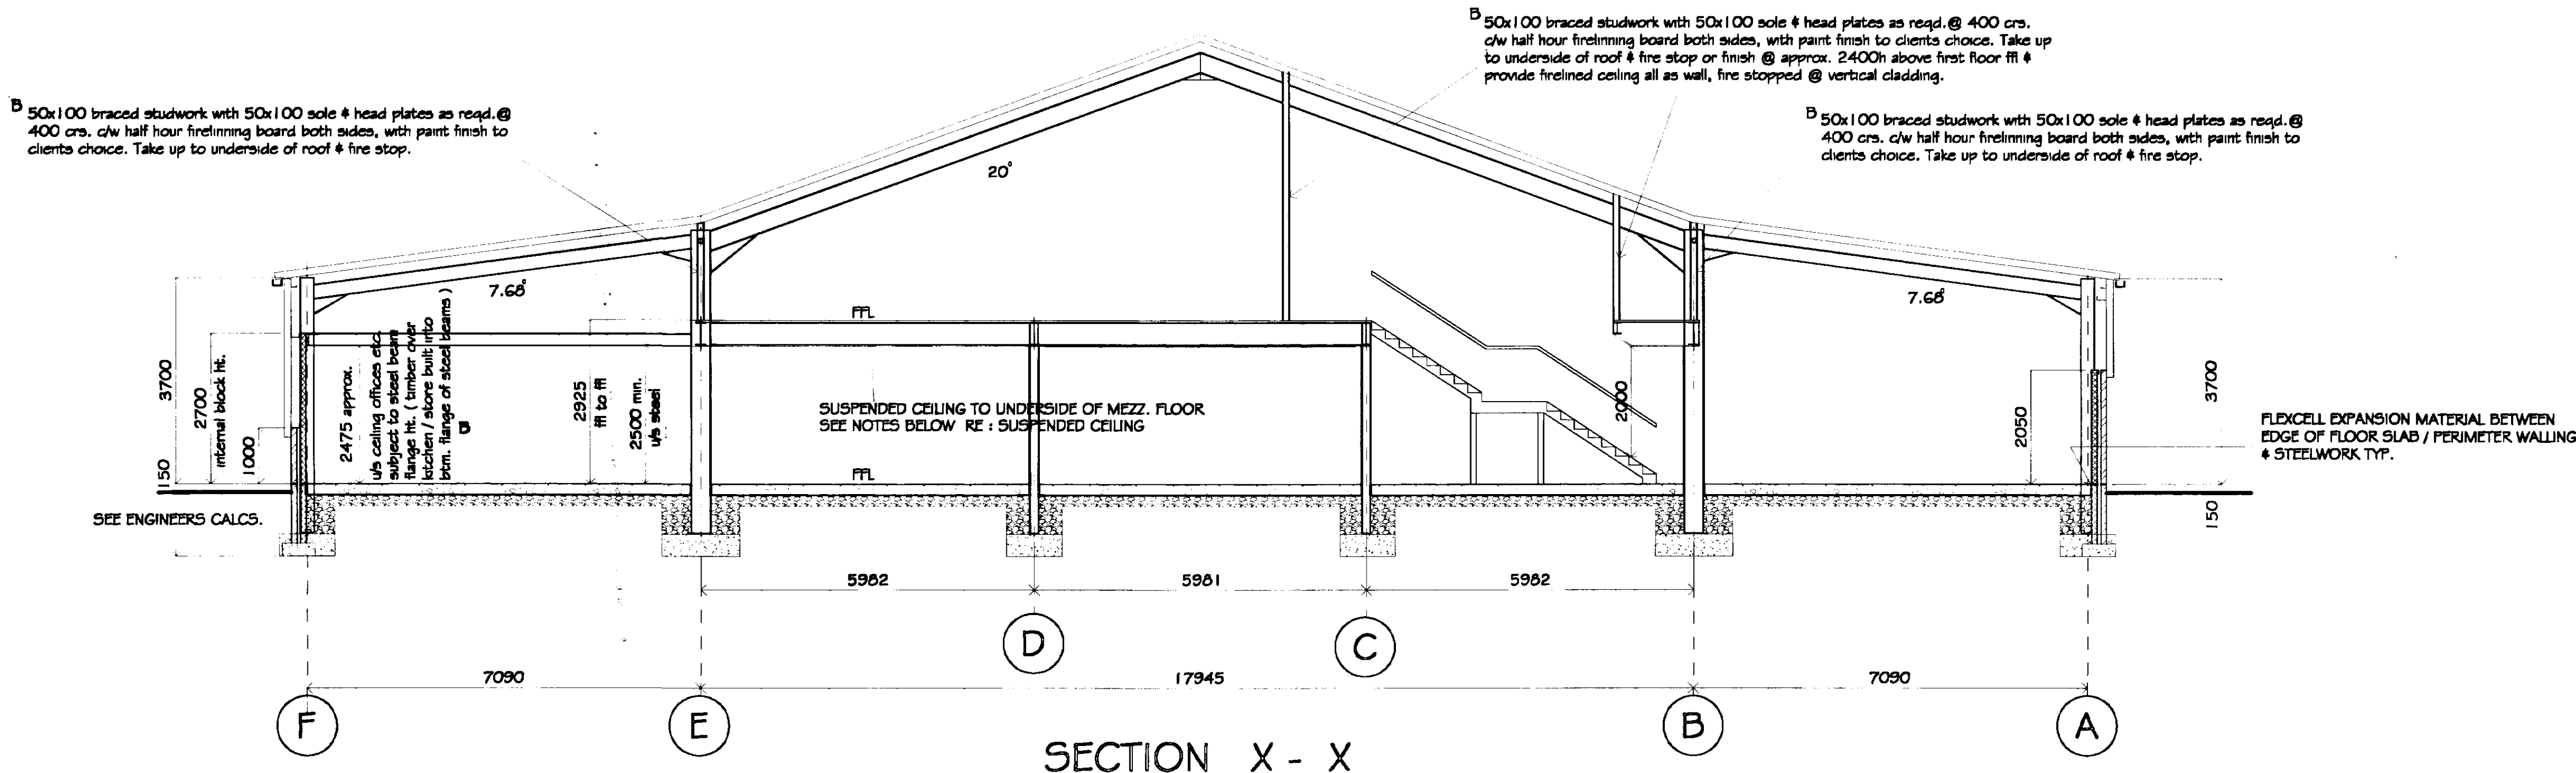

GENERAL NOTES

This drawing is produced only for the purpose of obtaining Building Regulations & Planning Approval & does not contain a full specification for the proposed works. It is the client or their appointed Builder / Contractor responsibility to control workmanship / materials / specification & any variations to the contract. It is neither practical or reasonable to show all relevant matters on the drawing, the fact that matters are not mentioned does not alleviate the Builder / Contractor from responsibility of non-compliance in carrying out the work. All works & materials to be fitted & installed to the manf. instructions & comply with the manuals & approved documents of the Building Regulations & current N.H.B.C. technical requirements, codes of practice & British Standards. All measurements on this drawing are not to be scaled for construction / ordering purposes. All checks & set out of the works as shown on the drawing to be checked by the Builder / Contractor prior to the commencement of work & any discrepancies report immediately. Builder / contractor to strip off all top soil & vegetable matter from the new building area & establish there is no made up ground or wide variations in the type of subsoil within the loaded area & no weaker type of soil exists below the soil on which the new foundations rest within such depth as may impair the stability of the structure. Where existing buildings are to be demolished, old foundations & drains etc. are to be broken out, except where their presence does not adversely affect new works. Site preparation in terms of oversite prep. etc. are subject to any Engineers details.

HEALTH & SAFETY

Construction (Design & Management) regs 1994 (CDM) Should the works need to comply with the Construction Design & Management Regulations an independent Planning Supervisor would be read to co-ordinate the Health & Safety aspects of the project during the construction period from the time of site possession to completion handover to the client. The client is to ensure that the appointed contractor is familiar with & complies with Health & Safety for Building Sites & Work Places.

FOUNDATIONS (CAVITY WALLS)

600 wide x 225 deep conc. strip foundations STS max. taken down to a suitable load bearing sub strata. (to match existing) if any non-load sub strata or soft spots are encountered the advice of a Consulting Engineer must be obtained before laying any concrete etc. All the above is to be approved by the local Building Inspector.

ELEVATIONS (CAVITY WALL BRICKWORK)

External Walls "U" value of 0.41 Wm2/K
265 cavity brickwork, comprising of 102 facing brk. (to match existing building, buff with red/orange soldier arching) 65 cavity c/w 65 dthrm insulation or similar approved laid to manf. instructions, 100mm Tarmac 'Hemerite' std solid 3.5N/mm2 "PAINT QUALITY" lightweight concrete block where read, with flush / bucket mortar joints to match existing, paint finish to clients choice, provide render & skim to rooms read (see client) with paint finish to clients choice, softwood skirting to all internal walls, softwood architrave around all openings. All mortar masonry / movement joints etc. as recommended by the brk / block manf. & in accordance with B.S. 5626: Part 3. (see Topblock Design Guide for concrete block masonry) relevant Codes of practice & any Structural Engineers details. Close cavity wall at plate level or top of wall. Stainless steel or similar approved wall ties with central dirn fitted in accordance with B.S.5626. @ 900crs. horizontally & 450crs. vertically, staggered & at 300crs. as near to door / window jambs as possible. Provide insulated cavity closers to jambs & cills (T.D.I. UK Ltd.) fitted to manf. instructions within the structure to avoid cold bridging occurring. See lintels for weep hole details. Class "A" concrete blocks below ground level any brks below ground level to be F.L. quality to B.S.3921. Any drains passing thro. walls to have conc. lintel over with min. gap around the pipework of 50mm filled with compressible mat.

INTERNAL BLOCKWORK TO ROOMS (100MM THK SUPPORTING CEILING JOISTS) LIGHT STORAGE ABOVE (SEE D.A.GREEN & SONS LTD. CALCULATION SHEETS) 100mm Tarmac 'Hemerite' lightweight solid concrete blocks 3.5 N/mm2 all spec. as cavity wall spec. above built off fl.

INTERNAL BLOCKWORK TO FIRE ESCAPE STAIRWELL (SEE D.A.GREEN & SONS LTD. CALCULATION SHEETS)

100mm Tarmac 'Hemerite' std. solid 3.5 n/mm2 lightweight concrete block all as cavity wall spec. above built off fl. Taken up to underside of first floor beams fire stopped & restrained. Above provide 50x100 braced studwork with 50x100 sole & head plates as reqd. @ 400 crs. c/w half hour firelining board both sides, with paint finish to clients choice. Take up to underside of roof & fire stop or finish @ approx. 2400h above first floor fl & provide firelined ceiling all as wall fire stopped @ vertical cladding.

LIGHT STORAGE AREA ABOVE GROUND FLOOR OFFICE / W/C'S / KITCHEN (SEE D.A. GREEN & SONS LTD. CALCULATION SHEETS)

ROOF CLADDING

Insulated cladding comprising 0.7mm thick PVC plastic coated galvanized steel weathering sheets colour: Jade BS14C37 / Moorland Green BS 12B21 alternate stripes to match existing, with all laps sealed in mastic, c/w 83mm thick Fibreglass insulation laid between a support bar system on 0.4mm thick galvanized white enamel coated steel liner panel to give a U value of 0.45W/m²°C, fixed in an over purlin position & c/w all necessary fixings & bungs. Breather membrane above the insulation quilt & to seal the liner panel side & end laps to form a vapour check to the roof construction only.

ROOFLIGHTS

12 No. 5.31m lg. double skin site assembled GRP translucent rooflights, comprising of an SAB Class 3 weather sheet with an SAA Class 1 liner, fixed in accordance with the manf. recommendations to comply with the CDM regulations. No flashings or filer pieces included to the perimeter of the rooflights.

RAINWATER GOODS

Colour coated steel box gutters colour: Yellow to both slopes together with square colour coated steel downpipes colour: Yellow to FFL.

VERTICAL CLADDING

Insulated cladding comprising 0.55mm thick PVC plastic coated galvanized steel weathering sheets colour: Jade BS14C37 / Moorland Green BS 12B21 alternate stripes to match existing, with 83mm thick fibreglass insulation (ROCKWALL to A gnd line 3) on a support bar system & 0.4mm thick galvanized white enamel coated steel liner panel to give a U value of 0.45W/m²°C, fixed in an over rail position & c/w all necessary fixings. Included to refit the existing outer sheets on the new gable end elevation.

ALL FLASHINGS / TRIMS

These to be colour: Yellow to match existing.

ACCESS FOR THE DISABLED

The building is to comply with all the relevant sections of DOCUMENT 'M' of the Building Regulations 1999 edition & B.S.5810 1979 access for the Disabled to buildings. All internal doors to be to clients approval c/w architrave etc. (min. clear opening to be 750mm (836mm door) to conform with part M of the Building Regulations (disable access).

PERSONNEL / FIRE EXIT DOORS

All outside surfaces from fire exit doors to be reasonably level / flush to enable Disable escape (conc. / tarmac paths not gravel). All Fire Exit doors to have level approaches with no slope exceeding 1 in 20. with conc. apron outside min. 1200mm sq. All Fire Exit symbols etc. to B.S.1635; 1990 & B.S.5449 PT1 (fire safety signs, notices & graphic symbols). All Fire Exit doors to open outwards u.n.o. c/w panic bar & sign "PUSH BAR TO OPEN".

All means of escape routes should be provided with adequate artificial lighting.

All doors on escape routes both within & at the final exit from the building should be readily operable from the side approached by the persons making escape.

An electrical fire alarm is to be installed so as to be clearly audible throughout the whole unit. If the premises are to be used during the hours of darkness then safety lighting shall be provided.

MANIFESTATION OF GLAZING (if read)

Any areas of large glazing in critical locations in which people moving in or about the building may not be aware of the presence of the glazing & may collide with it (critical locations are large uninterrupted areas of transparent glazing which form part of internal / external walls & doors). Manifestation may take the form of broken or solid lines, patterns or company logos at appropriate rts & intervals.

PERMANENT SCREEN PROTECTION (if read)

If any glazing in a critical location is installed behind a permanent screen protection, the screen should: Prevent a sphere of 75mm from coming into contact with the glazing 800mm high from fl. be robust, if intended to protect glazing that forms part of the protection from falling, be difficult to climb.

FIRST FLOOR (STEELWORK BEAMS & TIMBER DECKING) SEE D.A.GREEN & SONS LTD. CALCULATION SHEETS.

See Structural Engineers Calcs. for steelwork section sizes & decking construction.

FIRST FLOOR STEELWORK BEAMS (FIRE PROTECTION)

All exposed steelwork beams not within ceiling void. (protect by class O ceiling tiles) to be encased with British Gypsum Glasroc 59 20mm thk. frameless encasement system installed to manf. instructions to give half hour fire protection or similar approved system.

SUSPENDED CEILINGS

To ceiling on underside of first floor only, install 1200x1200 or 600x600 armstrong or similar approved fitted to manf. instructions class O ceiling tiles, in gnd system c/w modular light panels with fire protection hoods & incorporated integral emergency packs.

INTERNAL FIRST FLOOR STAIRCASE FROM ARMORY (AMBULANT) NOT FIRE ESCAPE STAIRCASE

Mild steel staircase to specialist design (1200mm wide), primed & painted to clients choice, stairwells to be trimmed around, nosers = 18 x 62.5 mm (9 nosers to half landing, 9 nosers to first floor, nosers not open), going = 250mm, total rise = 2925 (ft to fl). Half landing width & length to be at least as great as the smallest width of the flight. (site check flt hits prior to stairway fabrication) Treads to be level. Staircase flight to have at least 1000mm unobstructed clear width between handrails, with noser of a flight between landings not more than 1800mm, it has top, btm. & intermediate landing each of whose length is not less than 1200mm clear of any door swinging onto it. All step nosings are distinguishable through contrasting brightness, Min. headroom of 2000mm measured vertically above pitch line, handrails to be provided both sides of stairway @ 900mm vertically above pitch line & 1000mm vertically above the surface of the half landing, with no gap within guarding greater than 100mm. Handrails to extend at least 300mm beyond top / btm. of nosings of stepped approach & terminate in a closed end which does not project into a route of travel. Handrails to stairwell & balconies to be 1100mm high above flt., balustrade if read to have no openings greater than 100mm & constructed in mild steel, primed & painted to clients choice & securely fitted to flt. & capable of resisting at least the horizontal force given in B.S.6399:Part 1; 1996.

B INTERNAL FIRST FLOOR FIRE ESCAPE STAIRCASE C

Mild steel staircase to specialist design (800mm wide), primed & painted to clients choice, nos = 182.6mm, going = 250mm, total rise FFL to FFL = 2925mm, total going = 3750mm, pitch = 36.17°, no. of nosers = 16, (site check flt hits prior to stairway fabrication) steps to have level treads with no open nosers & overlap each other by min. 16mm. Min. headroom of 2000mm measured vertically above pitch line. Any door opening onto the staircase to leave a clear space of at least 400mm. Handrail to one side of flight at a lit. between 900mm & 1000mm measured vertically from pitch line to top of handrail, lit. of handrail & balustrade to be 1100mm above landing, level & capable of resisting at least the horizontal force given in B.S.6399:Part 1; 1996.

EMERGENCY LIGHTING

The Emergency Lighting Design Engineer should provide a design layout, appropriate to the proposed use of each part of the building, & certification that the scheme has been designed to achieve the min. levels of illuminance in accordance with BS5266. a model design certificate is given in appendix B of BS 5266.

The design layout & certification should preferably be received by the Building Control before the plans have been approved. If the information is not available the plans will be passed conditionally & the information should be submitted before commencement of this stage of the work on site. Upon completion of the work, the installing Engineer for the Emergency lighting should provide a completion certificate to the occupier / owner of the premises as required by BS 5266 Code of Practice for Emergency Lighting. A copy of this certificate should be sent to the Building Control Division of the Council.

The Completion Certificate should consist of two parts:

a) Certification of Installation.

b) Certification of inspection & testing of the system. This should include

"Photometric verification data, or test data obtained from the measurements carried out in accordance with Appendix A of BS 5266 Code of Practice for Emergency Lighting".

Recommendations on the measuring of illuminance of emergency lighting are given in Appendix A; of BS 5266 Code of Practice for Emergency Lighting. A model completion certificate is given in Appendix B; of BS 5266.

FIRE ALARM SYSTEM

Any alterations or extension to the existing Fire Alarm system should be designed & installed by a specialist contractor.

Upon completion of the work, the installing Engineer for the altered fire

alarm system should provide certification that the installation complies with

BS 5839 Fire Detection & Alarm Systems for Buildings, that it has been

inspected, tested & commissioned in accordance with BS 5839. A copy of

the certificate should be sent to the Building Control Division of the Council.

GROUND FLOOR CONSTRUCTION (see D.A.GREEN & SONS

CALCULATION SHEETS)

Remove all turf & vegetable matter from the ground to be covered by the proposed to at least a depth sufficient to prevent growth. Where the water table can rise within 250mm of the lowest floor of the building, or where surface water could enter or affect the building the ground covered by the building should be drained by an effective means. Any subsoil drain cut during excavation should be re-routed, run to another outfall, if it has to run thro. the building to be re-laid in pipes with sealed joints & have access points outside the building. Lay floor as follows: 150mm STS grade oversite conc. reinforced with one layer of C283 reinforcing mesh with 50mm cover to top of slab, power float finish with dustproof / hardener. Slab to be constructed with construction joints etc. in accordance with the CA publication "Concrete ground Floors" by R. Colin Deacon. 1200 gauge D.P.M. lapped over D.P.C. in cavity walls, sand bedding, 200 mm well consolidated hardcore, if in excess of 100mm fill to a max 600mm, the hardcore is to be laid & compacted in layers not exceeding 150mm.

FIRE EXTINGUISHING INSTALLATION & EQUIPMENT

Fire alarms in accordance with B.S.5839

Fire fighting equipment & notices will be read. as indicated. (notices

to B.S.5449:PT1).

Emergency lighting to be in accordance with B.S.5266; PT1; 1996.

Fire authority to be consulted regarding fire fighting equipment &

associated matters.

HEATING

Type to be confirmed.

ELECTRICS

Sockets / outlets / lighting points to IIE regulation & N.H.B.C. std.positions

to be agreed with client prior to installing

STRUCTURAL STEELWORK

Steelwork to Structural Engineers design

STEELWORK FOUNDATIONS

Steelwork foundation details to Structural Engineers design.

FIRE PROTECTION TO FIRST FLOOR STEELWORK STANCHIONS

Stanchions to be protected with firelining board or similar fitted to manf. instructions

to give half hour fire resistance.

A MECHANICAL EXTRACTION

Provide mechanical extractor fan units to give min. 6 - 10 Air changes per hour

Fans to be mounted in the furthest wall or ceiling from the main source of air

replacement to ensure airflow across the building.

FEATURE WINDOWS

Windows to be powder coated aluminium (yellow) double

glazed with min. 12mm air gap to sealed units all to match existing

All full ht. glazed doors & windows in critical areas i.e below 1500 mm

above flt in doors / side panels & 800mm above flt in windows to be glazed with

toughened glass to B.S. 6206 1981 standard.

To all windows provide softwood or similar approved sill internally @ window &

door jambs / heads. provide fire protection / finish as reqd. to cover joints etc.

between block / steel / upvc

EXTERNAL LINTELS (if read)

All lintels in cavity brk. / block openings to be I.G. galvanized or

similar approved laid to manf. instructions with min. 150mm end

bearings. Lintels in cavity walls to be insulated & installed with flexible

damp proof course in accordance with B.S.5626 & NHBC

requirements, extended to the edge of the front toe, 50 to 150 mm

beyond the end of the lintel (depending on coursing). A min. of 2no.

weepholes should be provided for each lintel generally at 450mm crs.

Stop ends should be provided as specified by B.S. 5626 Part 3

1985 to prevent excess moisture entering the cavity near the

reveals. A dpc is not read where a lintel is adequately protected by

an eaves overhang.

INTERNAL LINTELS

All lintels to internal blockwork openings to be pre-stressed conc.

65mm thk. x 100mm / 140mm wide x opening + 300mm

Only use approved concrete pre-stressed lintels to internal openings

(Boumcrete division of Supreme concrete Ltd. or similar approved)

fitted to manf. instructions

Fire Prevention Products refer to

ANGLIAN INTUMESCENTS. Tel. 01223 420710

D.A.GREEN & SONS LTD.
WHAPLODE, SPALDING,
LINCS, PE12 6TL.
Tel: 01406 370585.
Fax: 01406 370766.

	External Emergency Light
	Emergency Light with Fire Escape Sign
	Emergency Light
	Break Glass call point
	Sounder
	Fire Extinguisher (foam) 6 litre AFFF
	Vision panel to door giving visibility from int. of 900mm to 1500mm from int.
	Fire Blanket.
	Fire Ext Sign.
	Notice.Fire Door Keep Locked Shut.
	Notice.Fire Door Keep Shut.
	Notice.Fire Ext Keep Clear.
	Notice.Push bar to open.
	Push Door ironmongery
	Smoke Detector
	Heat Detector

AMENDED PLAN
Ref. A1

PRINCIPLE ENTRANCE DOOR	MJW	25/06/02
NOTE ADDED		
FLOOR LAYOUT CONFIRMED		

REVISIONS			BY	DATE
DRAWN	MJW	DATE	20/2/02	
SCALE	1 / 50	CHECKED		


PROJECT SLATOR BROS,
HIGH RD.,
WESTON,
SPALDING,
LINGS.

DETAILS

GROUND FLOOR PLAN

GREEN

DRG No. 1816/4^A

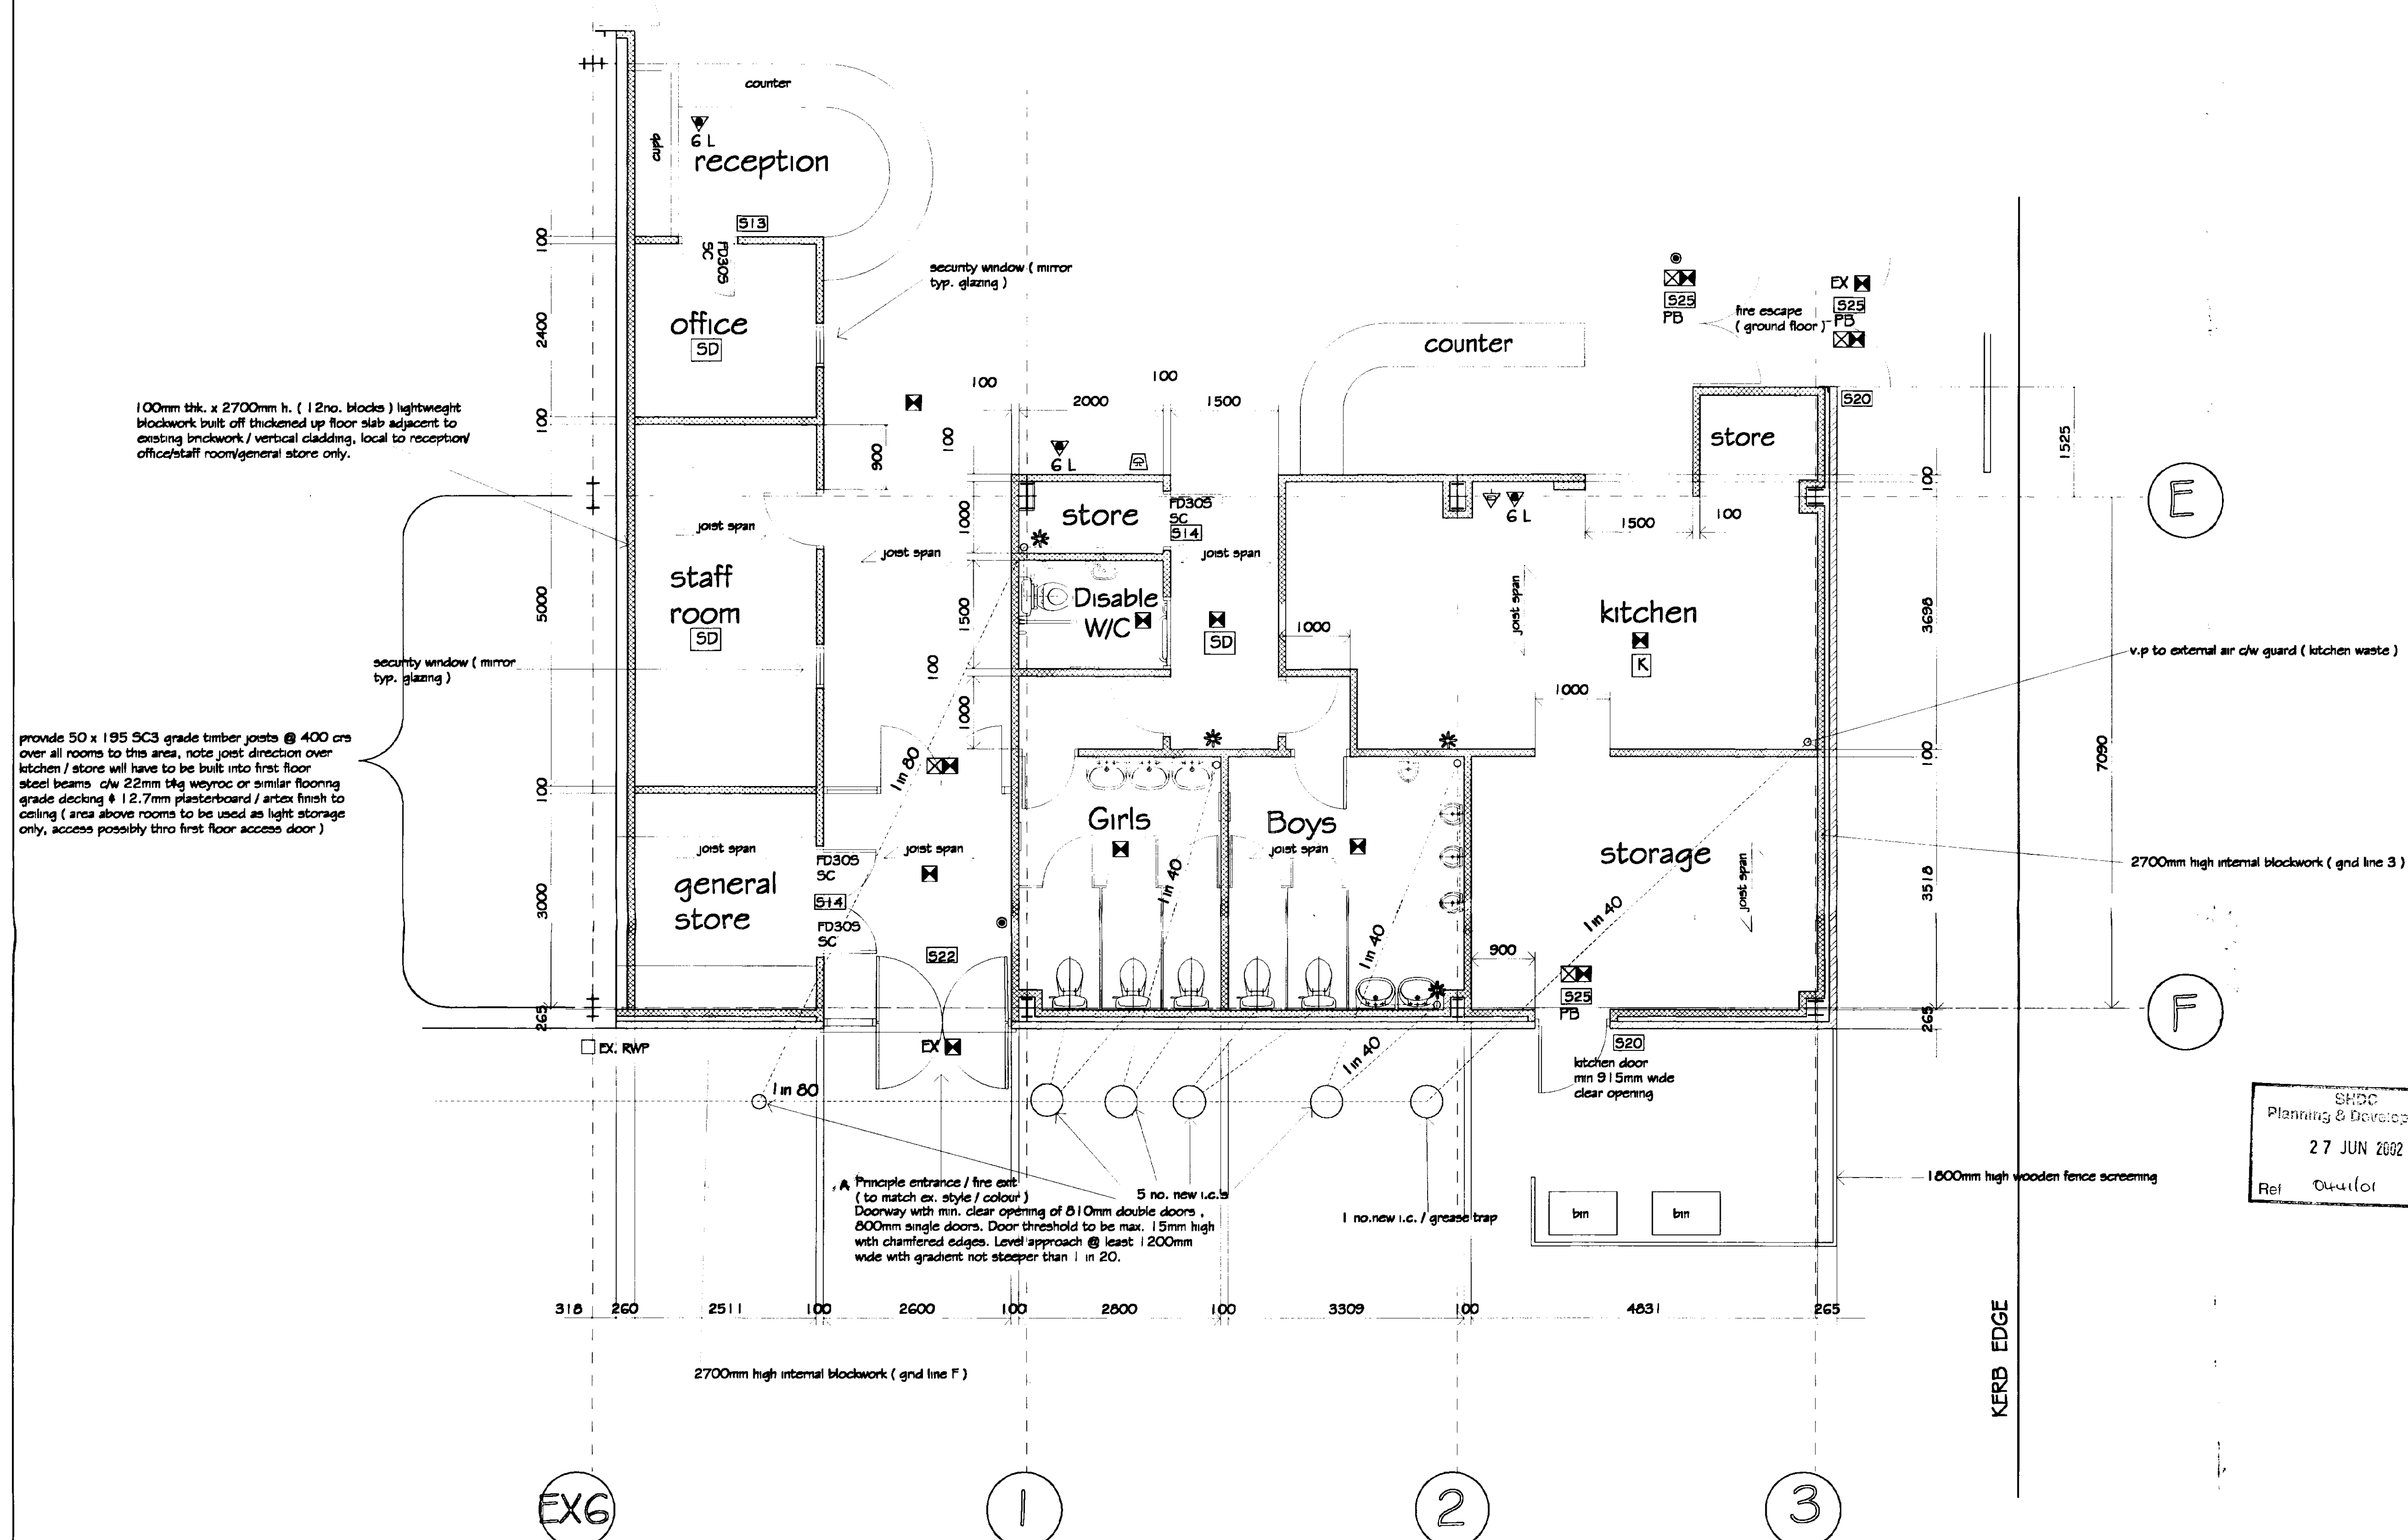

GROUND FLOOR PLAN


All internal single leaf doors to 760mm wide except Disable W/C door this to be 926mm wide all to match existing Fun Farm.
Check with client prior to ordering.
Double doors to General Store to be 2 no. 760mm wide door leaves

* 4 no. stub stacks , one no. in store to have Durgoo air admittance valve, fitted above flood level of basins or taken into the roof void, where self siphonage is liable install Anti-Siphon Valve adjacent to the appliance, 3 no. stub stacks to girls / boys w/c's & 1 no. open vent to kitchen. All installed to manf. recommendations.


INTERNAL LINTELS

INTERNAL LINTELS
All lintels to internal blockwork openings to be pre-stressed conc. 65mmthk. x 100mm wide x opening + 300mm
Only use approved concrete pre-stressed lintels to internal openings (Bourmecrete division of Supreme concrete Ltd. or
similar approved) fitted to manf. instructions


Fire Prevention Products refer to
ANGLIAN INTUMESCENTS. Tel. 01223 420710

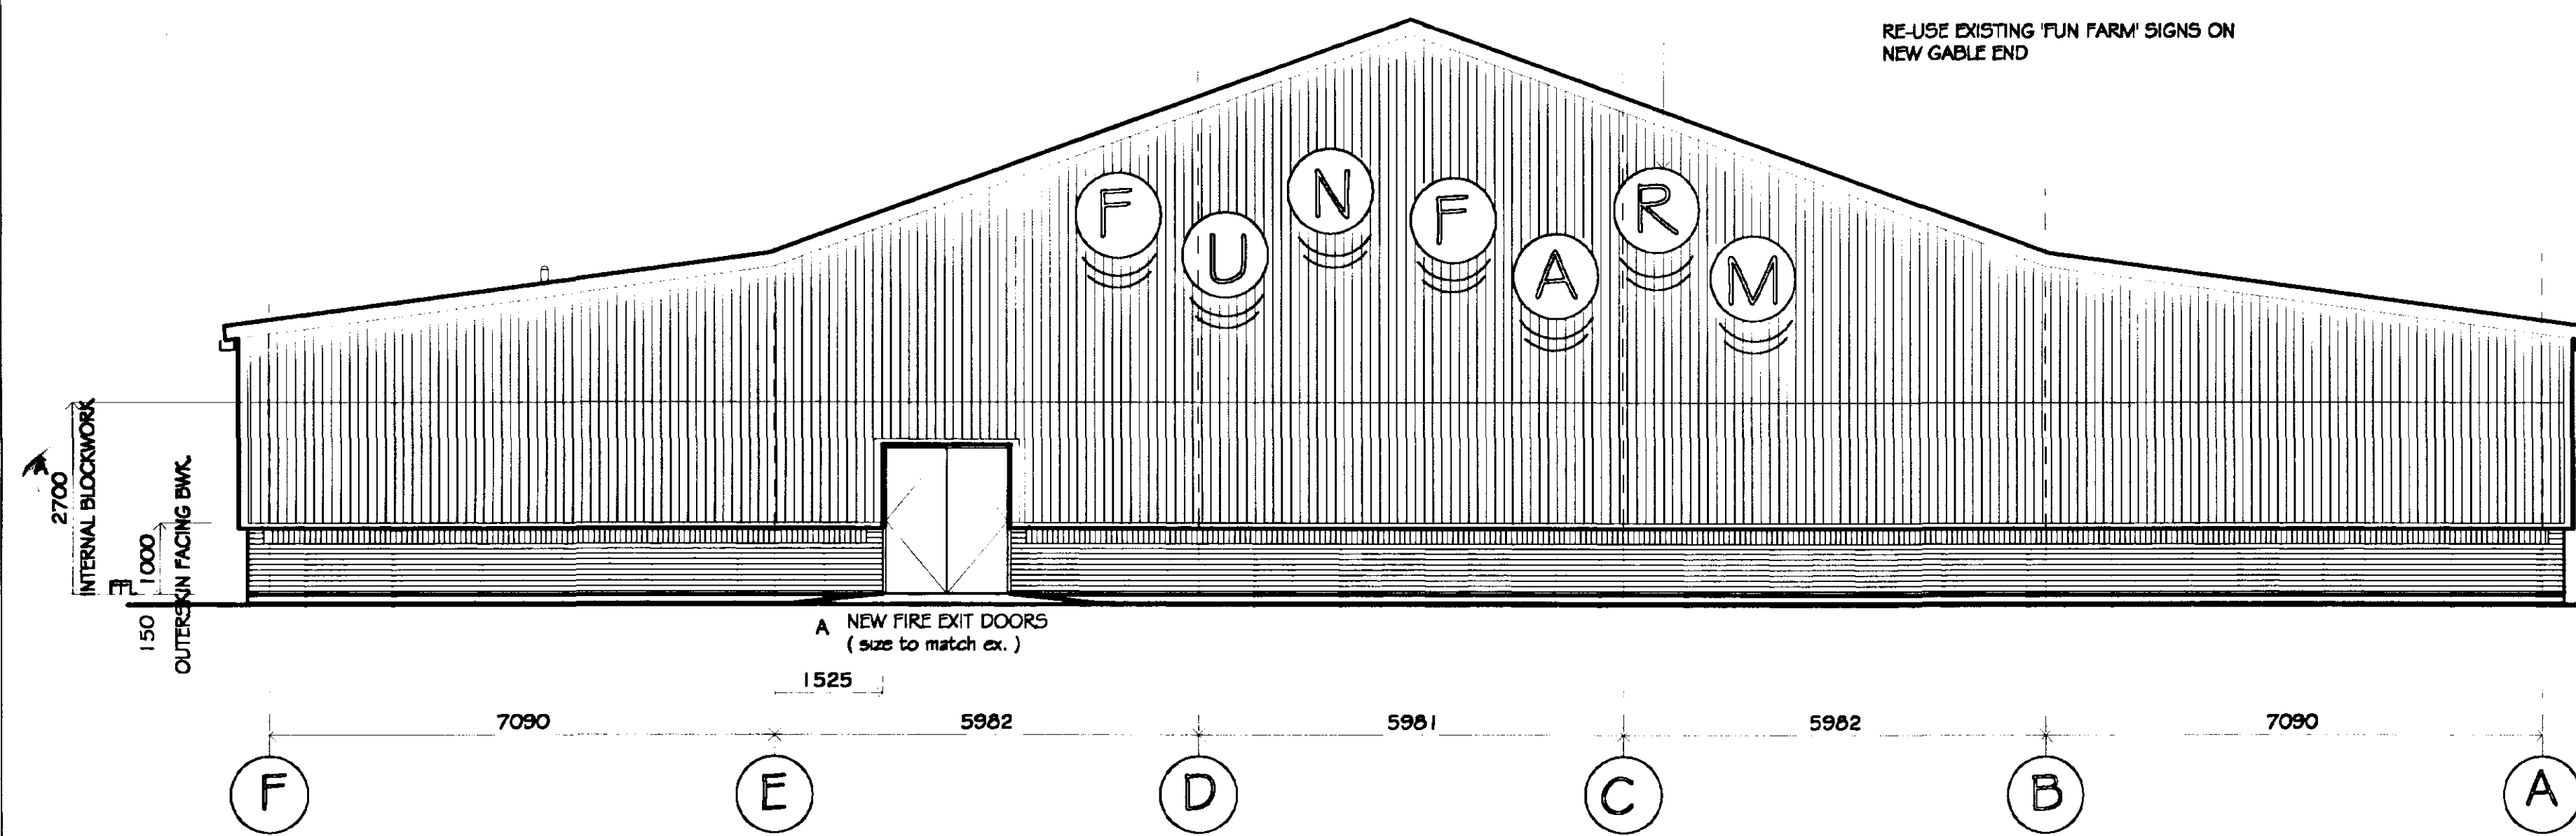


ELEVATION ON GRID 3
ROCKWALL INSULATION TO THIS VERTICAL ELEVATION CLADDING.

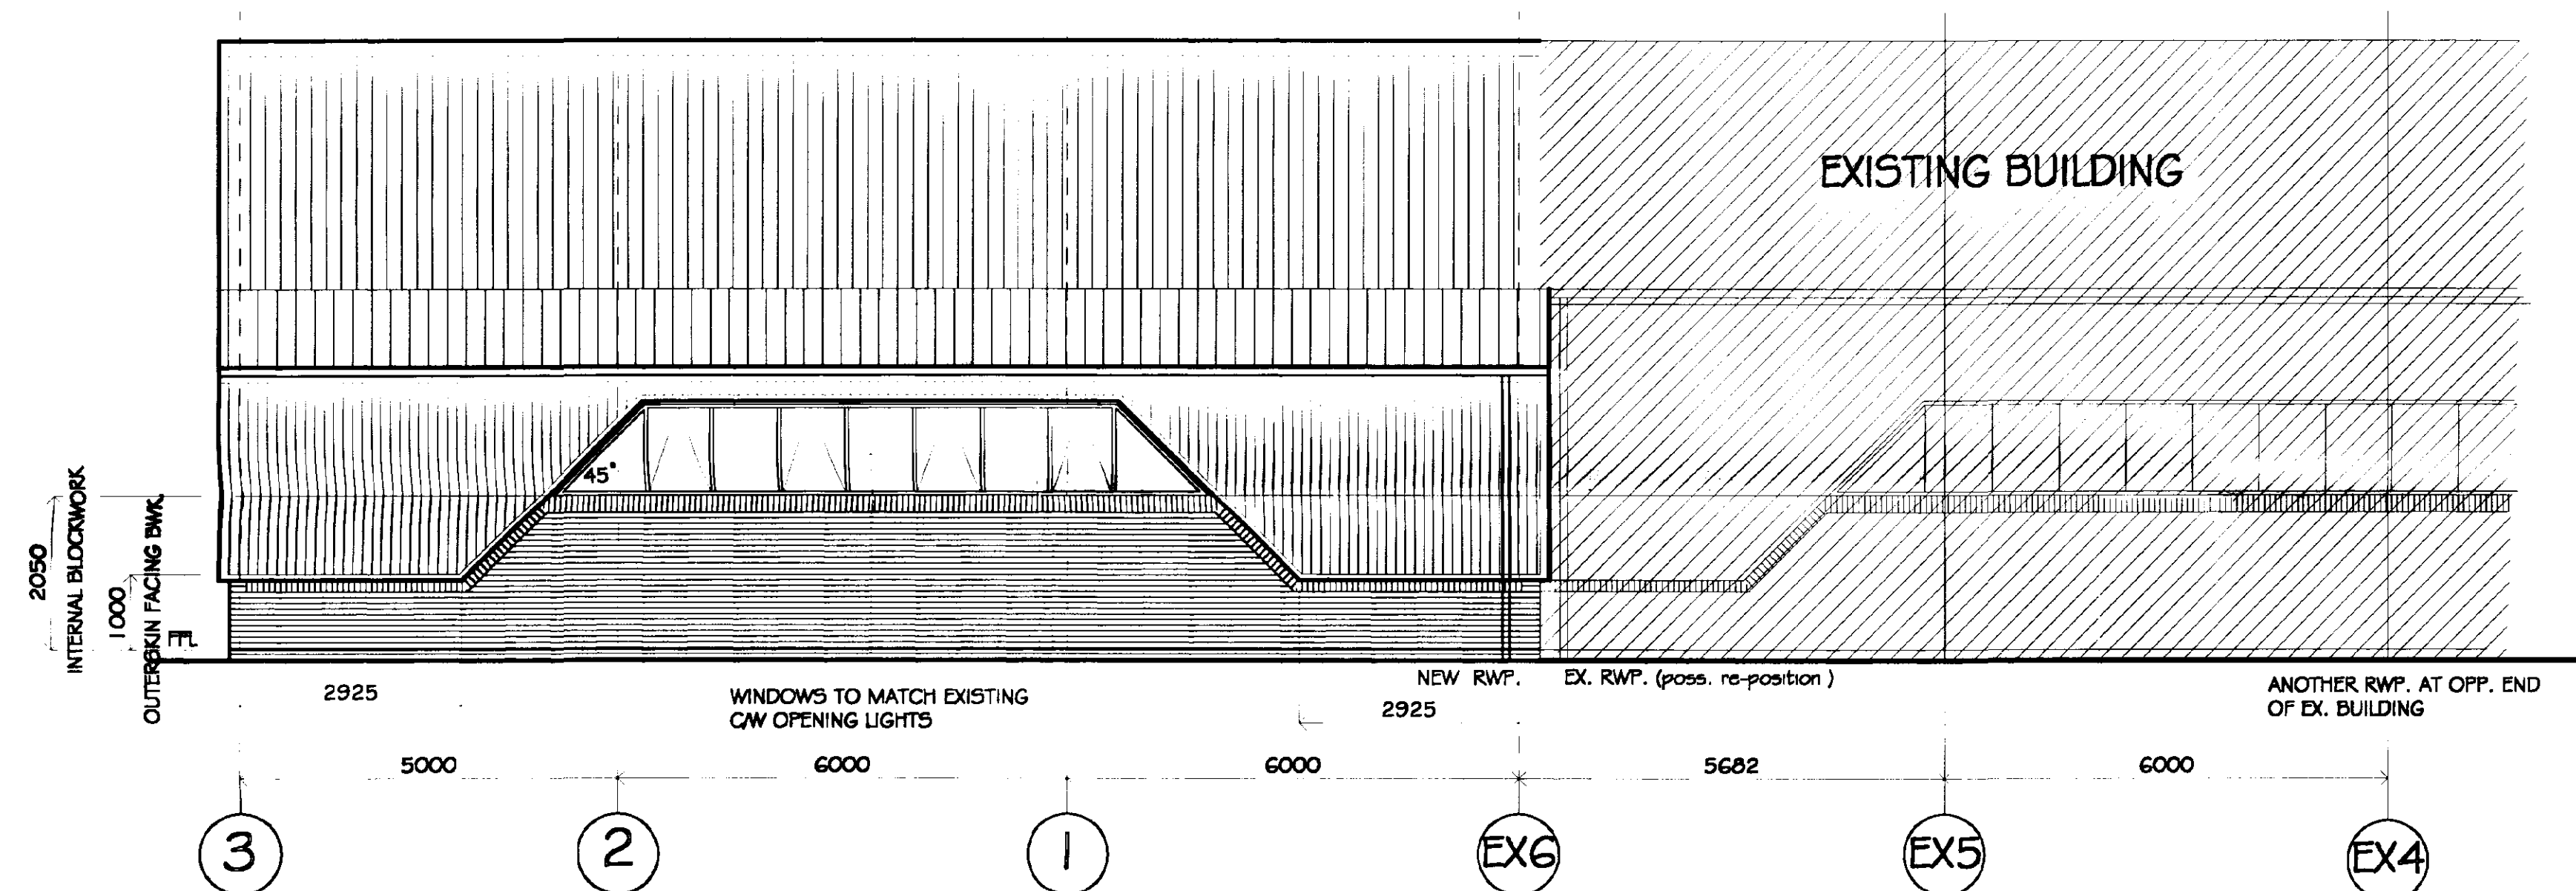

ELEVATION ON GRIDS A & B

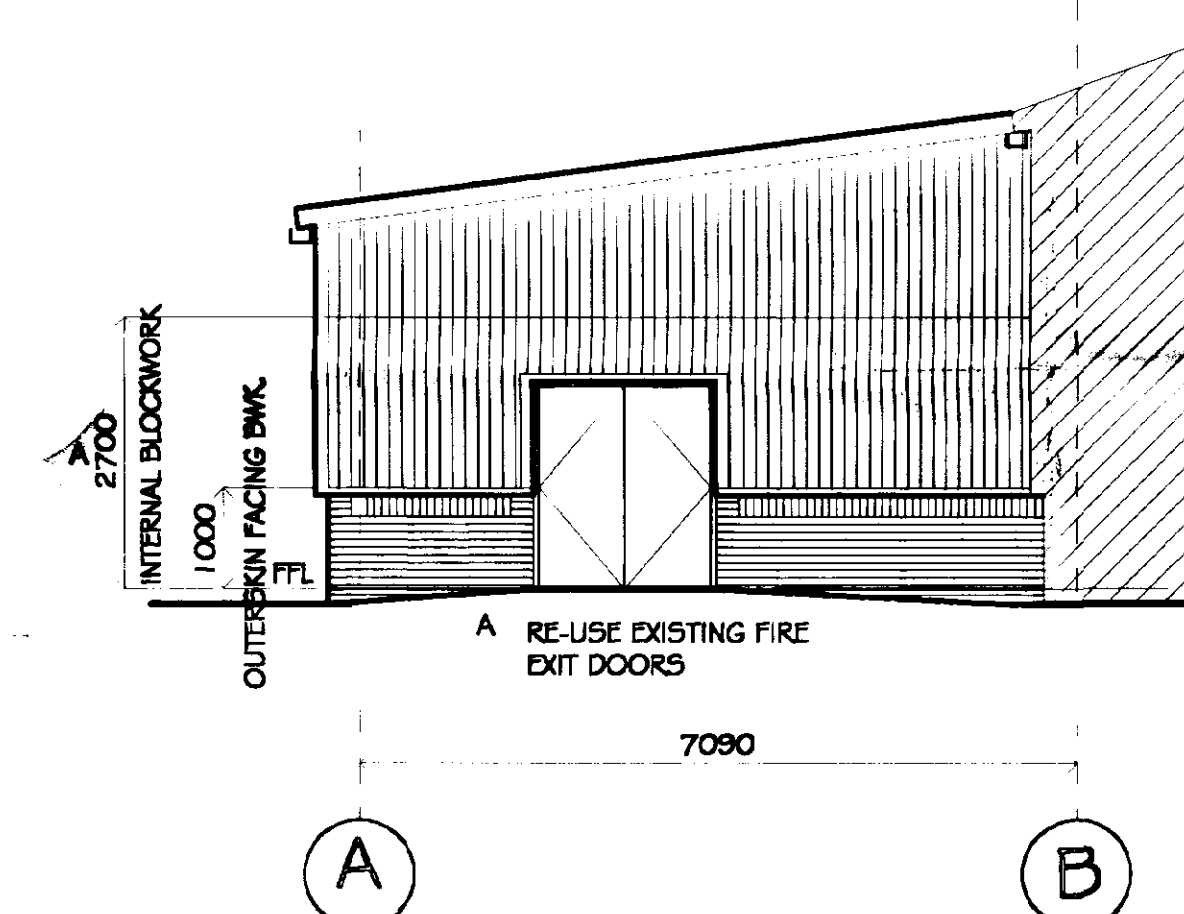

ELEVATION ON GRID EX6

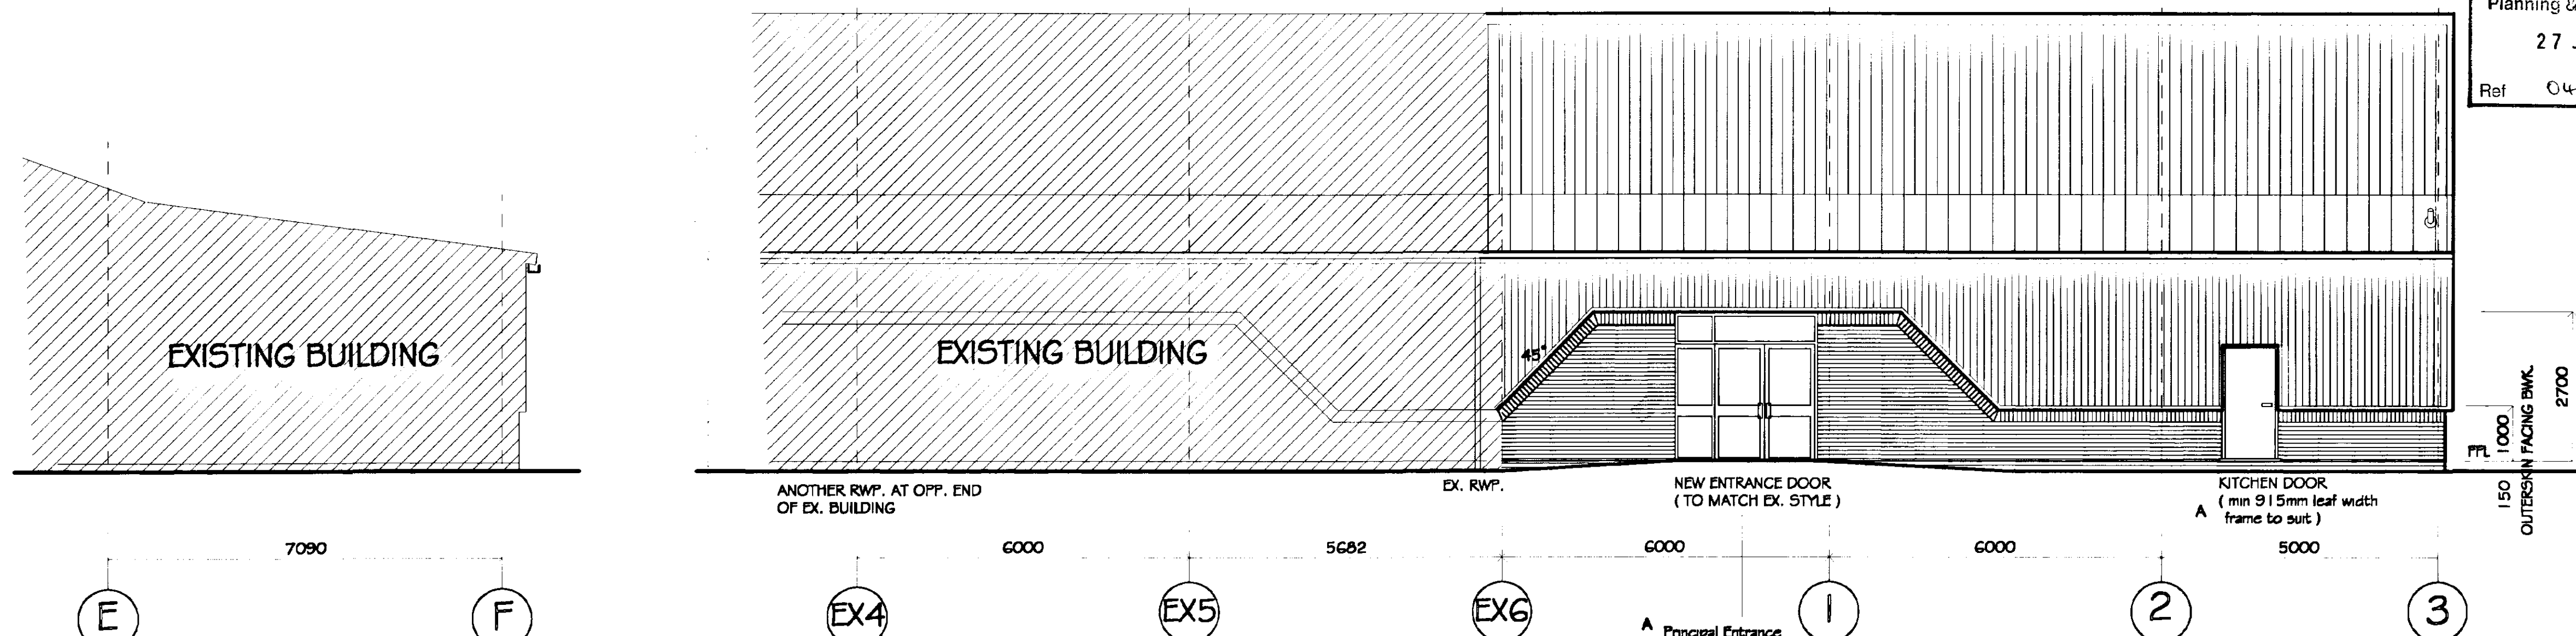

SECTION ON GRID EX6

ELEVATION ON GRID LINE F

Principal Entrance
Doorway with min. clear opening of 810mm double doors, 800mm single doors. Door threshold to be max. 15mm high with chamfered edges. Level approach @ least 1200mm wide with gradient not steeper than 1 in 20.

RE-USE EXISTING 'FUN FARM' SIGNS ON NEW GABLE END

DRG No. 1816/5^A

D.A.GREEN & SONS LTD.
WHAPLODE, SPALDING,
LINCS, PE12 6TL.

Tel: 01406 370585.

Fax: 01406 370766.

GENERAL NOTES.

THIS DRAWING IS NOW THE ELEVATION DRAWING & REPLACES DRAWING 1816/2B THAT WAS THE ELEVATION DRAWING

MECHANICAL EXTRACTION

Provide mechanical extractor fan units to give 8 - 10 Air changes per hour. Fans to be mounted in the furthest wall or ceiling from the main source of air replacement to ensure airflow across the building.

ROOF & VERTICAL CLADDING (ALL ELEVATIONS)
ALTERNATE STRIPES TO MATCH EXISTING IN MOORLAND GREEN 12B21 & JADE 14C37.

FLASHINGS / TRIMS / R.W. GOODS
YELLOW. (TO MATCH EXISTING).

WINDOWS
POWDER COATED ALUMINIUM CW OPENING LIGHTS.
COLOUR: YELLOW. (TO MATCH EXISTING)

FACING BRICKWORK (ALL ELEVATIONS)
BUFF WITH RED / ORANGE SOLDIER COURSE. (TO MATCH EXISTING)

PRINCIPLE ENTRANCE DOOR.
CLEAR OPENINGS NOTE ADDED
BWK. HT. INCREASED AROUND DOOR
KITCHEN DOOR ADDED
FIRE EXIT DOORS RE-POSITIONED
INTERNAL BLOCKWORK HT. REV.

MJW 25/06/02

REVISIONS

BY	DATE
MJW	25/06/02
14/3/02	
1/75	

PROJECT

EXTENSION TO EXISTING BUILDING.

SITE
SLATOR BROS.
HIGH ROAD,
WESTON,
SPALDING,
LINCS.

AMENDED PLAN
Ref. A1

DETAILS

ELEVATIONS

GREEN
STRUCTURAL

DRG No. 1816/5^A



DRG No. 1816/2^B

