



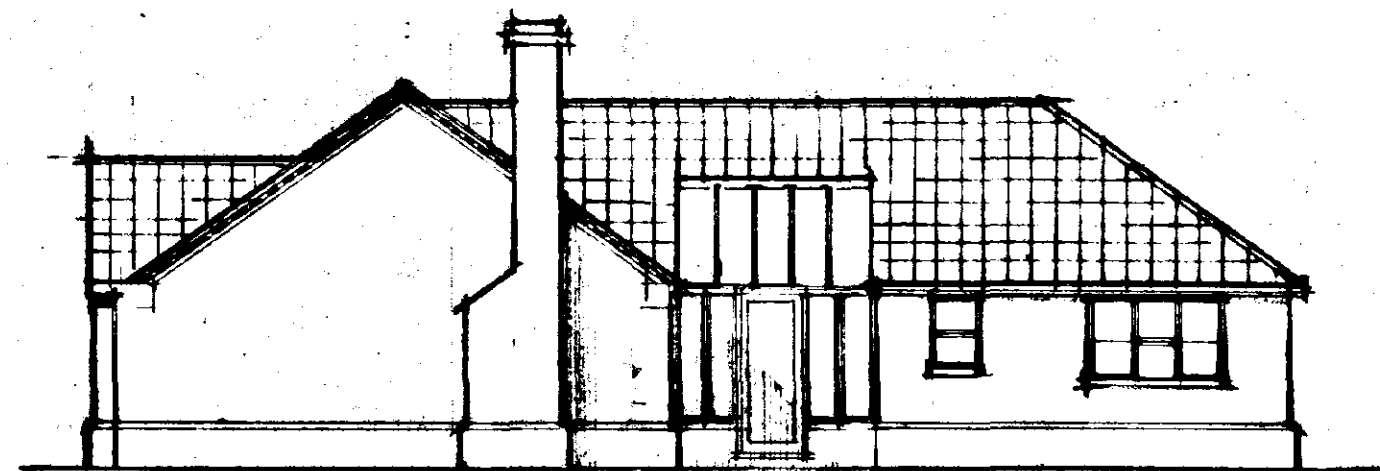


FRONT

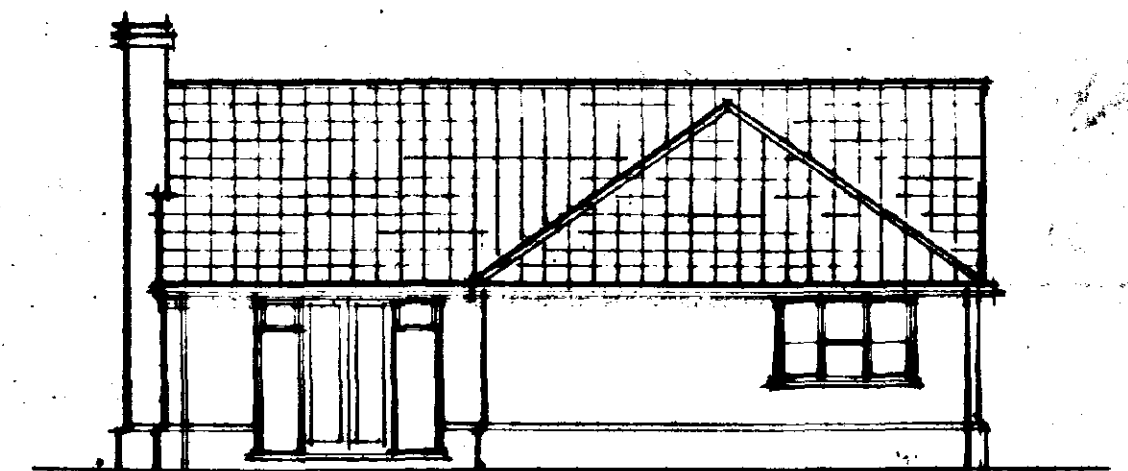


SIDE




REAR

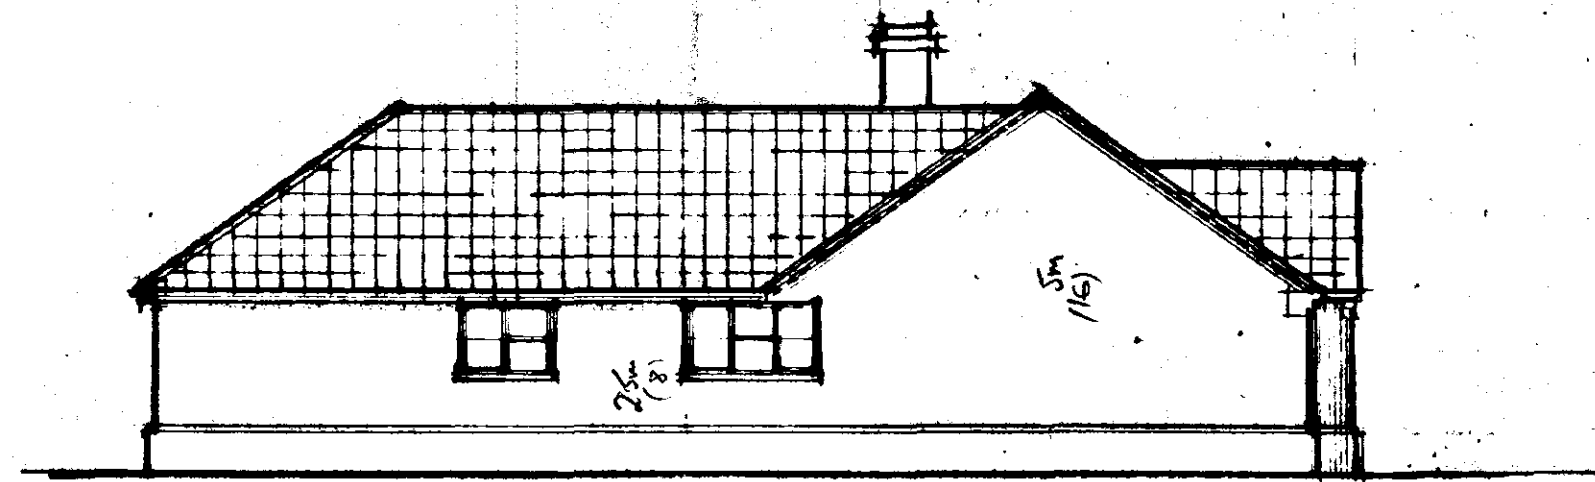

SIDE

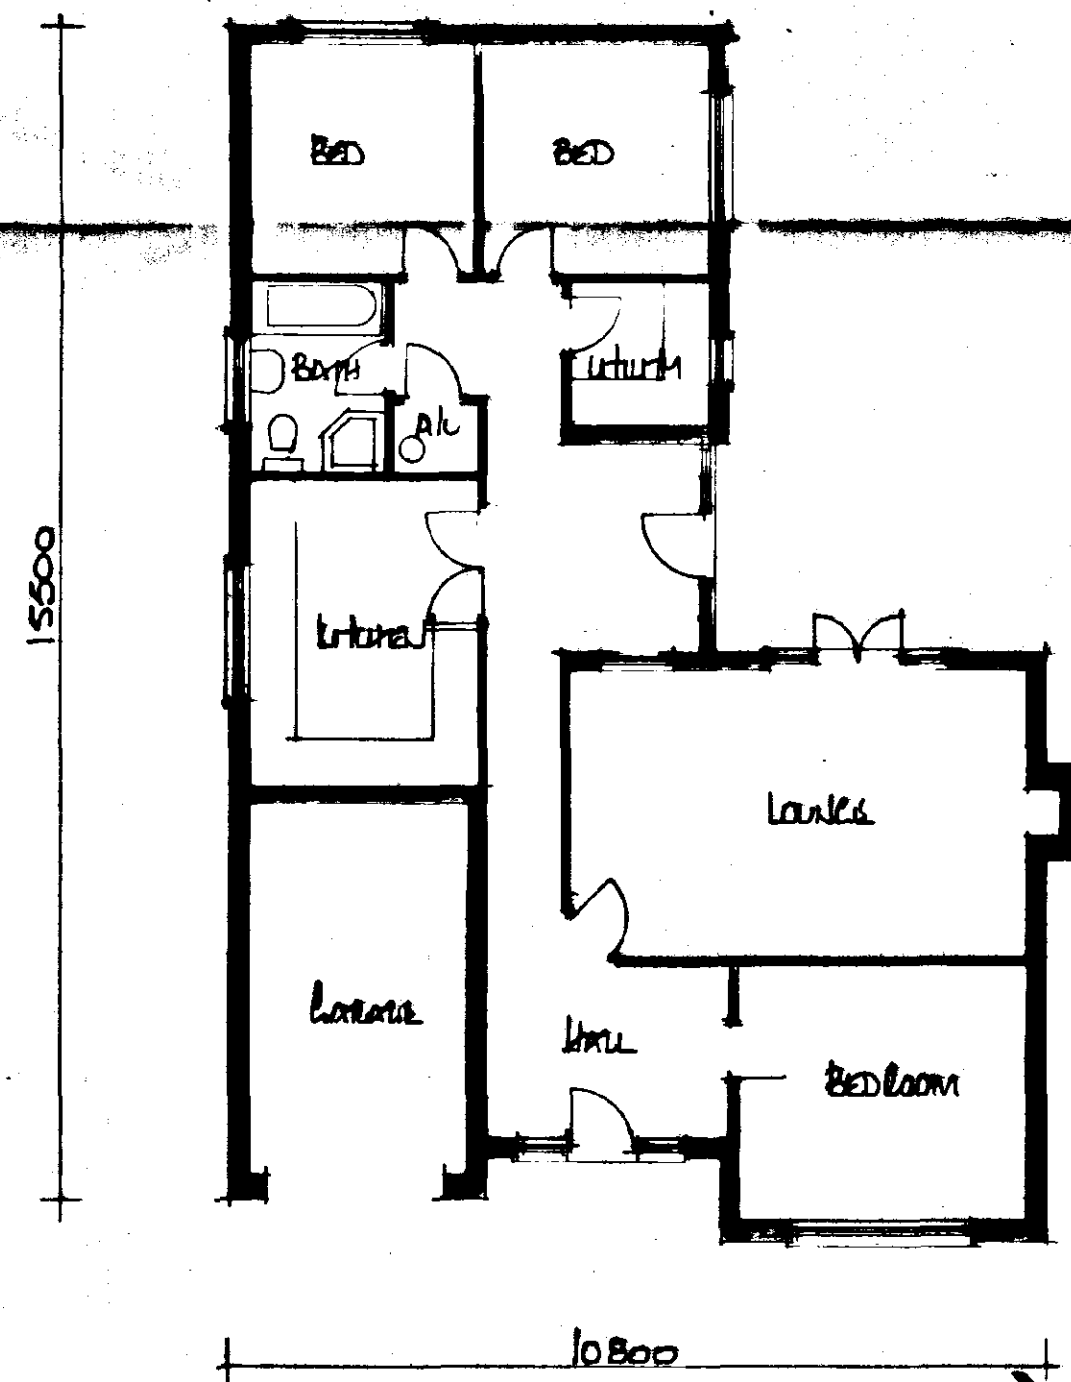

GROUND FLOOR PLAN

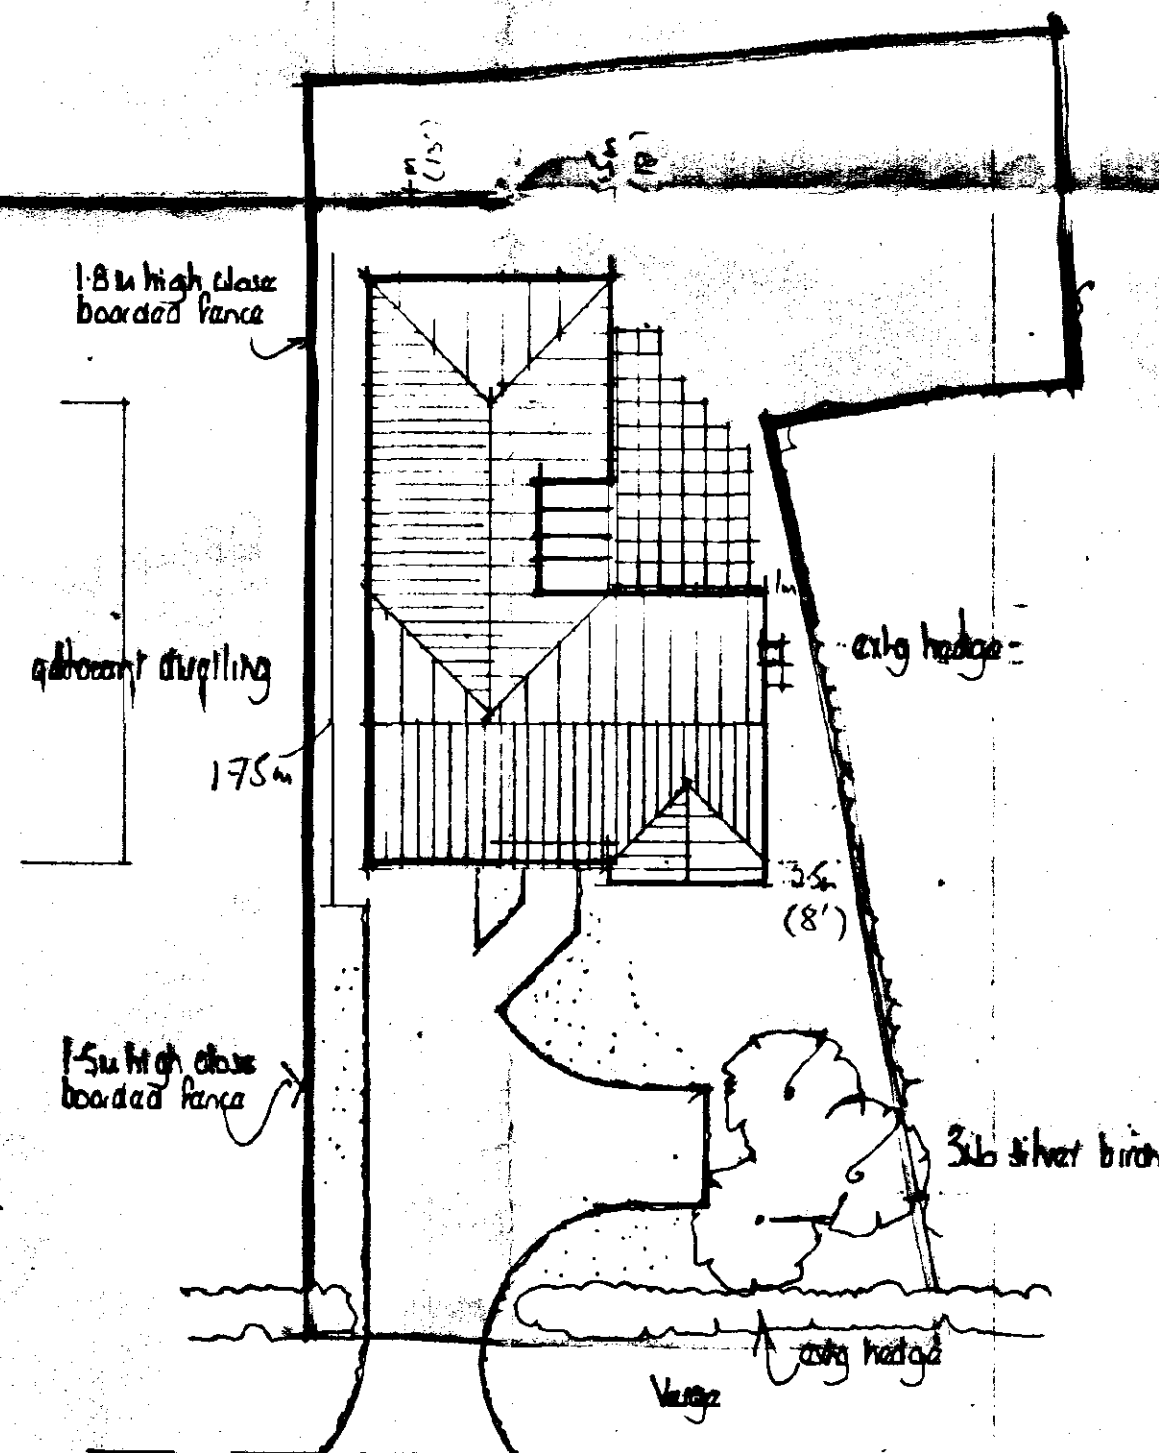

BLOCK PLAN

SOUTH HOLLAND DC
HOUSING & PLANNING
06 MAY 1998
Ref: 050/98

DETERMINED
PLAN

A	Date	Revisions
© copyright		
East Midlands Design Associates "Willow Lodge", Horseshoe Road, Spalding, Lincs. PE11 3JH Tel: Spalding (0775) 767968		
Client M. J. Bloom		
Job Title Proposed Development at 404 Broadgate Boston Spalding		
Drawing Title Ann. Extensions		
Scale 1:100, 1:200		
Date	Drawn by	Rev
06 May 98	DL	
Drg. No 97/46/02		Rev