

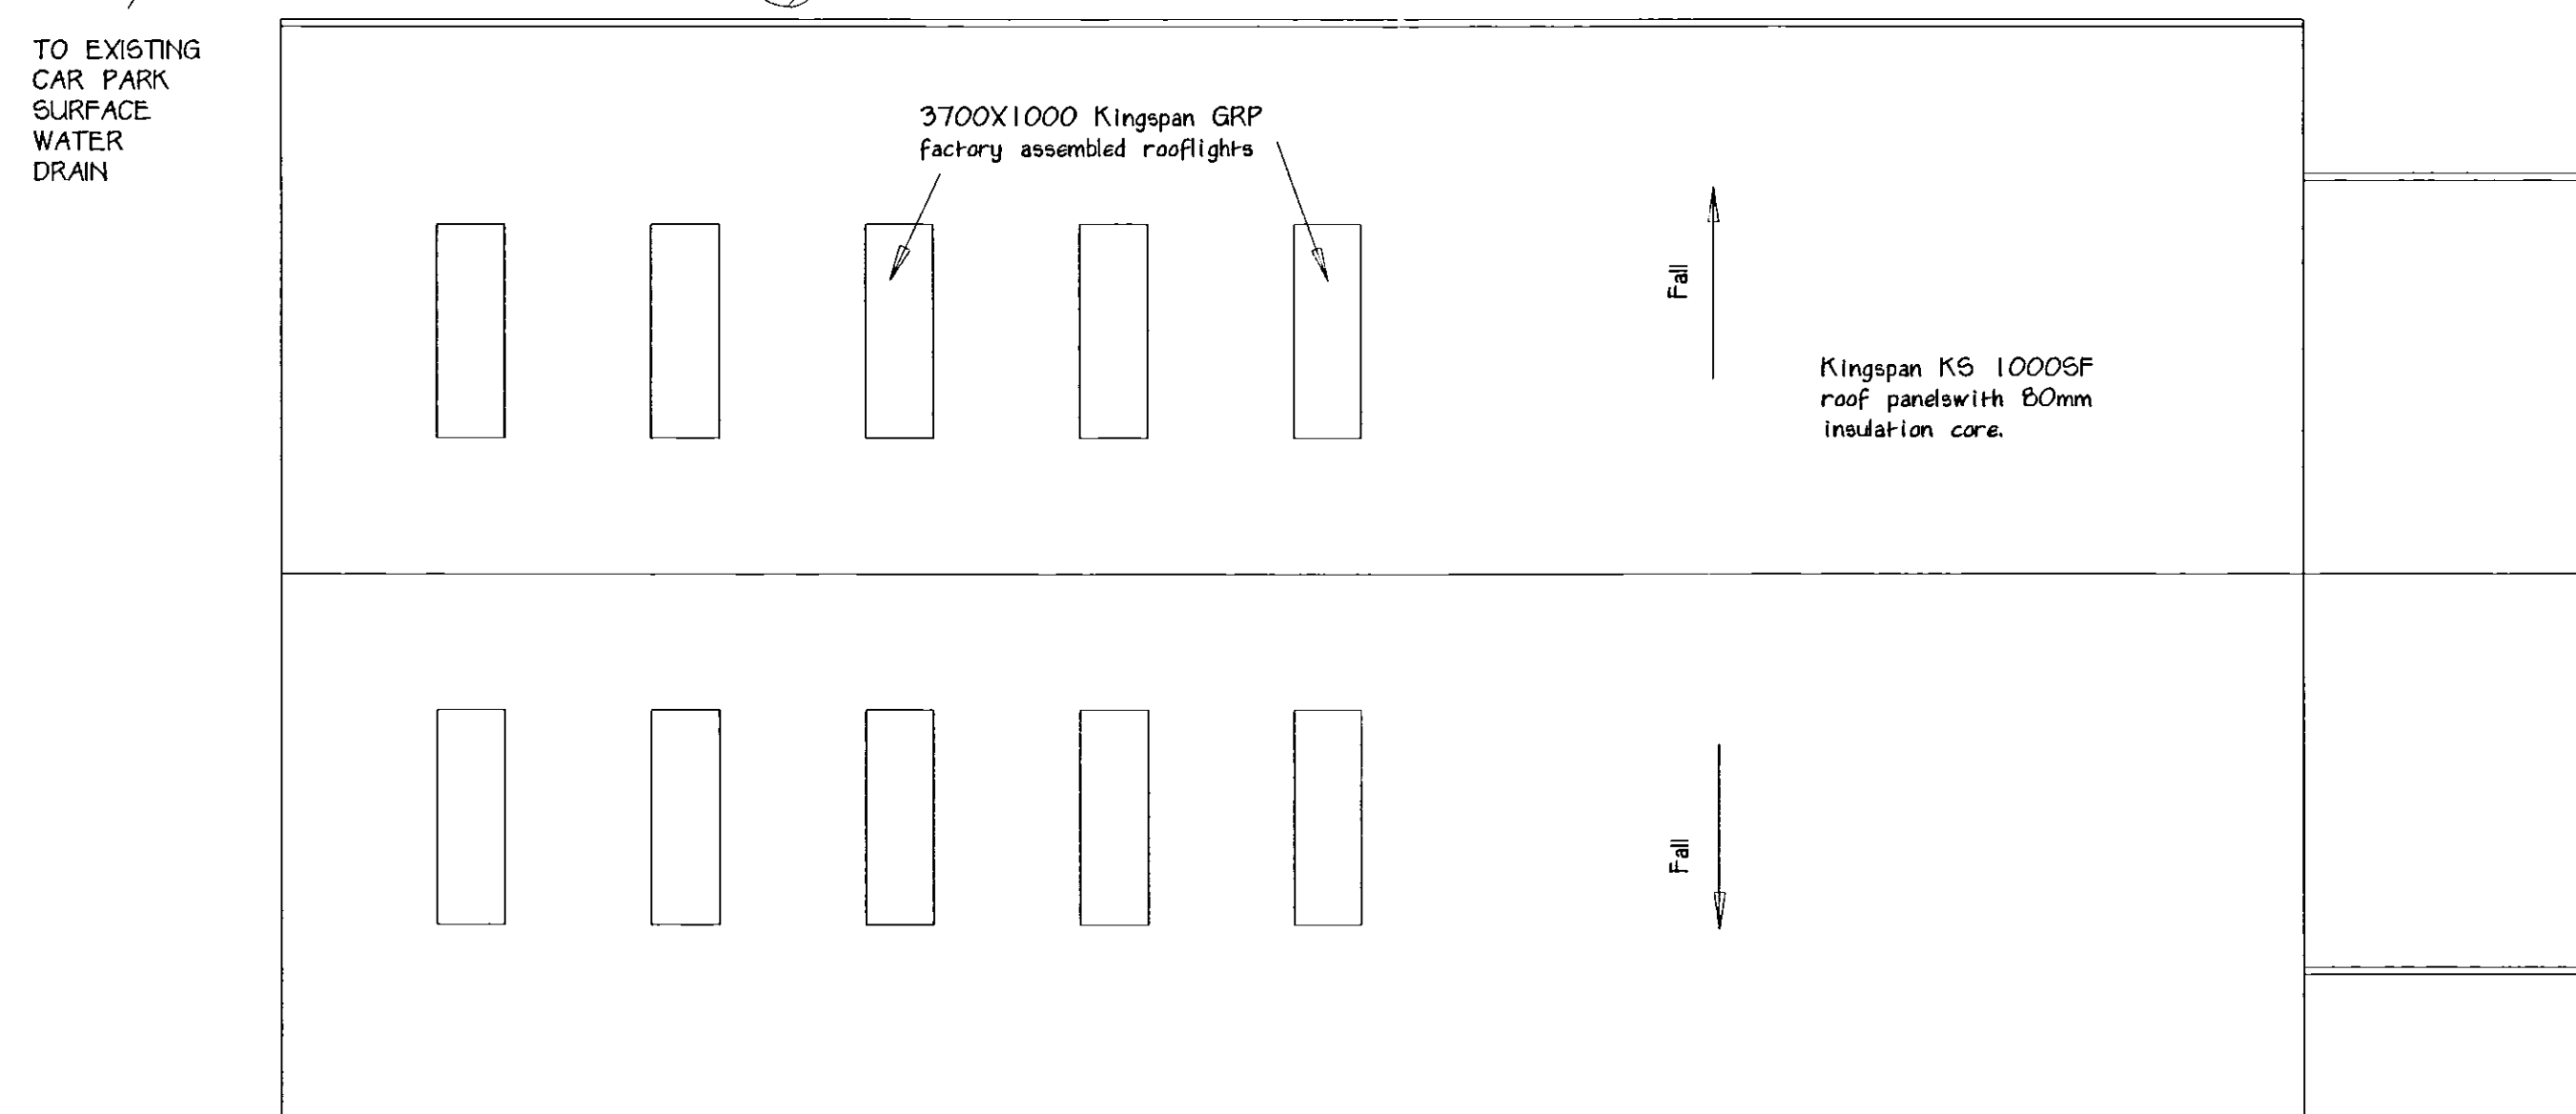


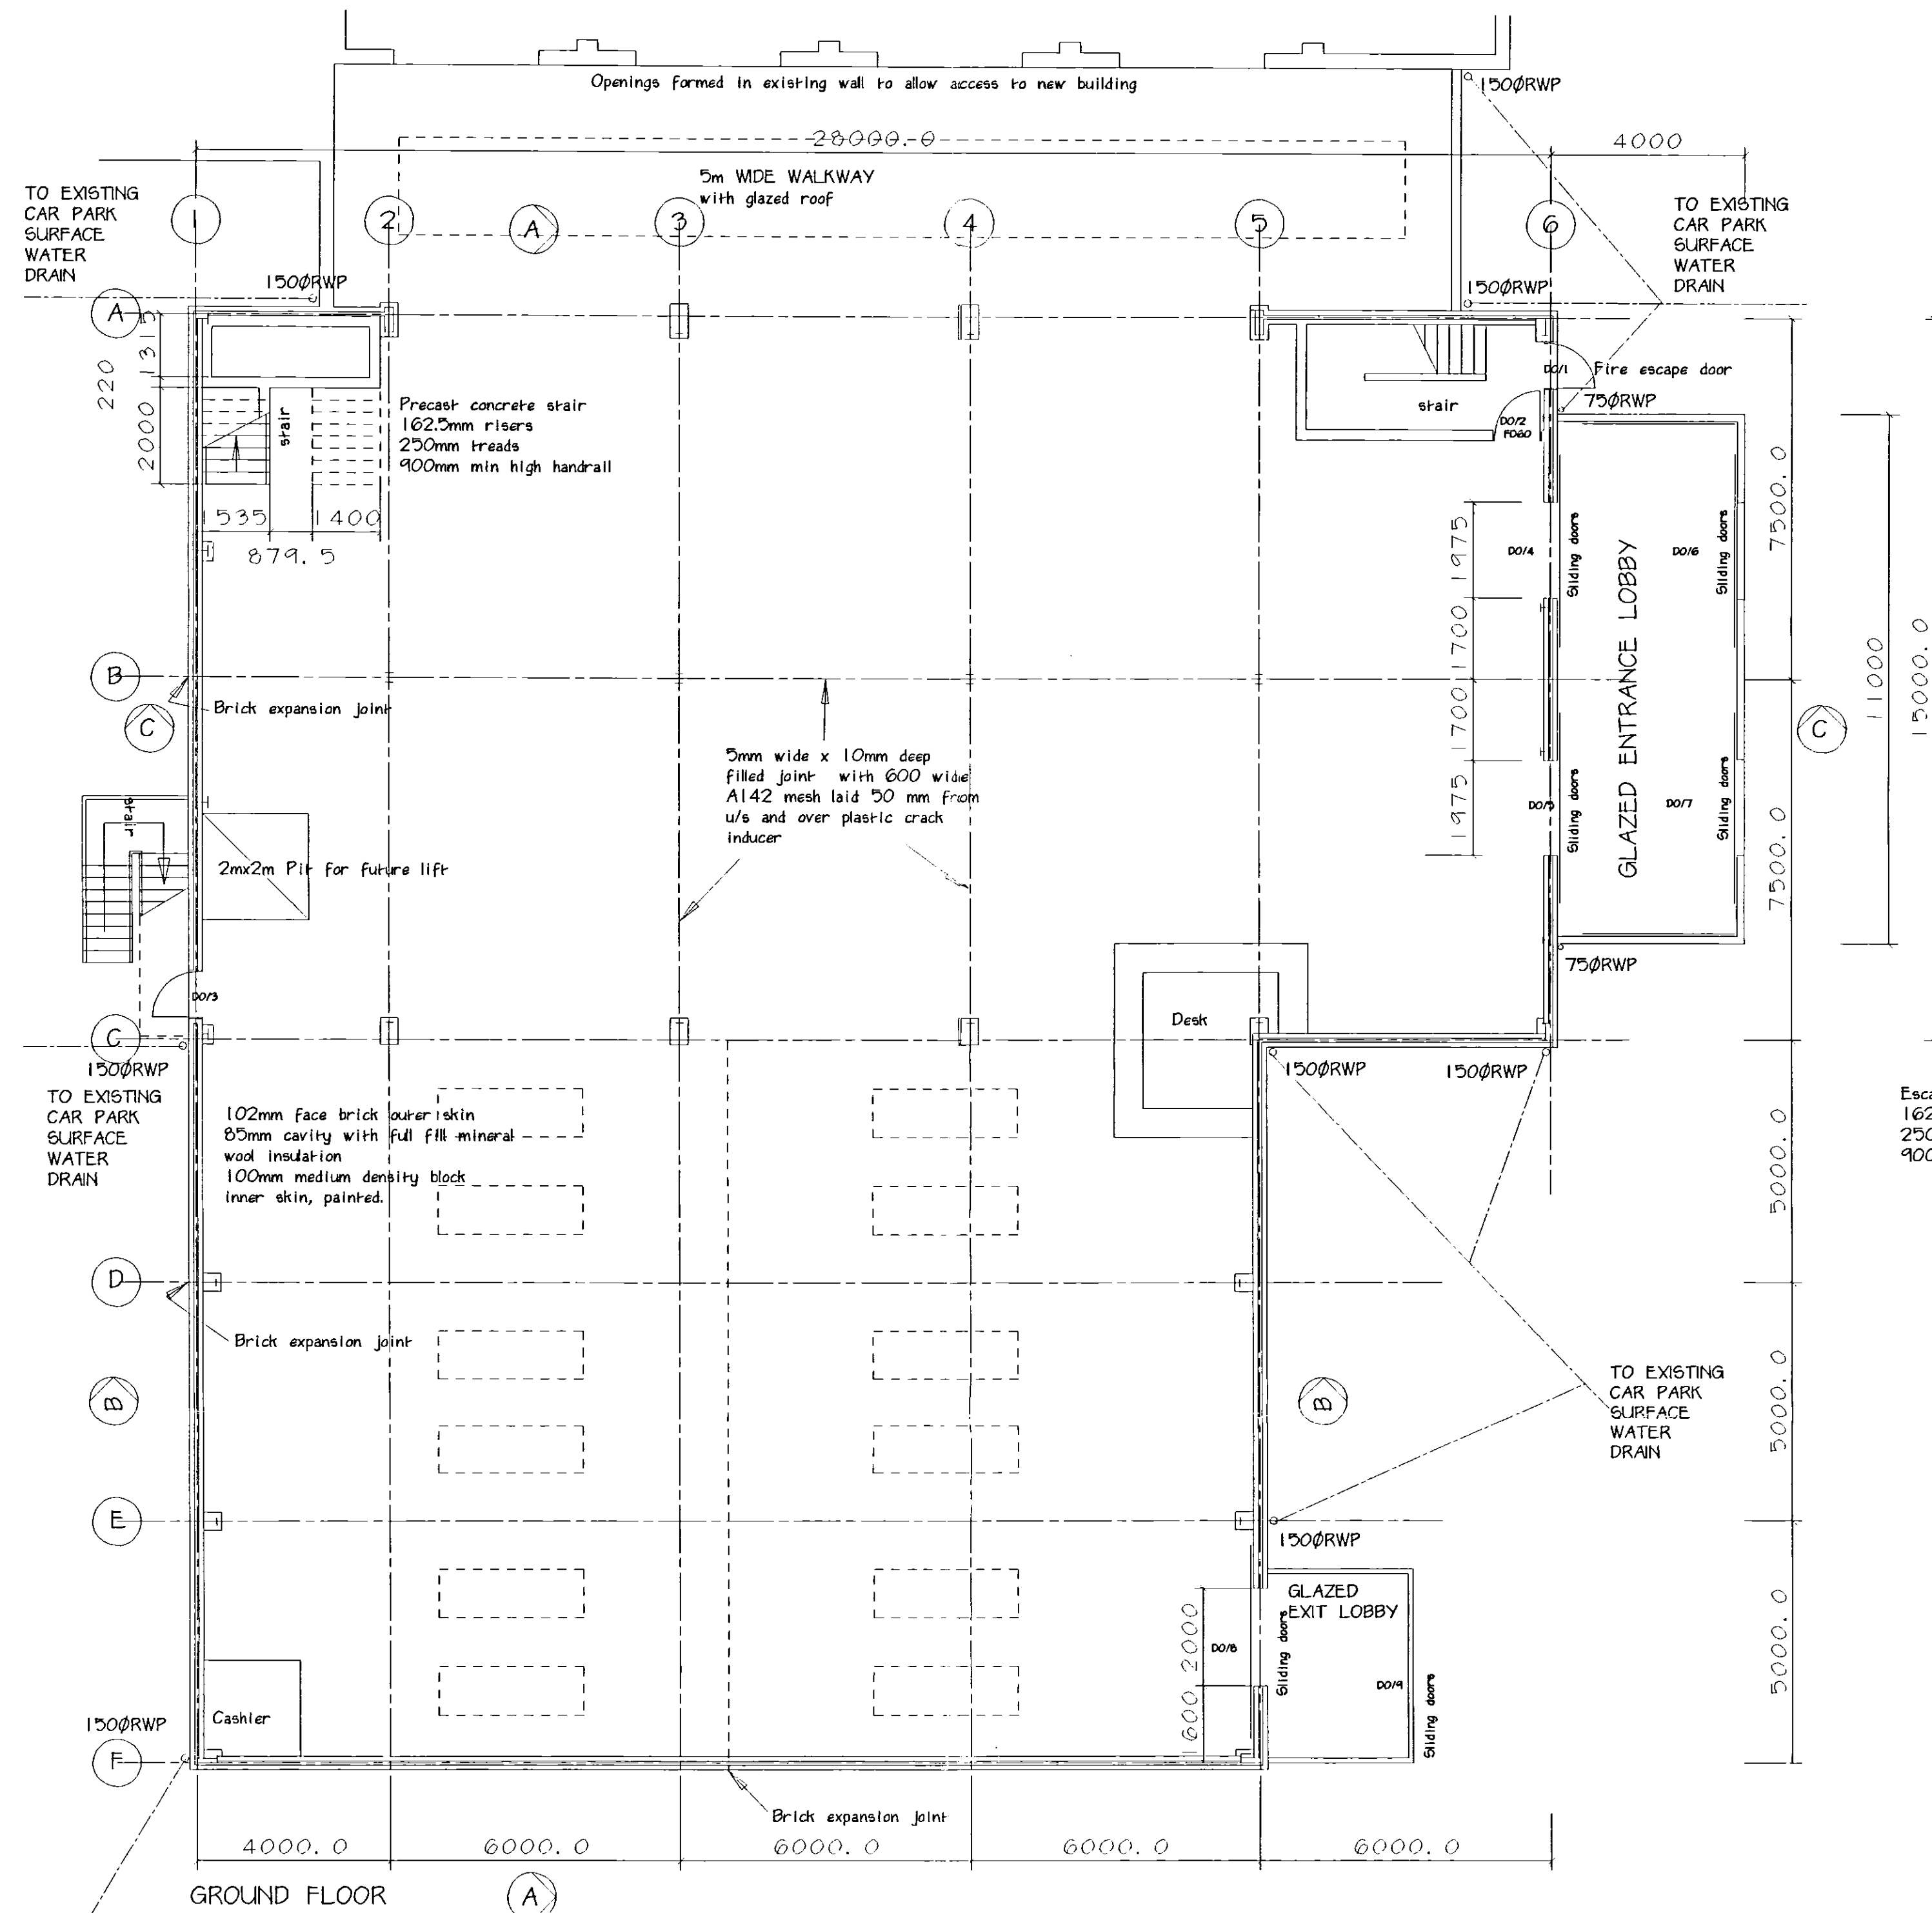

ROOF PLAN

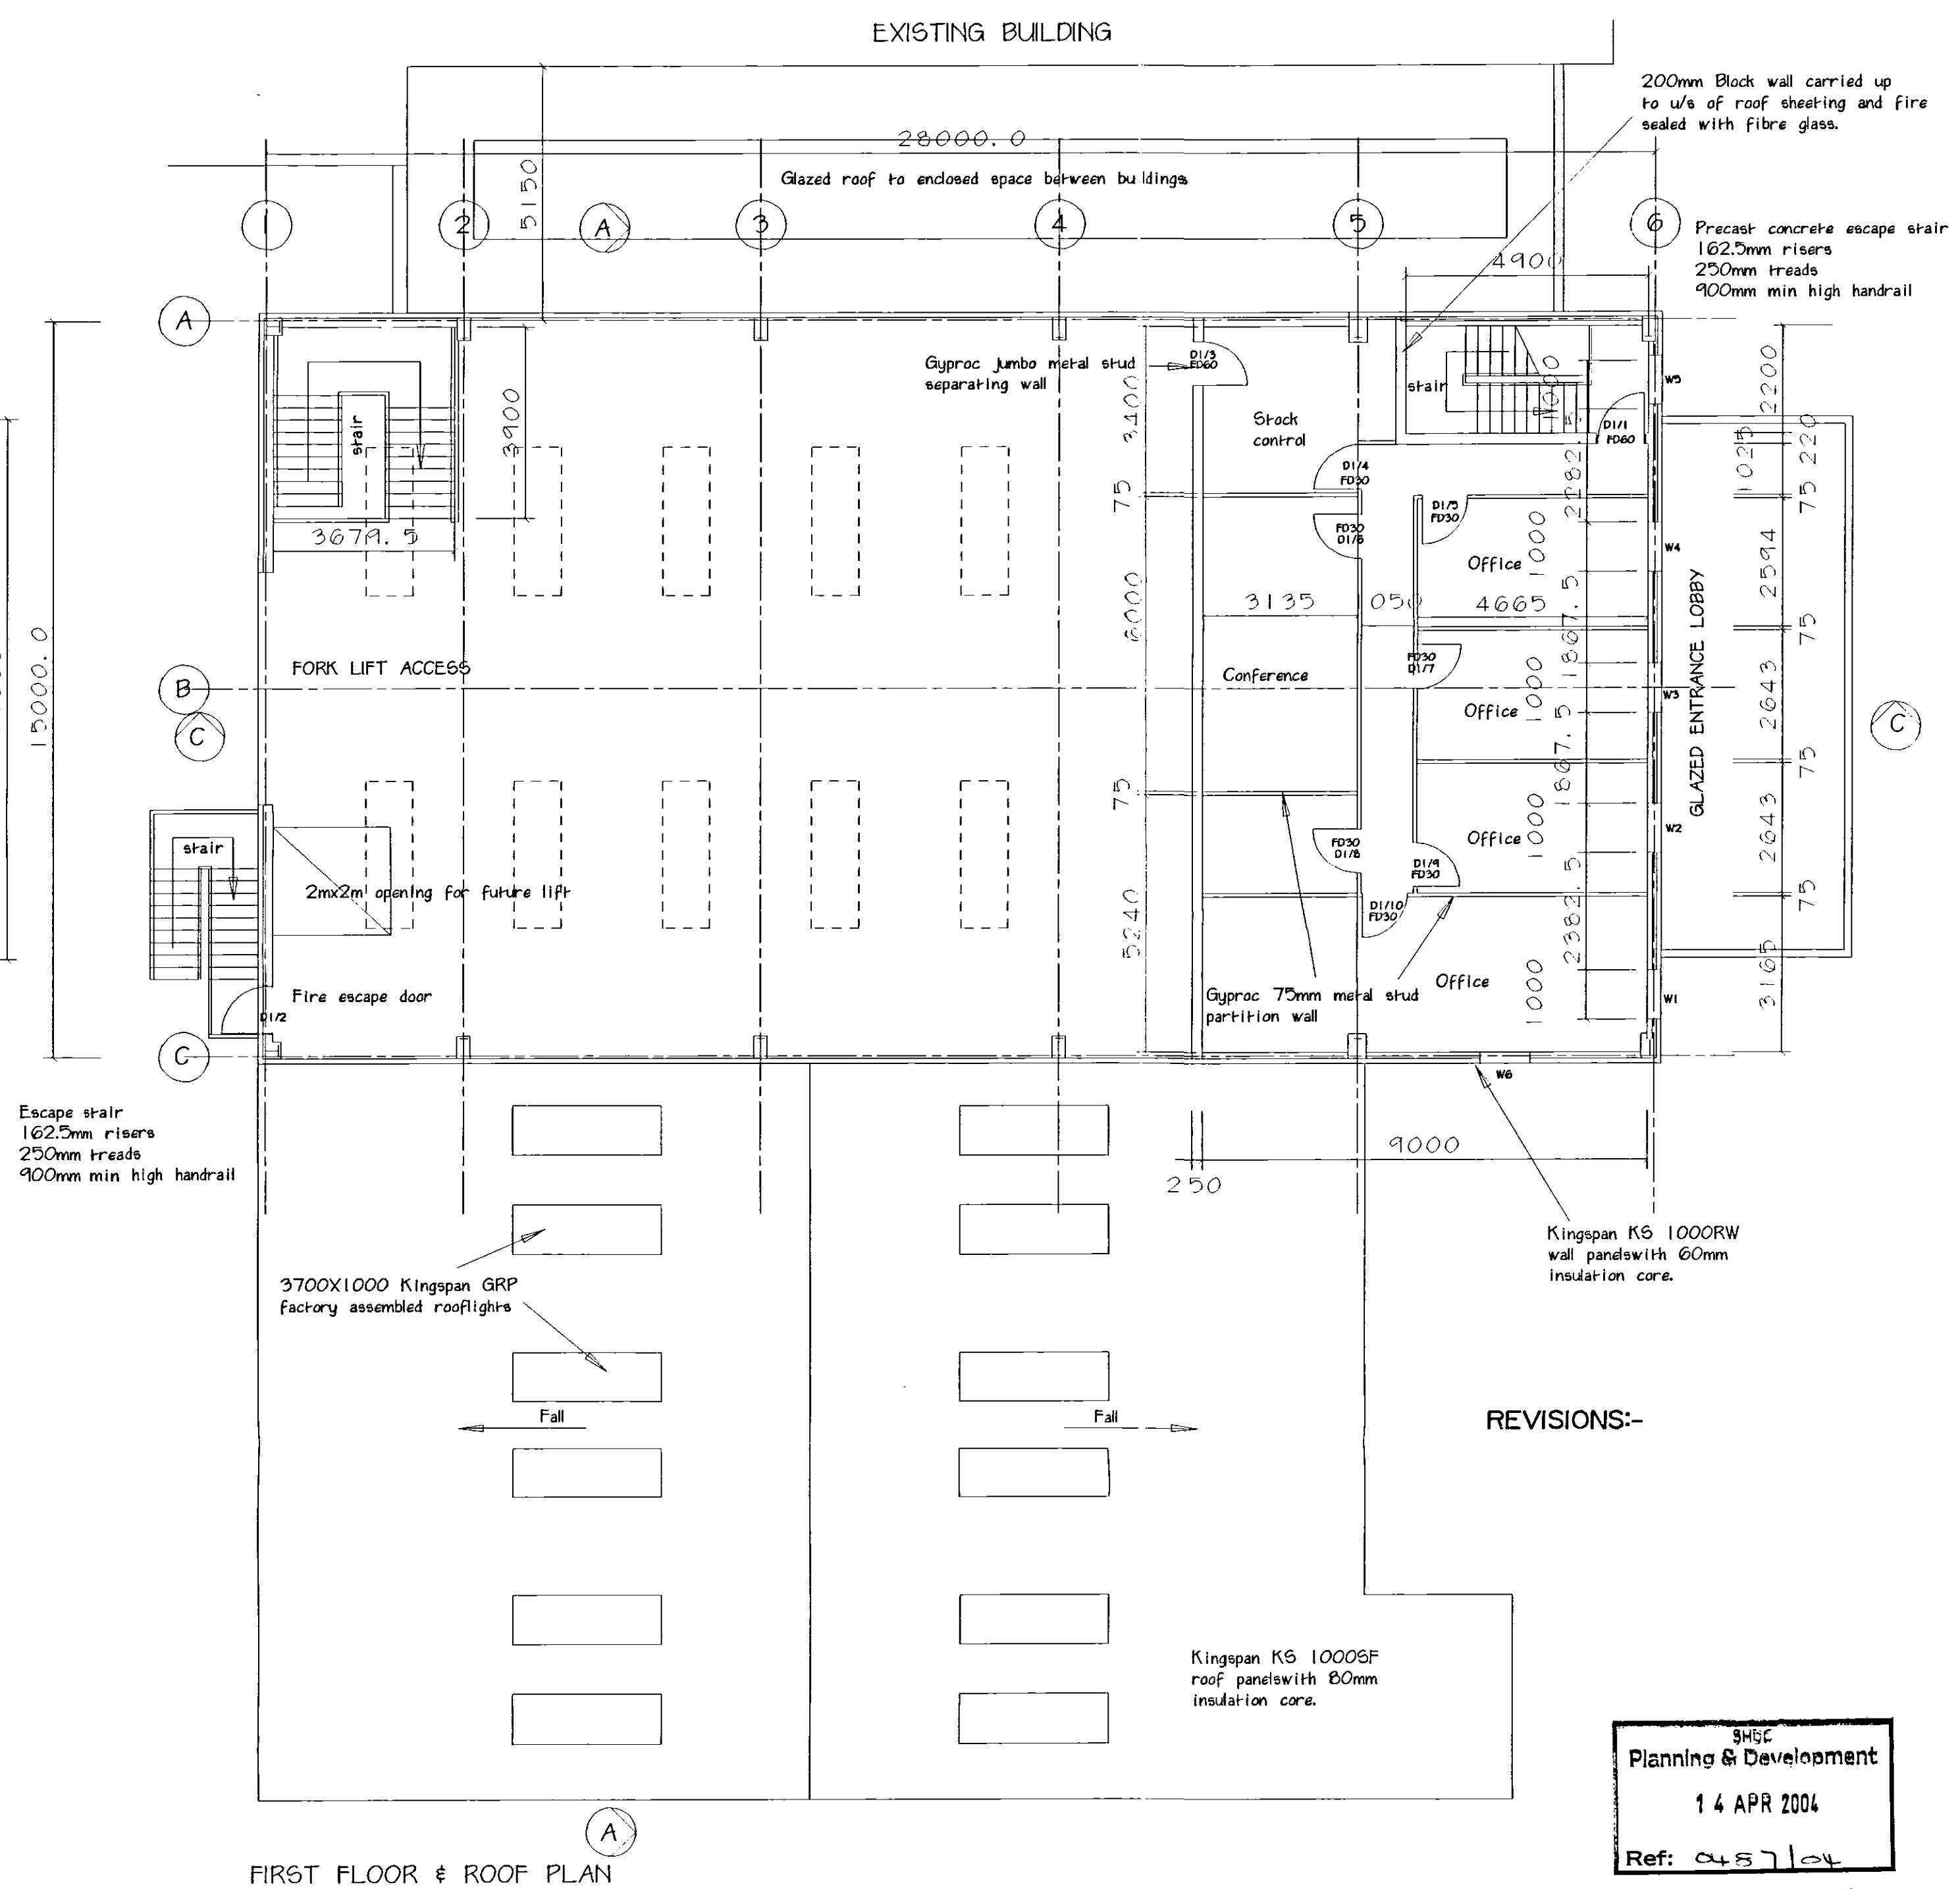

FIRST FLOOR & ROOF PLAN

# Revisions

Rev A 06/04/04 Amendment for Building Regulation Approval

NOTES:  
Emergency lighting to BS 5266-1, 1999 & BS EN 1838, 1999  
Fire Alarm to BS 5839-6, 1995 & BS 5839-1, 2002

# REVISIONS:-

SMC  
Planning & Development  
14 APR 2004  
Ref: 0457/04

**M. PARKER & SONS LIMITED**  
BUILDERS & CONTRACTORS  
ST. JOHNS RD SPALDING Lincs PE11 1JX  
FAX. 01775 762171 TEL. 01775 724777

PROPOSED RETAIL/DISPLAY BUILDING  
BAYTREE NURSERIES GARDEN CENTRE  
WESTON, SPALDING.  
PLANS

SCALES 1:100, 1:50  
DRG. NO. BNW01 Rev A DATE

**DETERMINED PLAN**