

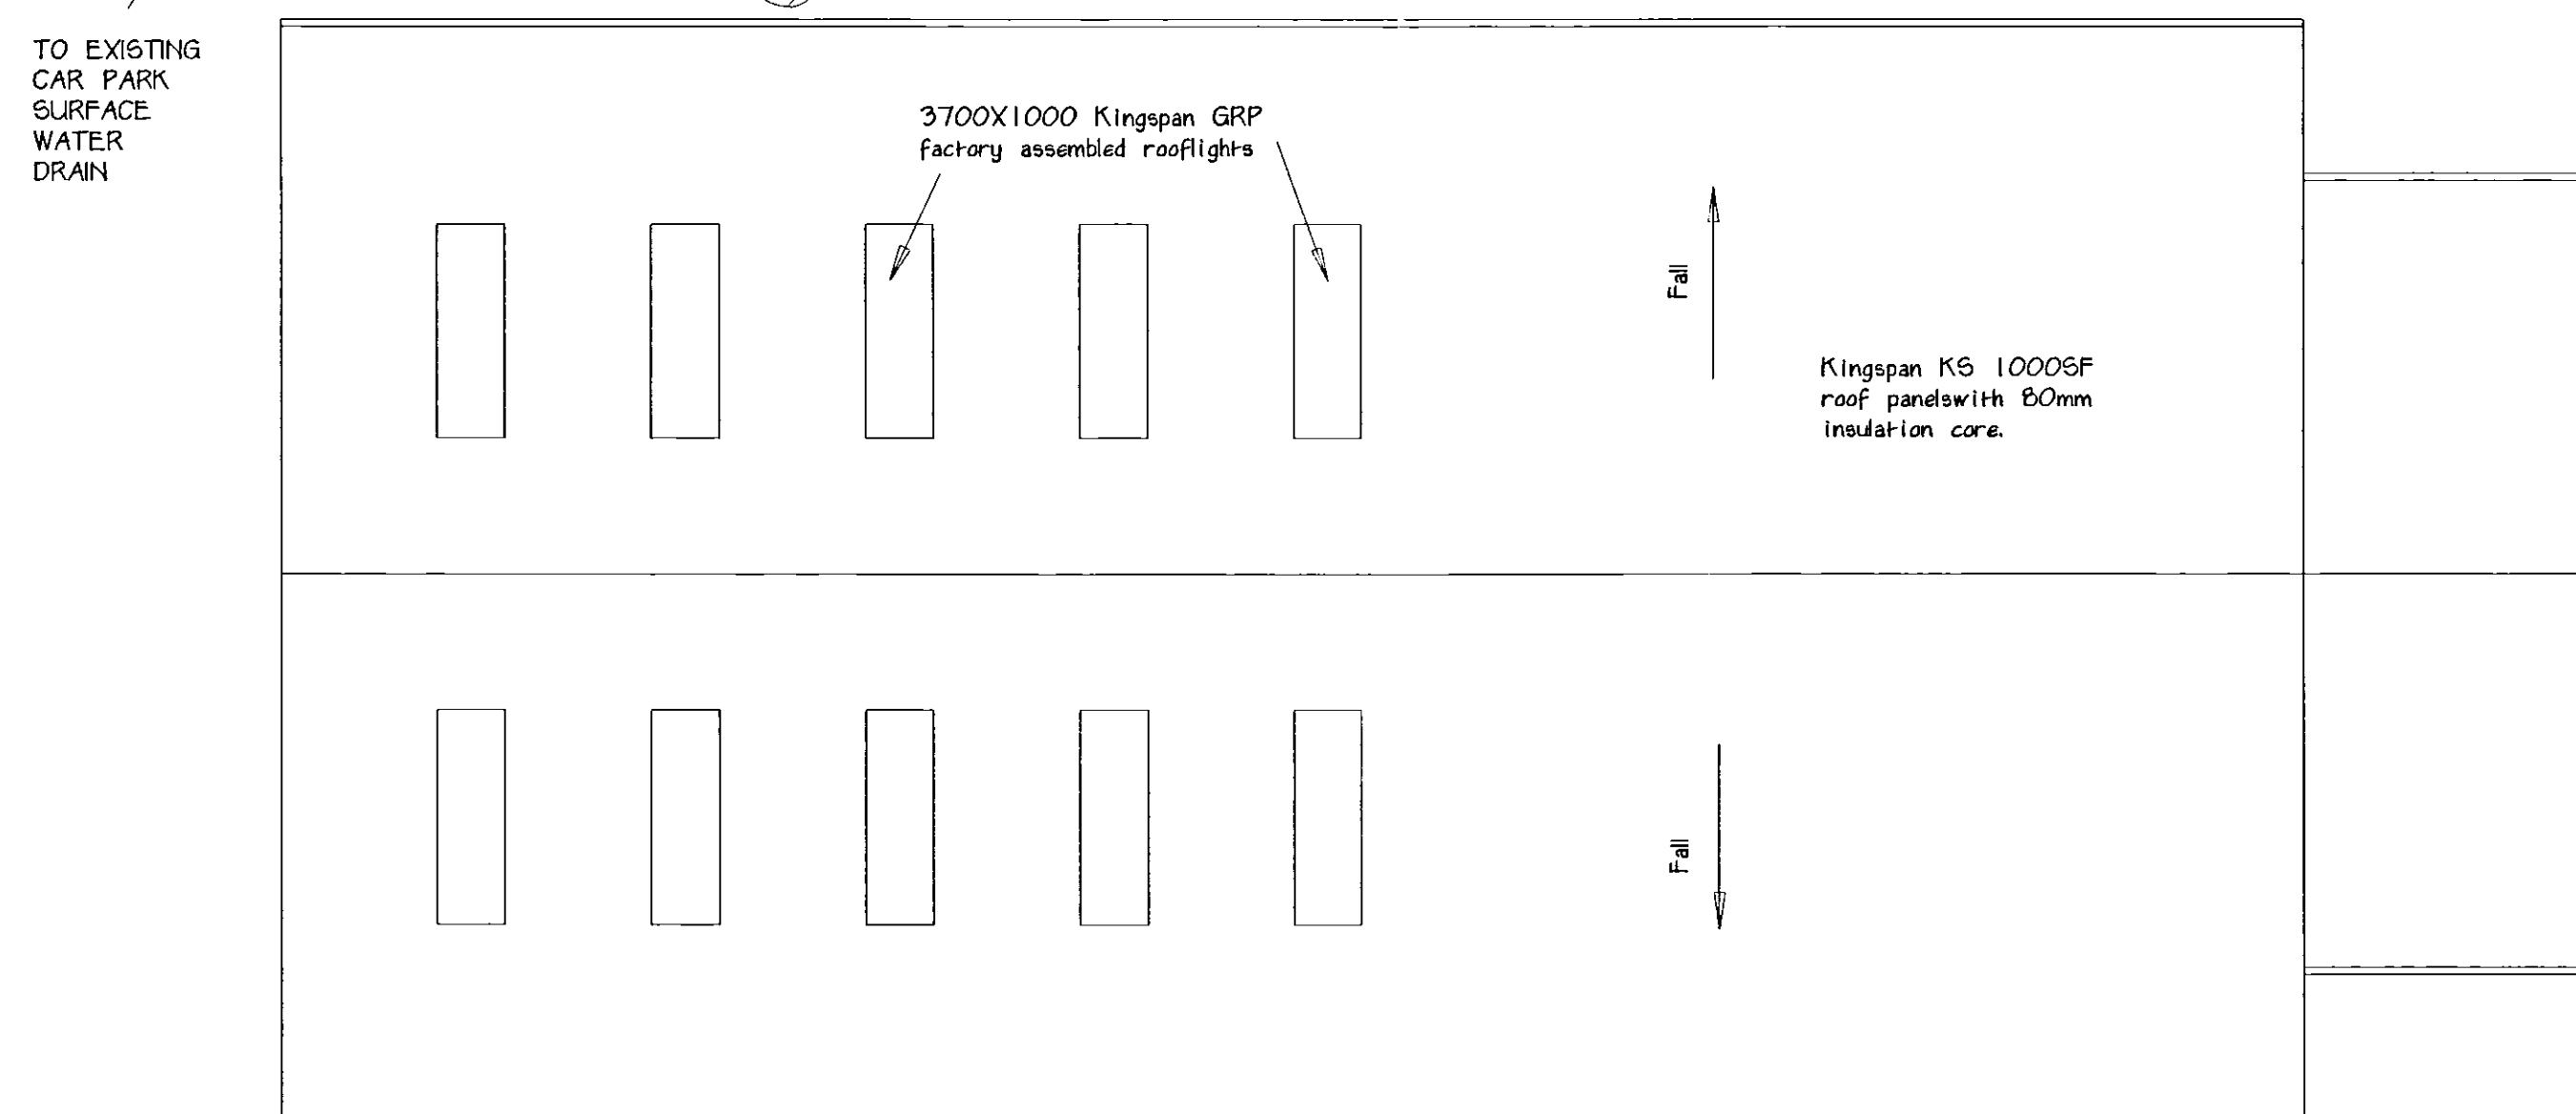


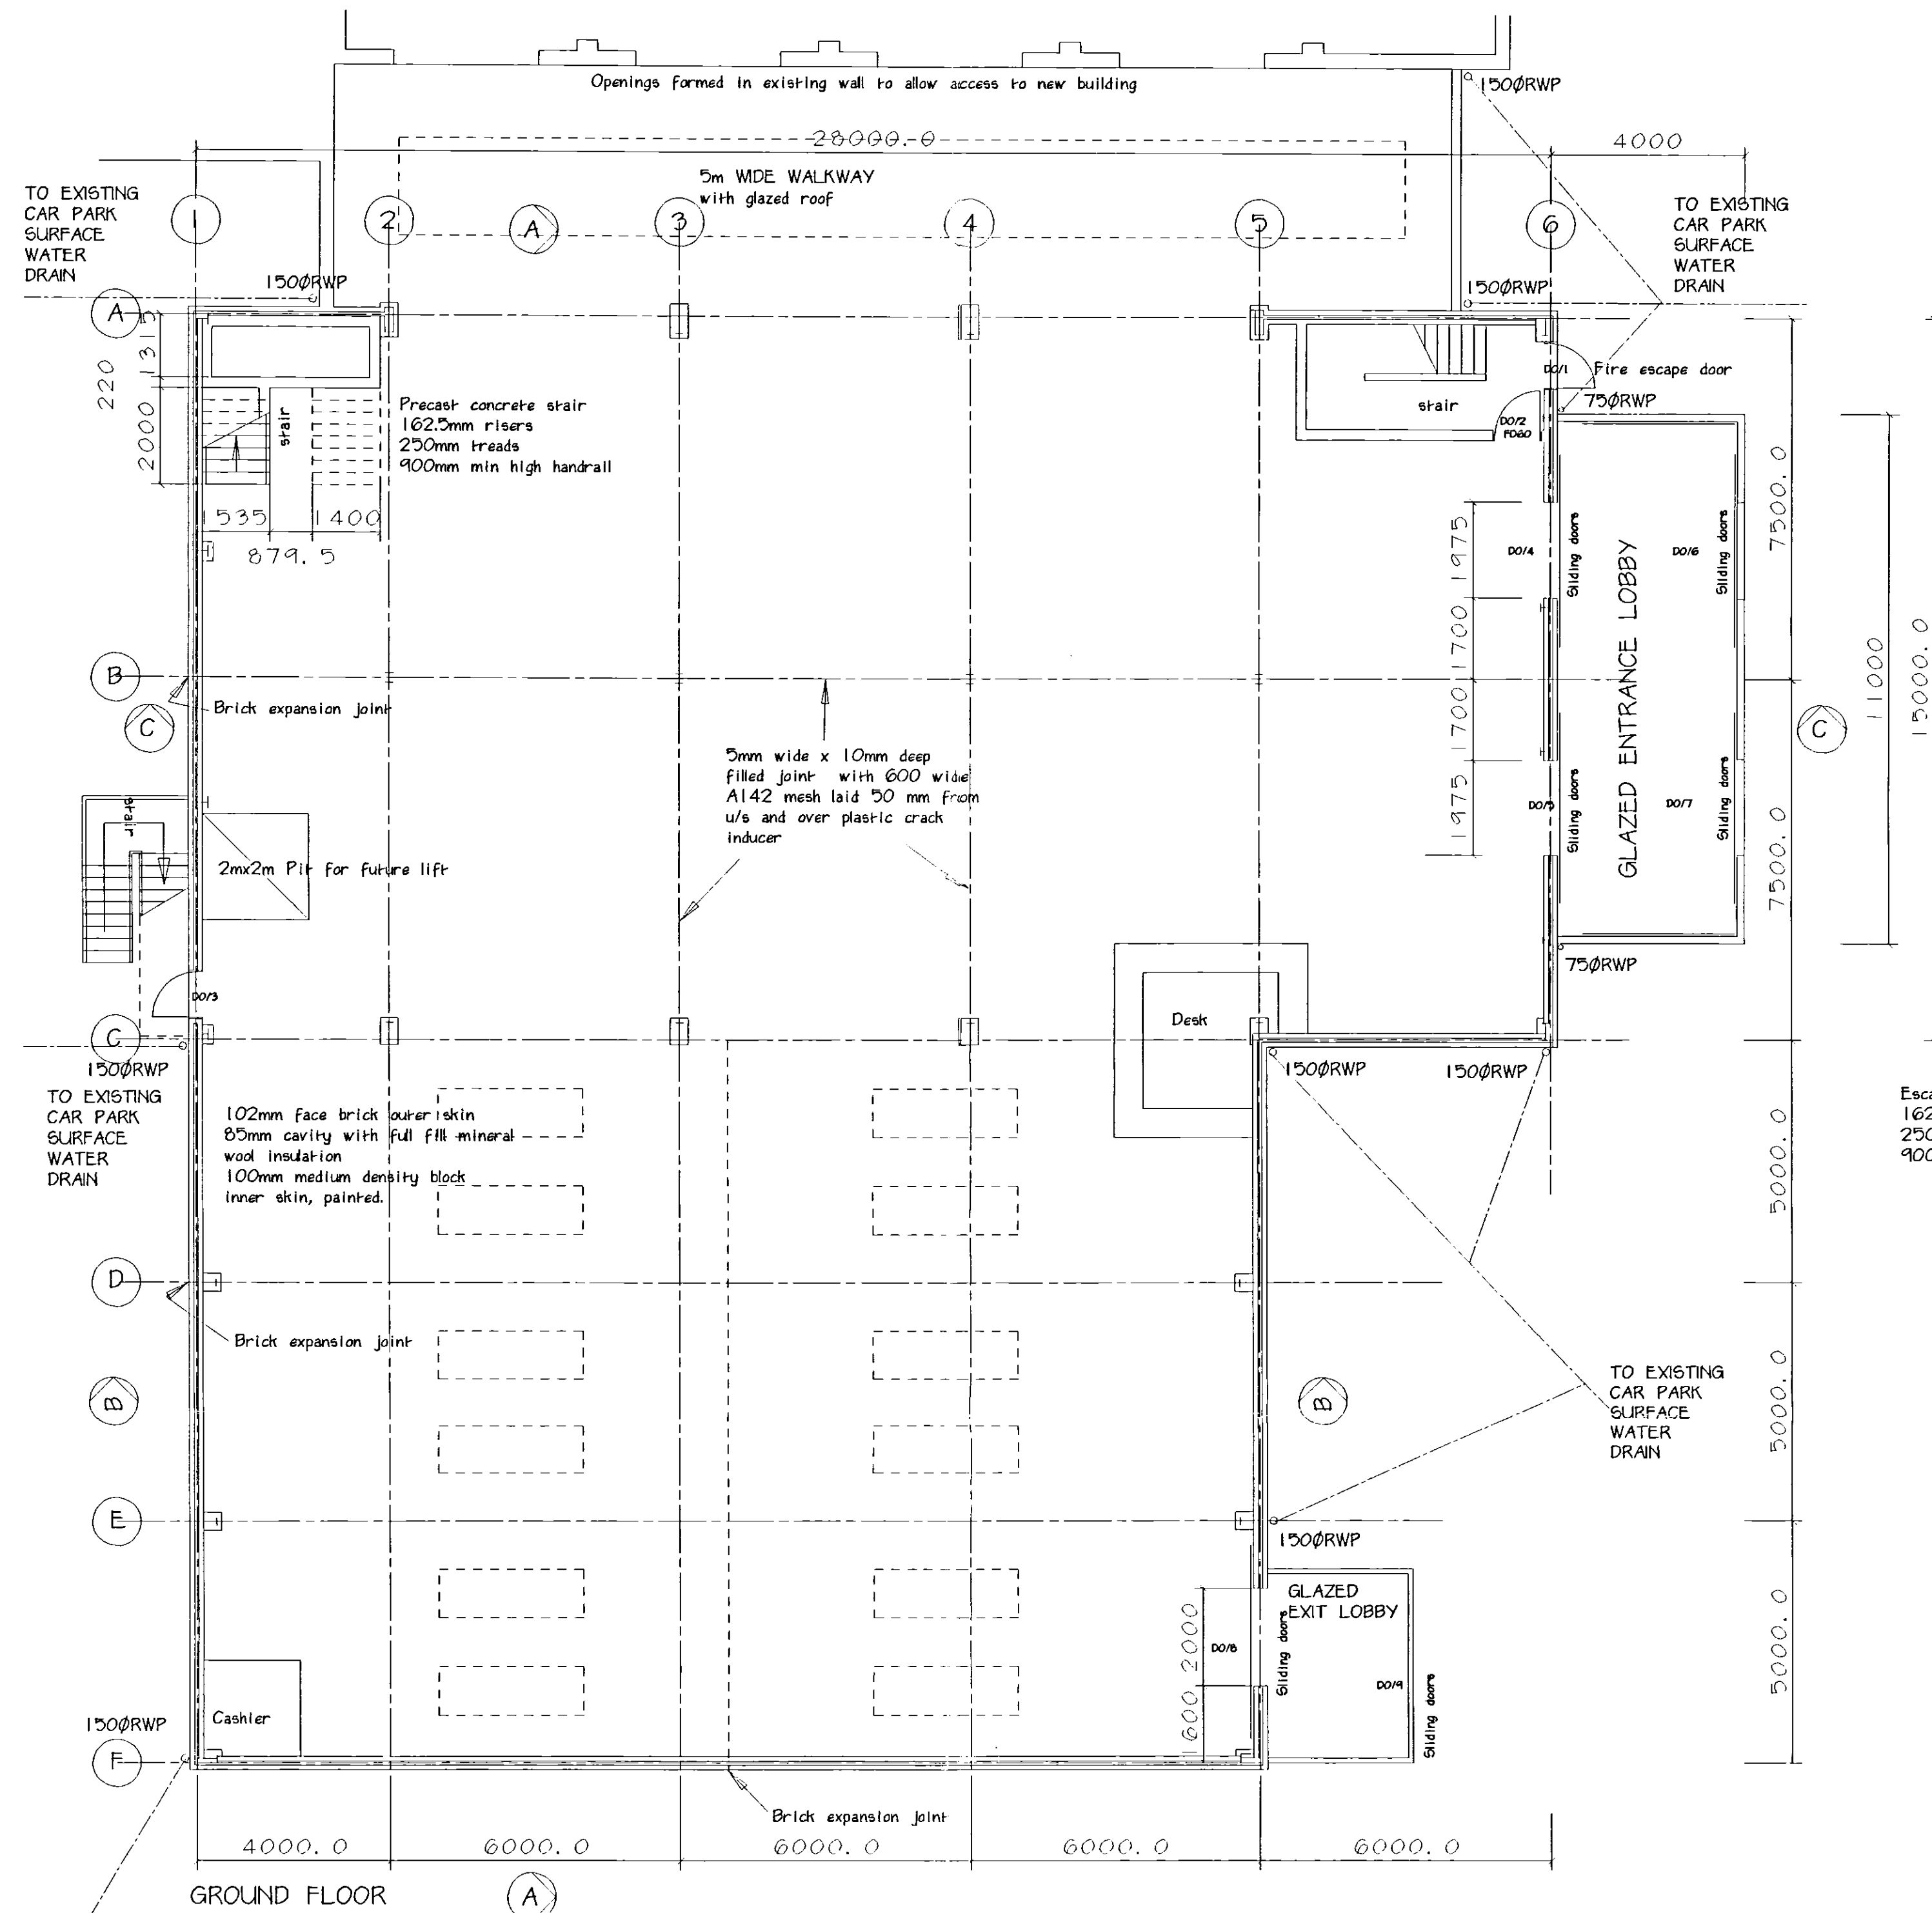

ROOF PLAN

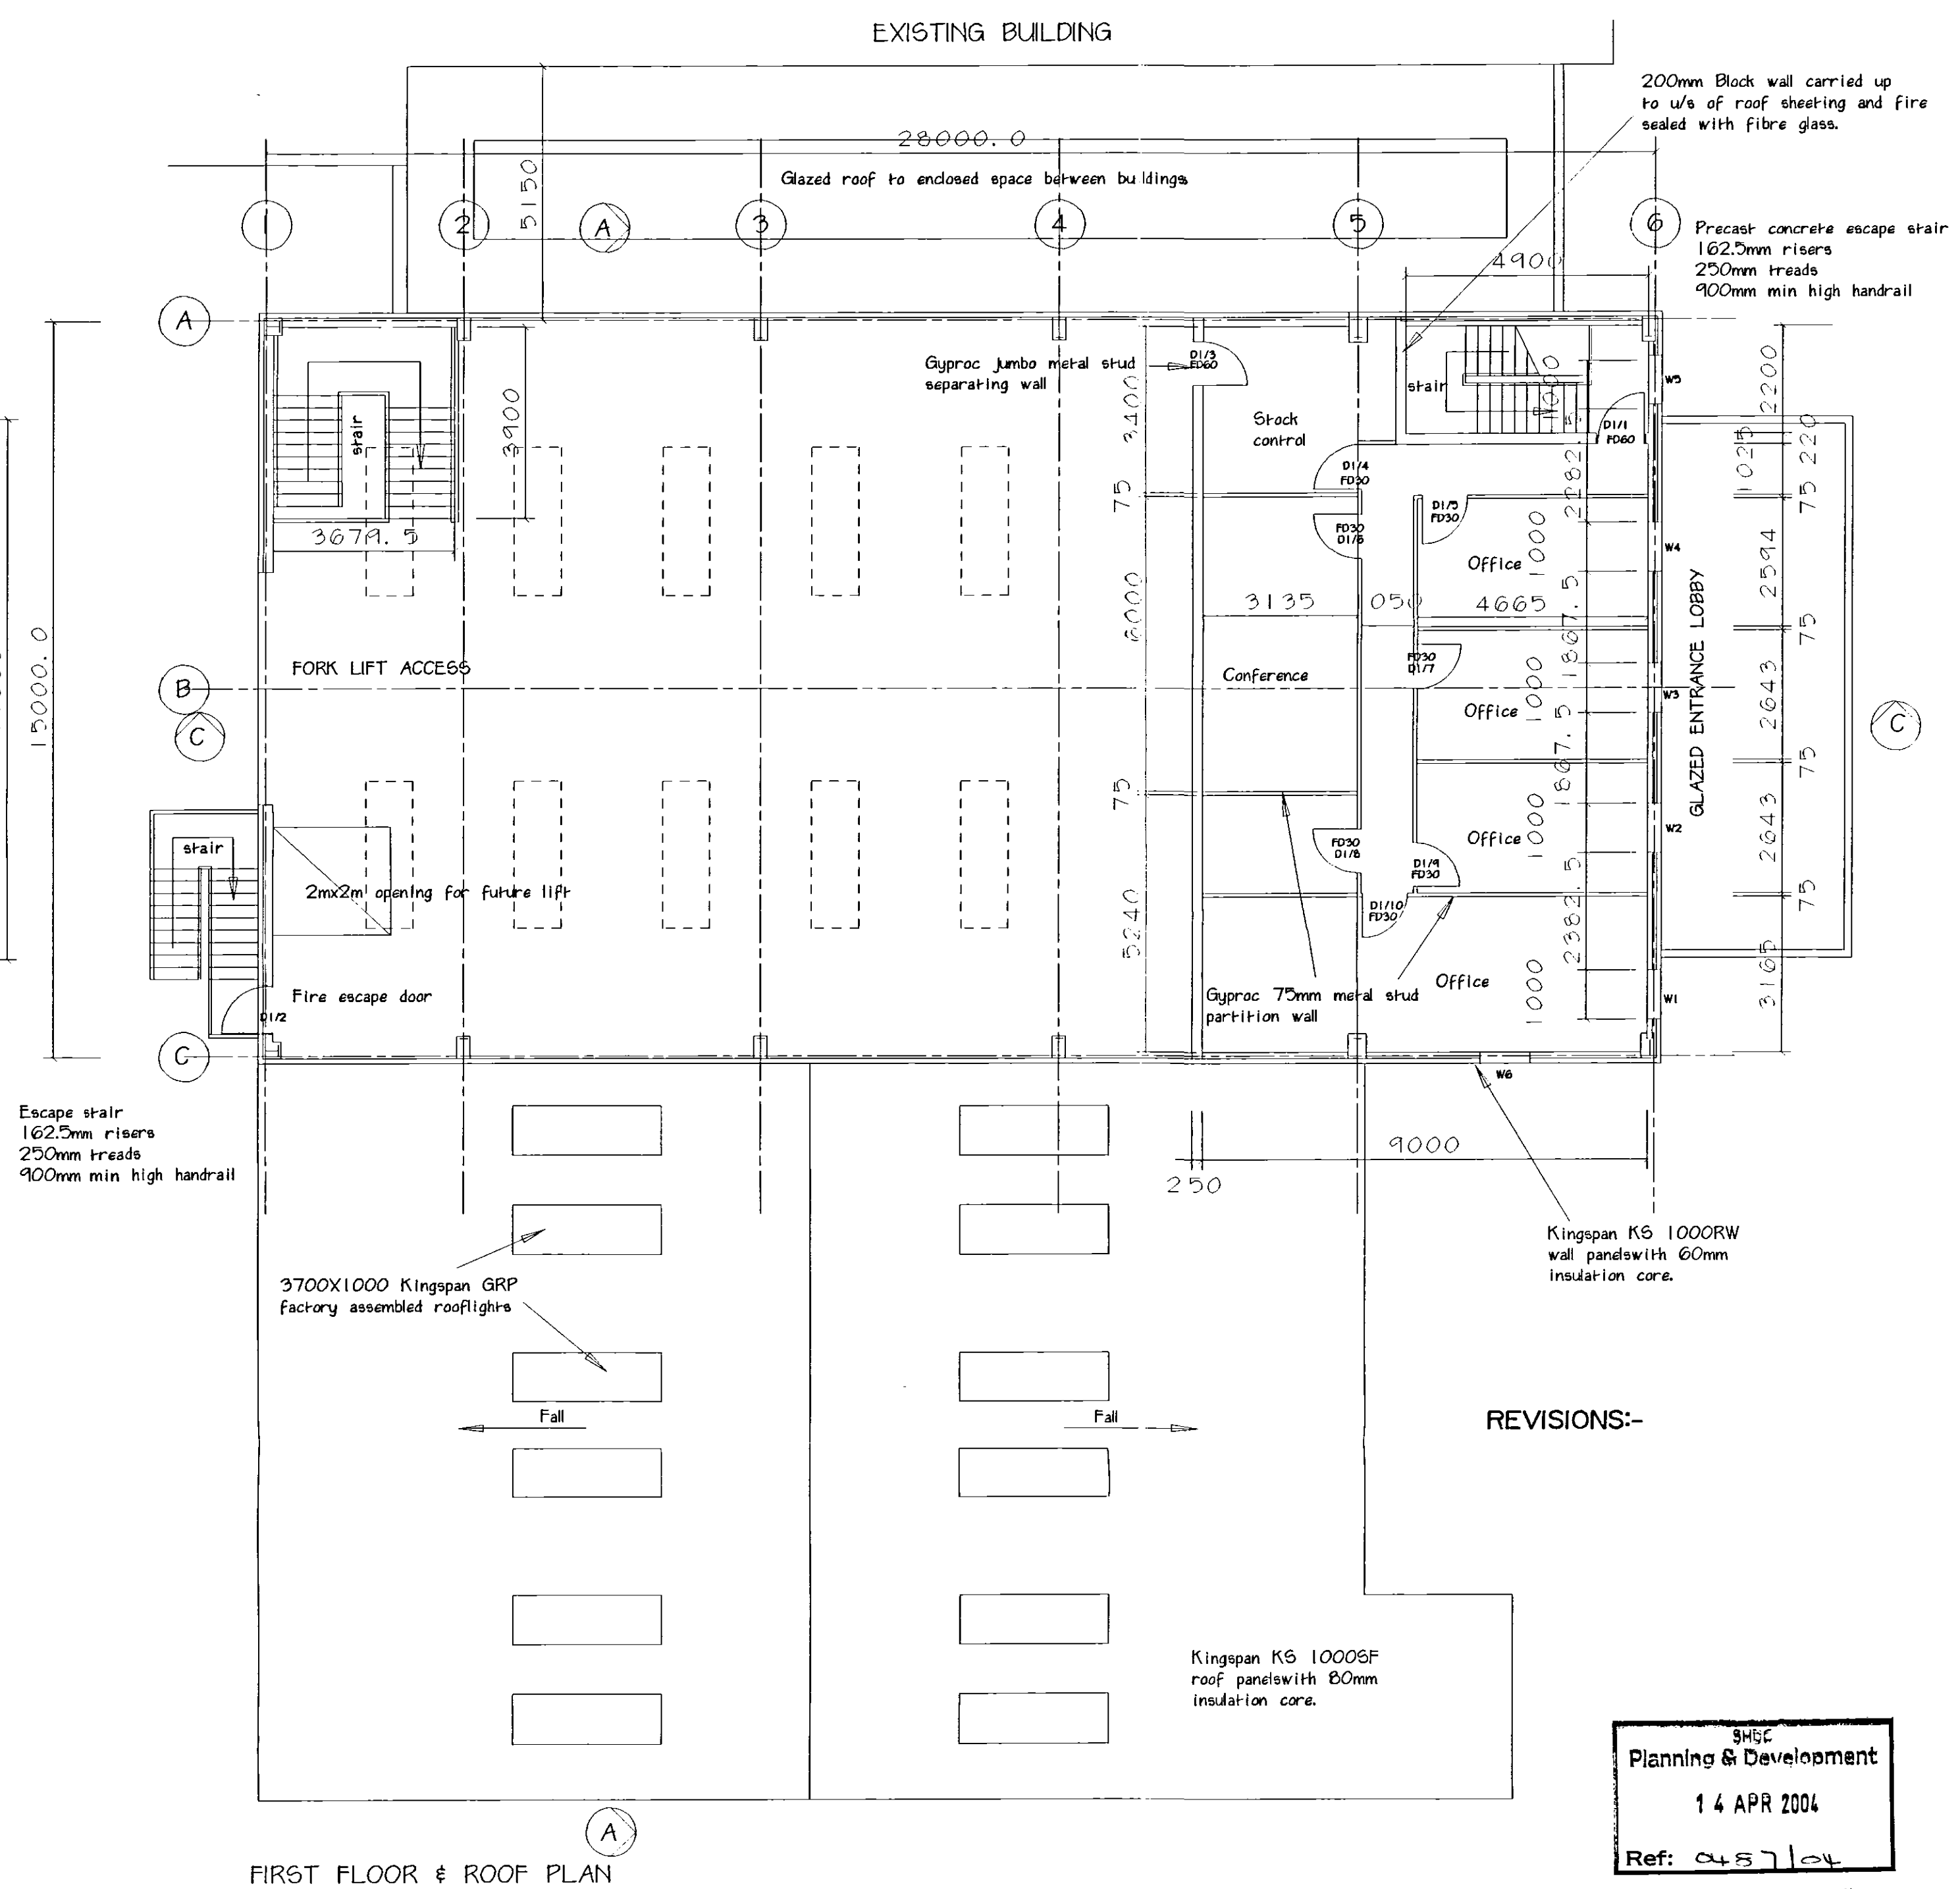

FIRST FLOOR & ROOF PLAN

NOTES:
 Emergency lighting to BS 5266-1, 1999 & BS EN 1838, 1999
 Fire Alarm to BS 5839-6, 1995 & BS 5839-1, 2002

Revisions
 Rev A 06/04/04 Amendment for Building Regulation Approval

M. PARKER & SONS LIMITED
 BUILDERS & CONTRACTORS
 ST. JOHNS RD SPALDING Lincs PE11 1JX
 FAX. 01775 762171 TEL. 01775 724777

PROPOSED RETAIL/DISPLAY BUILDING
 BAYTREE NURSERIES GARDEN CENTRE
 WESTON, SPALDING.
 PLANS

SCALES 1:100, 1:50
 DRG. NO. BNW01 Rev A DATE

DETERMINED PLAN