




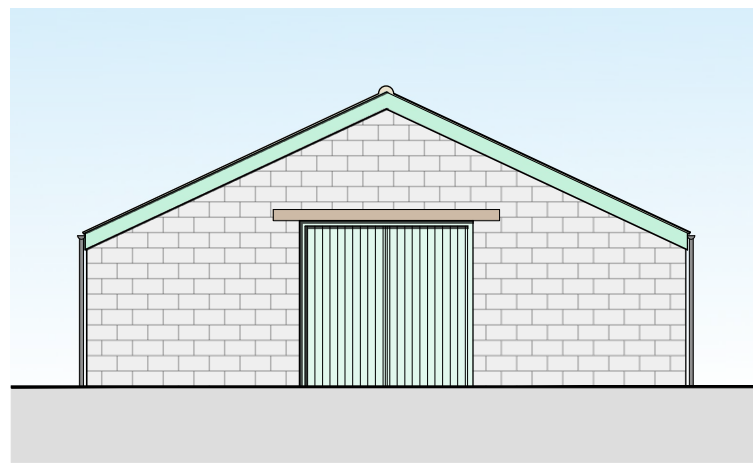


Existing Front (E) Elevation
Scale 1:100

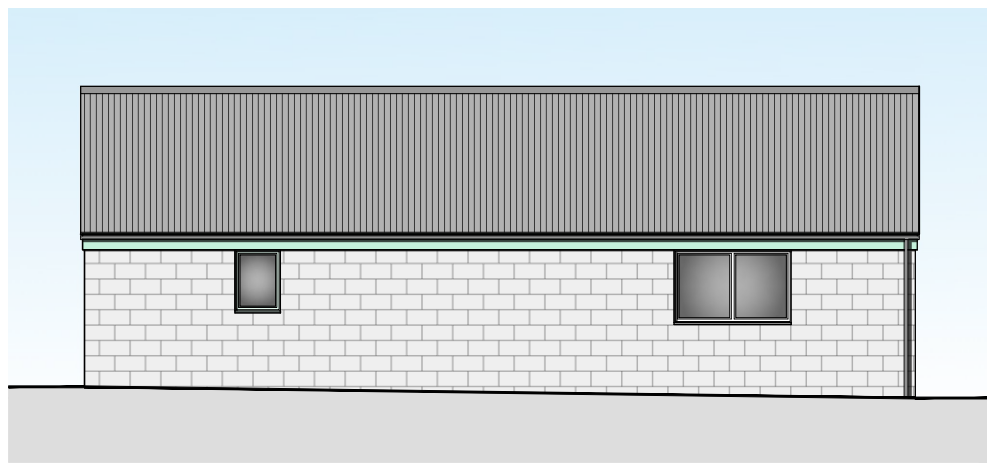


Existing Side (N) Elevation
Scale 1:100

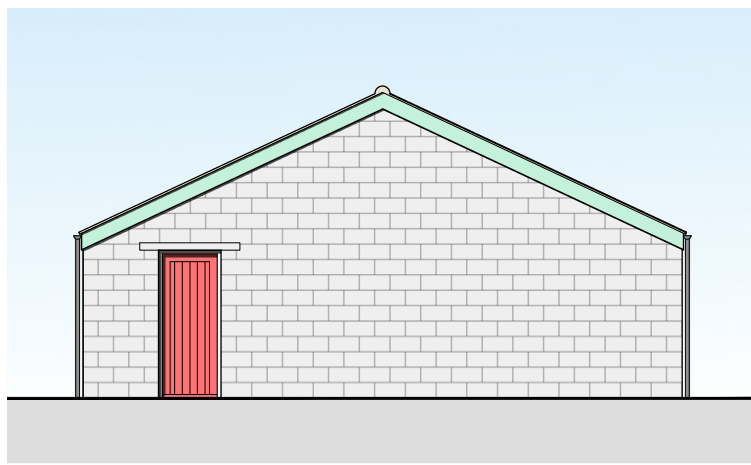


Existing Rear (W) Elevation
Scale 1:100

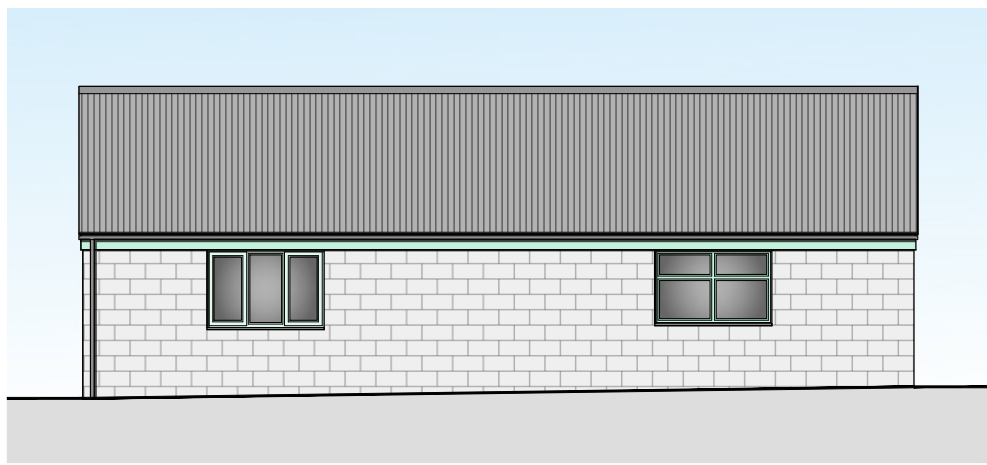


Existing Side (S) Elevation
Scale 1:100

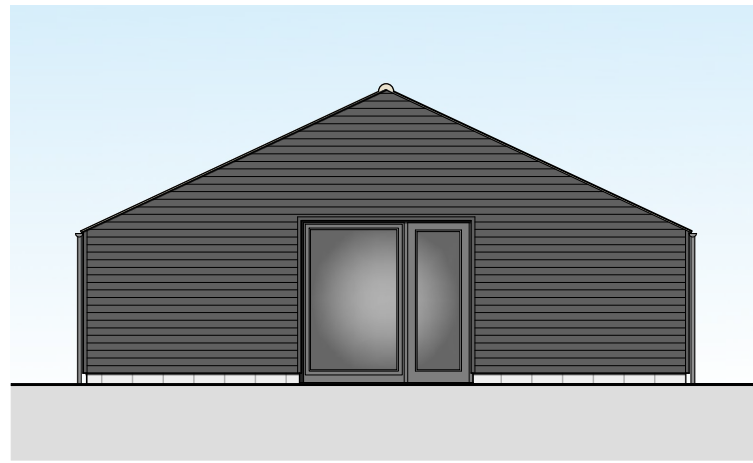

Proposed Front (E) Elevation
Scale 1:100

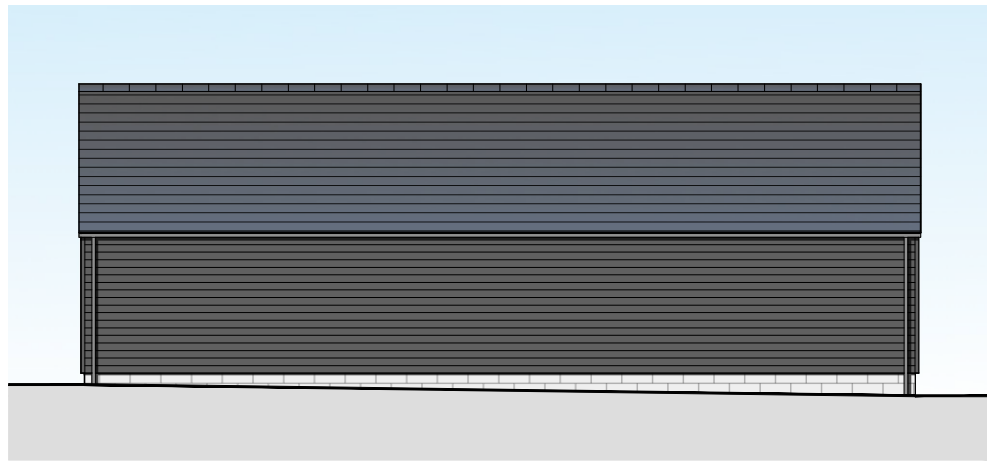


Proposed Side (N) Elevation
Scale 1:100

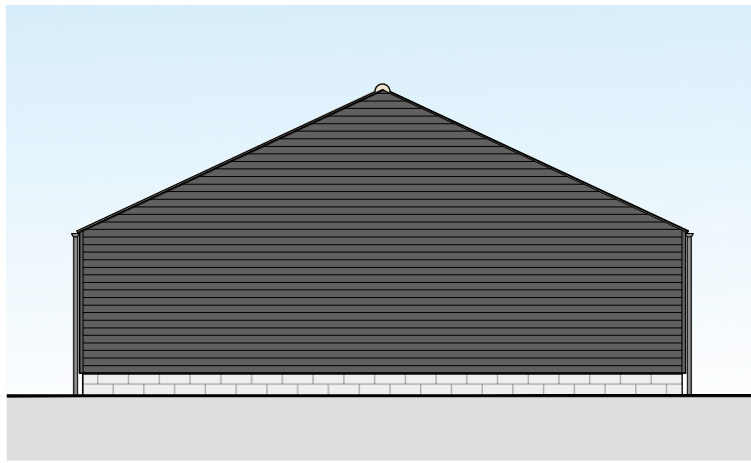


Proposed Rear (W) Elevation
Scale 1:100




Proposed Side (S) Elevation
Scale 1:100

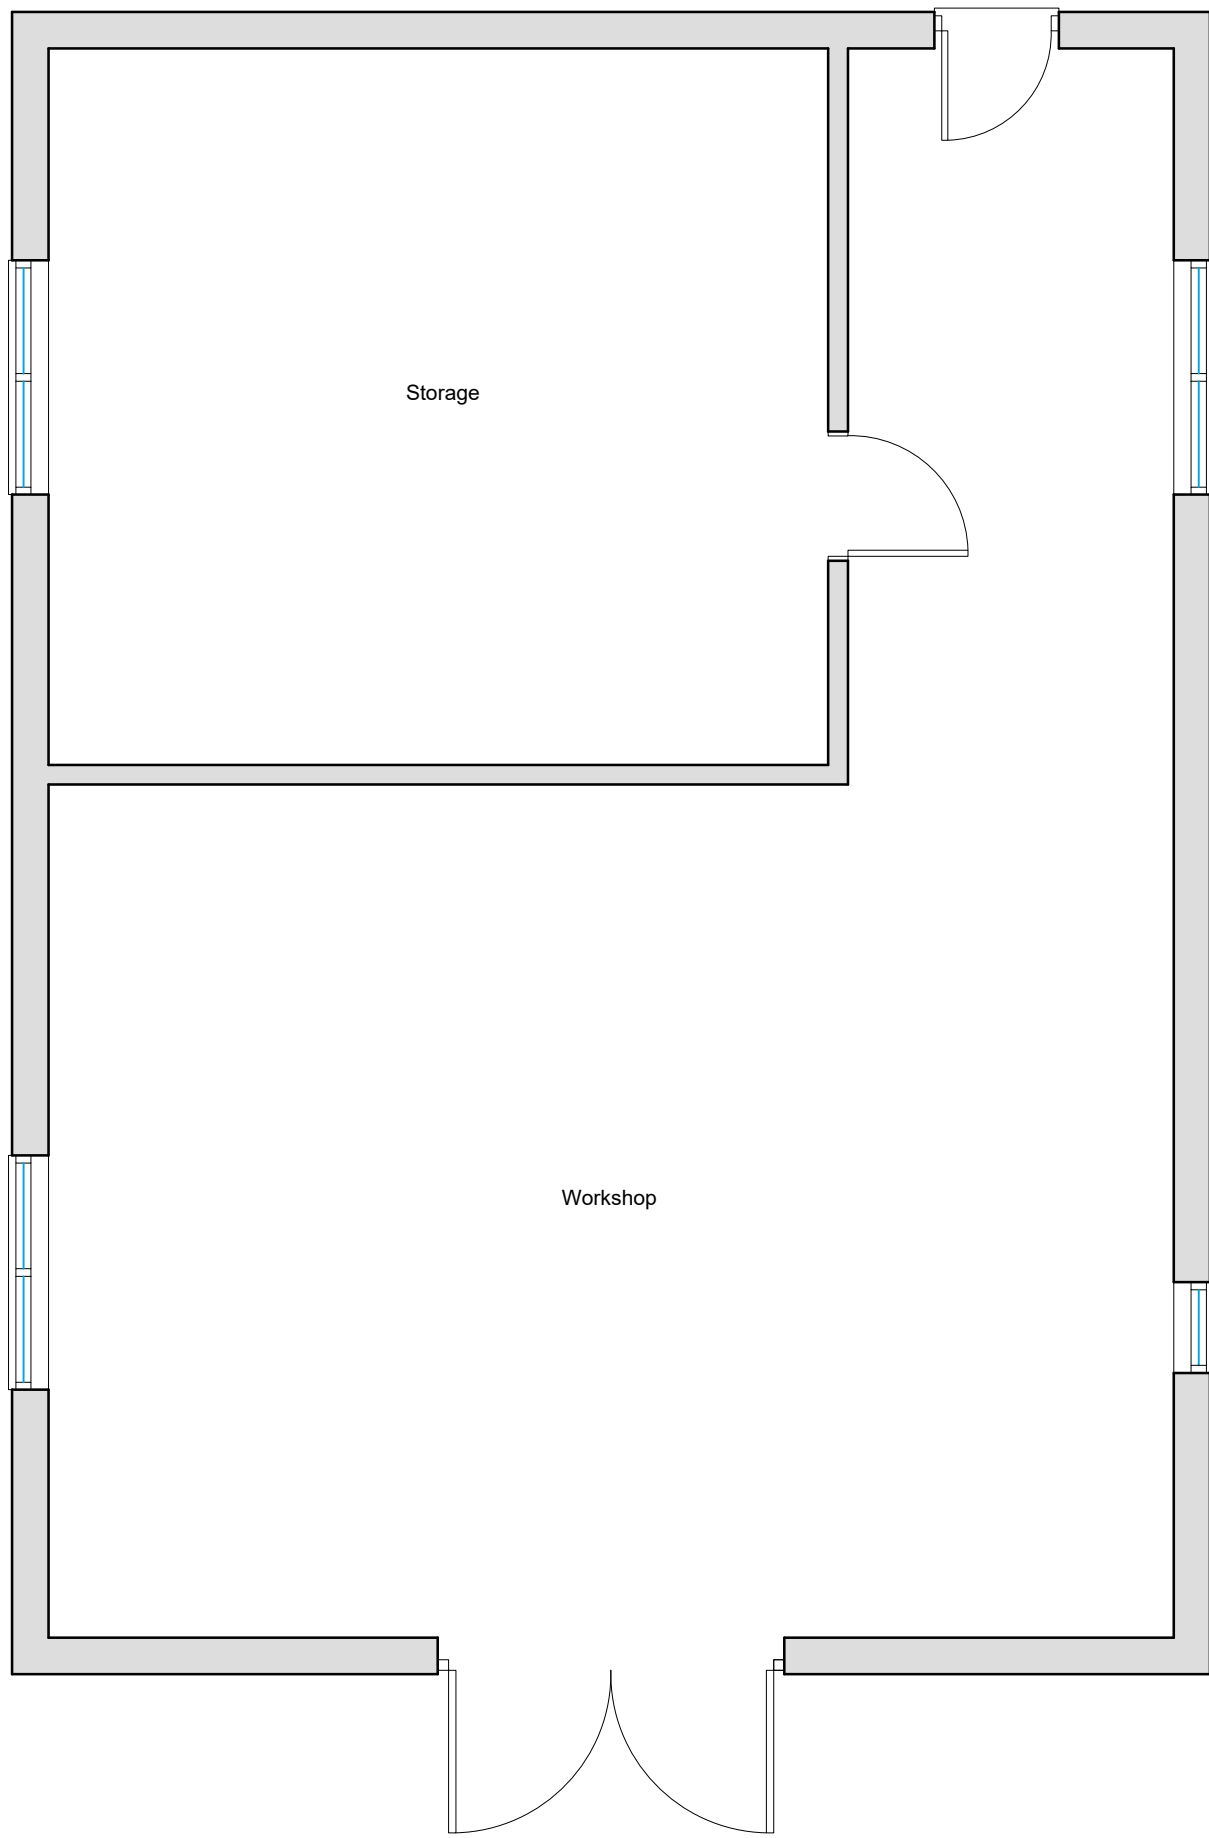


Existing Floor Plan
Scale 1:50

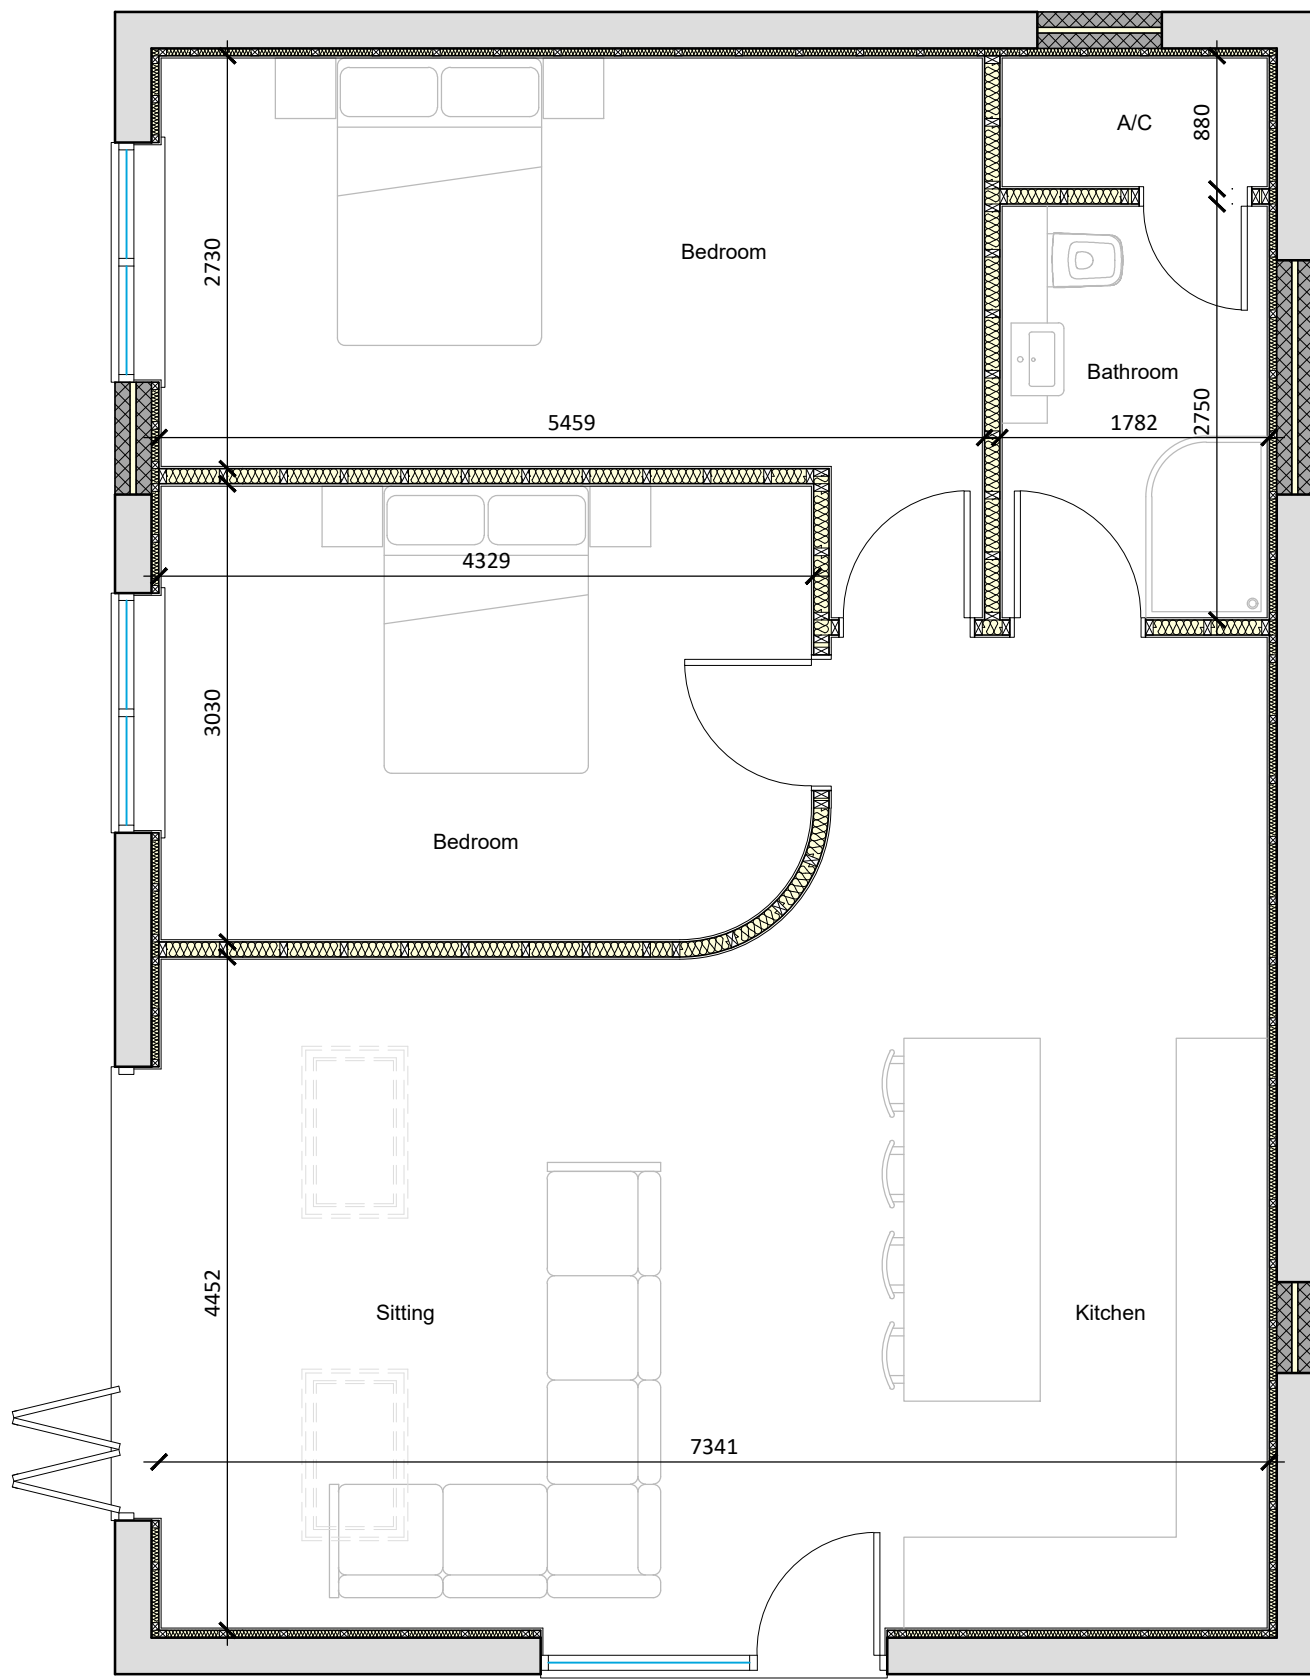


Proposed Floor Plan
Scale 1:50

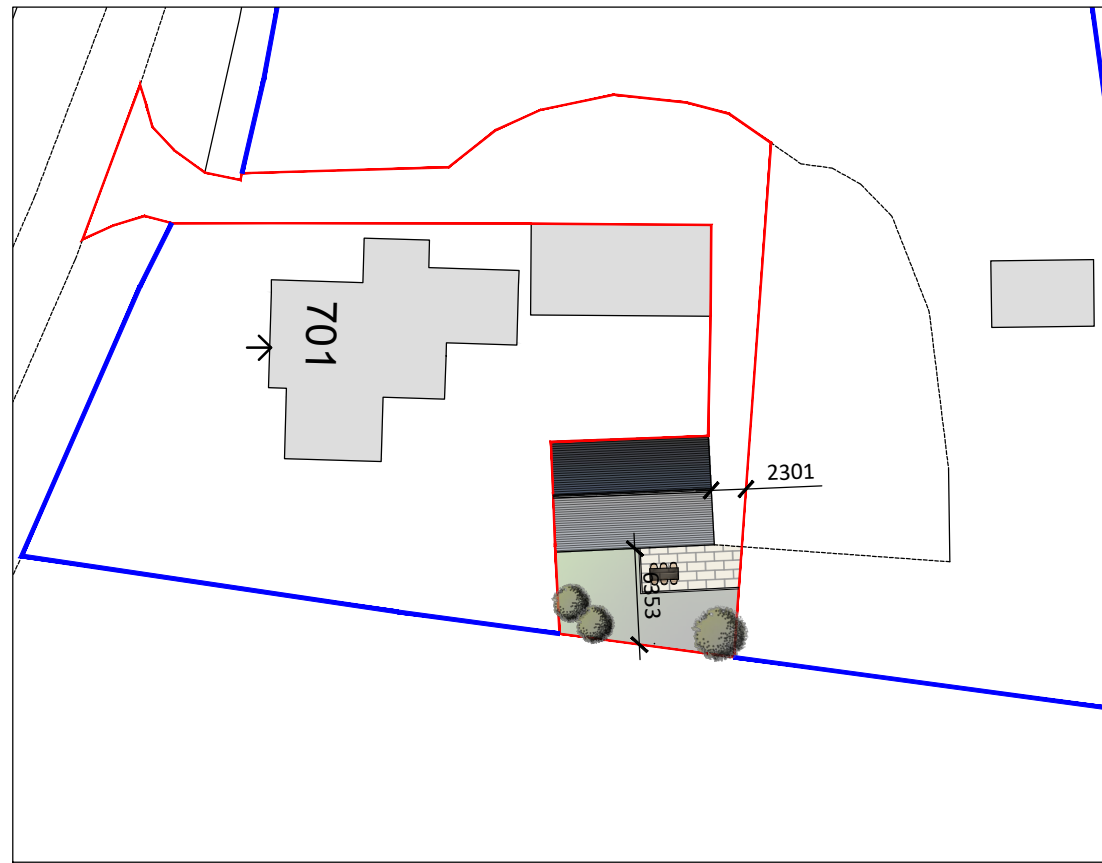

Proposed Block Plan
Scale 1:500

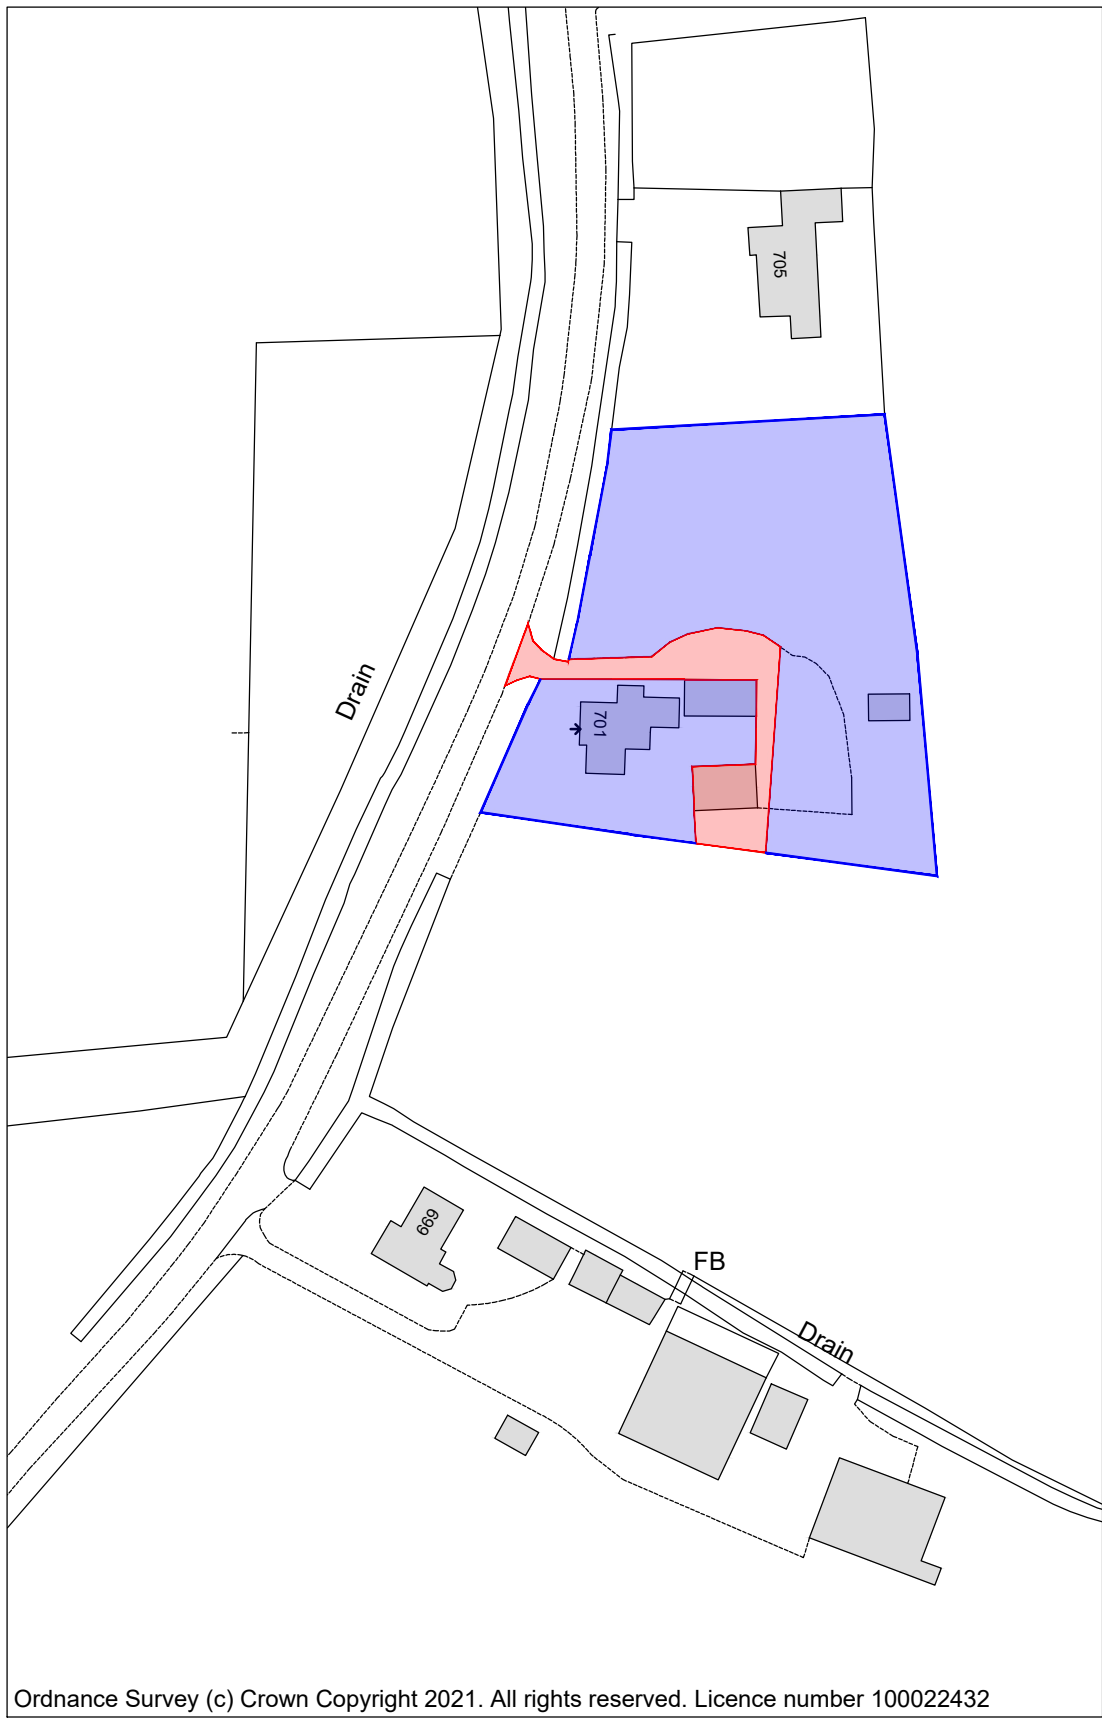

Site Location Plan
Scale 1:1250

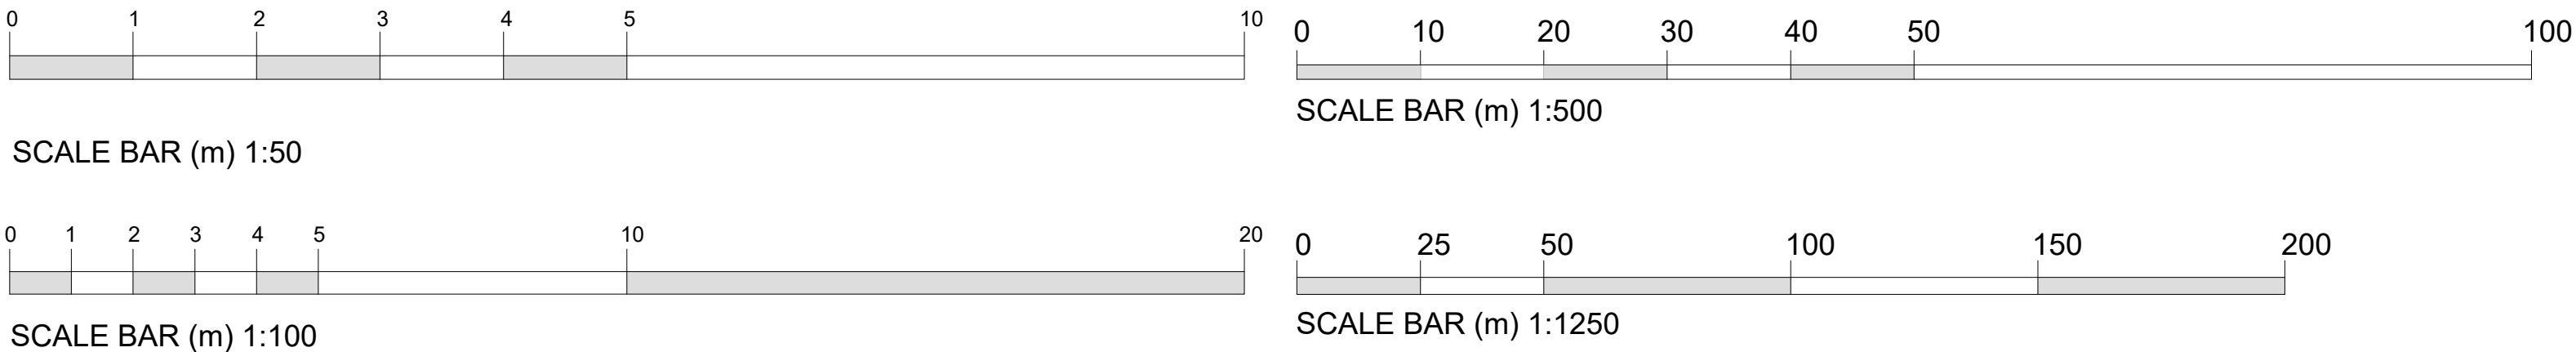

DESCRIPTION	CLASS Q PRIOR APPROVAL BARN CONVERSION AT PRIMROSE COTTAGE, 701 BROADGATE, WESTON, SPALDING, PE12 6DP	DATE	16/04/2021	APPROVED	CT
CLIENT	Mr & Mrs T. Barnett	DRAWING BY	JC	SHEET	0244/21/01
SCALE	as labelled	Do Not Scale From This Drawing			

NOTES: THIS DRAWING IS THE PROPERTY OF JC ARCHITECTURAL CONSULTANT. NO UNAUTHORIZED COPYING OR REPRODUCTION IN ANY FORM IS PERMITTED WITHOUT OBTAINING PRIOR WRITTEN PERMISSION FROM JC ARCHITECTURAL CONSULTANT. JC ARCHITECTURAL CONSULTANT RESERVES THE RIGHT TO OBTAIN THIS INFORMATION AT ANY TIME. ALL DIMENSIONS ARE TO BE CONFIRMED ON SITE BY CONTRACTOR. ANY DISCREPANCIES ARE TO BE REPORTED TO JC ARCHITECTURAL CONSULTANT IMMEDIATELY. THE DESIGN HAS BEEN UNDERTAKEN AS FAR AS POSSIBLE TO AVOID RISKS TO HEALTH AND SAFETY OR TO REDUCE AND CONTROL THE EFFECTS OF ANY UNAVOIDABLE RESIDUAL RELEVANT INFORMATION REGARDING RISKS WHICH ARE NOT ABLE TO BE ELIMINATED WILL BE INCLUDED WITHIN THE PROJECT HEALTH AND SAFETY FILE.