

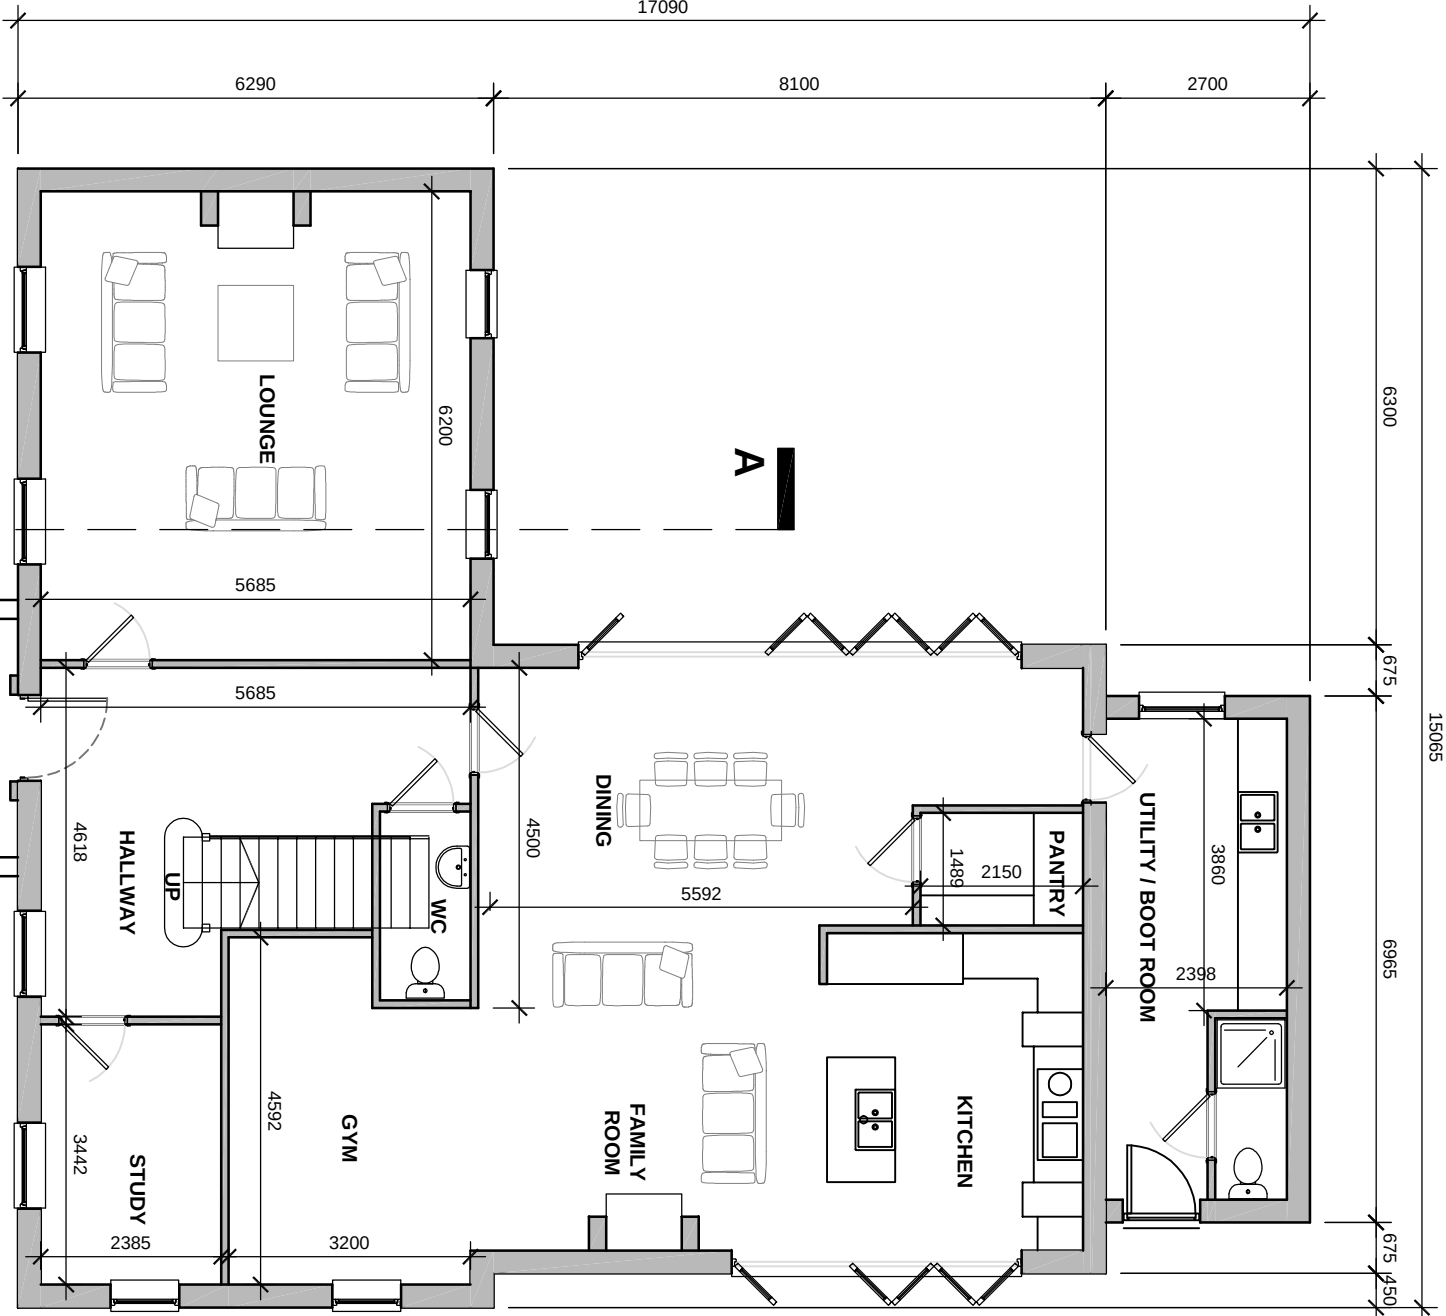


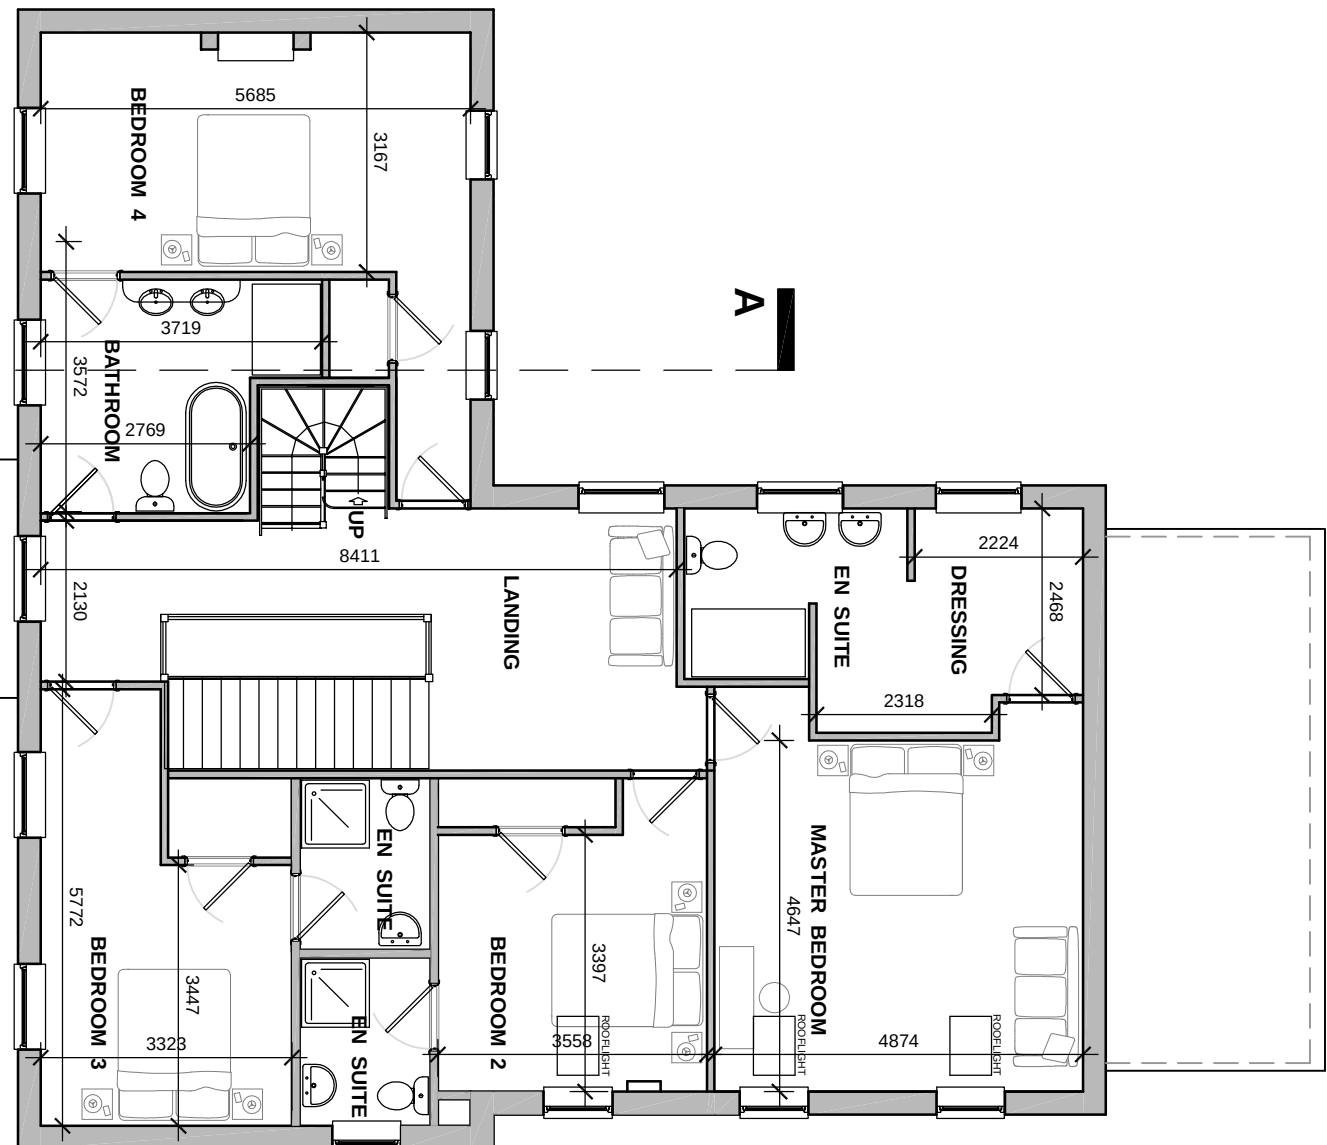


Ground Floor Plan
Scale 1:100
Total Floor Area 367 sq. m.
(3950 sq. ft.)

A

 


First Floor Plan
Scale 1:100

A

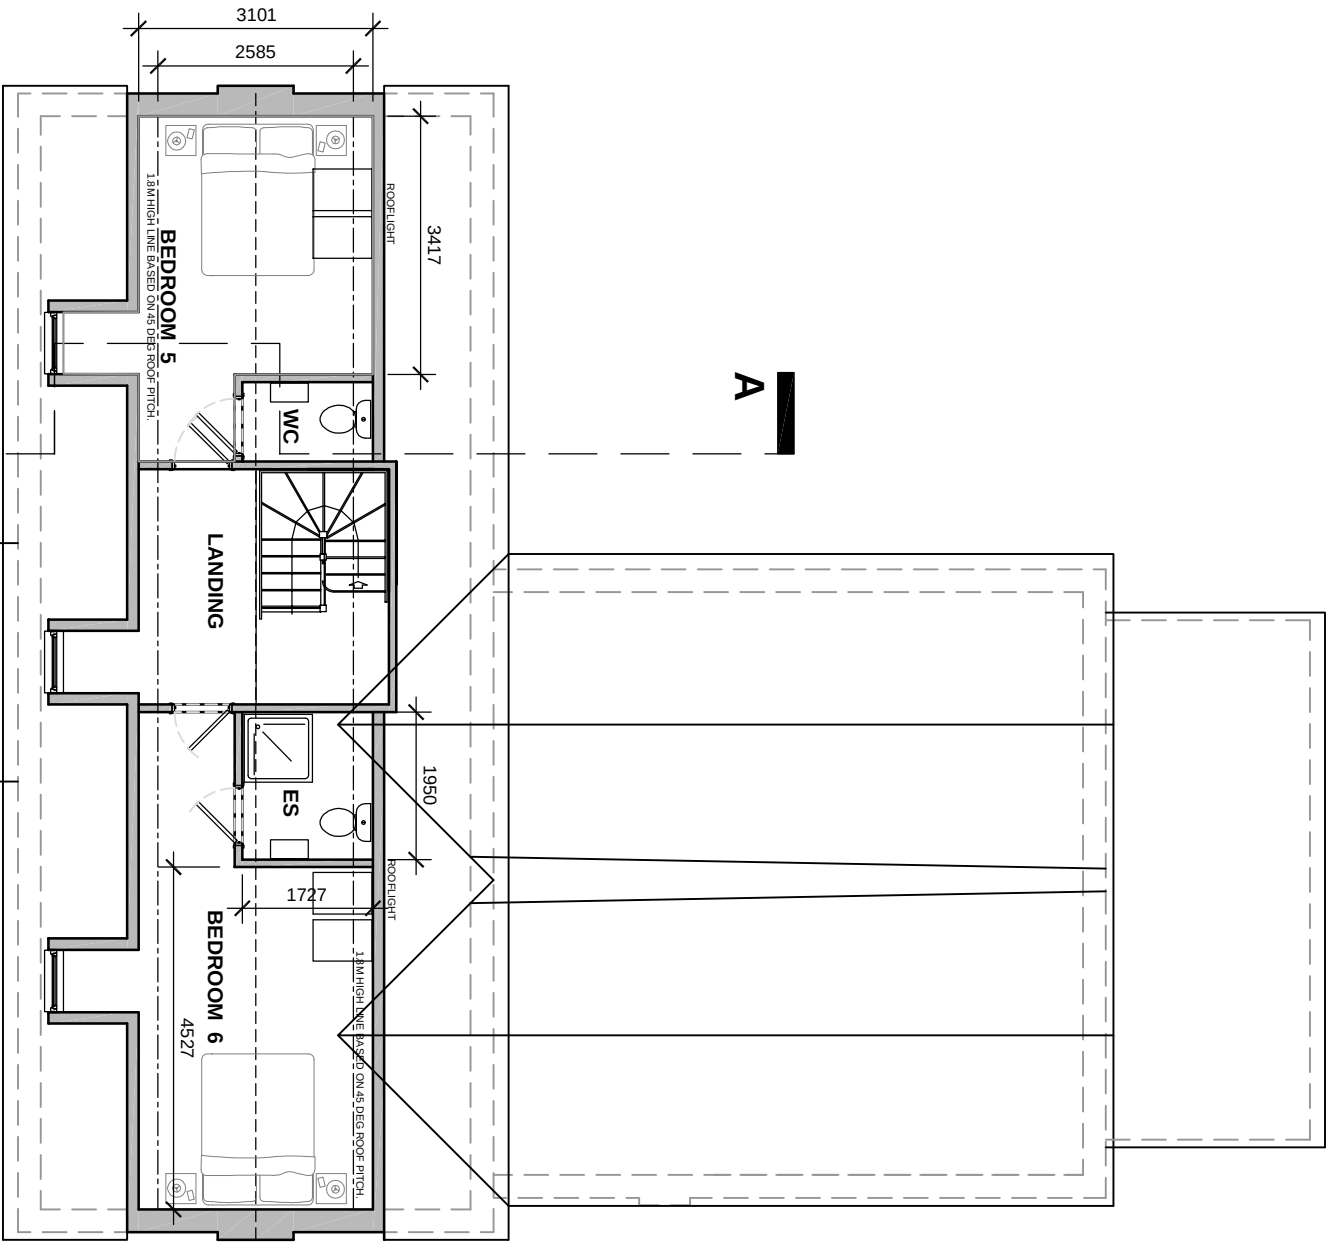

Second Floor Plan
Scale 1:100


A

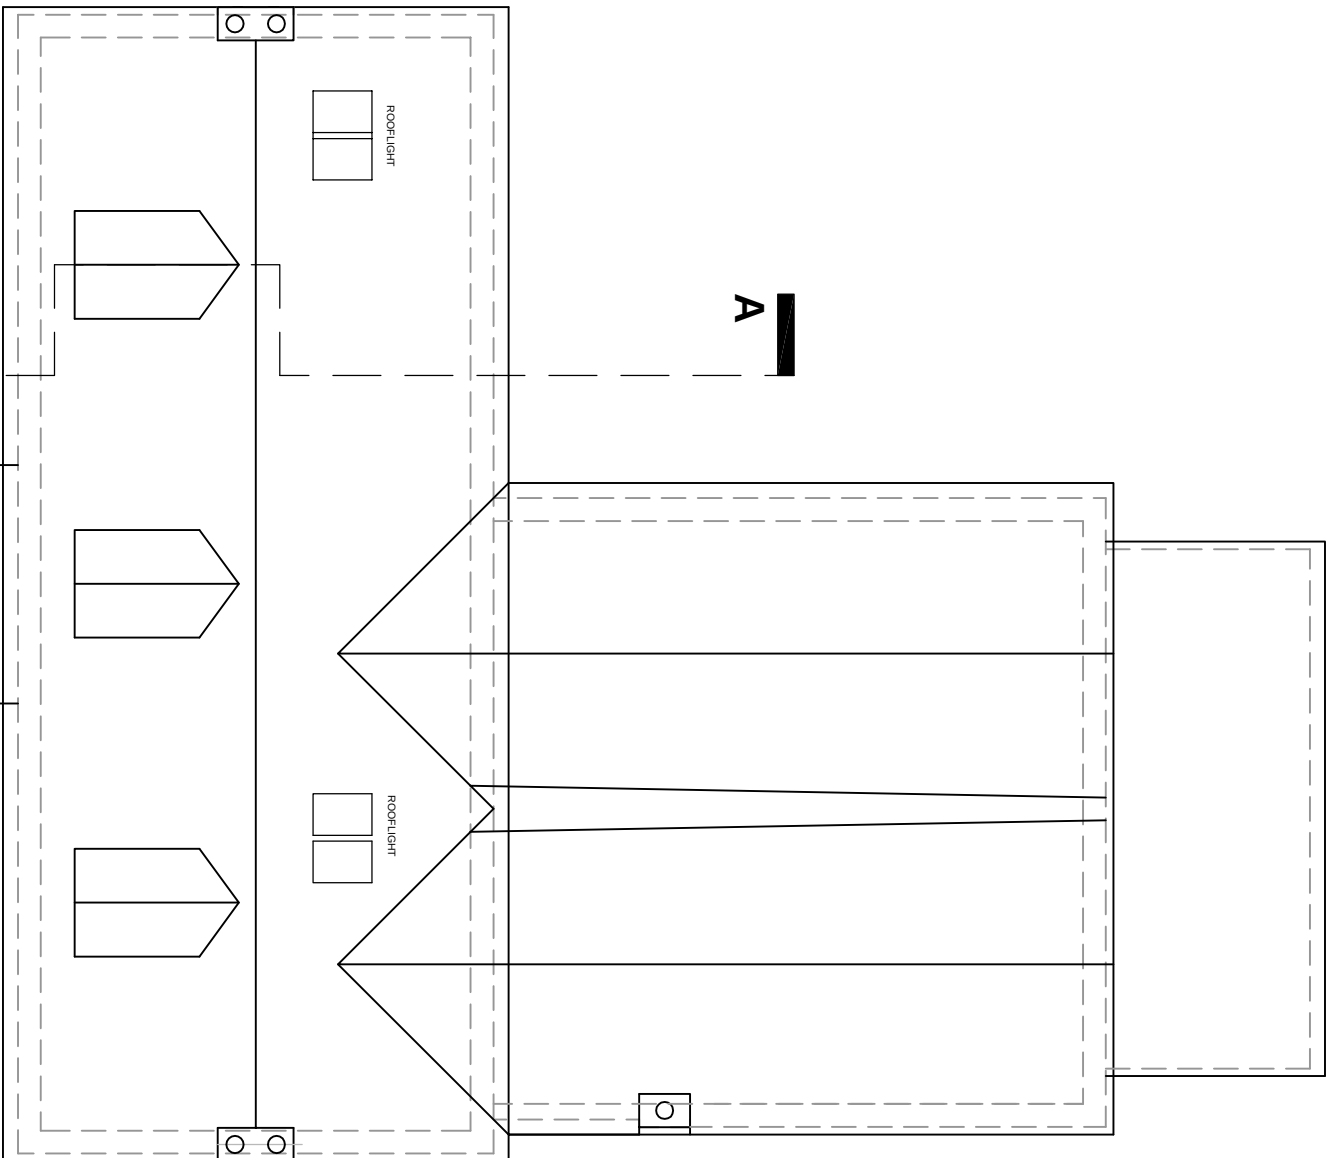


Roof Plan
Scale 1:100

A

Finishing Materials:-
Roof - Natural Spanish Slate
Walls - Facing Brickwork TBA by LA
Windows - Timber with paint finish
External doors - Timber with paint finish
Sills - Reconstituted stone
Heats - Straight radiators
Plumbing - Standard
Rain water goods - UPVC (from lock a like)
on rise an ball brackets.


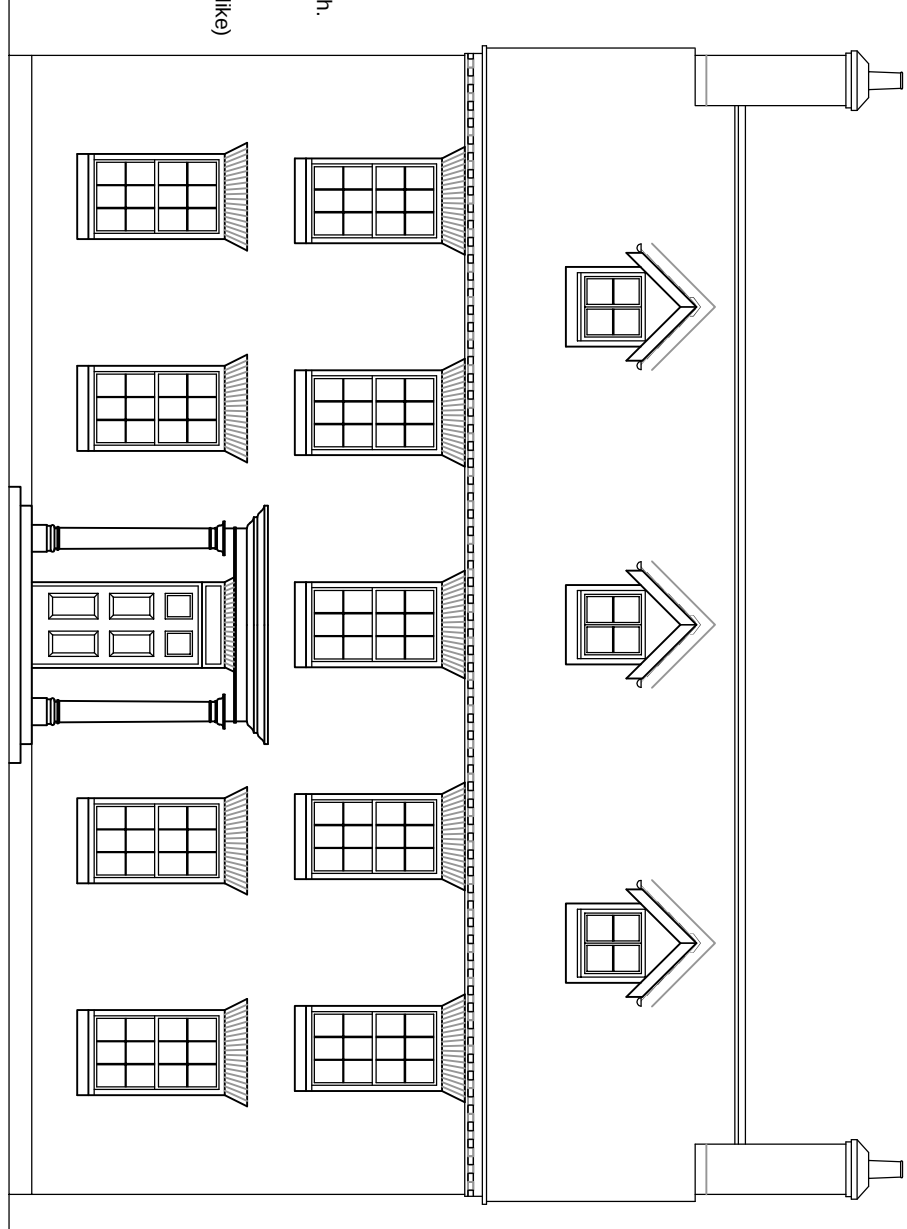


Front (south-east) Elevation
Scale 1:100

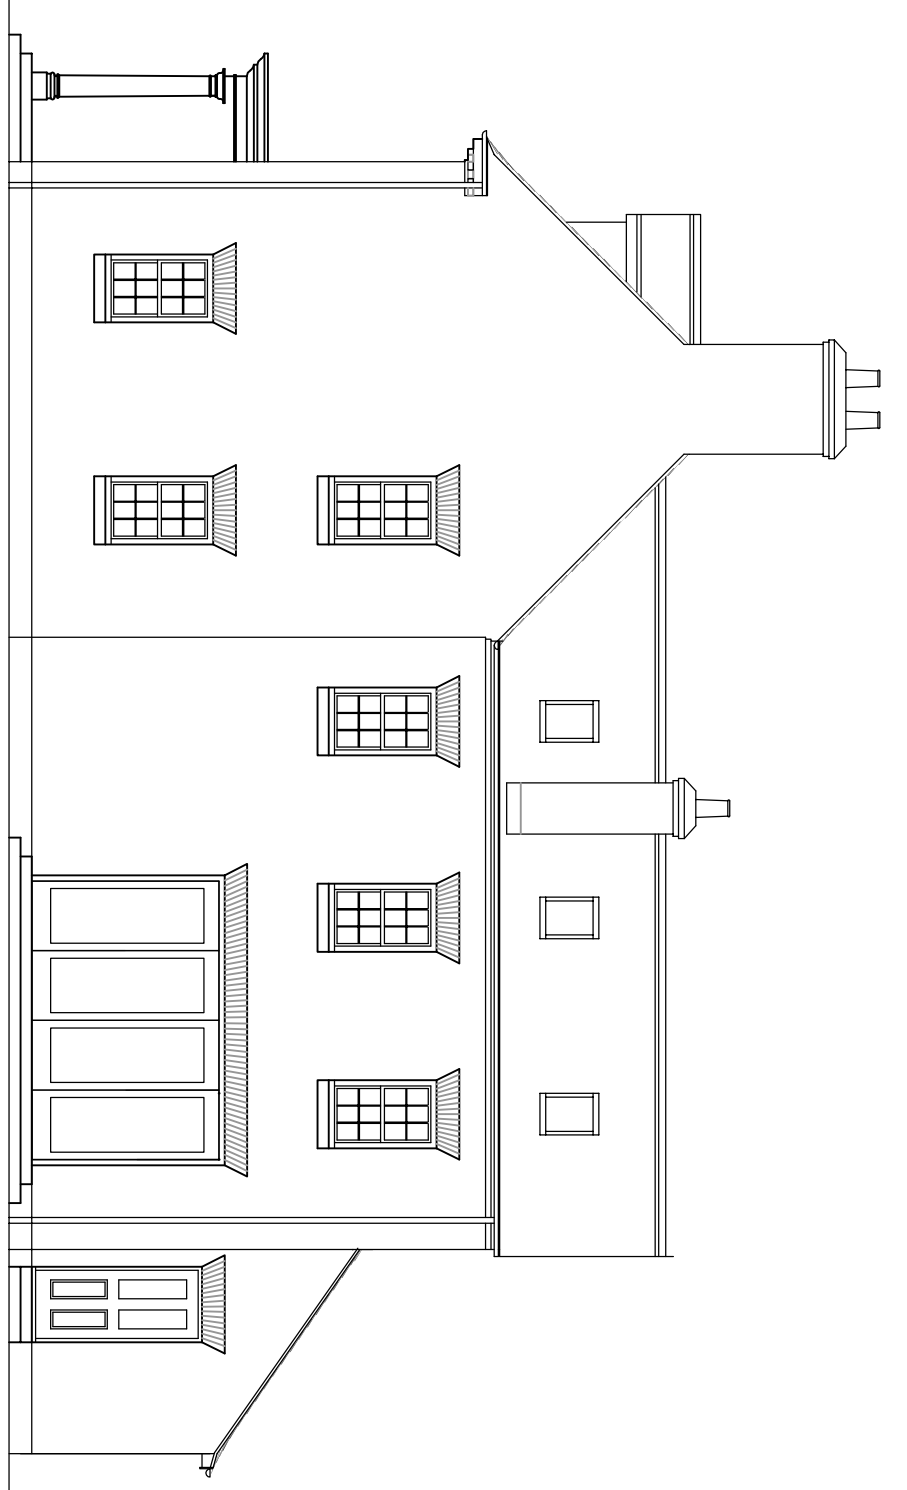


Side (north-east) Elevation


Cross Section A
Scale 1:100

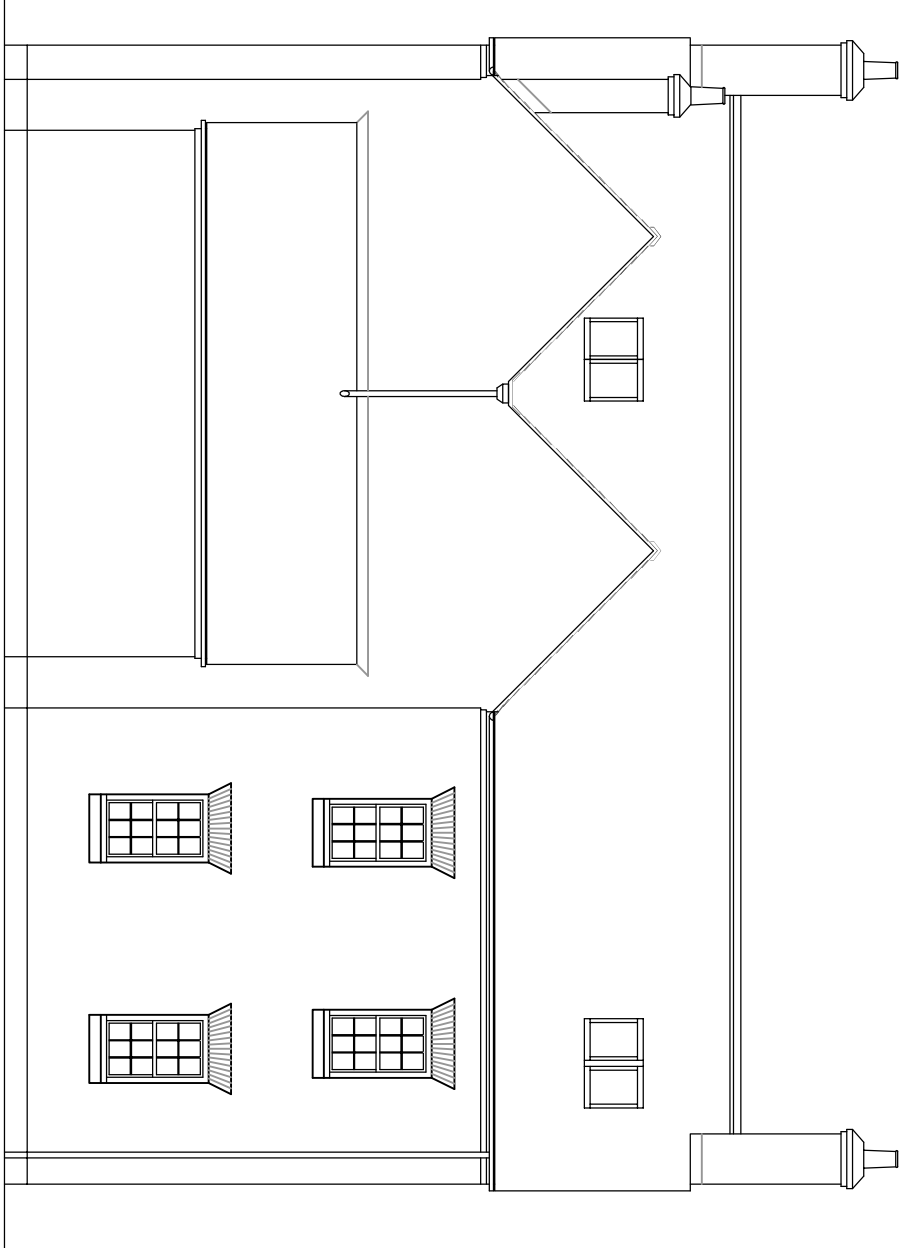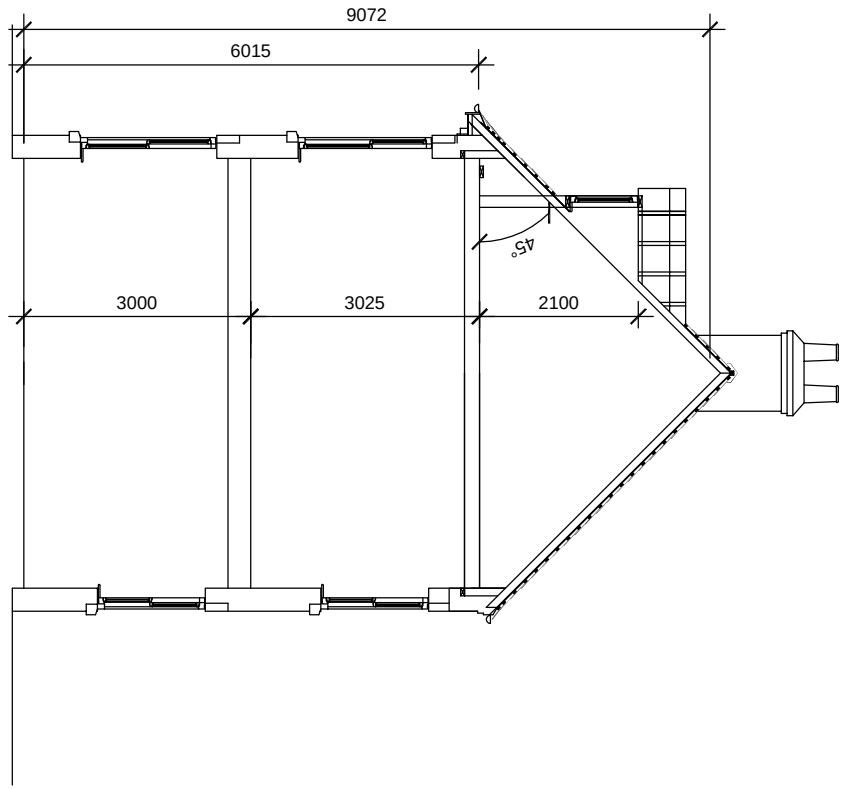

Rear (north-west) Elevation

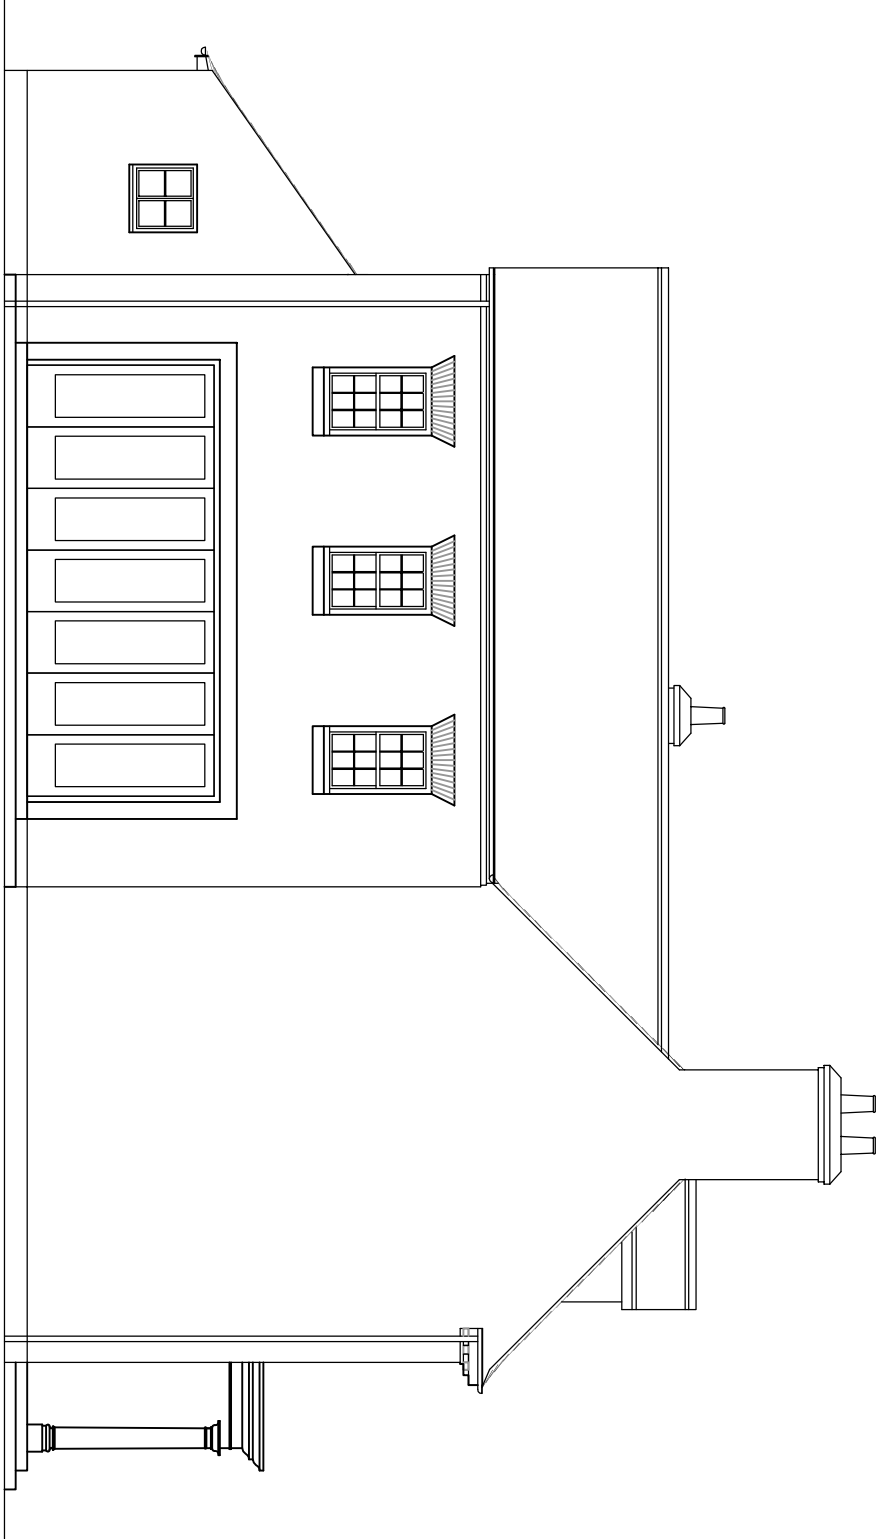

Side (south-west) Elevation

 

A	04.06.14	PLANNING APPLICATION ISSUE - REDESIGN.	rcw
p9	21.05.14	Rooflights added to master bed, bed 2 and bed 6, door and wall removed between Gym and family room.	rcw
p8	30.04.14	Rear and side eaves line altered.	rcw
p7	29.04.14	Layout updated to match revised elevations.	rcw

DO NOT SCALE THIS DRAWING. THE CONTRACTOR IS REQUESTED TO HAVE CHECKED ALL DIMENSIONS ON SITE AND REPORT ANY DISCREPANCIES TO OGLESBY & LAMB LTD. REMAIN THE PROPERTY OF OGLESBY & LAMB LTD. WRITTEN APPROVAL MUST BE OBTAINED FROM OGLESBY & LAMB LTD. PRIOR TO REPRODUCTION OR REPRODUCTION OF THIS DRAWING ON ITS COPIES. ANY DIMENSIONS NOT SHOWN ARE TO BE CHECKED AND CORRECTED WITH OGLESBY & LAMB LTD.

Project:

Proposed residential development at 89 High Road Weston, Spalding Lincolnshire, PE12 6RA

Client:

Mr P & Mrs H Coleman

Drawing Title:

Floor plans, elevations, section of dwelling. As proposed

Planning Application Issue

Date:

March 2014

Scale:

as shown @ A1

Drawn by:

RCW

Checked by:

AJO

Drawing Number:

A1048 - 23

Rev:

A

p6	25.04.14	Updated in accordance with planners comments	rcw
p5	09.04.14	Window added to gym, office and en suite. Side and rear windows reduced in depth and width. Rear door amended.	rcw
p4	08.04.14	Front elevation - reduced in width by 900mm. Ground floor windows reduced in depth. Eaves and ridge line lifted. Dormers amended. Side elevations - windows removed from gable of front section. GA's TBA.	rcw
p3	19.03.14	General amendments	rcw
p2	19.03.14	General amendments	rcw
p1	18.03.14	Client amendments	rcw
Ref.	Date	Description	Initial

Ogleby & Lamb Ltd

Chartered Architect

Suites 4 & 5 Market Chambers

12 Market Place

Spalding PE11 1SL

Tel: 01775 761196

e-mail: design@o-l-hd.co.uk

O&L