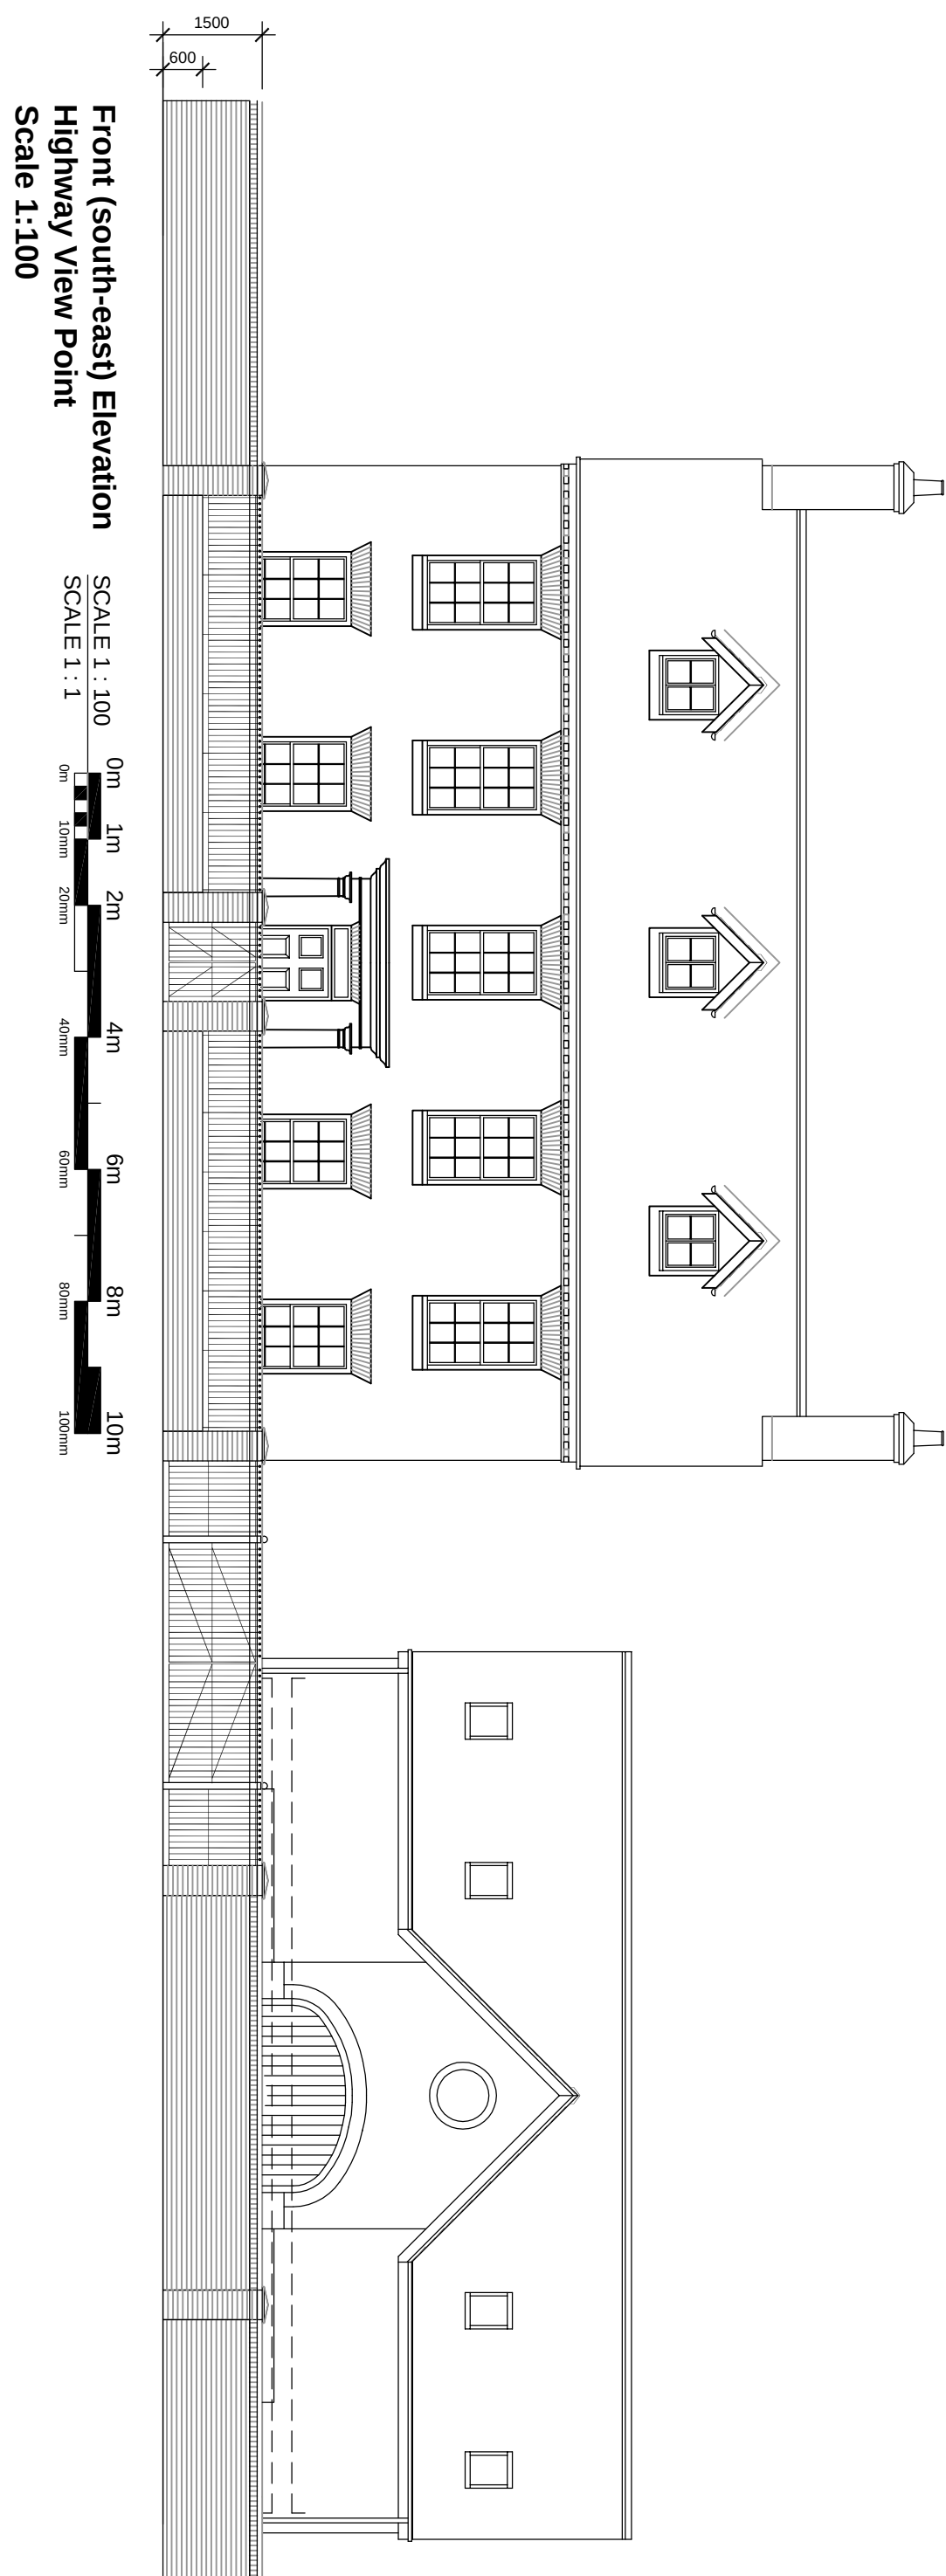
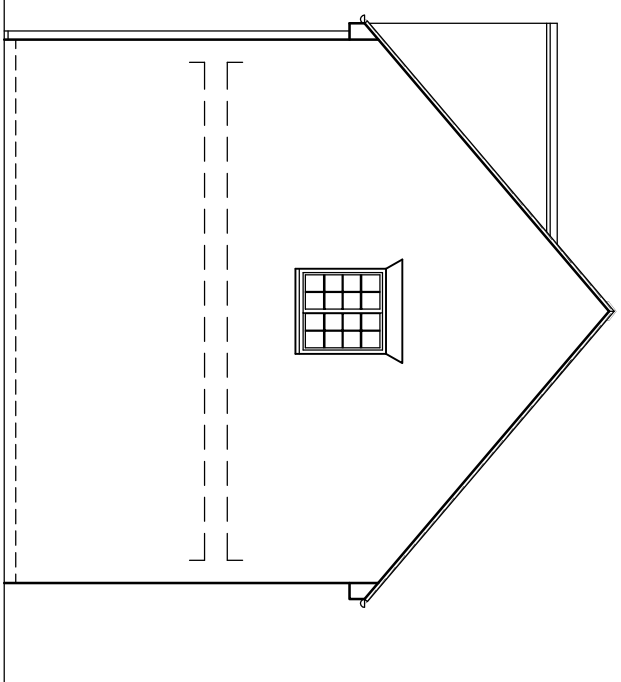
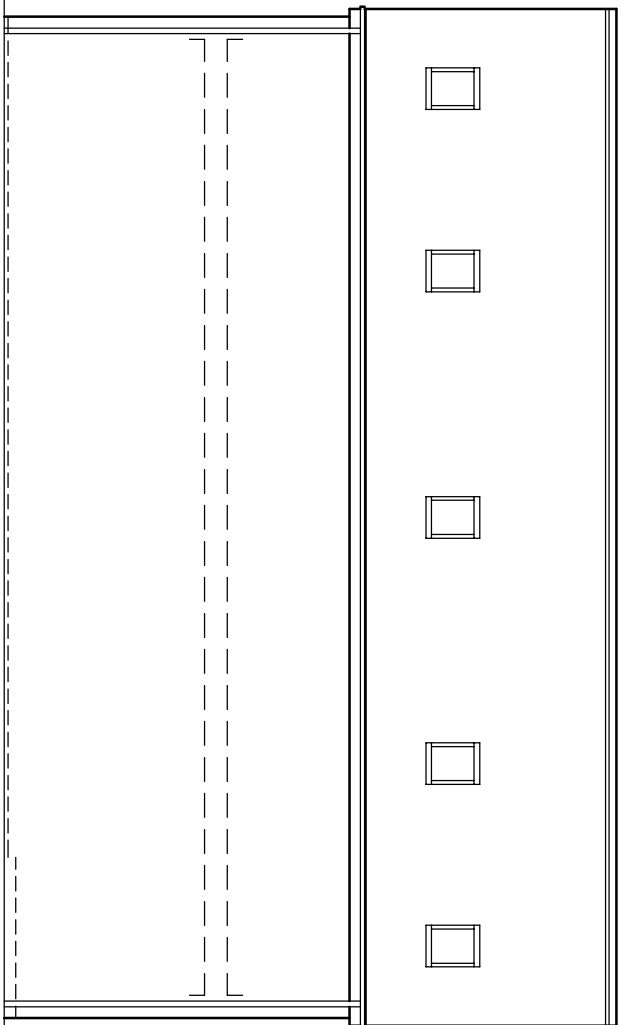
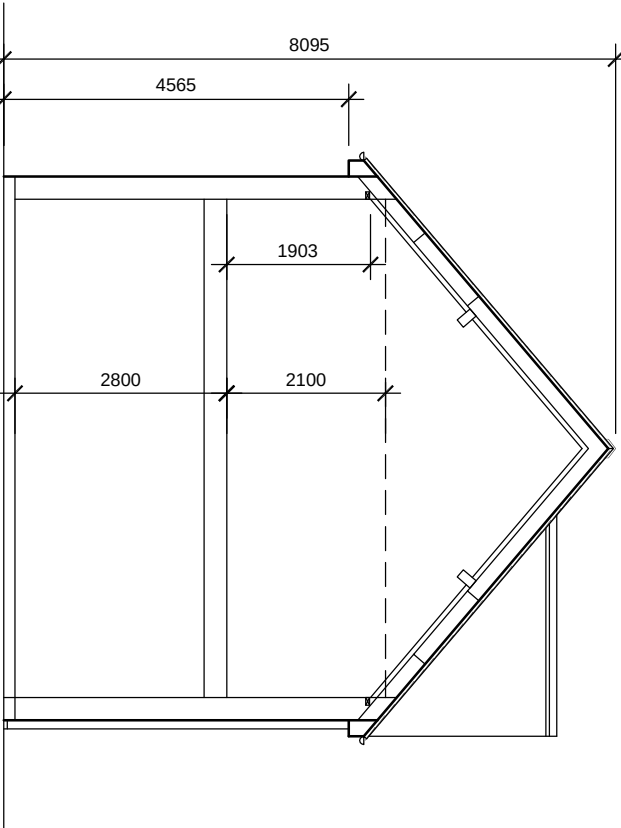
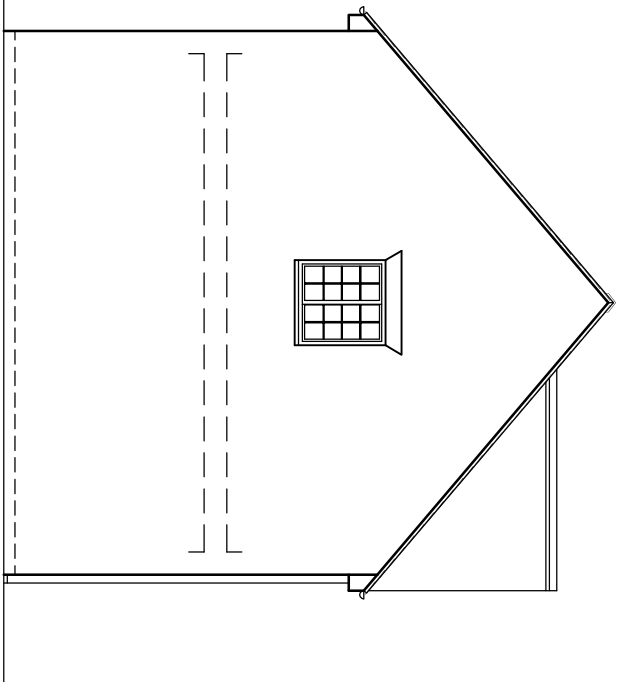
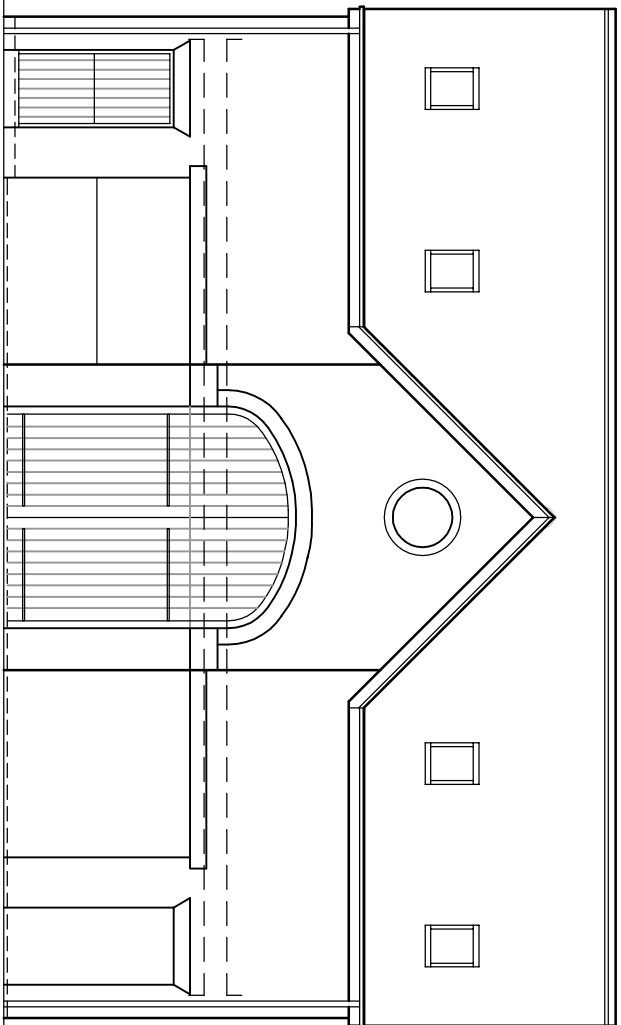
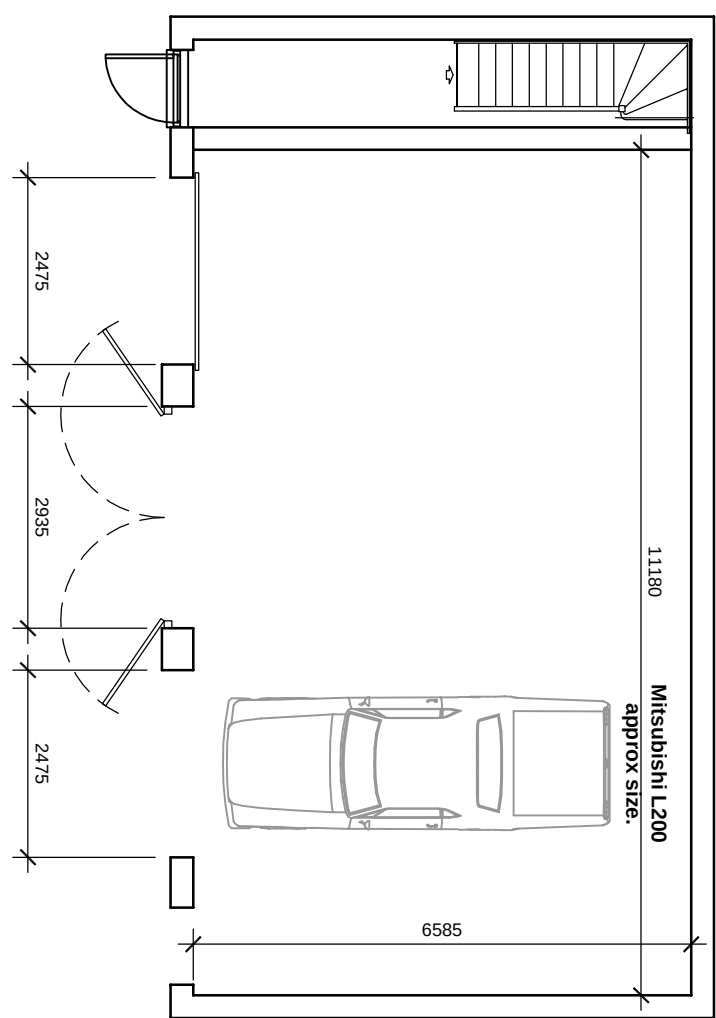
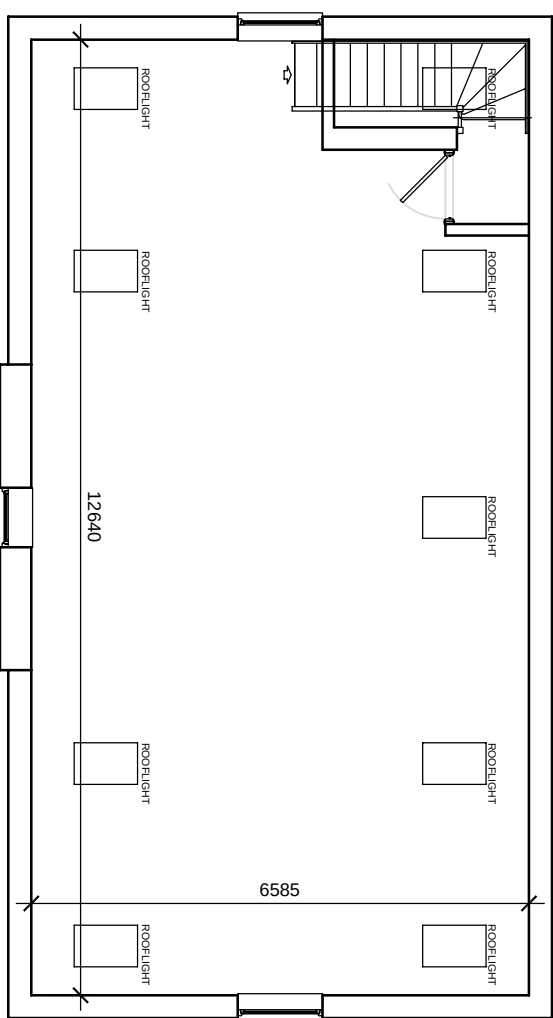
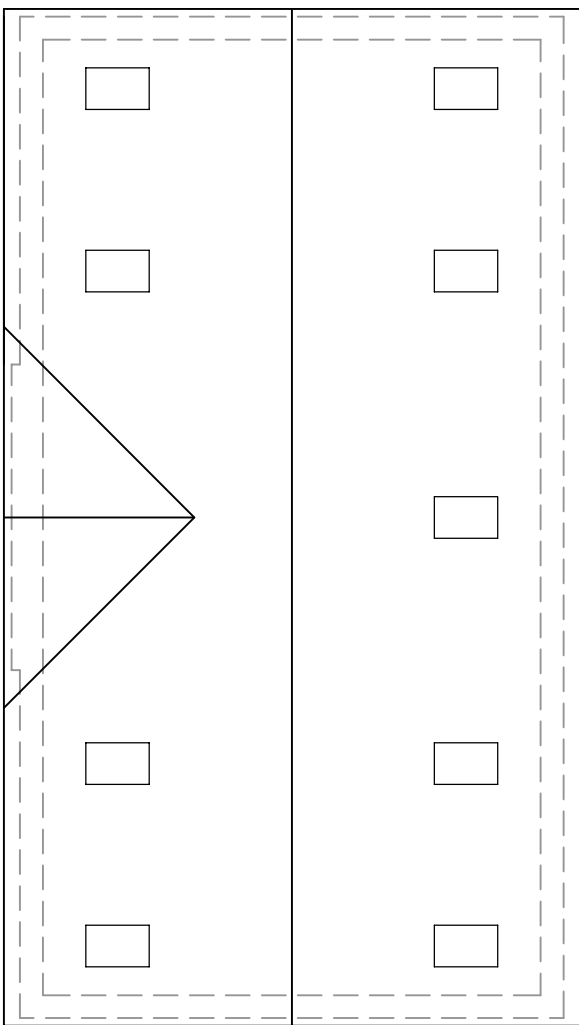


A	Date	Description	Initial
p1	19.03.14	General amendments	row
p2	09.04.14	Dormer windows added. External roof lights added. Gables window added.	row
p3	25.04.14	Ceatch house redesign.	row
p4	25.04.14	Ceatch house amendments.	row
p5	21.05.14	Ceatch house layout, elevations and section amended. Highway view point added.	row
A	04.06.14	PLANNING APPLICATION ISSUE - REDESIGN.	row

Oglethorpe & Lamb Ltd
Chartered Architects

Sillies & 8.5 Market Chambers
12 Market Place
St. Dunstons
PE1 1ST

Tel: 01775 761195
e-mail: design@h-ltd.co.uk

The logo for Oglethorpe & Lamb Ltd, featuring the letters 'O&L' in a large, white, serif font, set against a dark red rectangular background.

Client:
Mr P & Mrs H Coleman

Project:
**Proposed residential development
at
89 High Road
Weston, Spalding
Lincolnshire, PE12 6RA**

Drawing Title:

**Floor Plans, elevations and sections
of out building.
As proposed.**

PLANNING APPLICATION ISSUE

Date:	Scale:
March 2014	as shown @ A1
Drawn by:	Checked by:
RCW	AJO

Drawing Number: A1048 - 24	Rev: A
-----------------------------------	---------------