




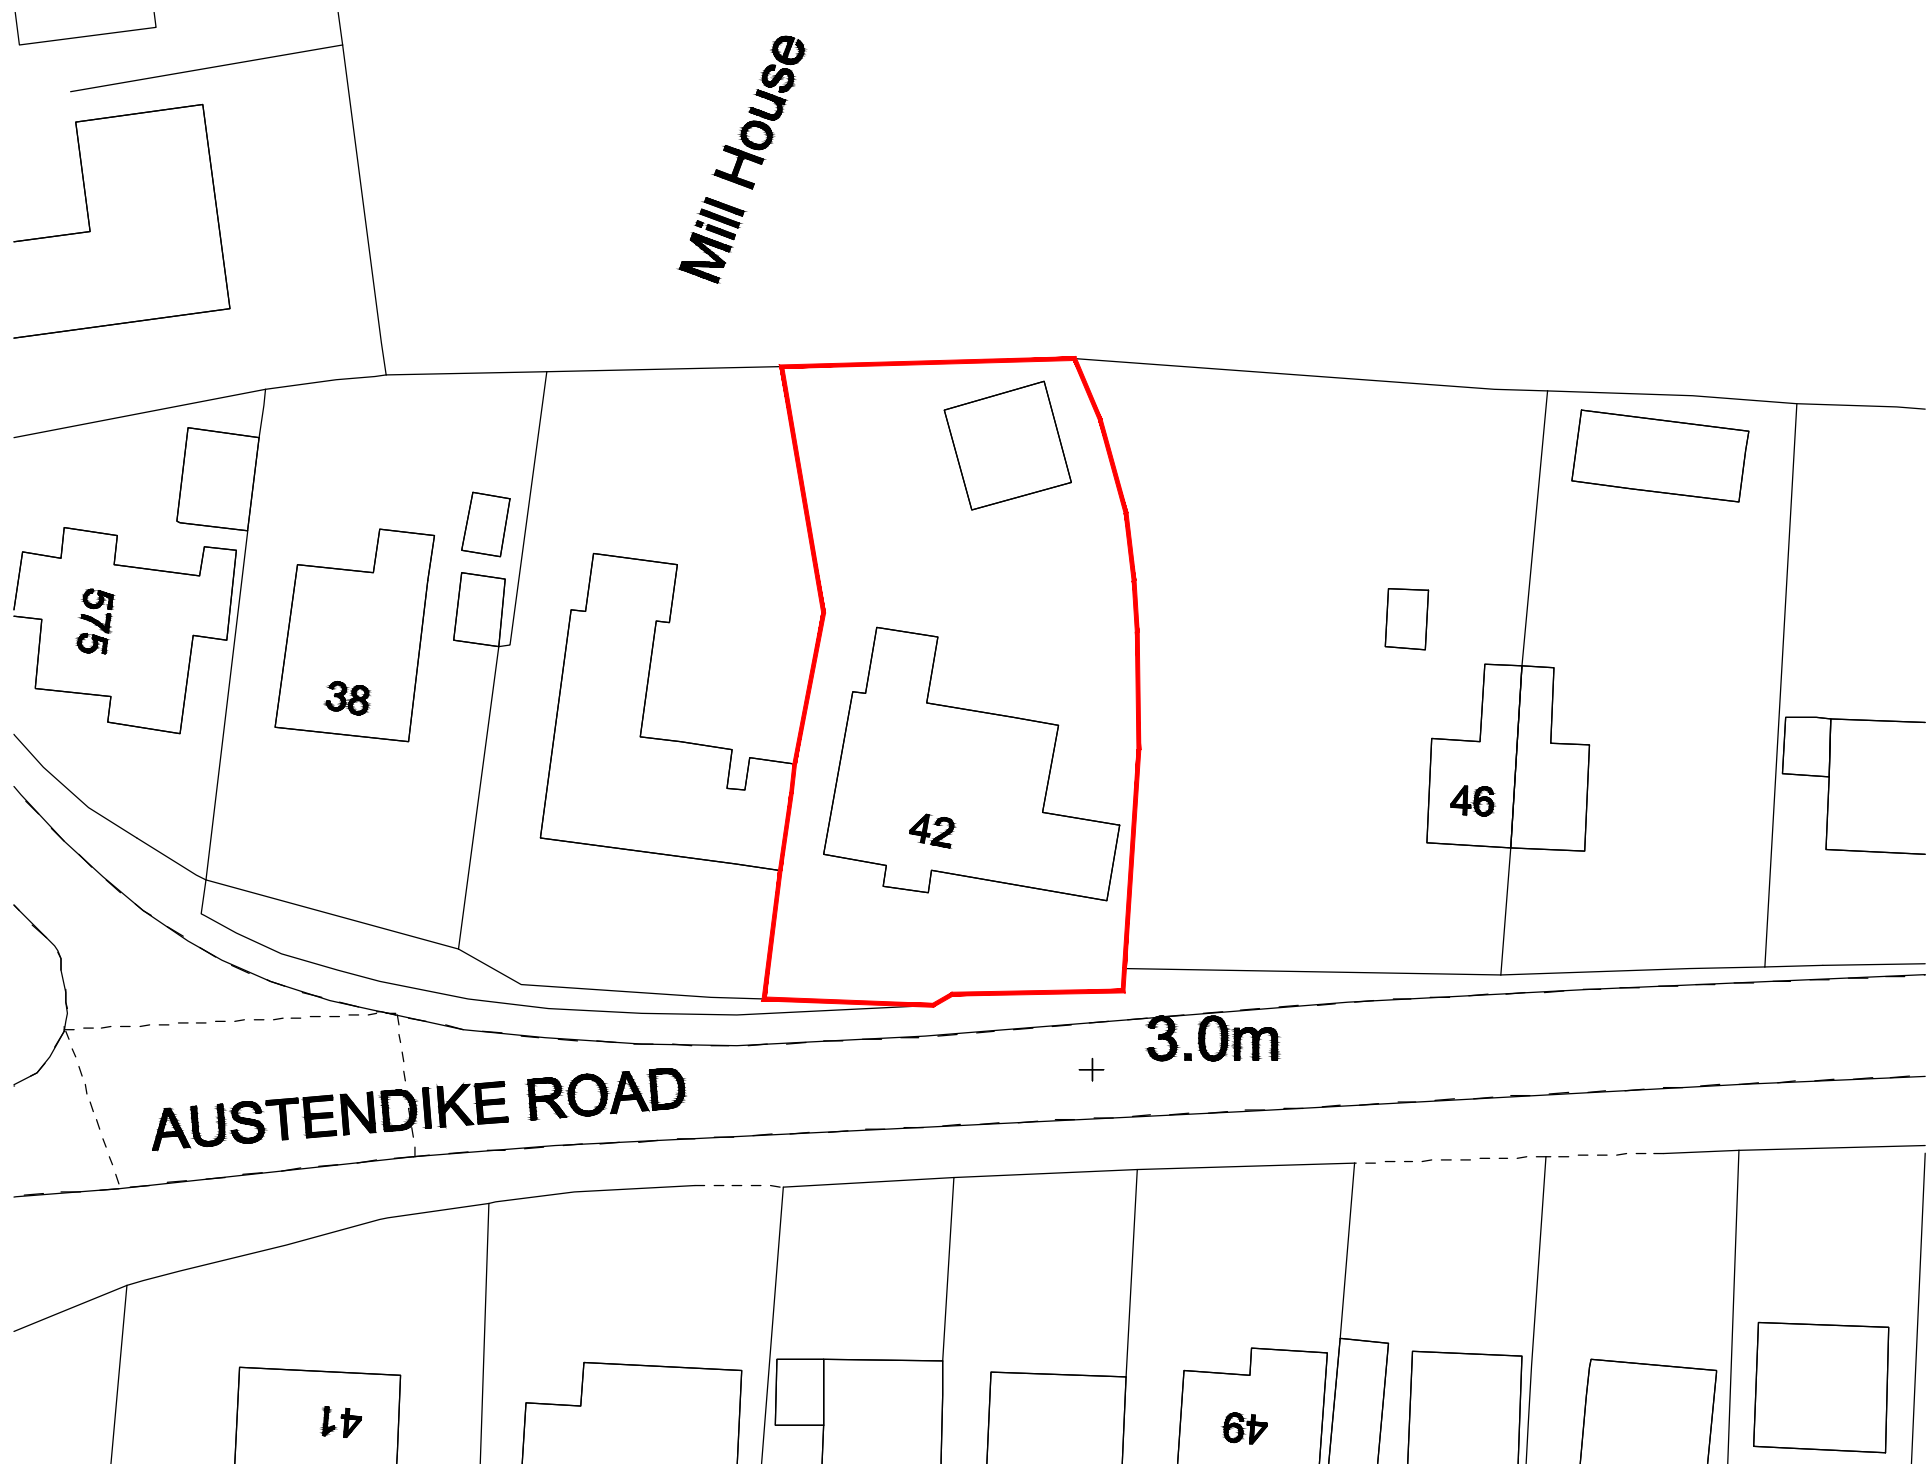

EXISTING SITE BLOCK PLAN
Scale - 1:500 @ A1

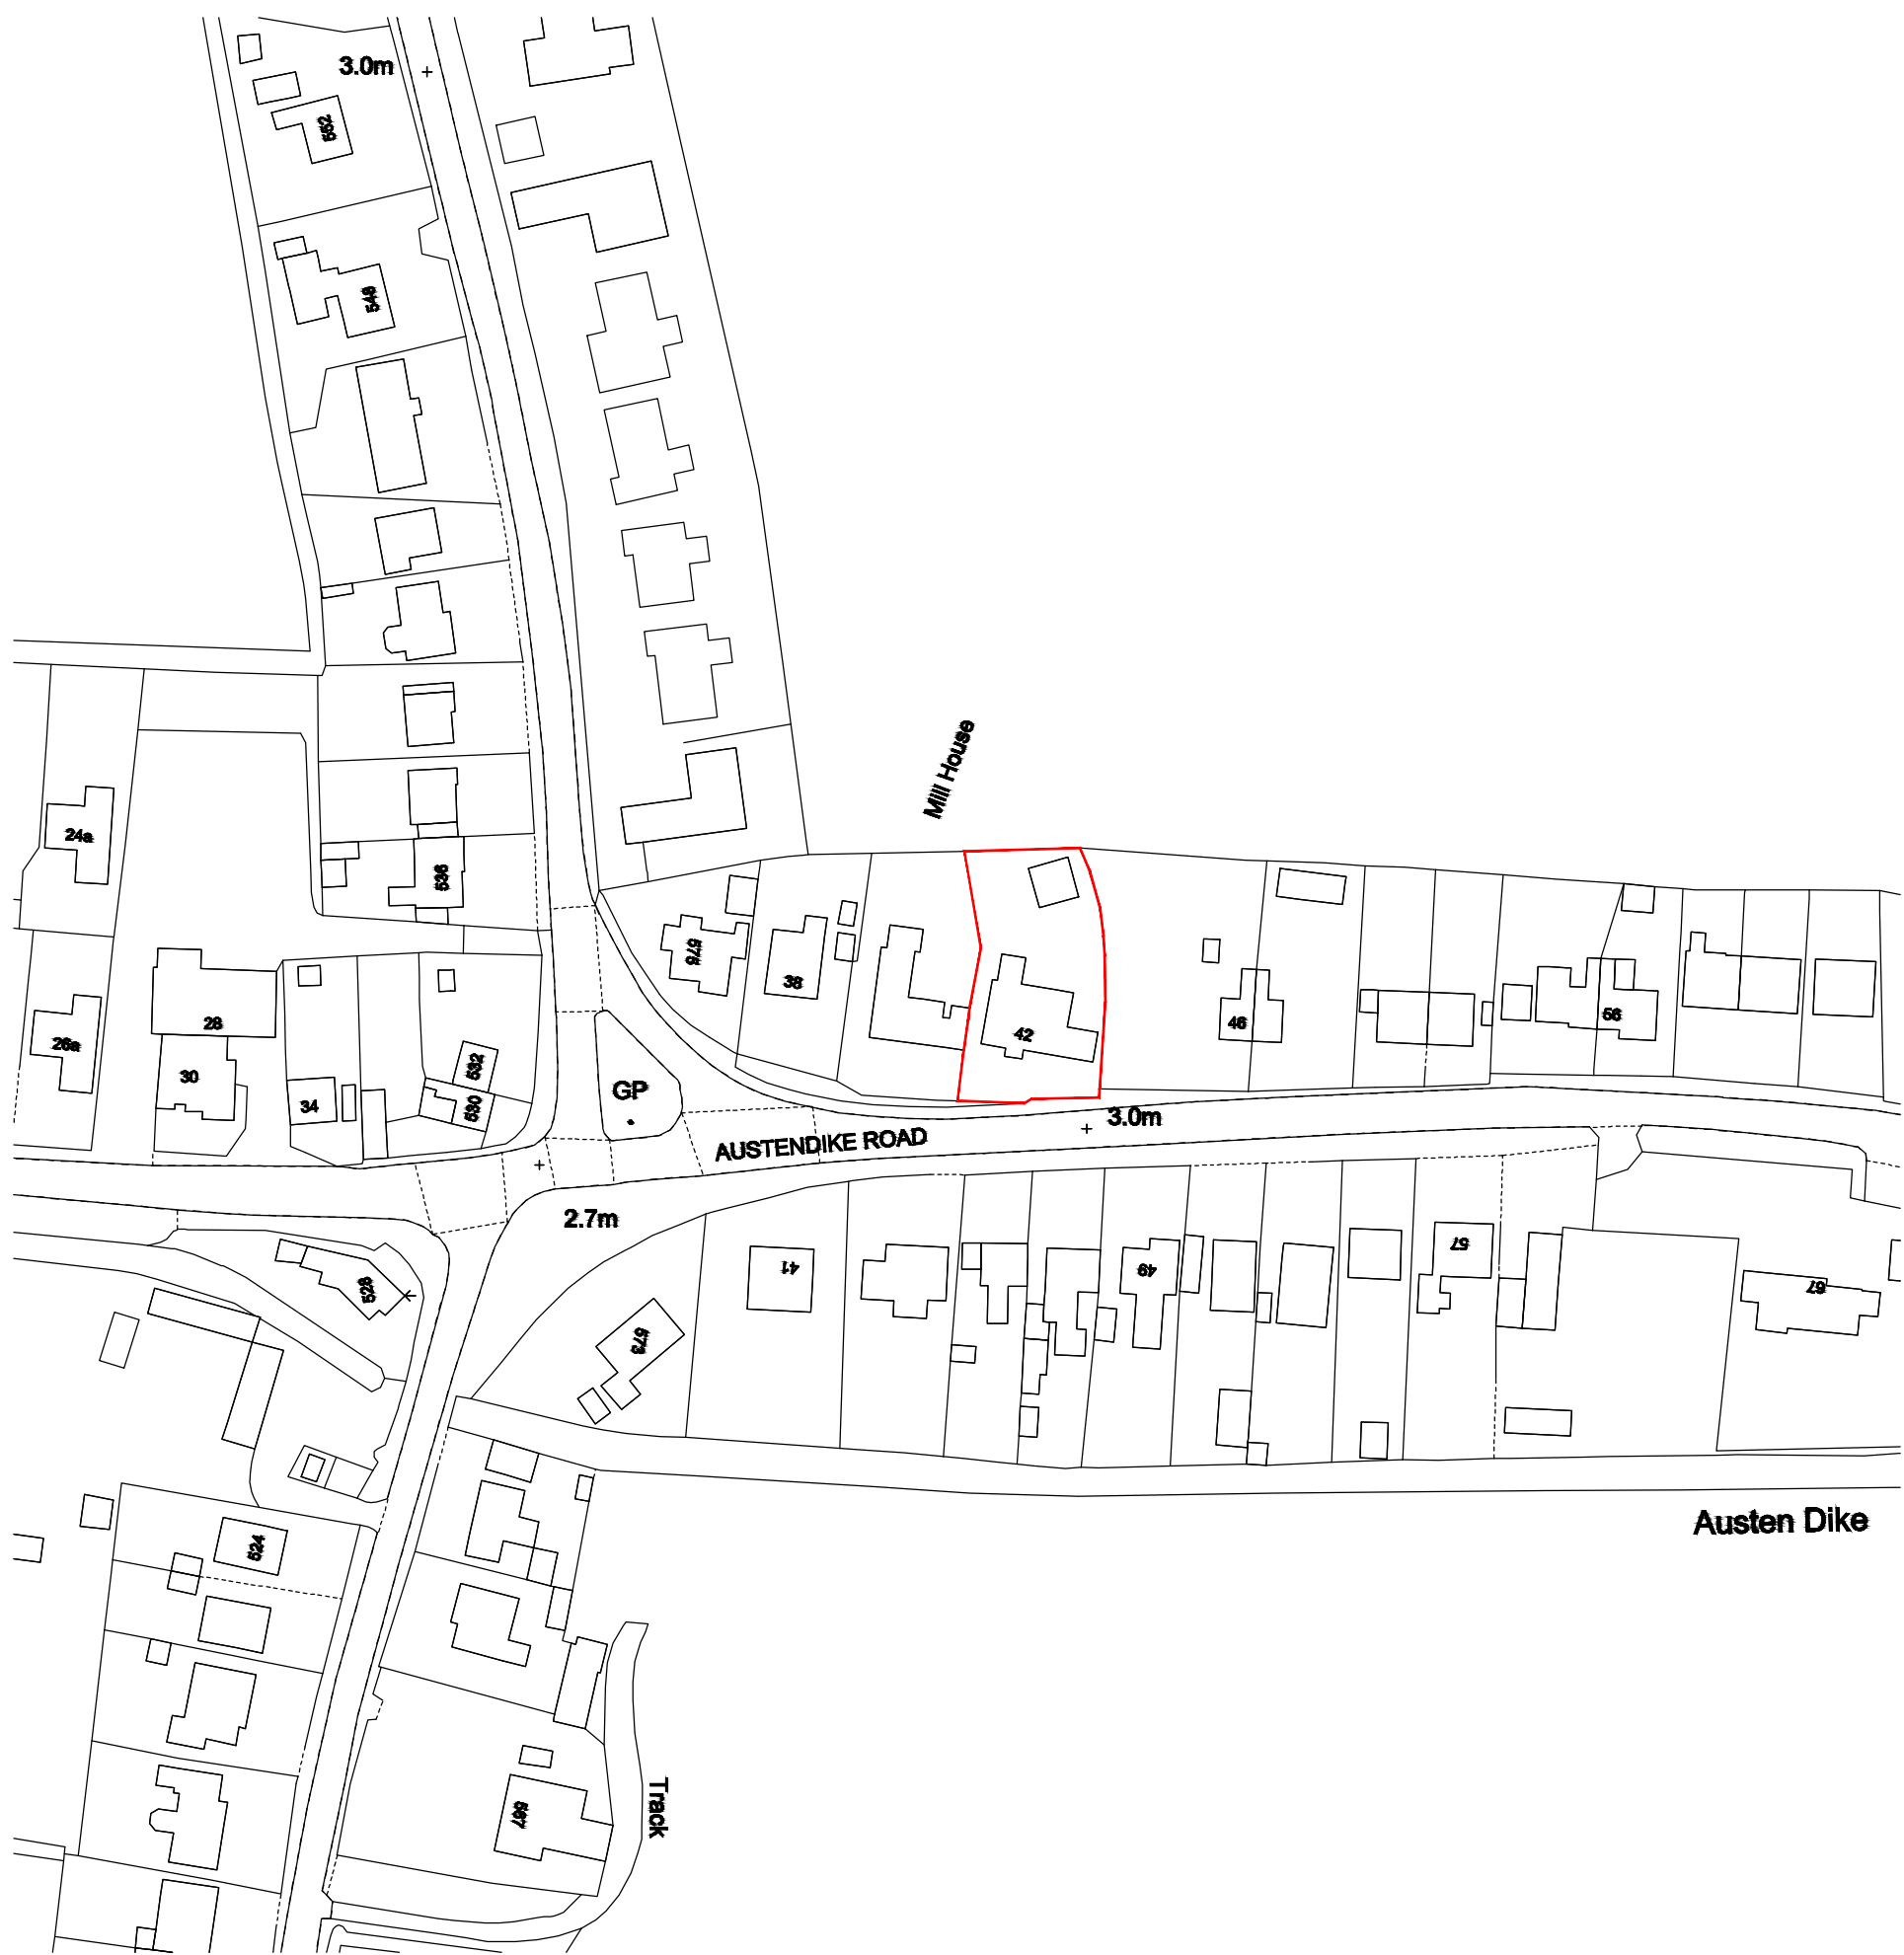

SITE LOCATION PLAN
Scale - 1:1250 @ A1 - Licence Ref: 100057546

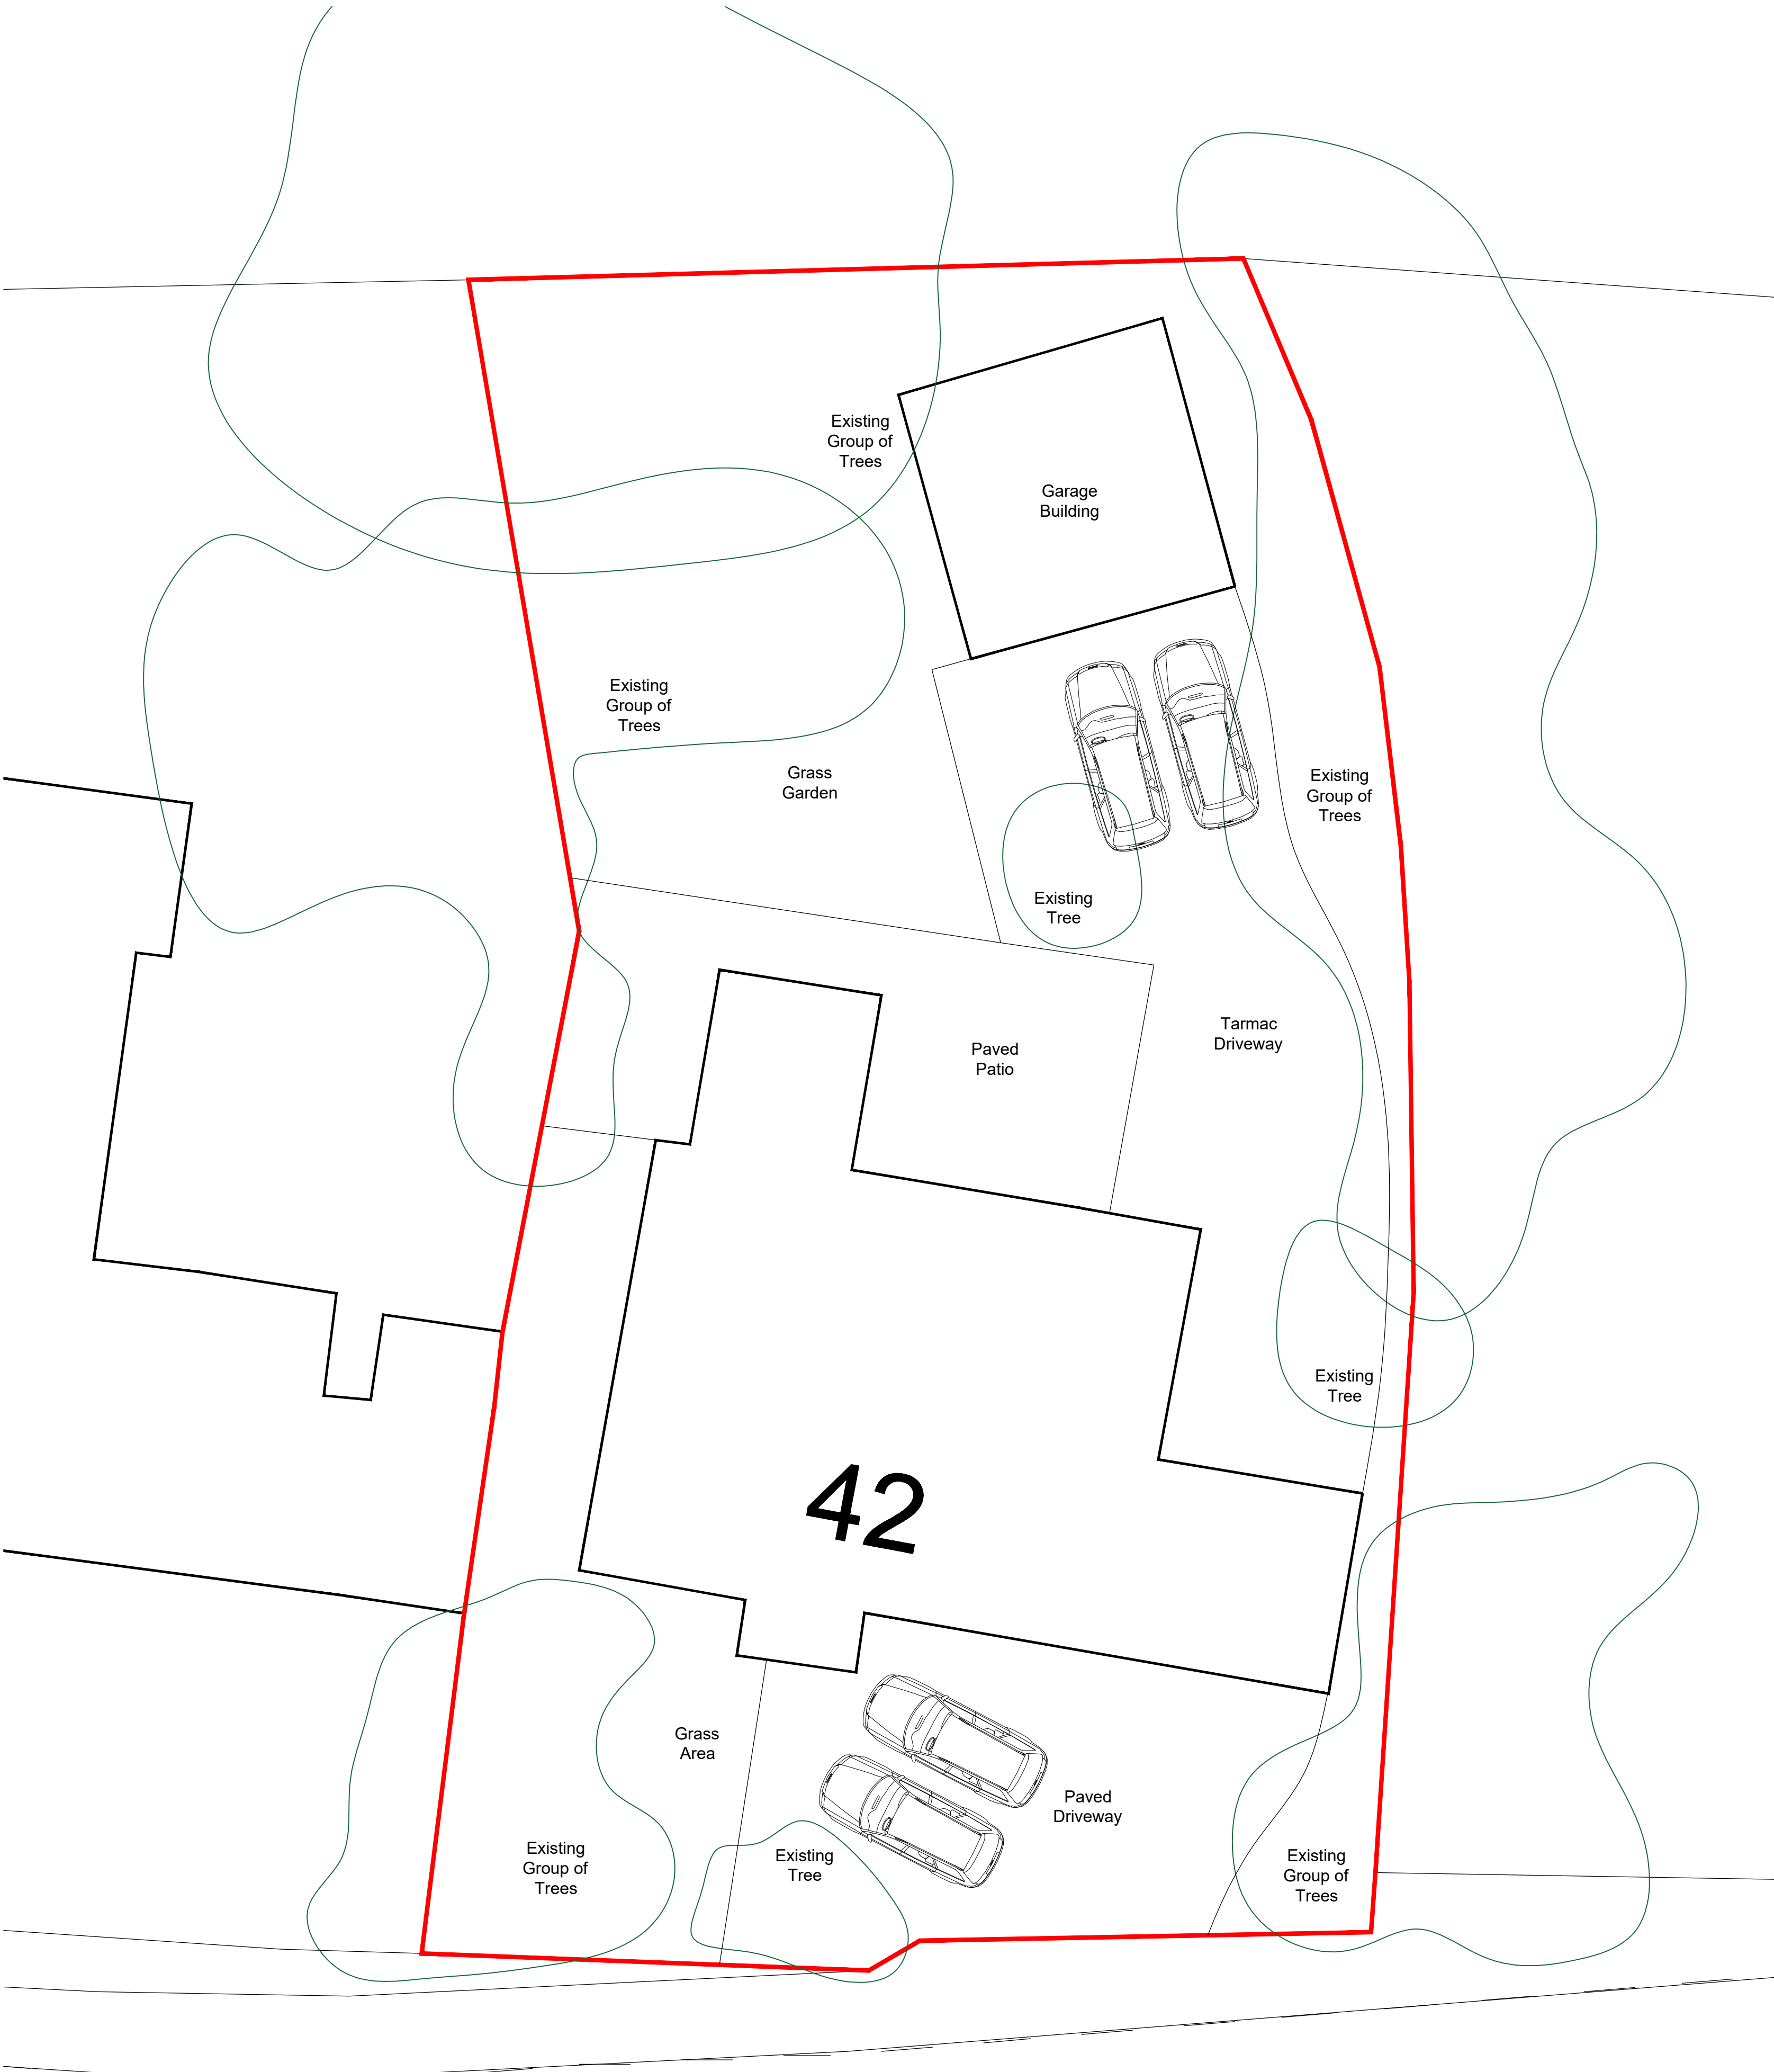

EXISTING SITE PLAN
Scale - 1:100 @ A1

Notes:
This drawing & any design thereon is the copyright of ar2 architects limited and must not be reproduced without their written consent.
ar2 architects limited is registered in England and Wales with the Registration number 05025486. The Registered Office is Unit 17, Brough Business Centre, Skilling Lane, Brough, East Yorkshire HU15 1EN.
Drawings
Contractors must verify all dimensions on site before commencing any work or shop drawings. This drawing is not to be scaled. Use figured dimensions only.
Subject to statutory approvals and survey.
Areas
Building areas are liable to adjustment over the course of the design process due to the ongoing construction detailing developments.
Risk Assessment
In accordance with CDM Regulation 7, 11 & 18, significant hazards have been identified and are annotated thus:
Refer to the current Designers Risk Information Schedule for further details.

Site Area: 917m²
0.227 Acres

NOTE:
THIS DRAWING IS ONLY INDICATIVE &
IS BASED ON DRAWINGS PROVIDED
BY OTHERS.
ALL DIMENSIONS TO CHECKED AND
MEASURED ON SITE

REVISIONS

SURVEY

ar² architects ltd

Unit 17, Brough Business Centre, Brough, East Yorkshire, HU15 1EN
T: 01482 66 90 80 E: enquiries@ar2architects.co.uk

Project: HUNLEY HOUSE Job Number: AR380-21
42 AUSTENDYKE ROAD, WESTON HILLS
SPALDING, PE12 6BX

Client: THE CAMBIAN GROUP

Drawing Title: AS EXISTING SITE PLAN & SITE LOCATION PLAN Drawing Size A1

Drawn: LC	Date: 06.04.2021	Scale: 1:100/500 /1250	Cadfile: -
Reviewed by: RRB	Drawing No: (00)-02	Rev: S1	