





EXISTING EAST ELEVATION 1:100

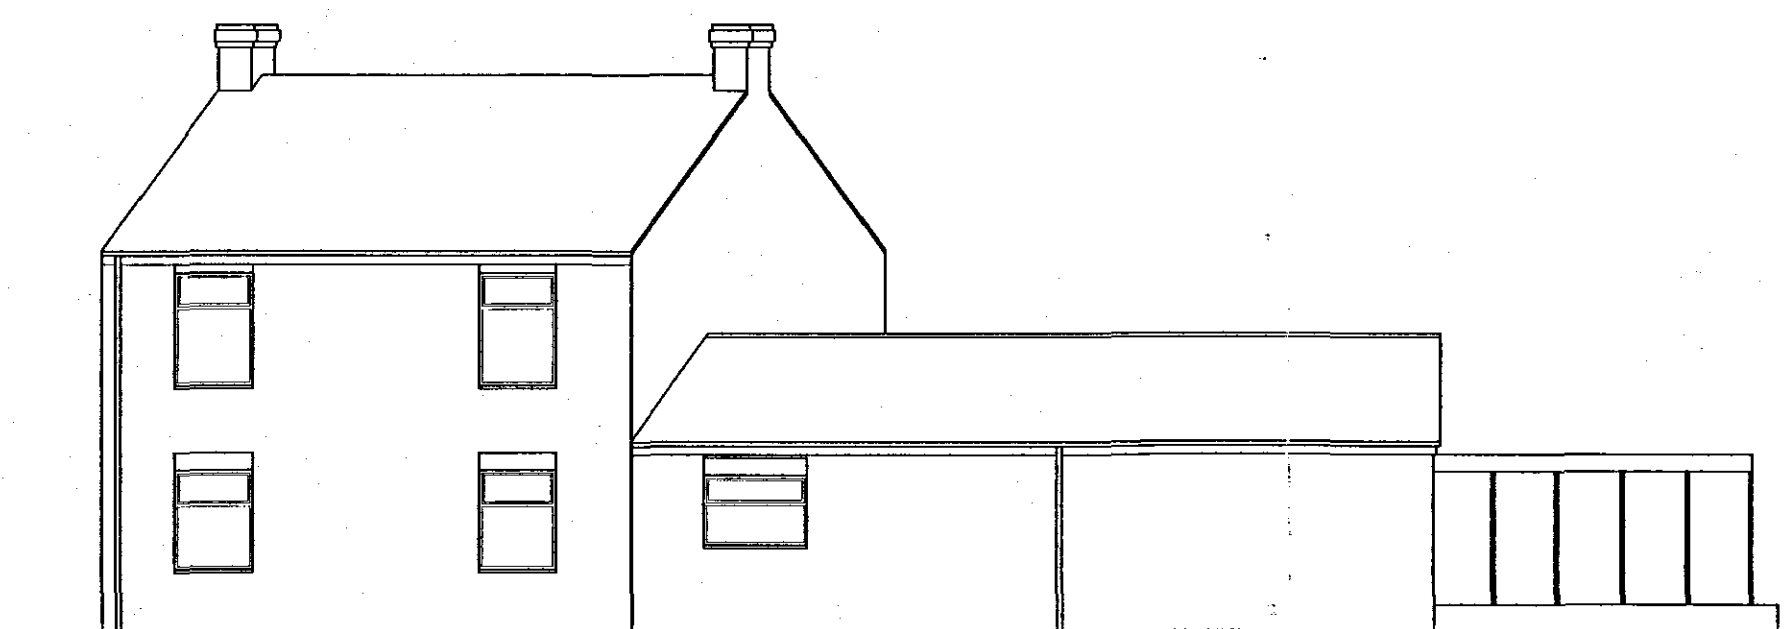

EXISTING NORTH ELEVATION 1:100

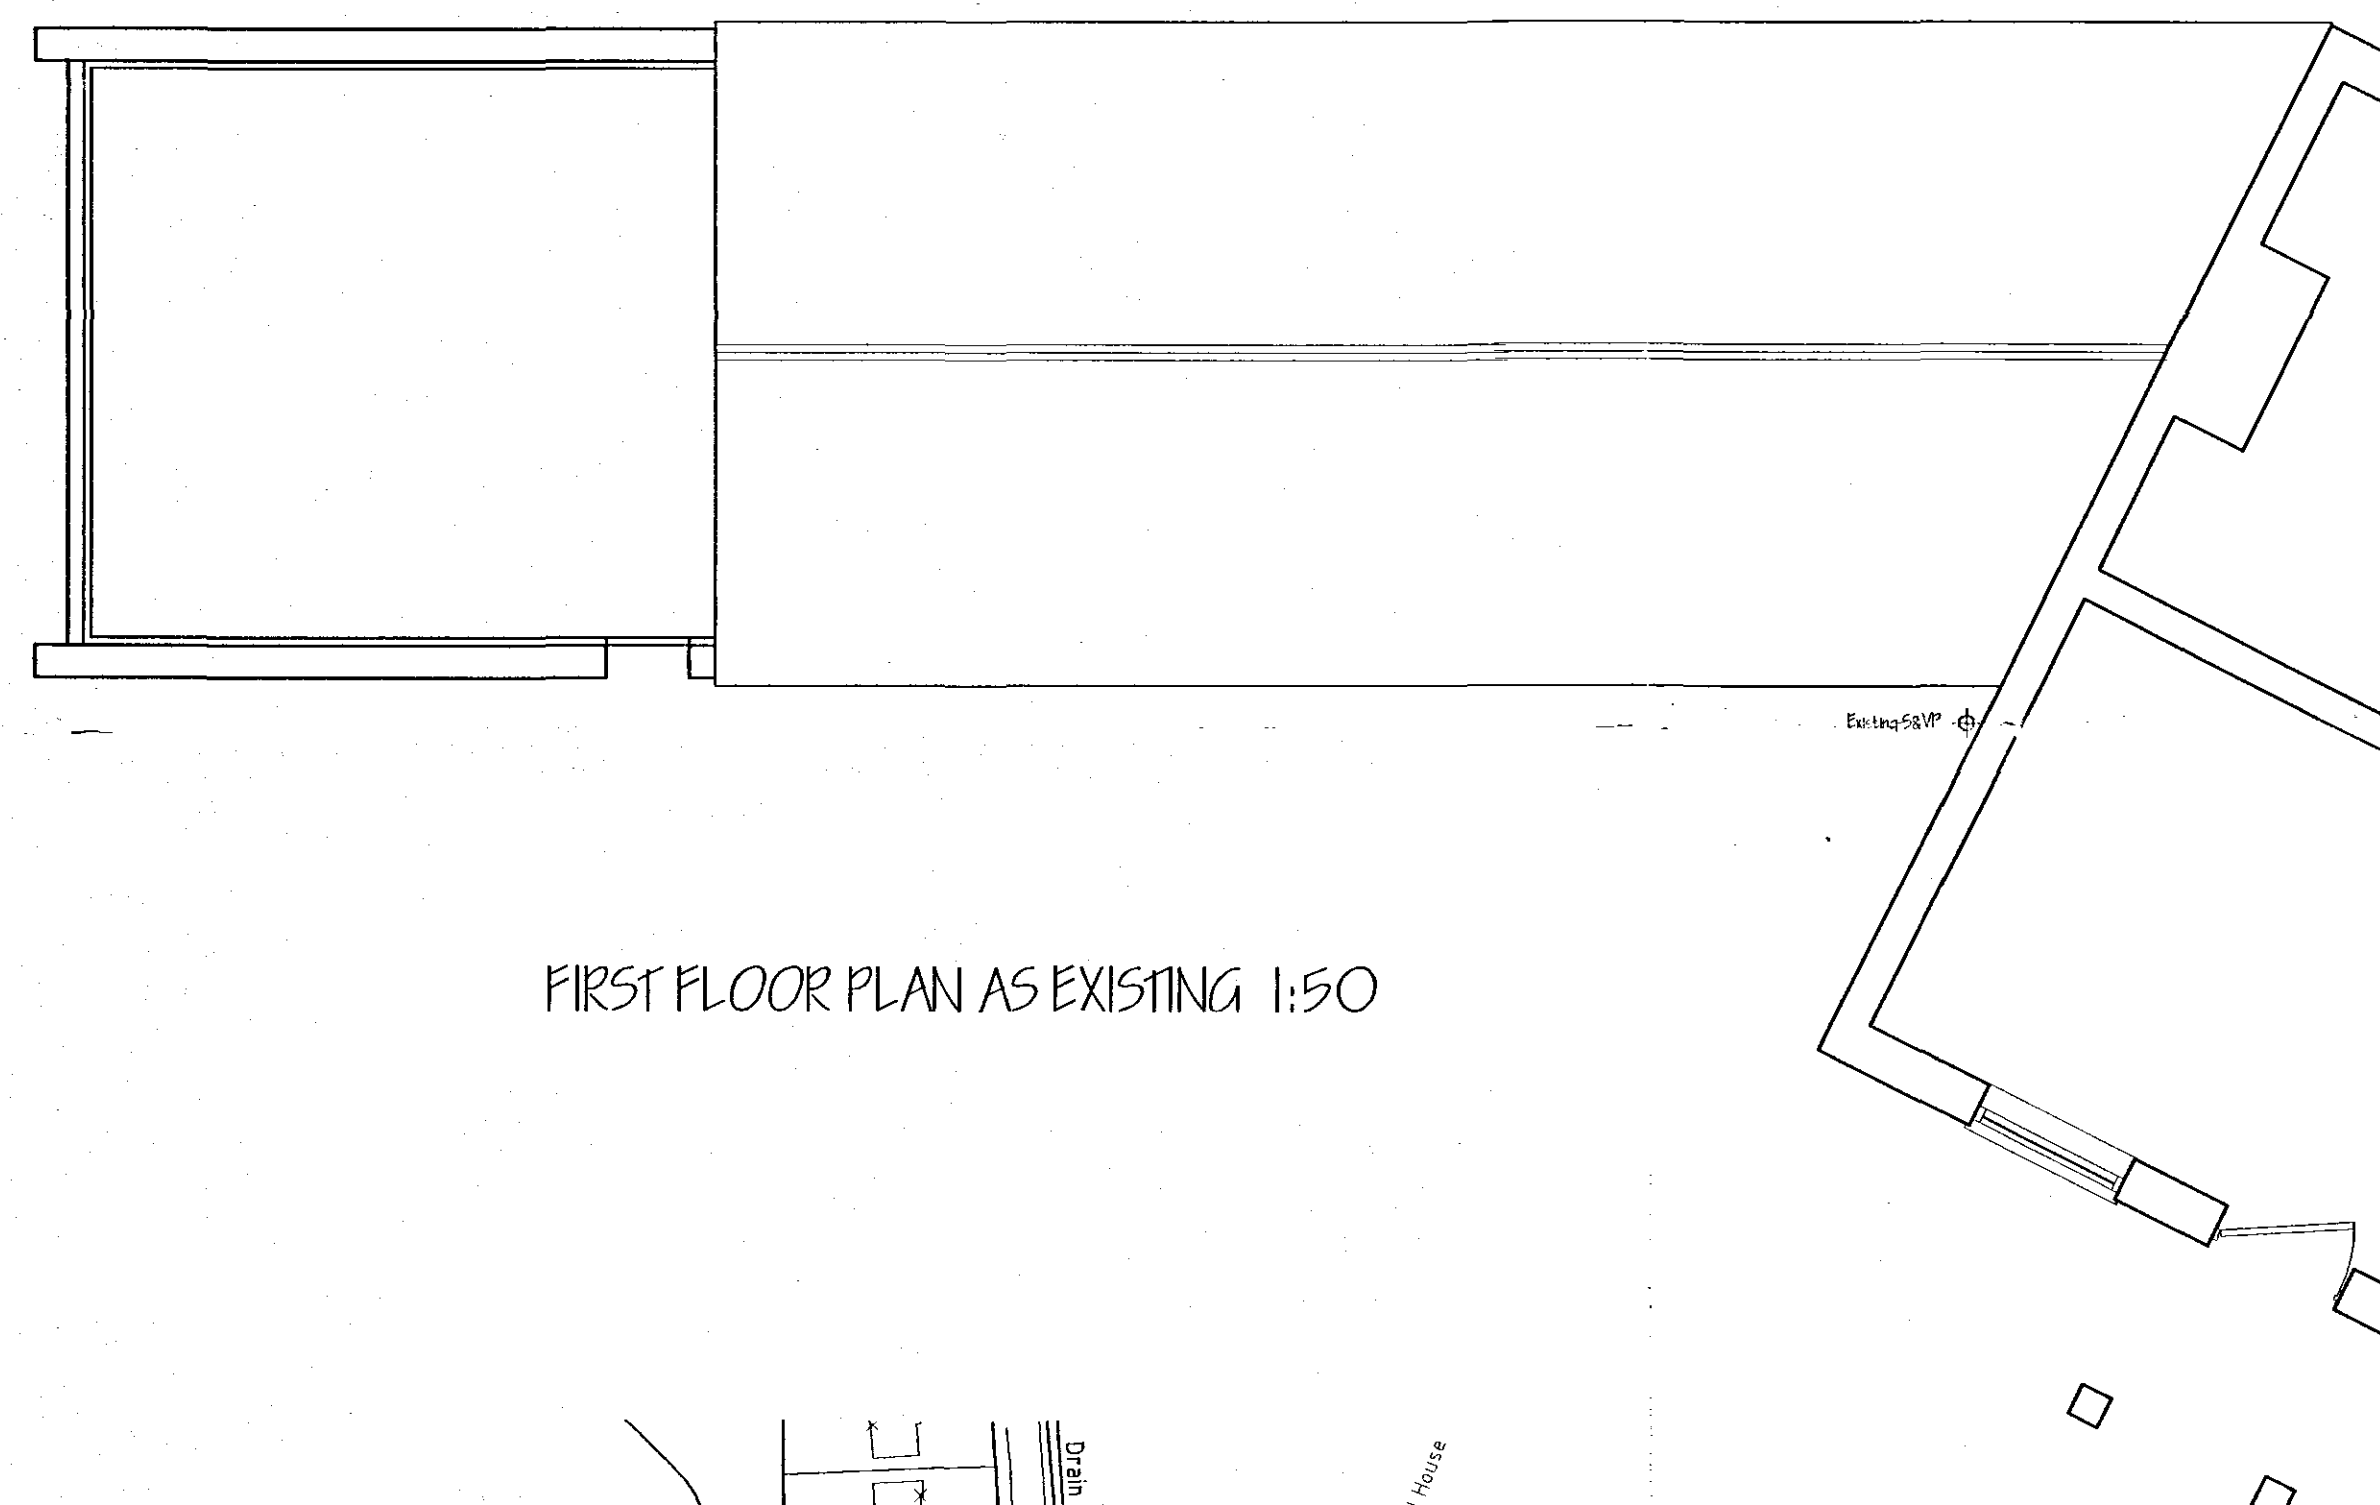

FIRST FLOOR PLAN AS EXISTING 1:50



LOCATION PLAN 1:1250

[illegible]

ref:	revision	date
------	----------	------

G. R. MERCHANT LTD. 

I.ENG AMICE FIVVO

**ARCHITECTURAL, STRUCTURAL
AND LAND DRAINAGE
CONSULTANTS**

**4 Wrights Mews
12A Park Road, Holbeach,
Spalding, Lincs. PE12 7EE**

**Tel: 01406 490800
Fax: 01406 425744**

E-Mail: gr.merchant@btconnect.com

Project
PROPOSED TWO STOREY EXTENSION
52B BROADGATE
WESTON HILLS

Client
MR & MRS B BEECHAM

Drawing

EXISTING PLANS
EXISTING ELEVATIONS

Job Ref.	Drawing No.
1733-08	01

Date	Drawn
APRIL 2008	SLB

Scales	
AS NOTED	

[illegible]

**DETERMINE
PLAN**

Plan: 23 APR 2003
Ref: 509/08