
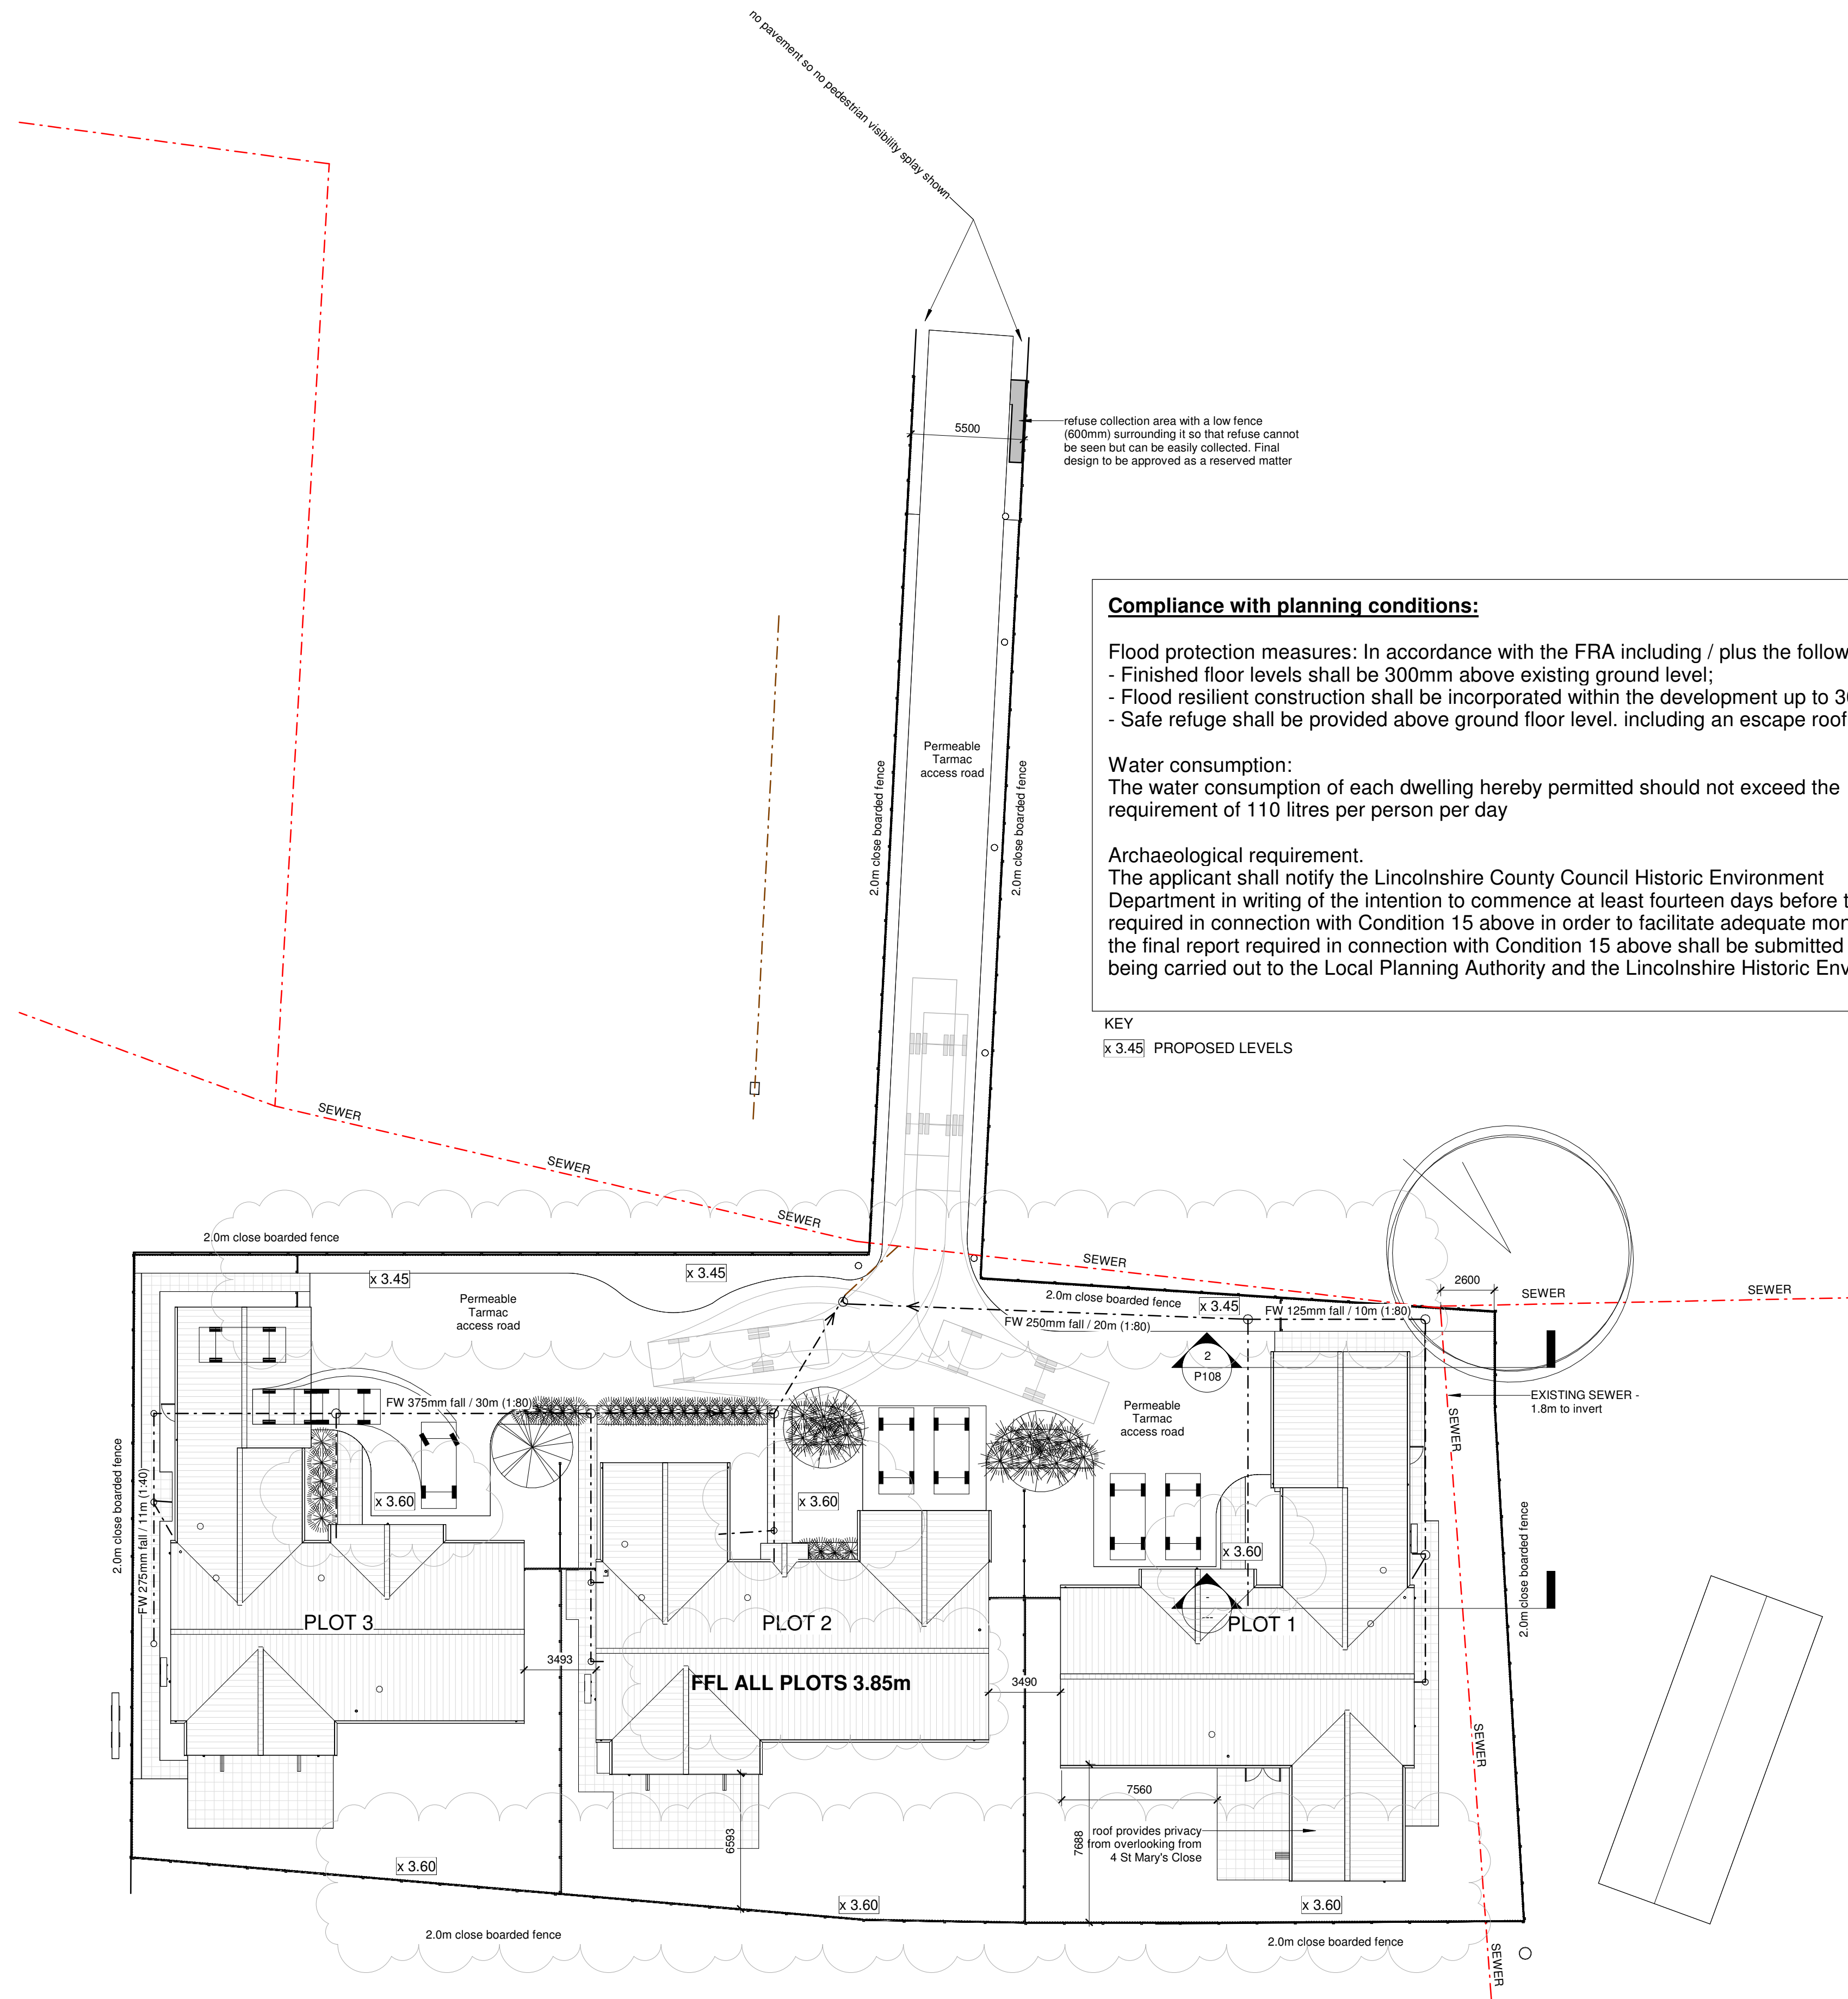


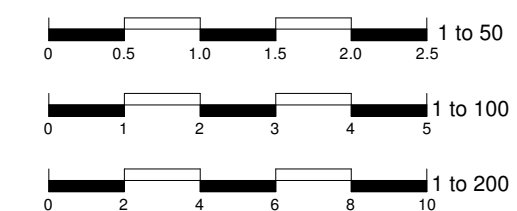

1 : 200

[illegible]

3 dwellings

Proposed Site Plan

Project number	21 016
Date	07.10.2021
Drawn by	RG
Paper size	A1

P102

Scale	1 : 200
-------	---------