




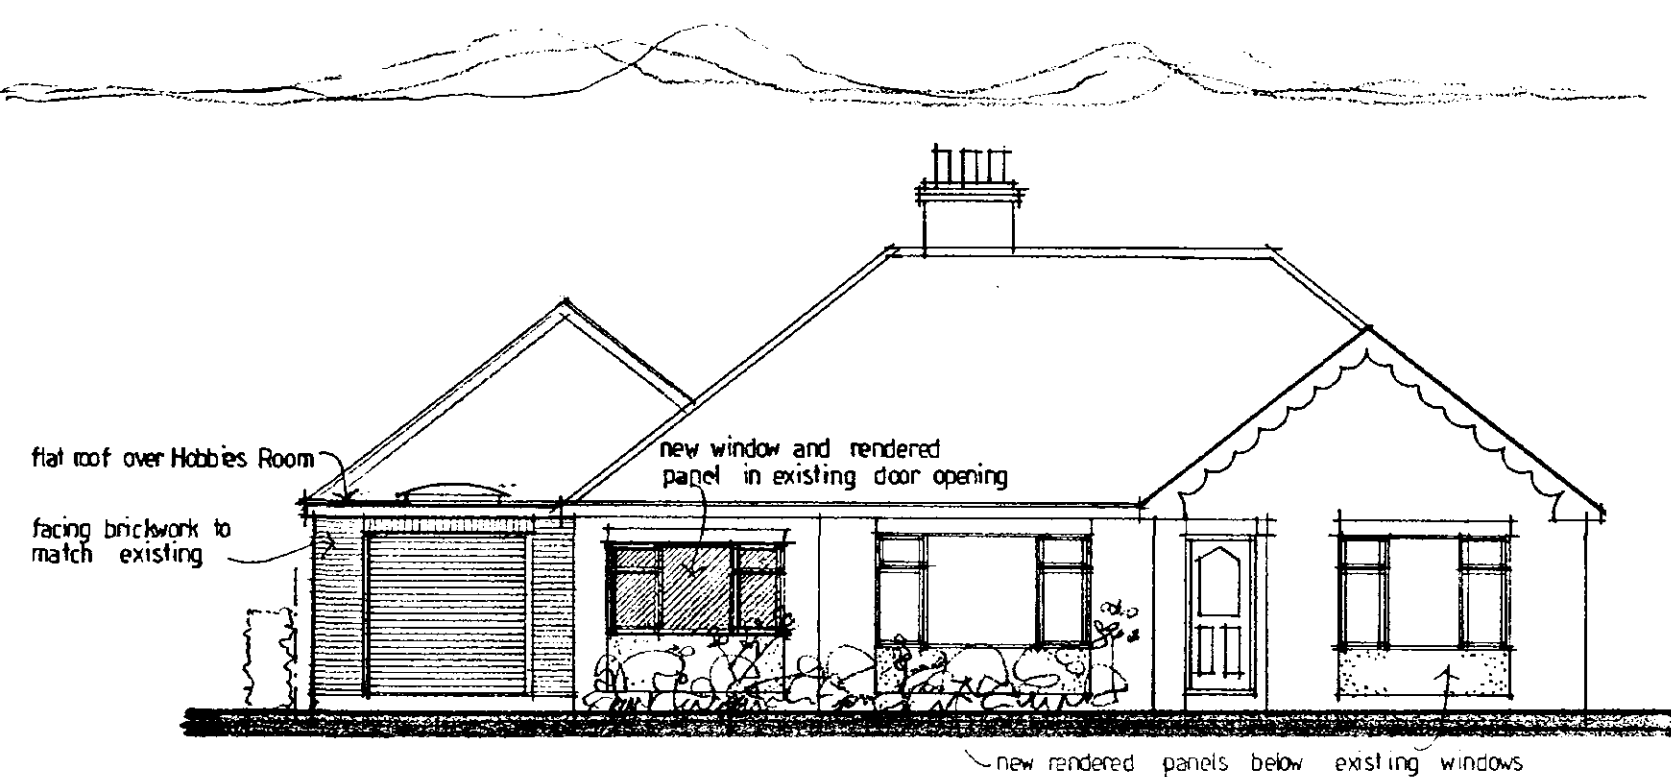


WEST ELEVATION (front)

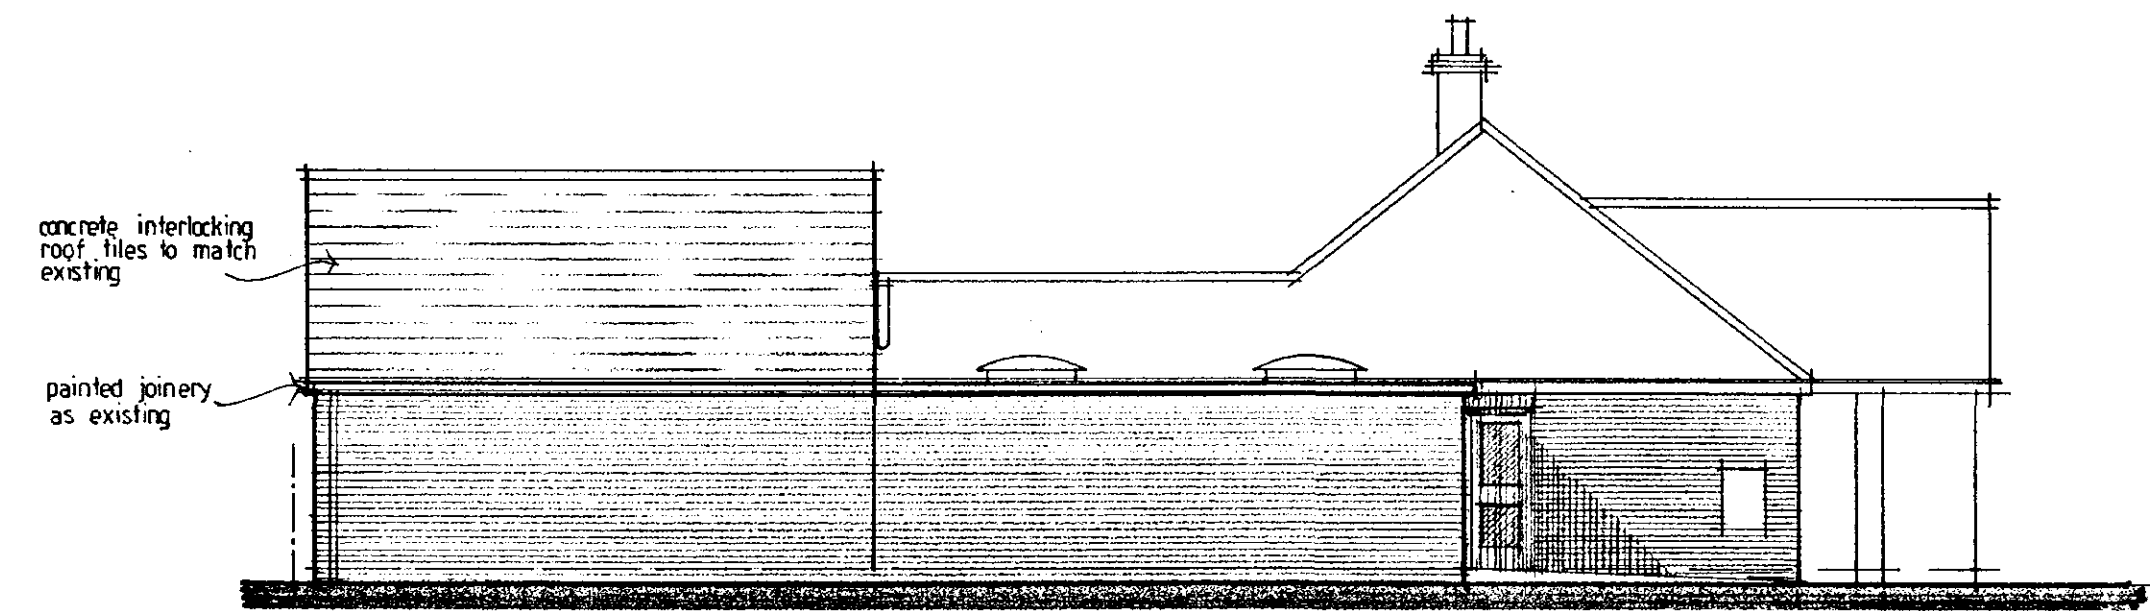


NORTH ELEVATION

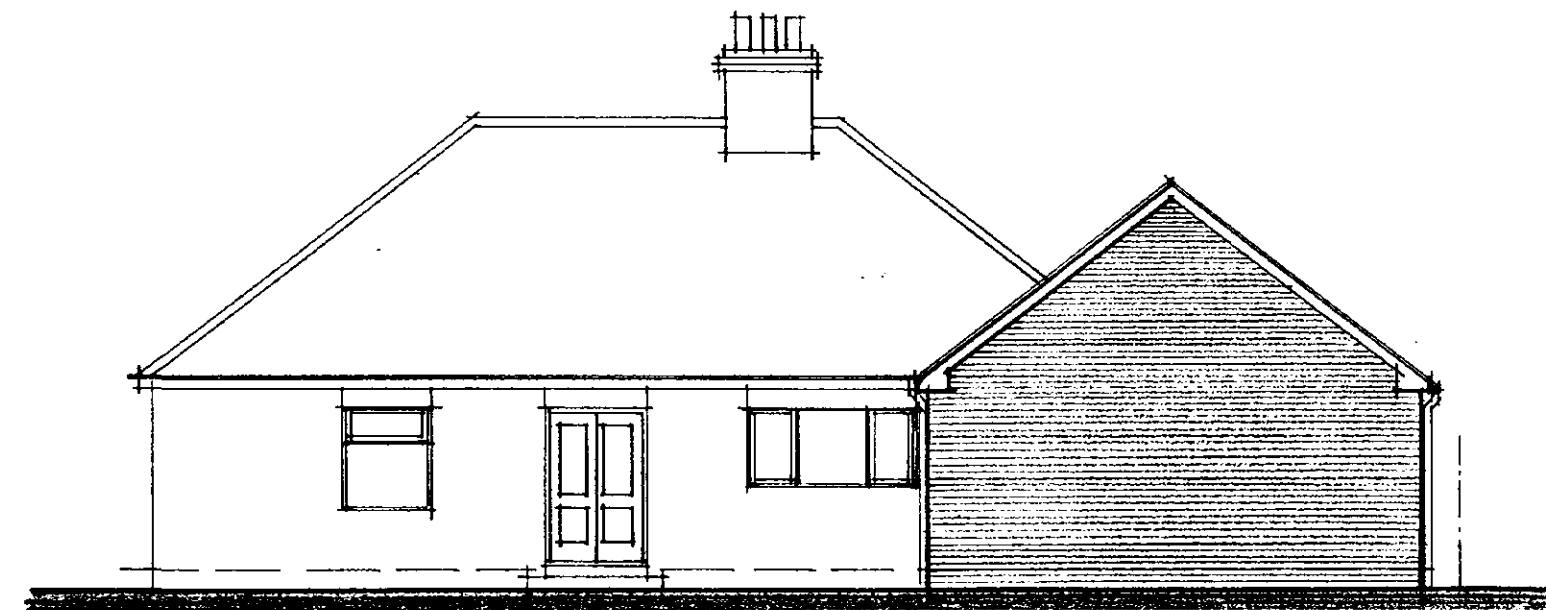


EAST ELEVATION (rear)

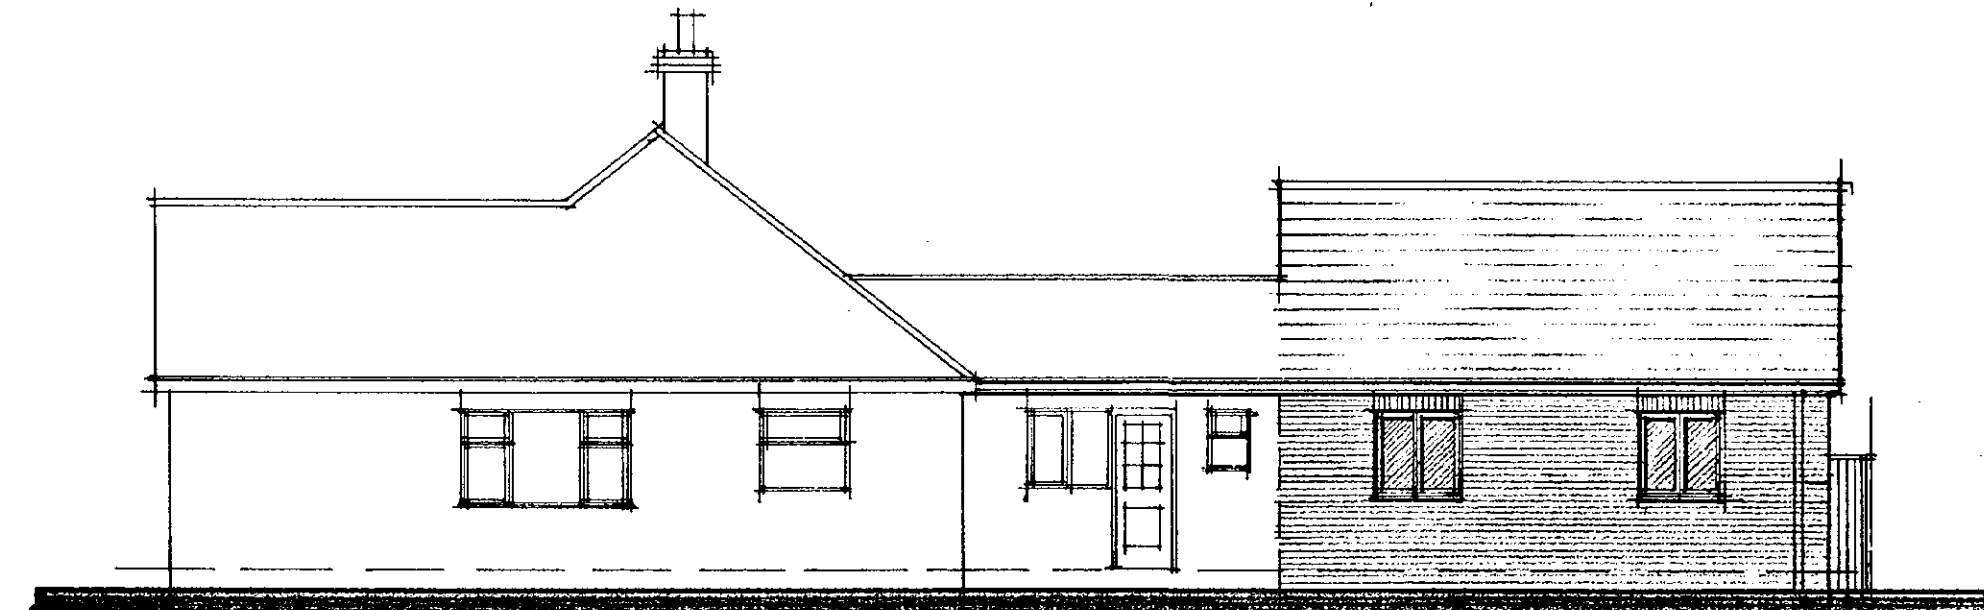


SOUTH ELEVATION

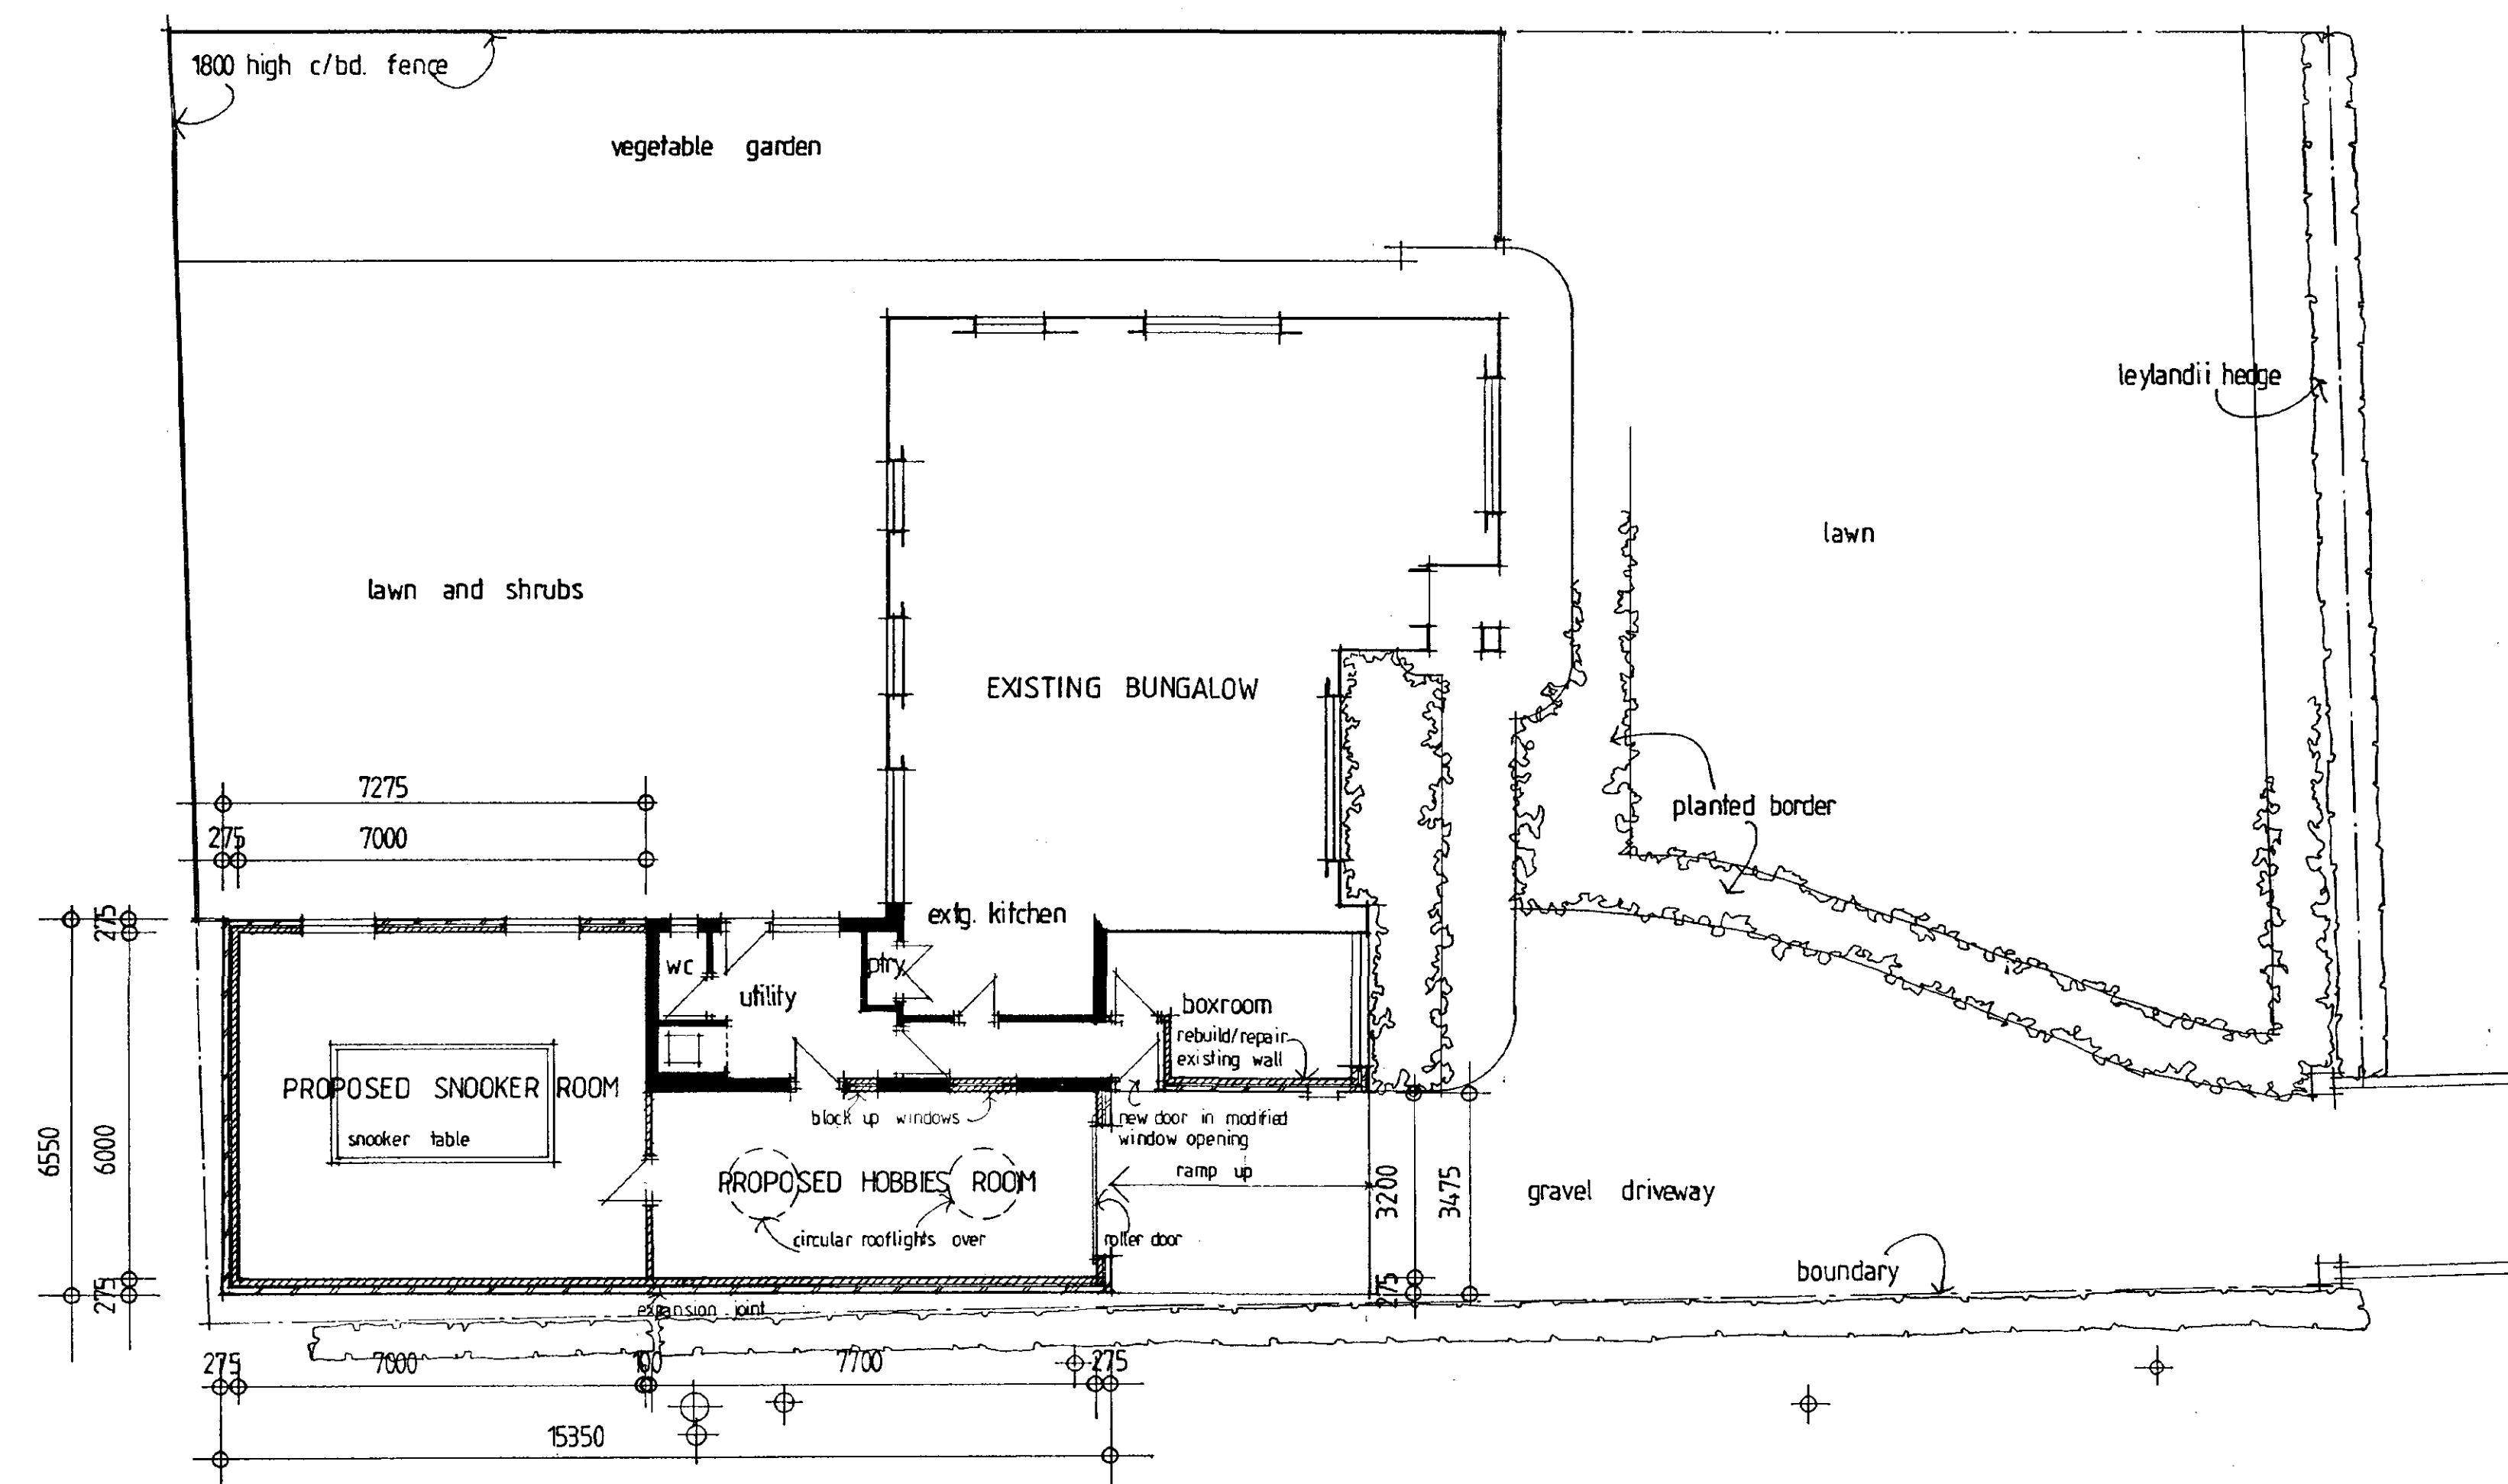

BUNGALOW AND SITE PLAN 1:100

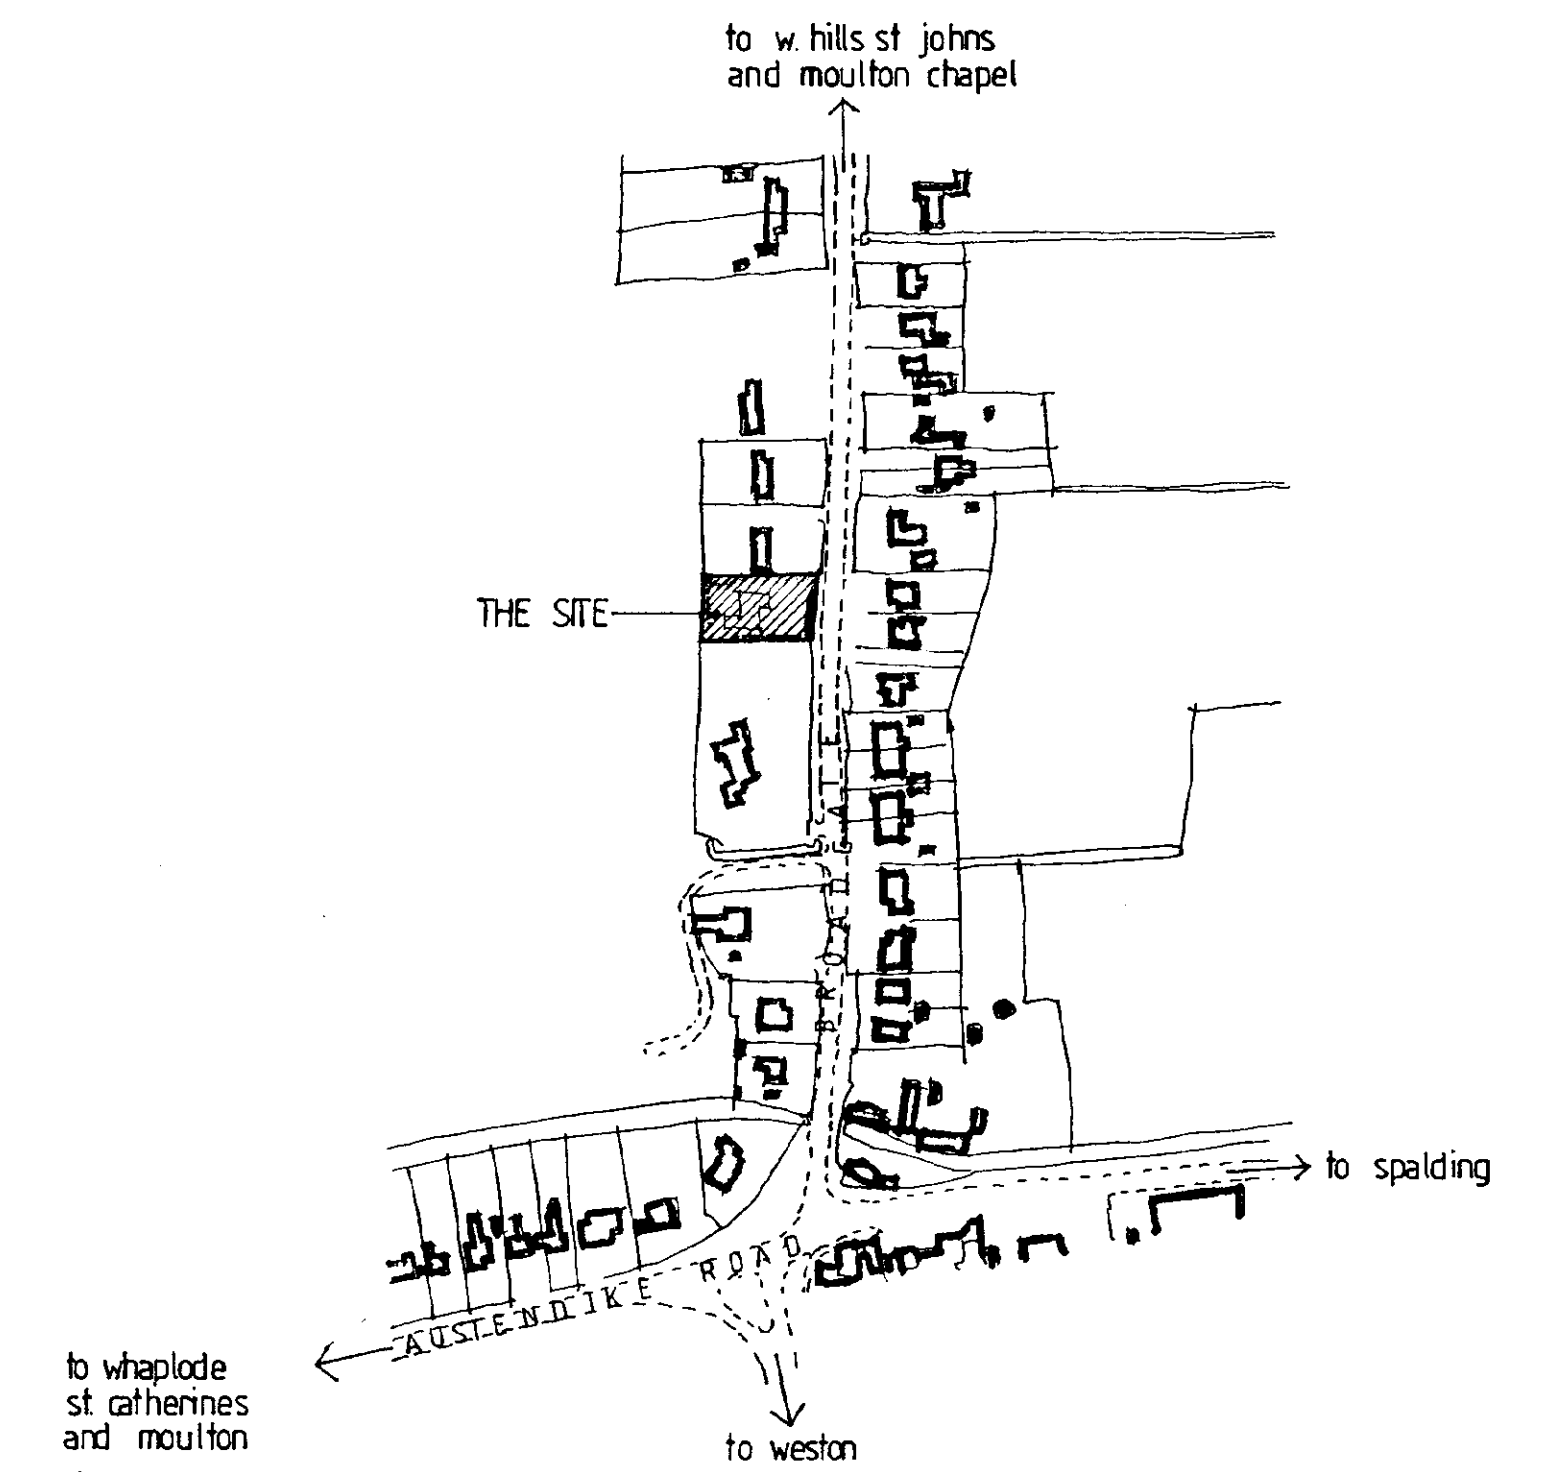

LOCATION PLAN 1:2500

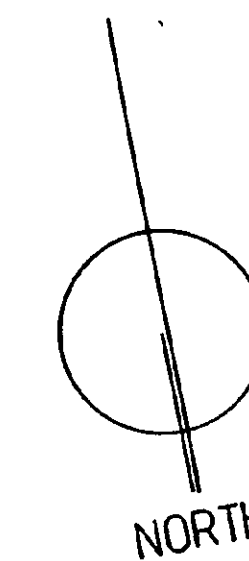

B R O A D G A T E

DETERMINED PLAN


DETERMINED PLAN

TREVOR A CLAY R.I.B.A. CHARTERED ARCHITECT 14 OLD FENDIKE ROAD WESTON HILLS SPALDING LINCOLNSHIRE PE12 6DD		
Project: PROPOSED ALTERATIONS AND EXTENSIONS TO 559 BROADGATE, WESTON HILLS FOR MR M DALES		
Drawing: PLANNING DRAWING		
Date: 02 May 02	Proj No: 02/091/PA	
Scale: 1:100/2500	Drg. No: 003	Rev:


SPDC
Planning & Development
- 3 MAY 2002
Ref: 0529103




WEST ELEVATION (front)

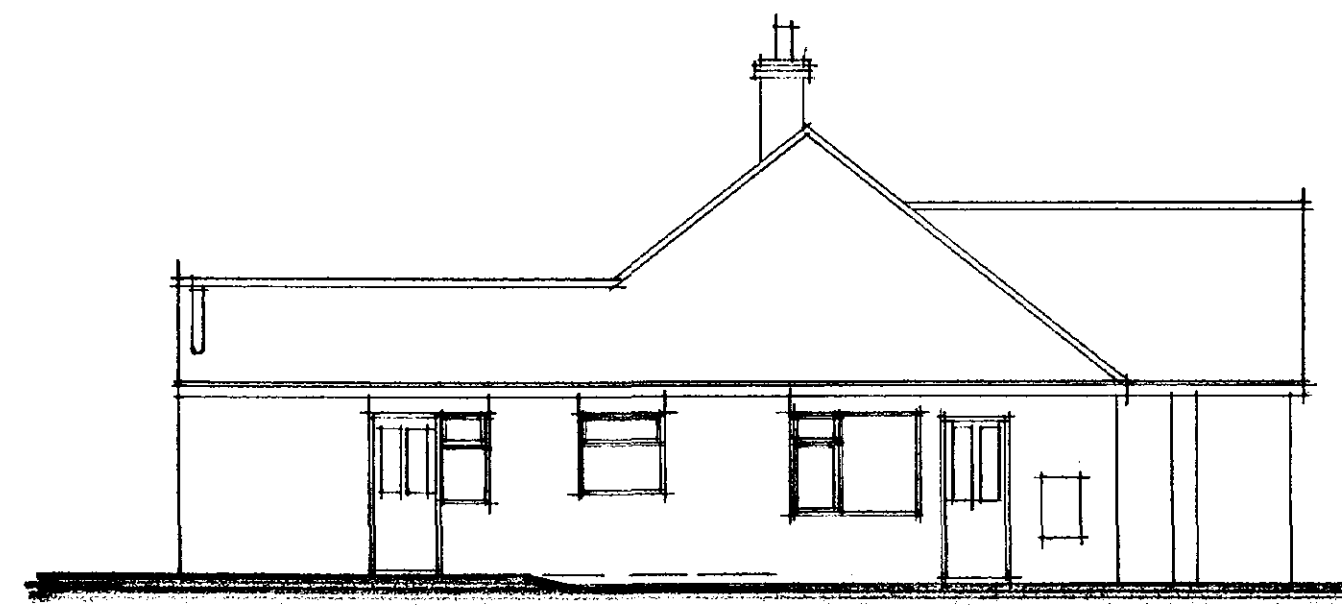


NORTH ELEVATION

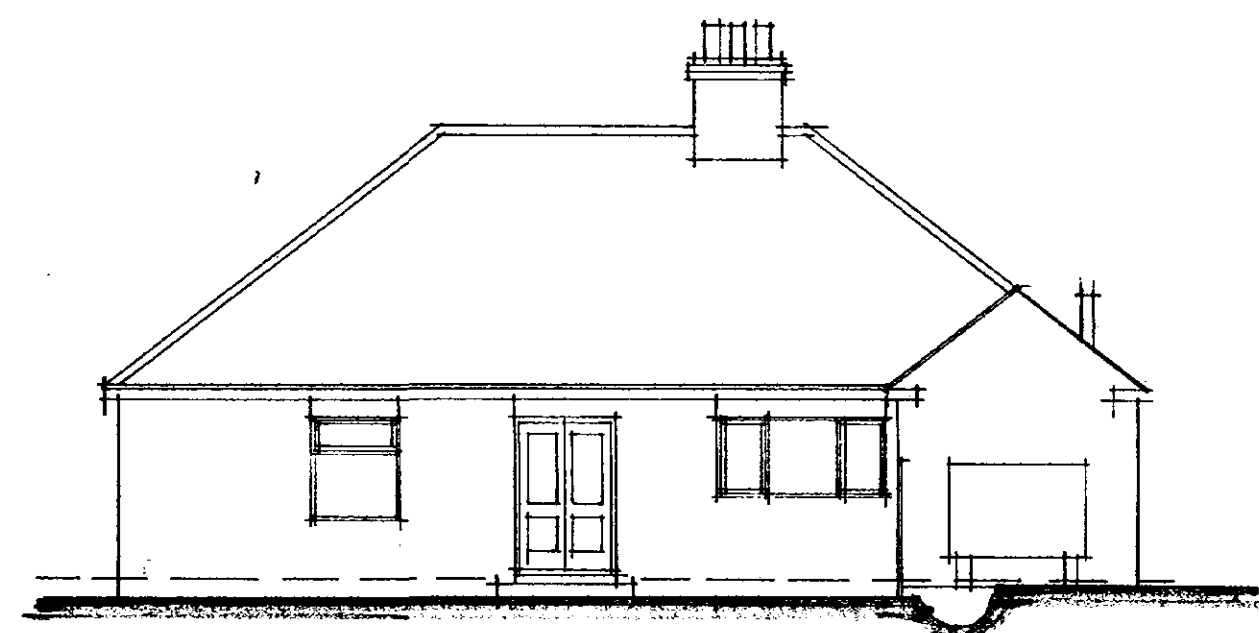

EAST ELEVATION (rear)

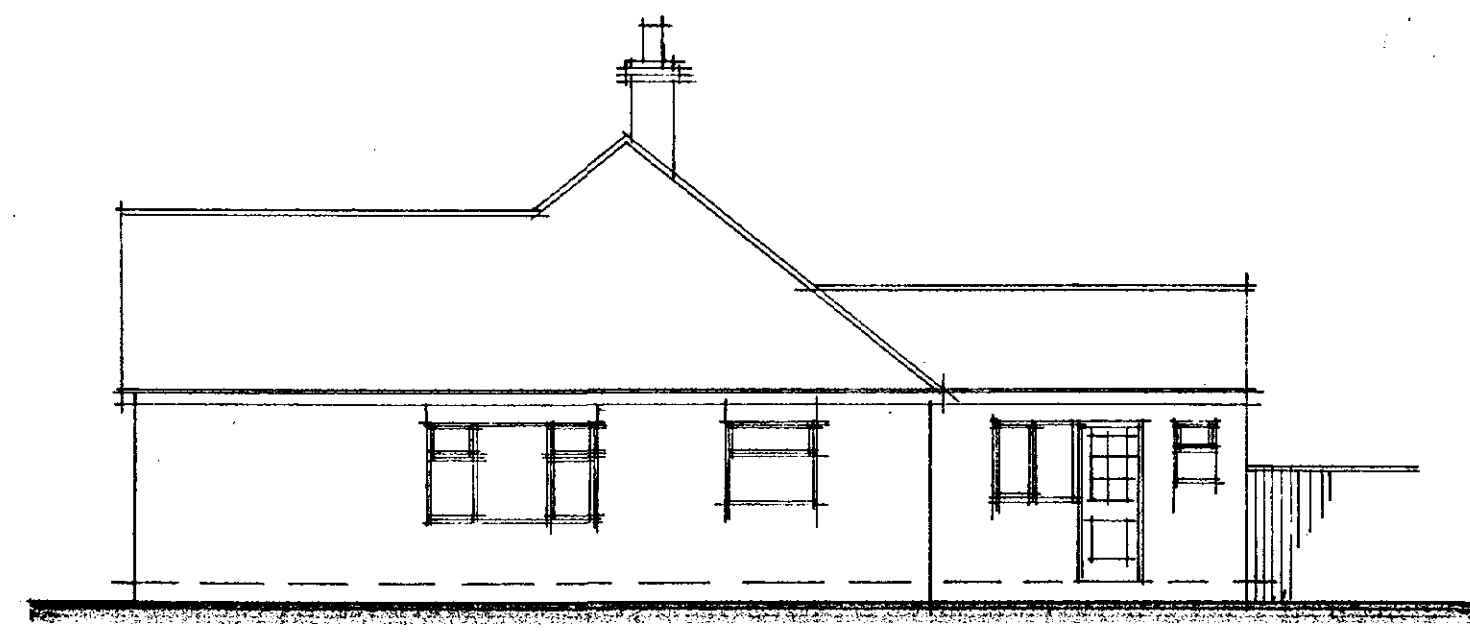

SOUTH ELEVATION

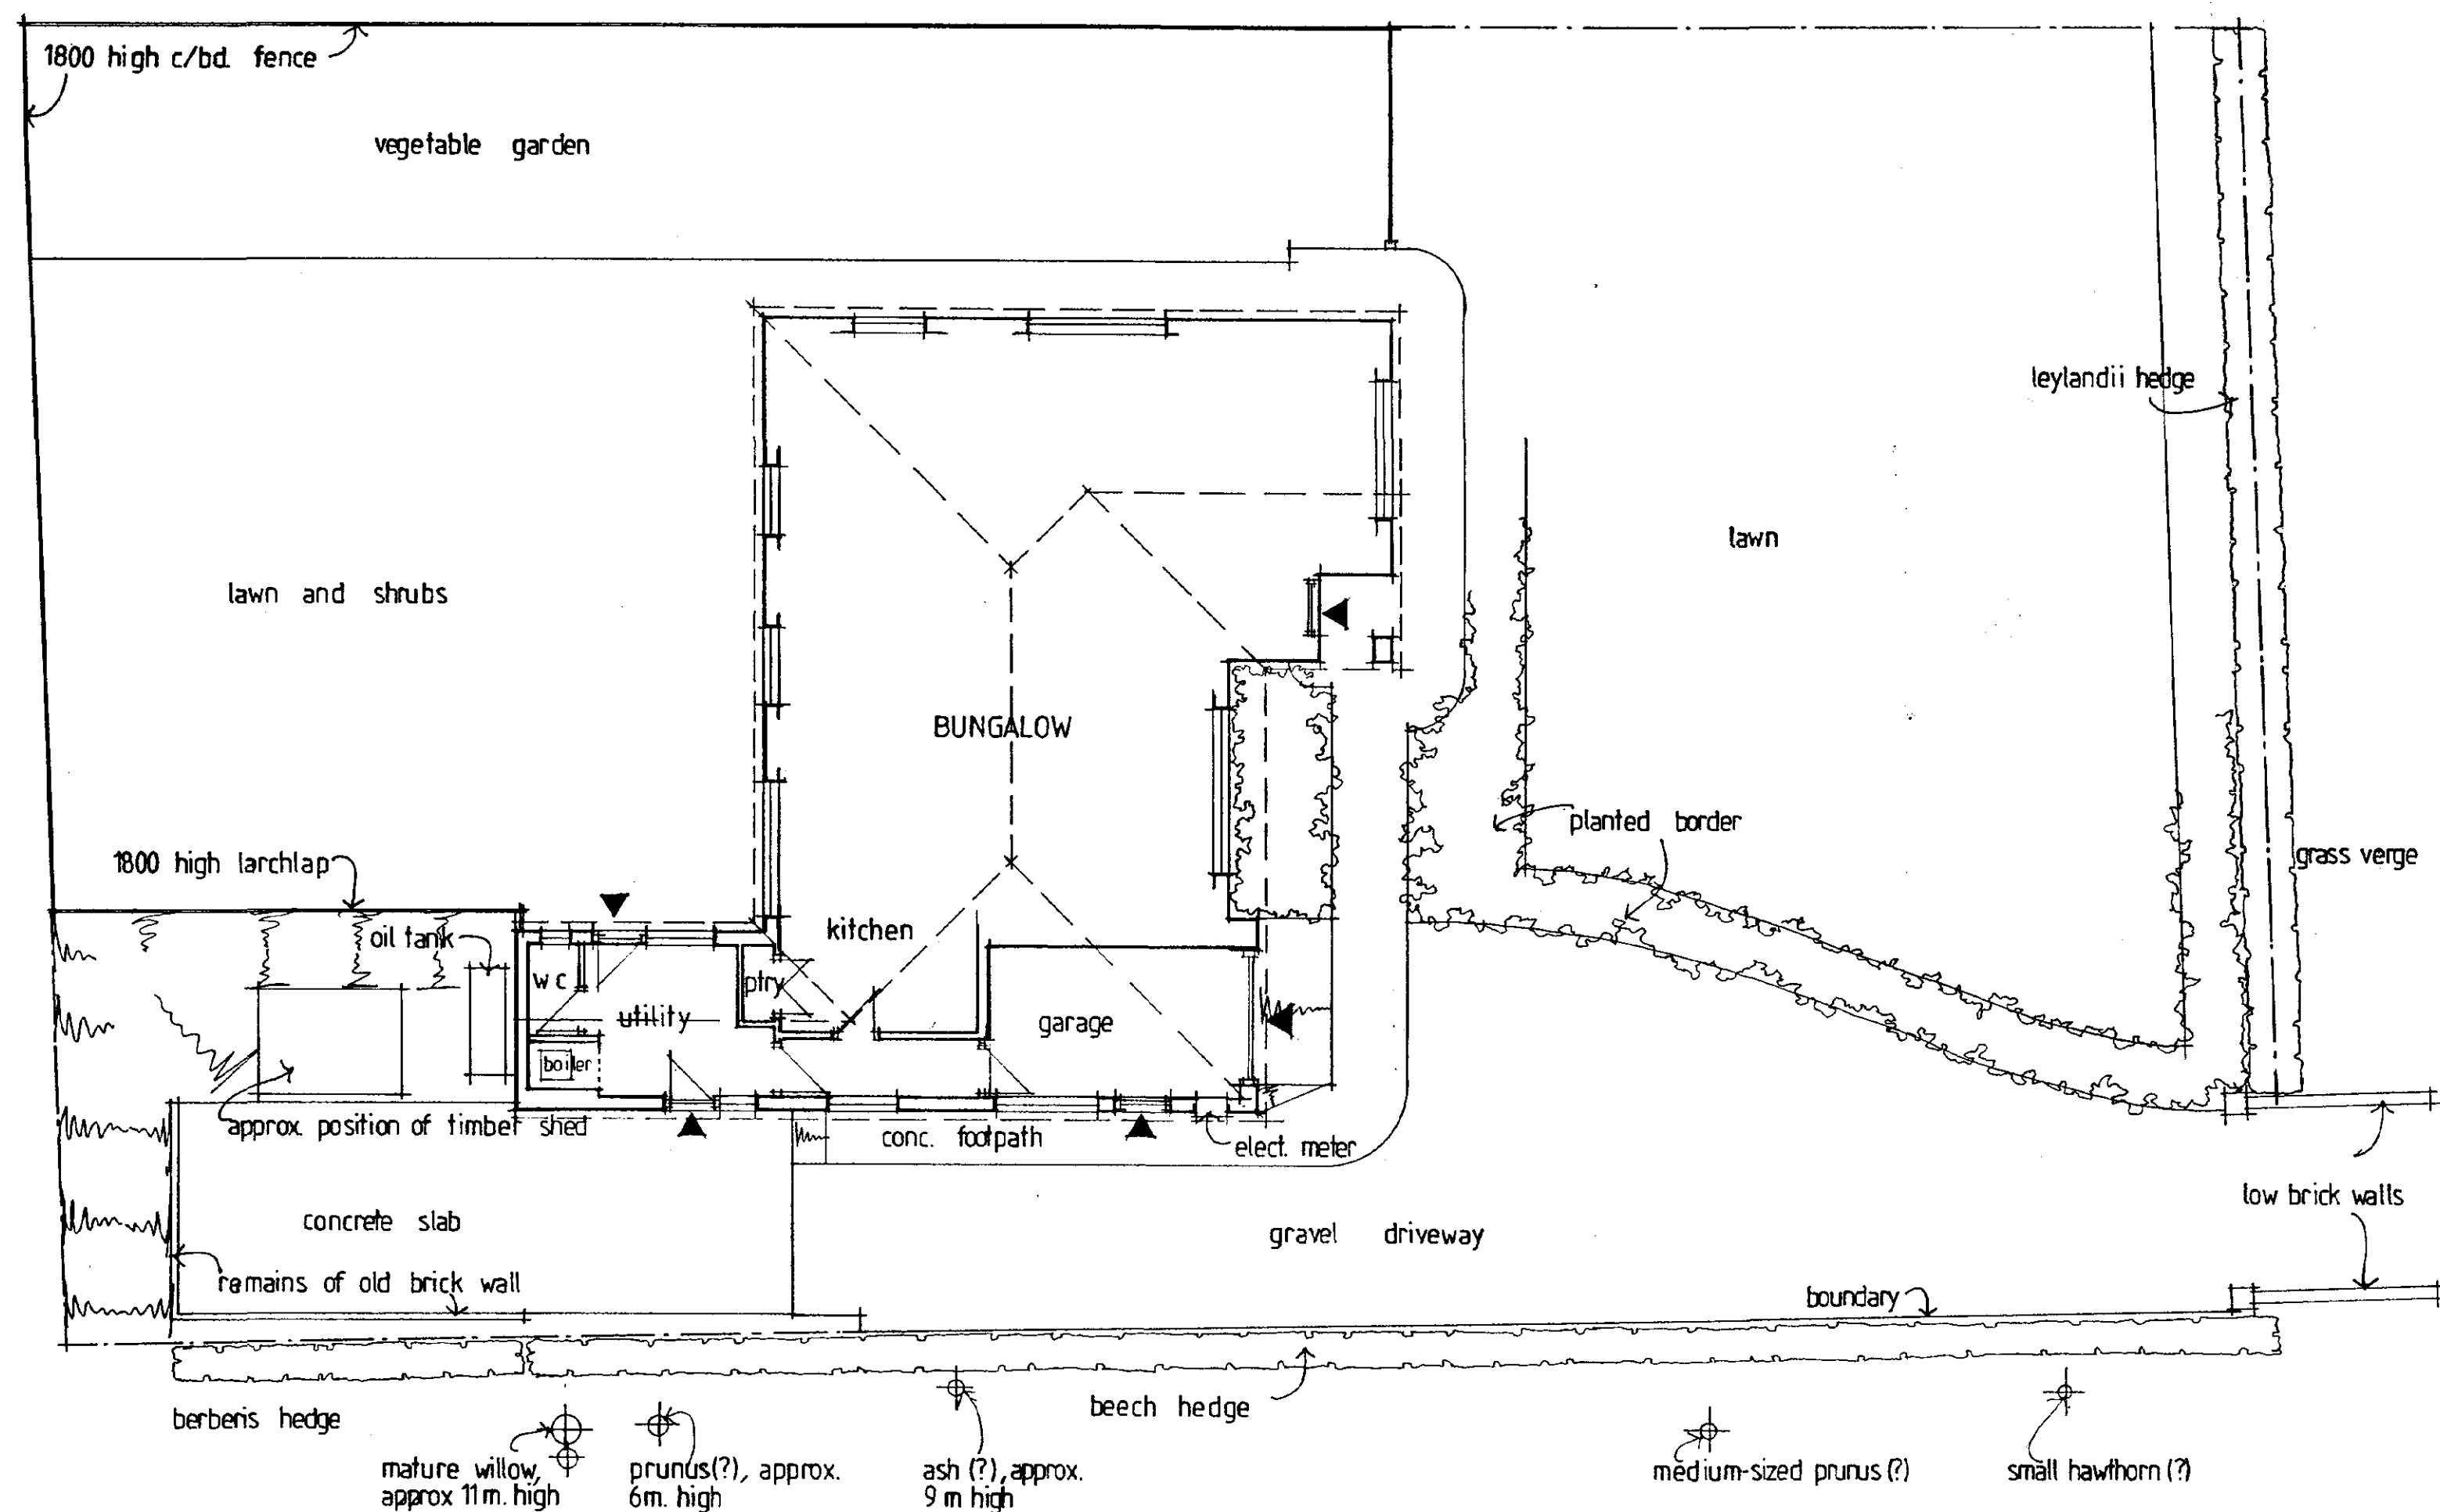

BUNGALOW AND SITE PLAN 1:100

**DETERMINED
PLAN**

**TREVOR A CLAY R.I.B.A.
CHARTERED ARCHITECT**
14 OLD FENDIKE ROAD
WESTON HILLS
SPALDING
LINCOLNSHIRE PE12 6DD

Project:
PROPOSED ALTERATIONS AND EXTENSIONS
TO 559 BROADGATE, WESTON HILLS FOR
MR M DALES

Drawing:
SURVEY AS EXISTING - MARCH 02

SHDC
Planning & Development
- 3 MAY 2002