

All dimensions to be verified on site by Mark Corns prior to the start of site construction. The contractor shall be responsible for the accuracy of all dimensions and for any discrepancies between the site and the drawings.

This drawing is to be used with all relevant Architects and Engineers drawings and other relevant information.

Andrew M Wright Ltd. Registered in England & Wales No. 5359024.

Registered office: 22 Church Street, Halesworth, Suffolk, UK. IP21 7TL.

LEGEND:

DO NOT SCALE

0 5 10 15 20m

Boundary comprising of hedge & bushes

F.W. drain to new septic tank

Granny Annexe
Concrete drive

Gravel drive

Area of trees, shrubs & grass

Area of trees, shrubs & grass

0 5 10 15 20m

Boundary comprising of hedge & bushes

2m approx


36m approx

Proposed Site Plan (1:500)

Garage
Concrete drive

Gravel drive

Area of trees, shrubs & grass

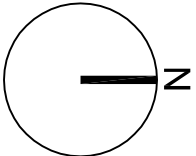

ANDREW M WRIGHT LTD
CHARTERED ARCHITECT



28 Byre Bank, Holford, St. Johns, Suffolk, IP20 8SD
Telephone: 01468 540573 Mobile: 07940 914778

Project: 678 Broadgate




Weston Spalding
Lincolnshire

Existing Site Plan & Location Plan
Proposed Site Plan

Client: Julian Freeman Building Services Ltd

Drawn:	Checked:	Date:	Scale:	Page Size:
AMW	AMW	04.06.15	As shown	A3
Job No.:	Drawn By:	Stage:	Revision:	
051502	PD01	Planning	P1	

Location Plan (1:1250)

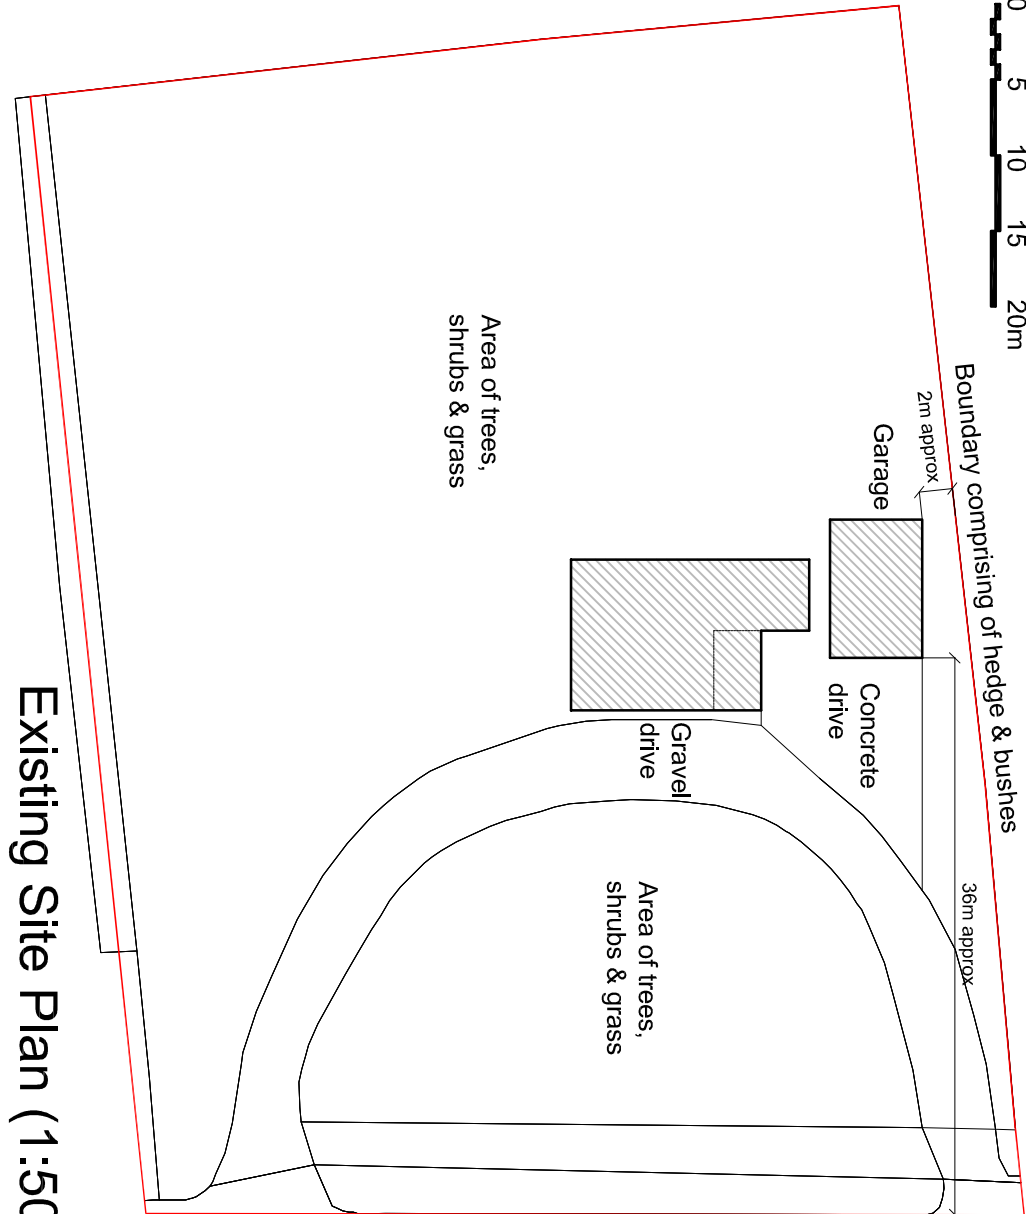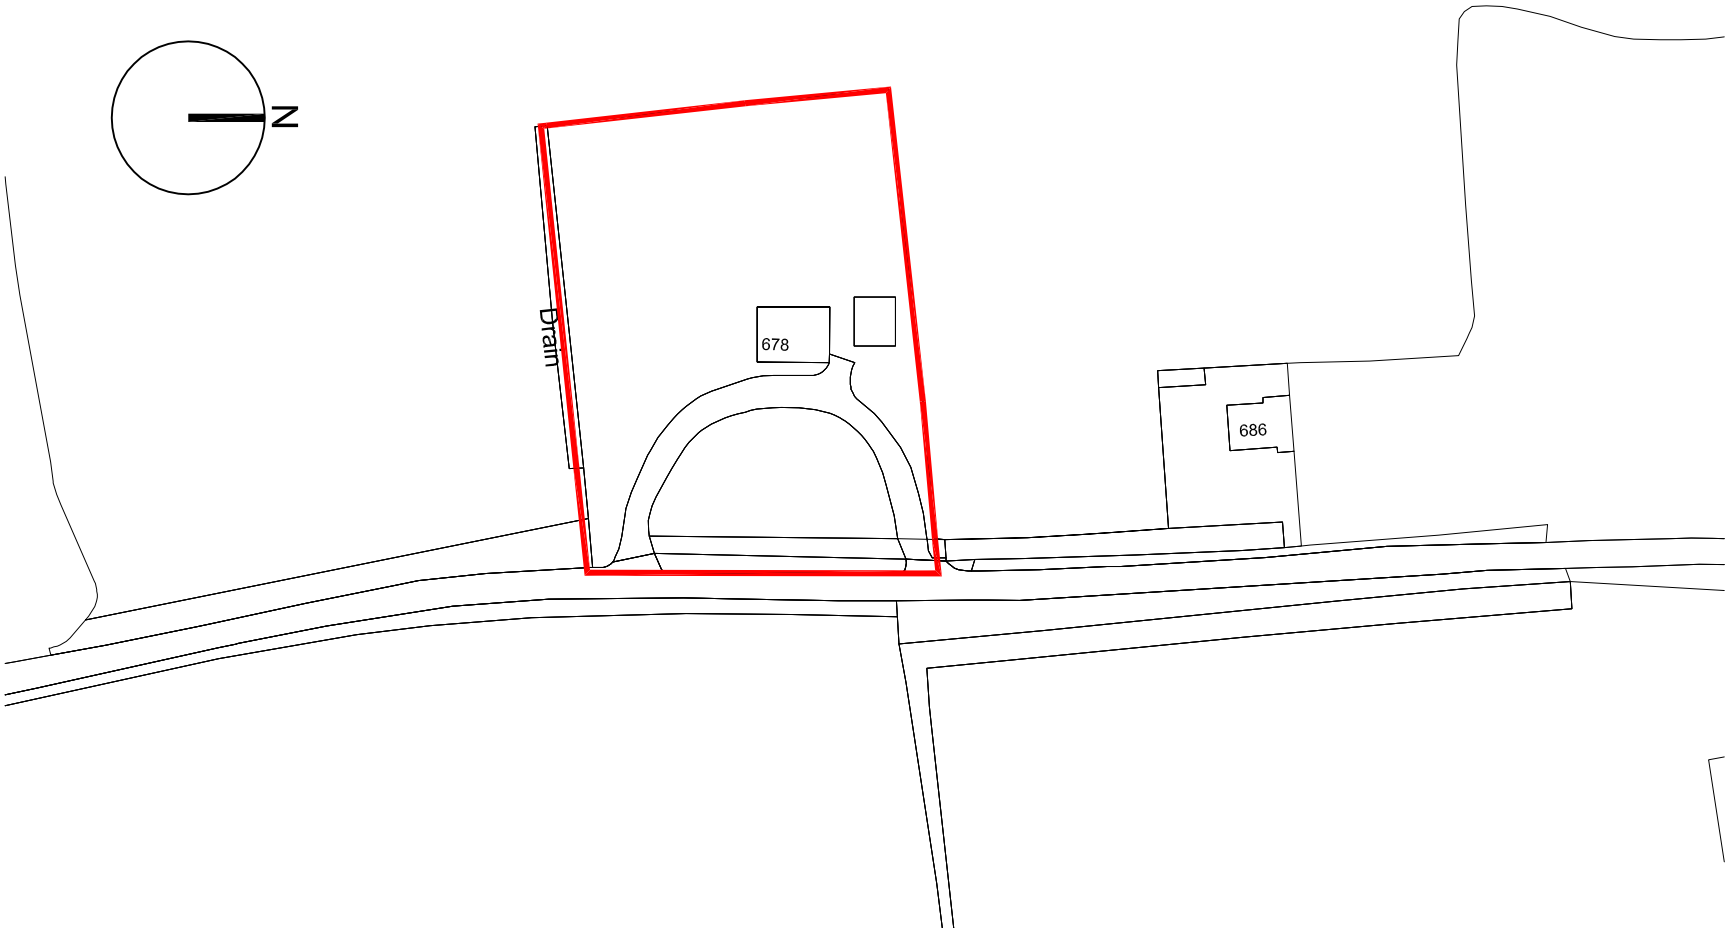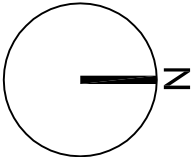

Existing Site Plan (1:500)