




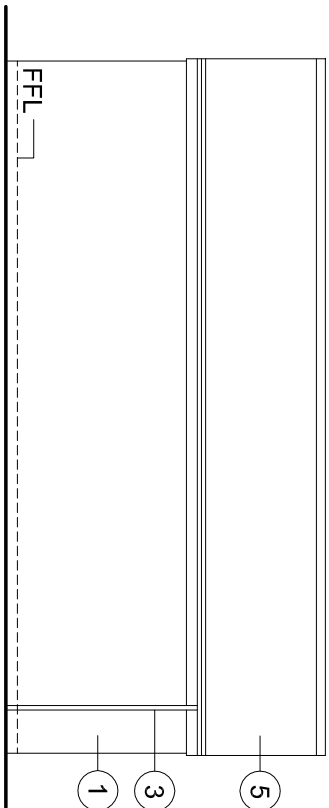


North Elevation (1:100)

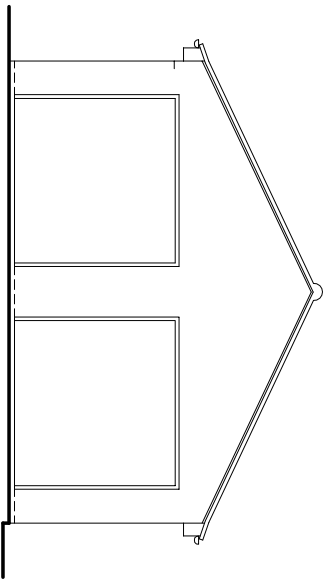


East Elevation (1:100)

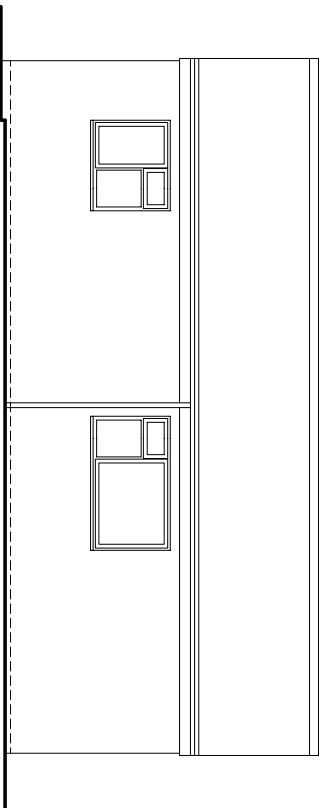

South Elevation (1:100)

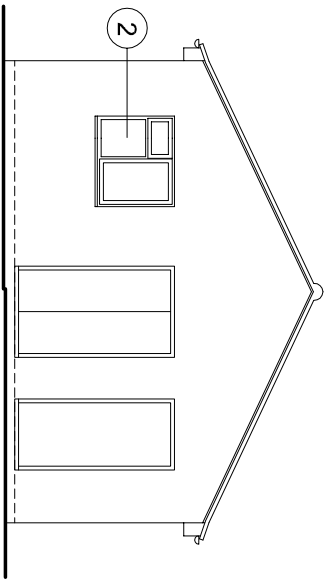


West Elevation (1:100)

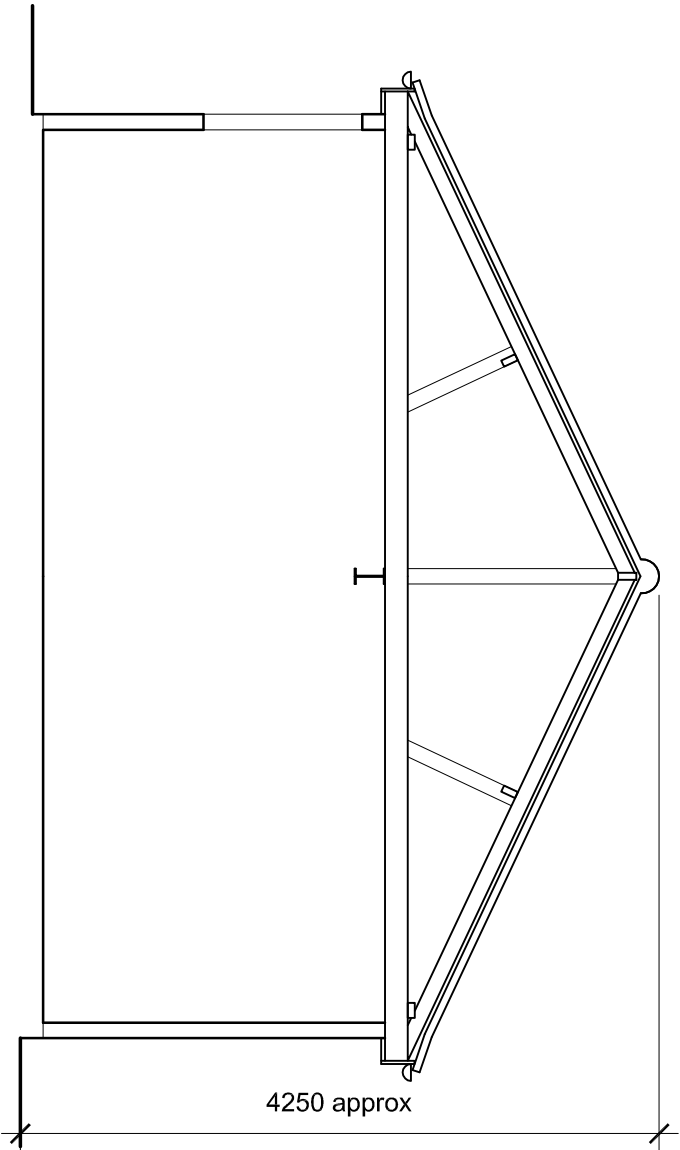


Cross Section A-A (1:50)

9155 approx

4250 approx

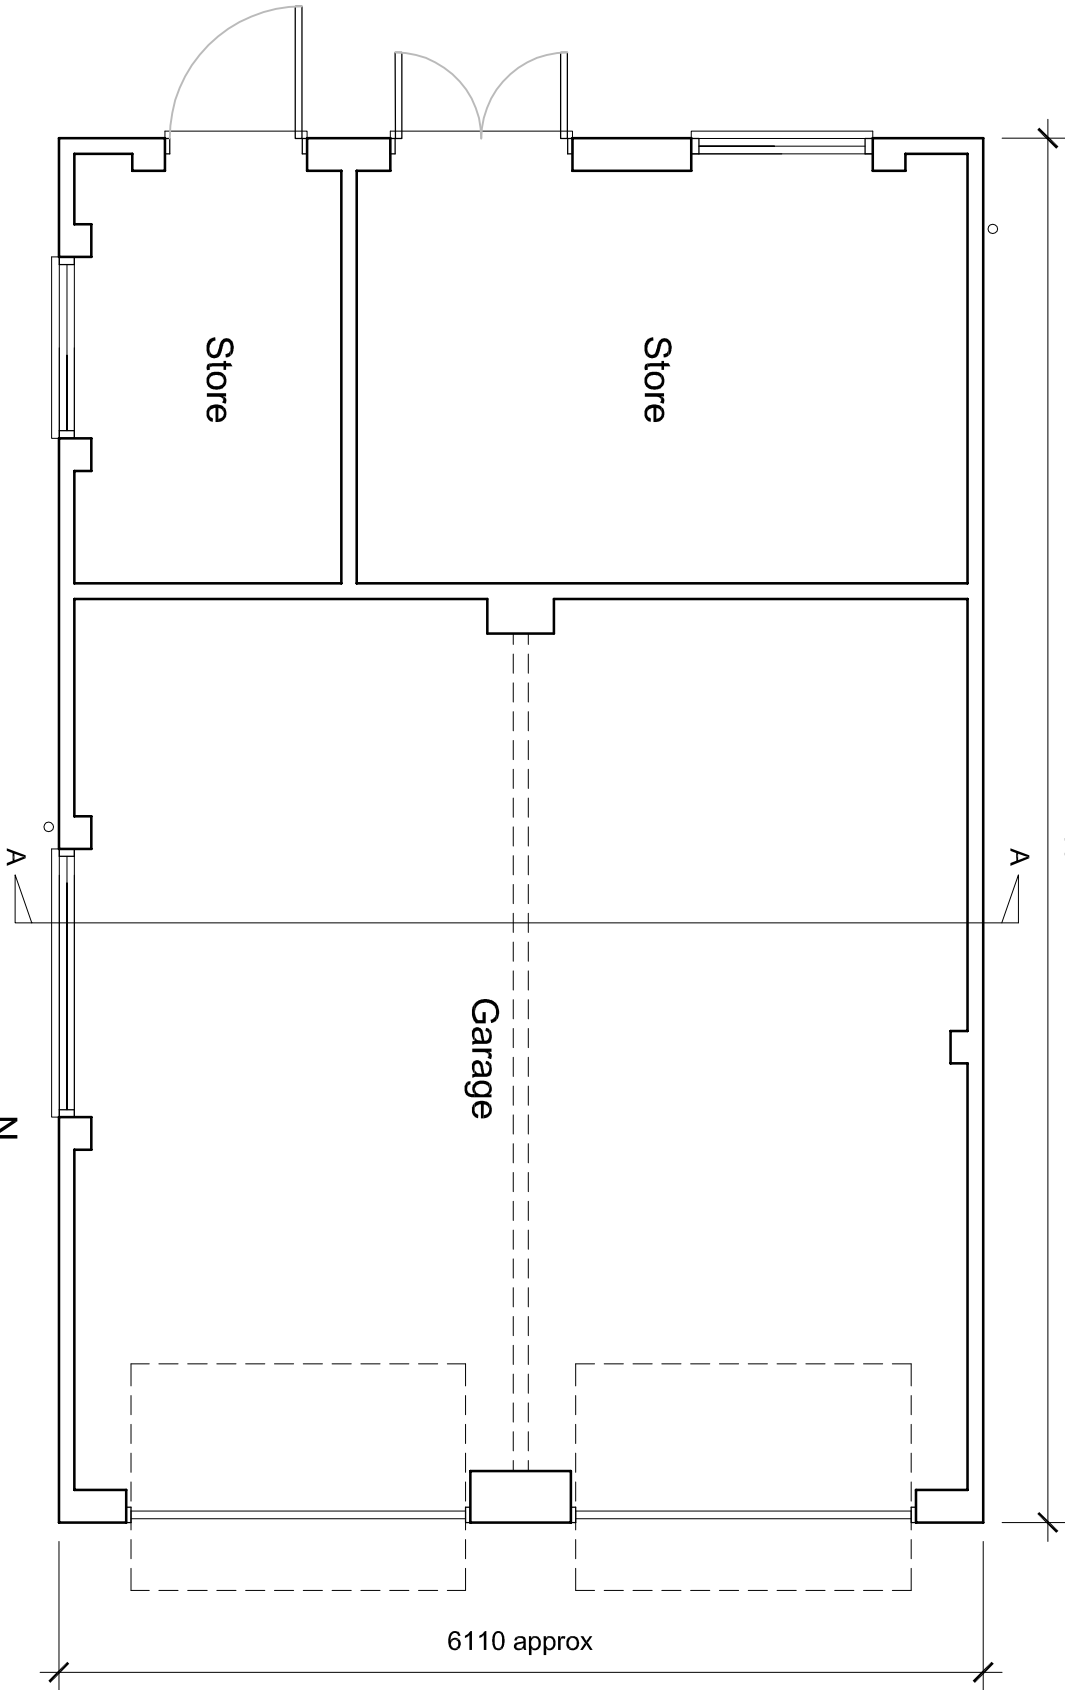

Ground Floor Plan (1:50)

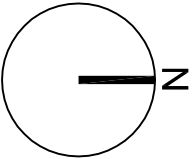

All dimensions to be verified on site by Alan Corns before the start of work. Contractors to verify dimensions on their own behalf or that of sub-contractors.

Report any discrepancies to the Chartered Architectural at once. This drawing is to be read with all relevant Architects and Engineer's drawings and other relevant information.

Andrew M Wright Ltd. Registered in England & Wales No. 5359024. Registered office: 22 Crown Street, Nuneaton, Leicestershire, LE12 1TL.

LEGEND: DO NOT SCALE

Legend to materials:-

- 1 = Facing brick
- 2 = Painted timber windows
- 3 = Plastic rainwater goods
- 4 = Upvc windows & doors
- 5 = Pan tiles

Client: Julian Freeman Building Services Ltd				
Drawn: AMW	Checked: AMW	Date: 04.06.15	Scale: As shown	Paper Size: A3
Job No.: 051502	Drawn By: PD02	Stage: Planning	Revision: P1	

Project: 678 Broadgate
Location: Weston
Spalling: Spalding
Lincolnshire

26 byr Bank, Holbrook, St. Johns, Spalding, Lincs. PE22 8SD
Telephone: 01406 540573 Mobile: 07940 914778



ANDREW M WRIGHT LTD
CHARTERED ARCHITECT