

All dimensions to be verified on site by Main Contractor before the start of work. Measurements are approximate and not to be used for construction purposes.


Report any discrepancies to the Contract Administrator at once. This drawing is to be read with all relevant Architects and Engineer's drawings and other relevant information.

Andrew M Wright Ltd. Registered in England & Wales No. 5359024. Registered office: 22 Crown Street, Redditch, Spalding, Leics, PE7 2JL.


LEGEND: DO NOT SCALE

Legend to materials:-


- 1 = Facing brick
- 2 = Painted timber windows
- 3 = Plastic rainwater goods
- 4 = Upvc windows & doors
- 5 = Pan tiles

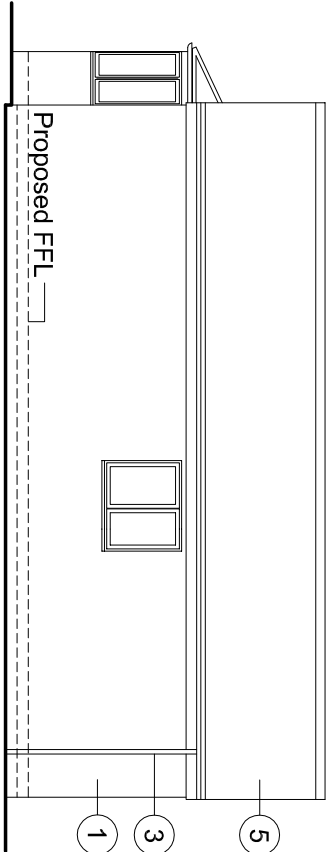


North Elevation (1:100)

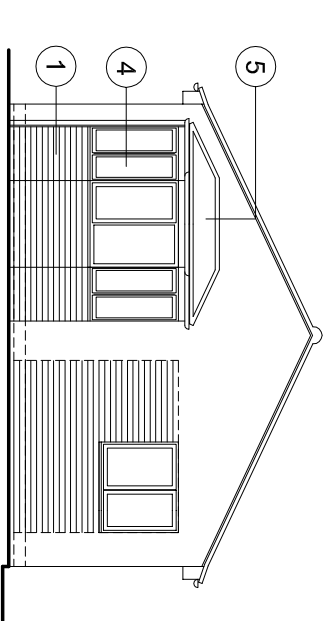


East Elevation (1:100)

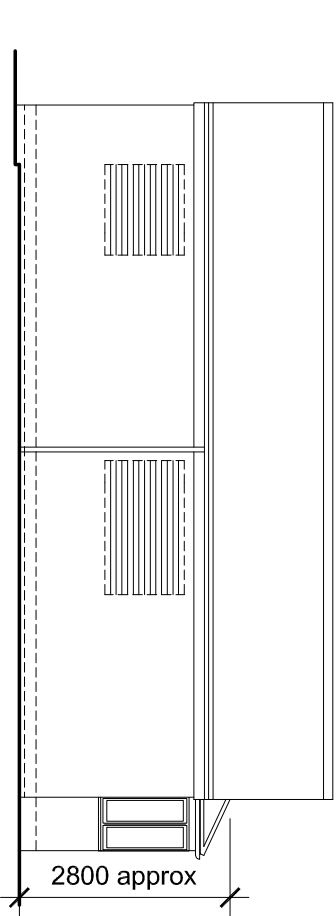


South Elevation (1:100)

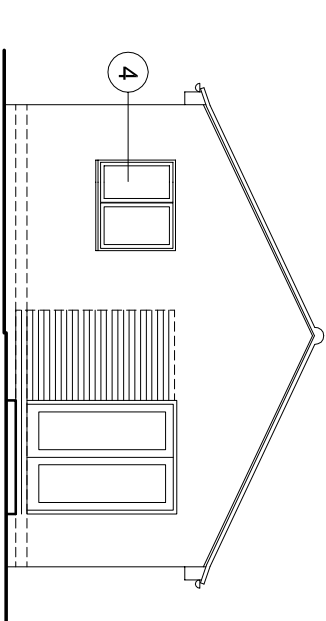

West Elevation (1:100)

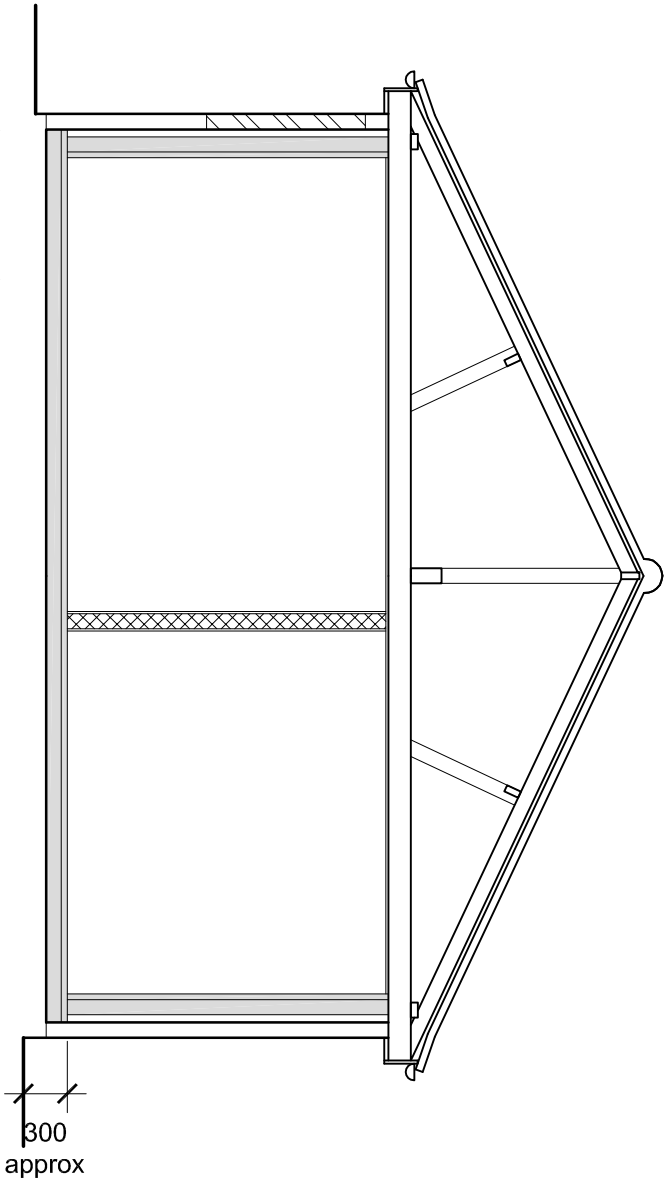

Cross Section A-A (1:50)

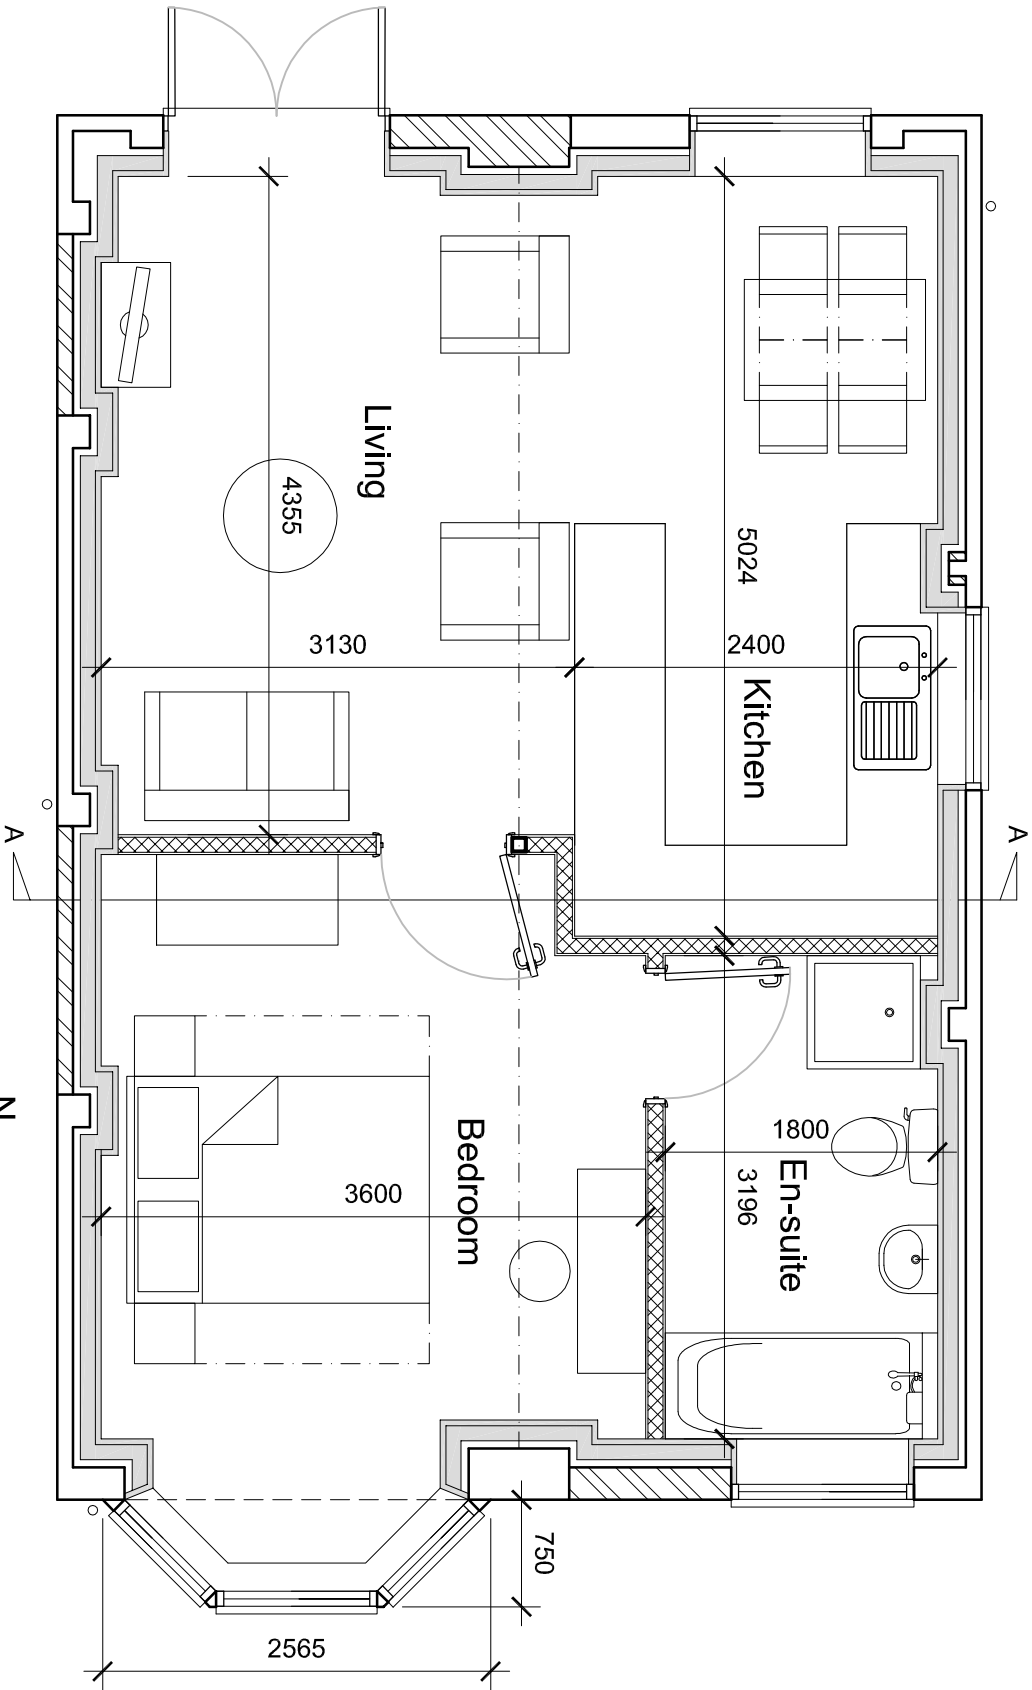

Ground Floor Plan (1:50)



Client: Julian Freeman Building Services Ltd				
Drawn: AMW	Checked: AMW	Date: 04.06.15	Scale: As shown	Paper Size: A3
Job No.: 051502	Drawn By: PD03	Stage: Planning	Revision: P1	

Project: 678 Broadgate	
Weston	
Spalding	
Lincolnshire	

Proposed Plan & Elevations

26 Byre Bank, Holbeach St Johns, Spalding, Leics, PE12 8SD
Telephone: 01430 540573 Mobile: 07940 914778

ANDREW M WRIGHT LTD
CHARTERED ARCHITECT

PI	1:100 (1:50)	Planning/Issue	AMW/AMW
DT	08.06.15	Draft Issue	AMW/AMW
Revision	Date	Description	Dwg. Chk.