



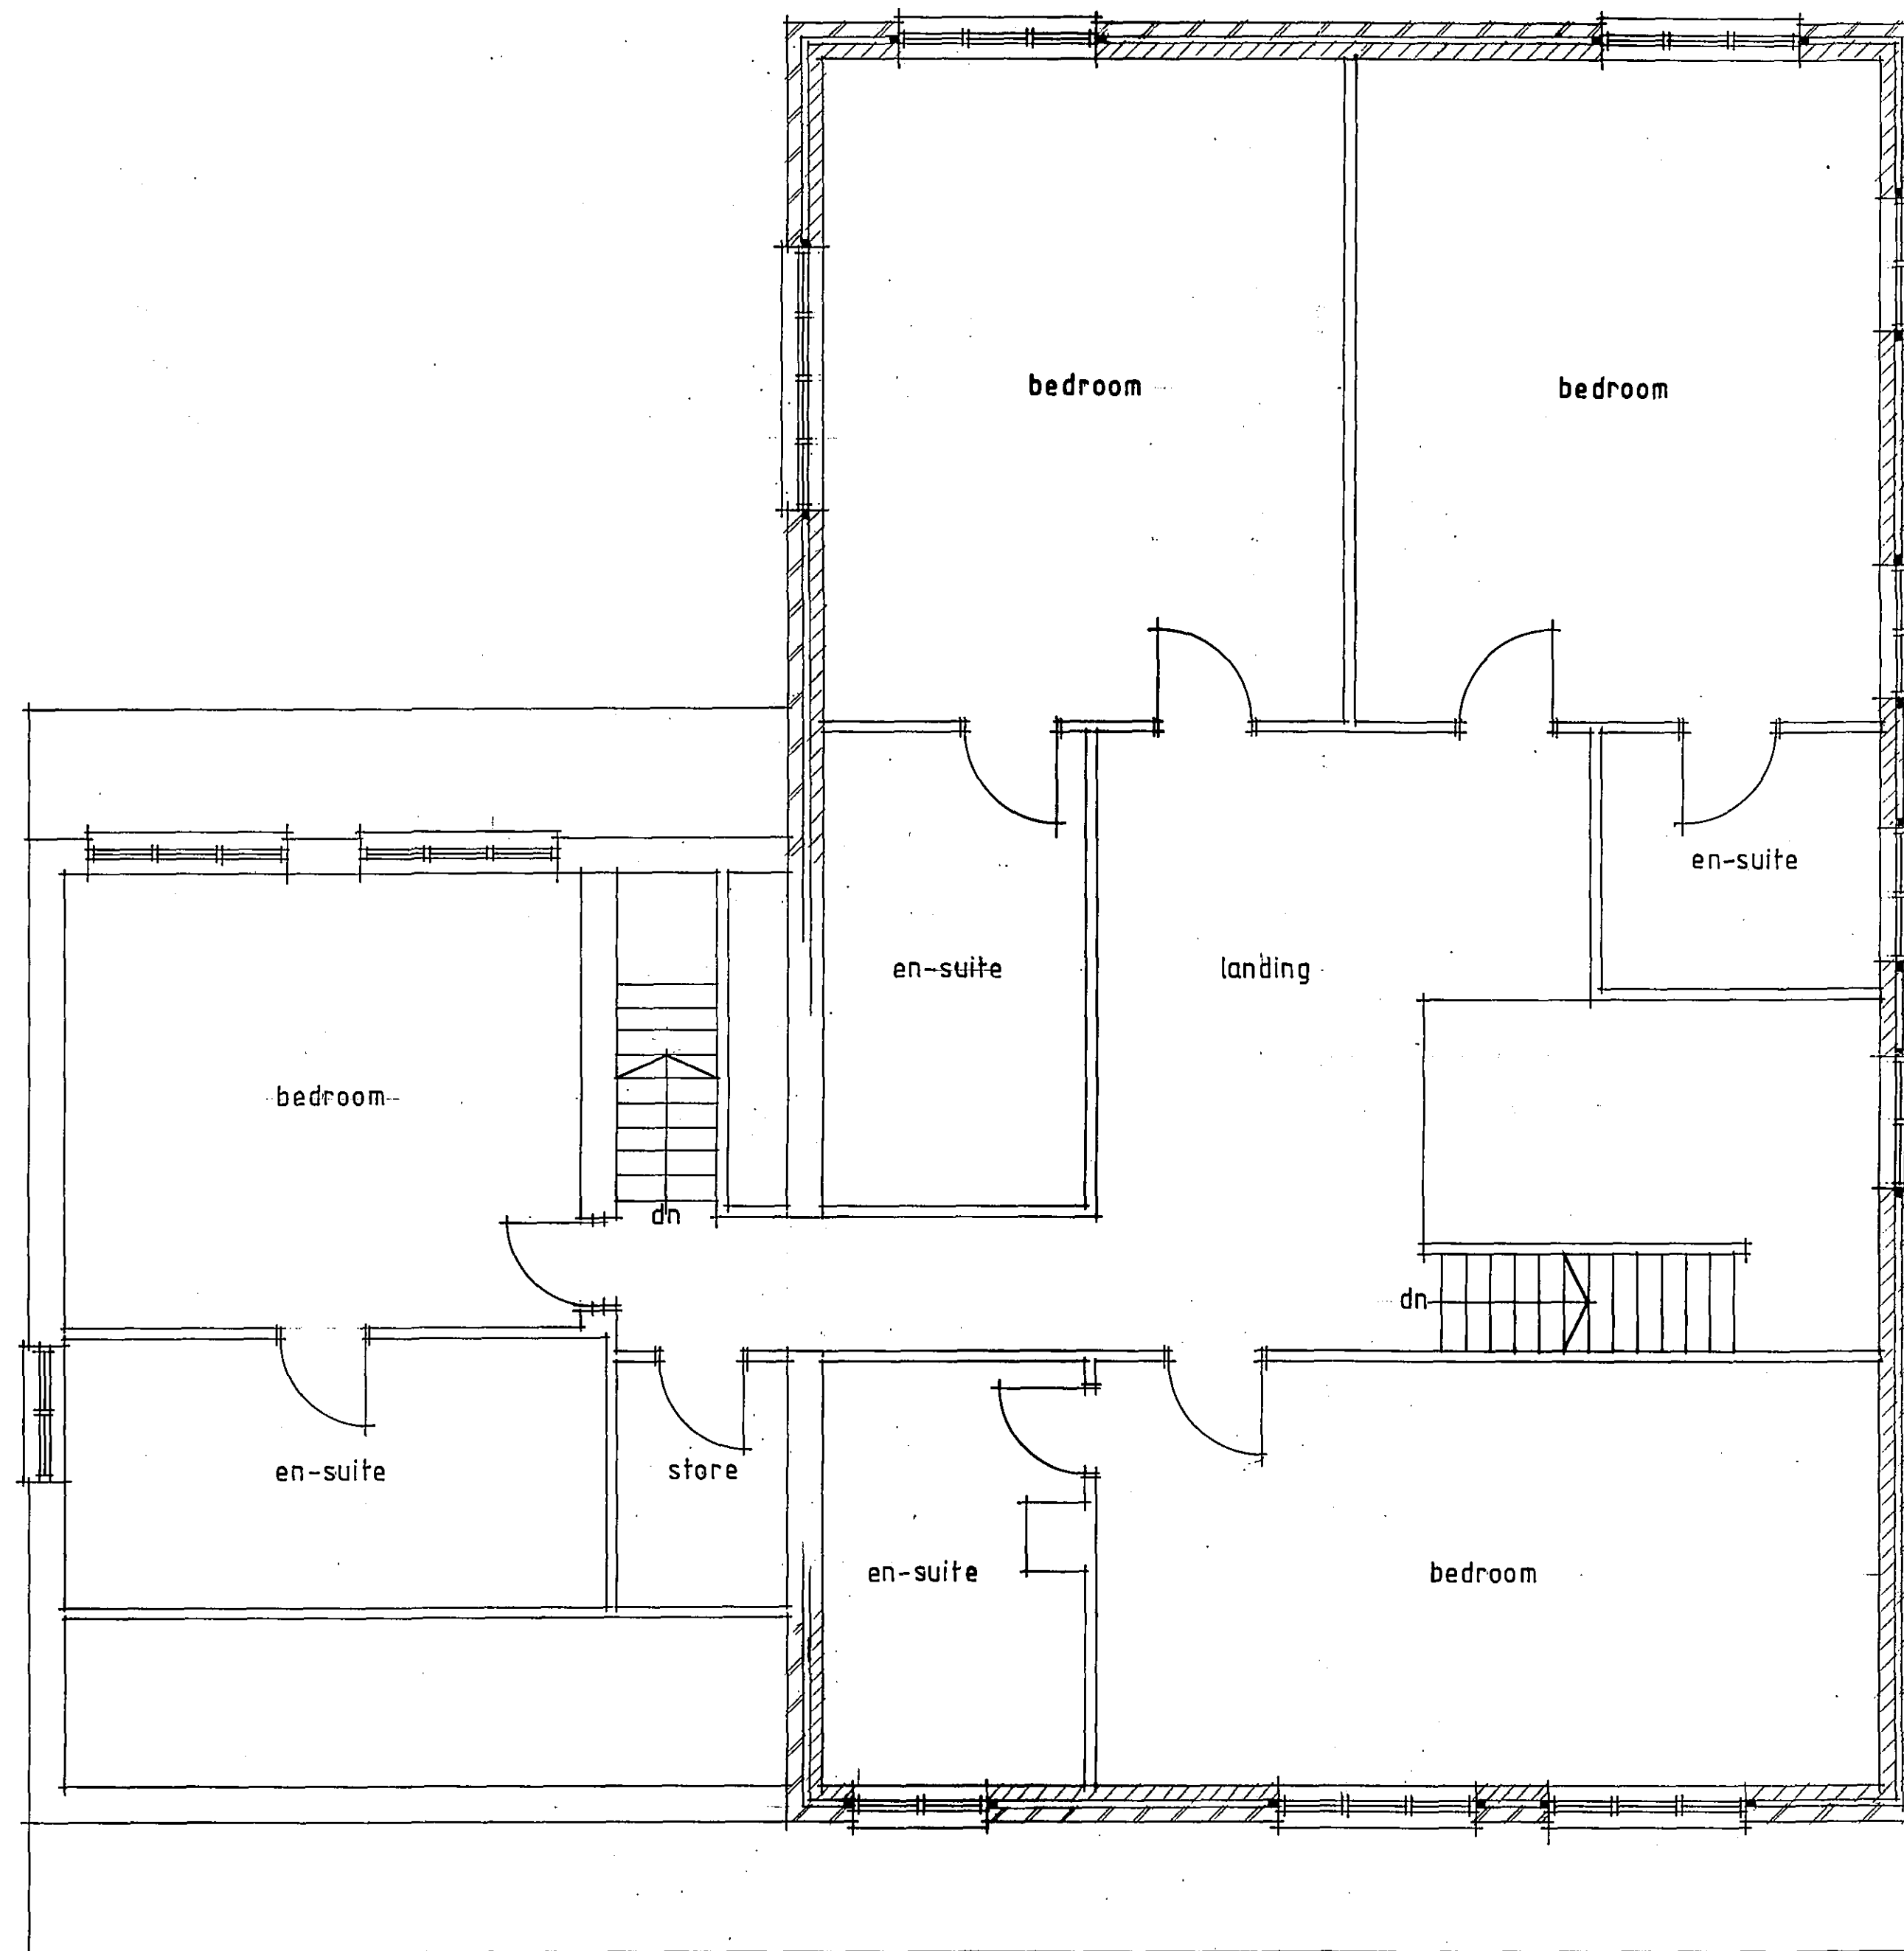

First Floor Plan~PROPOSED
1:50

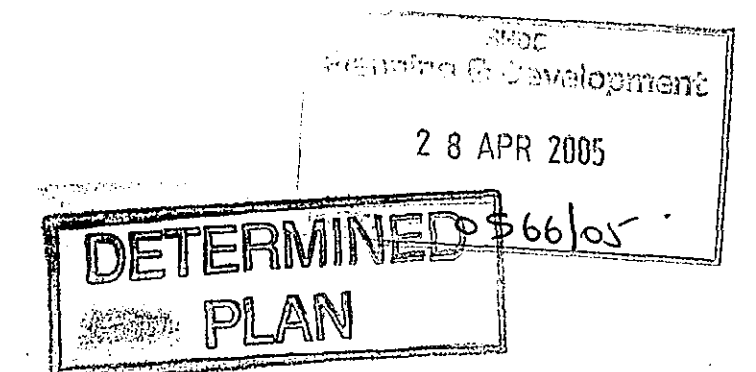

EXTENSIONS TO 103 MOULTON CHAPEL ROAD,
COWBIT.

Dwg. no. 05/1017/02