


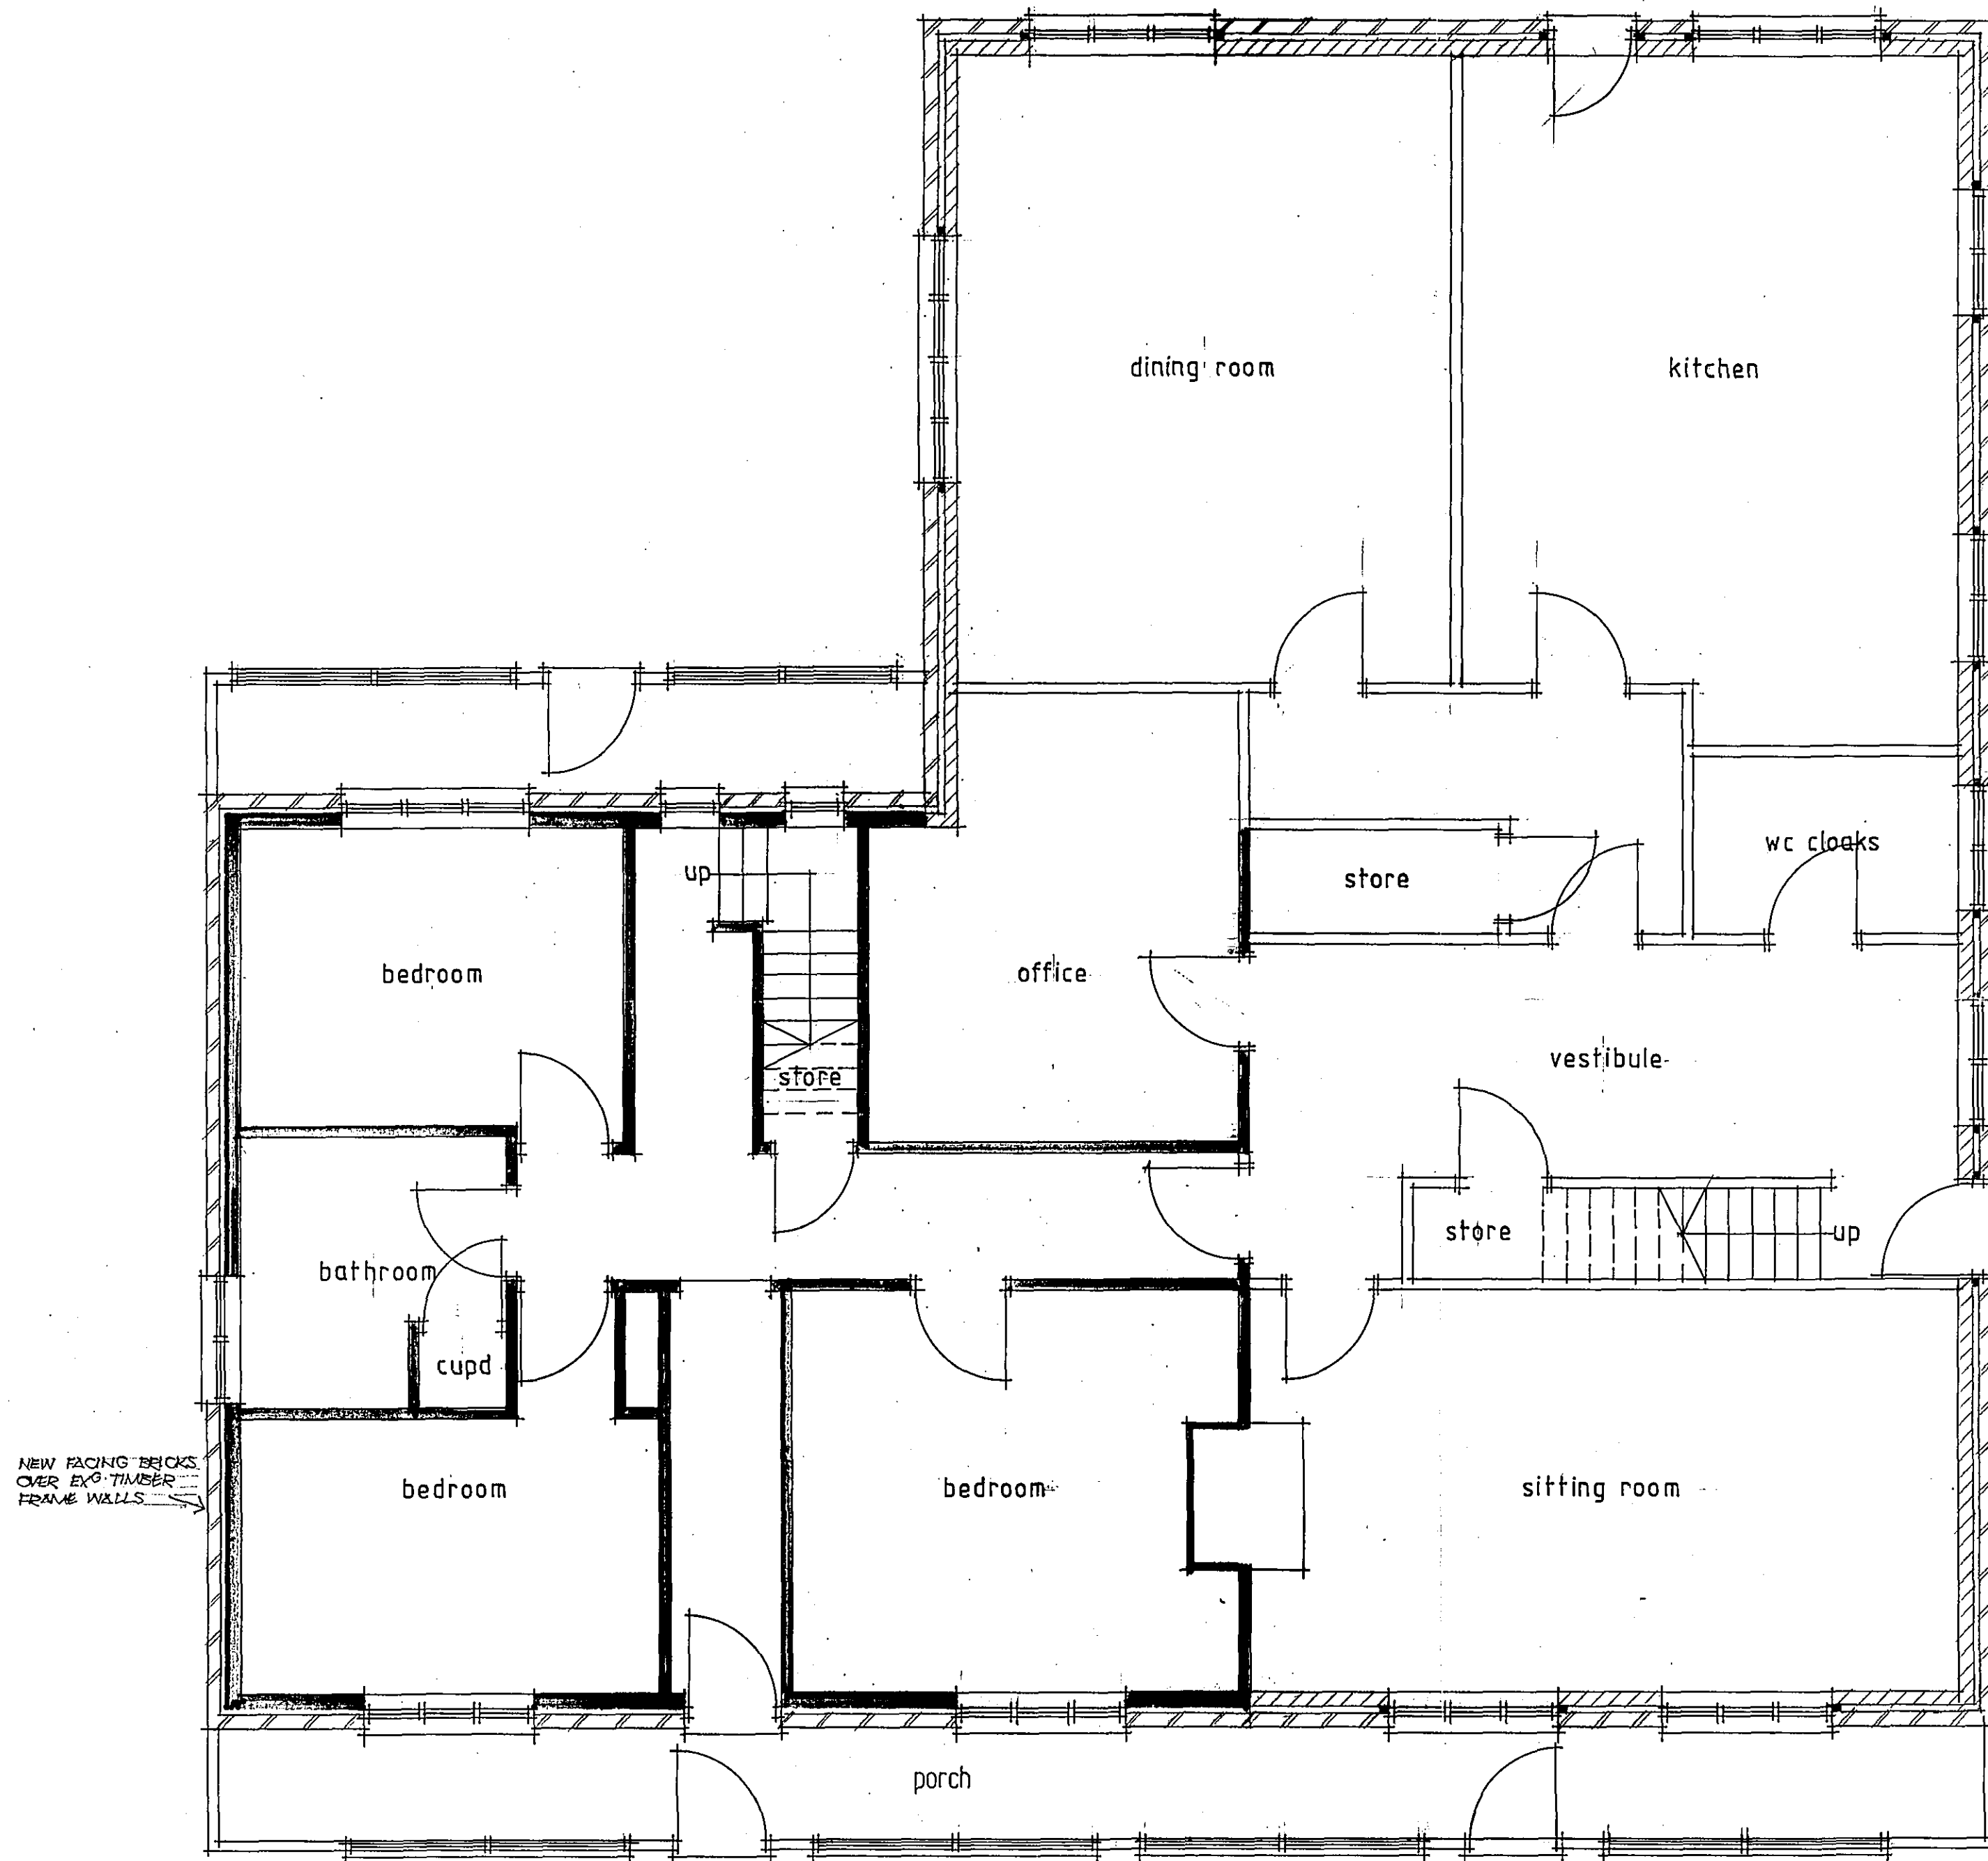

**DETERMINED
PLAN**

SHDC
Planning & Development
28 APR 2005
Ref: 0566/05

Ground Floor Plan ~ PROPOSED
1:50

PROPOSED EXTENSIONS TO
103 MOULTON CHAPEL ROAD,
COWBIT

Dwg. no. 05/1017/01