



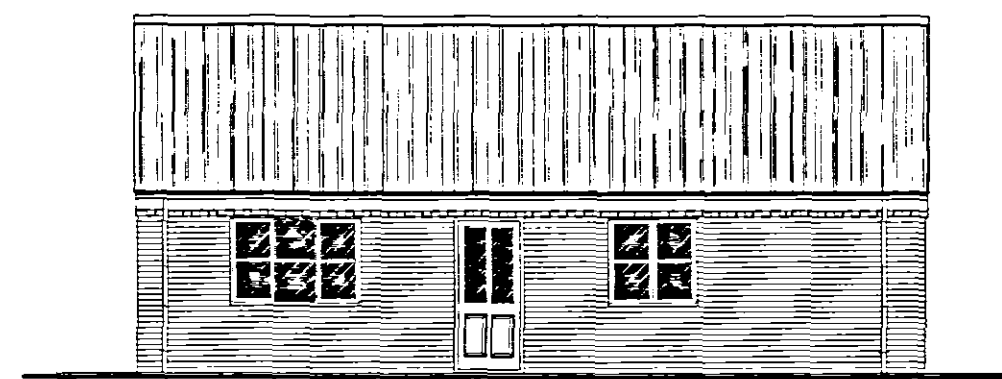


FRONT ELEVATION

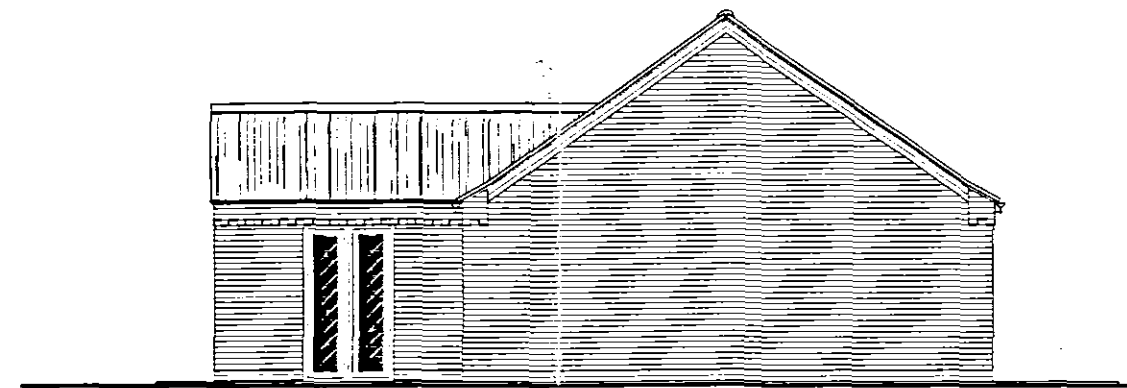

SIDE ELEVATION




REAR ELEVATION

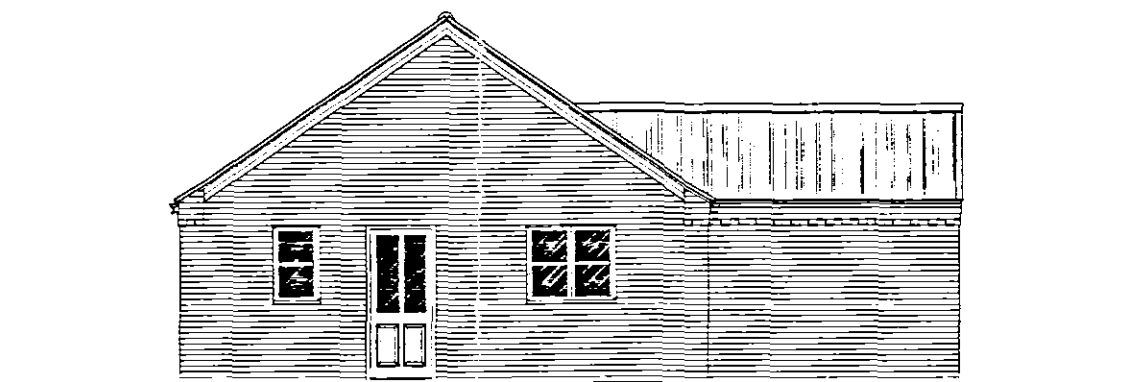

SIDE ELEVATION

EXTERNAL MATERIALS -  
BRICKS - HOSKINS AUTUMN RED.  
ROOF TILES - SANDYFLOTT CALDERDALE SLATE - GERY

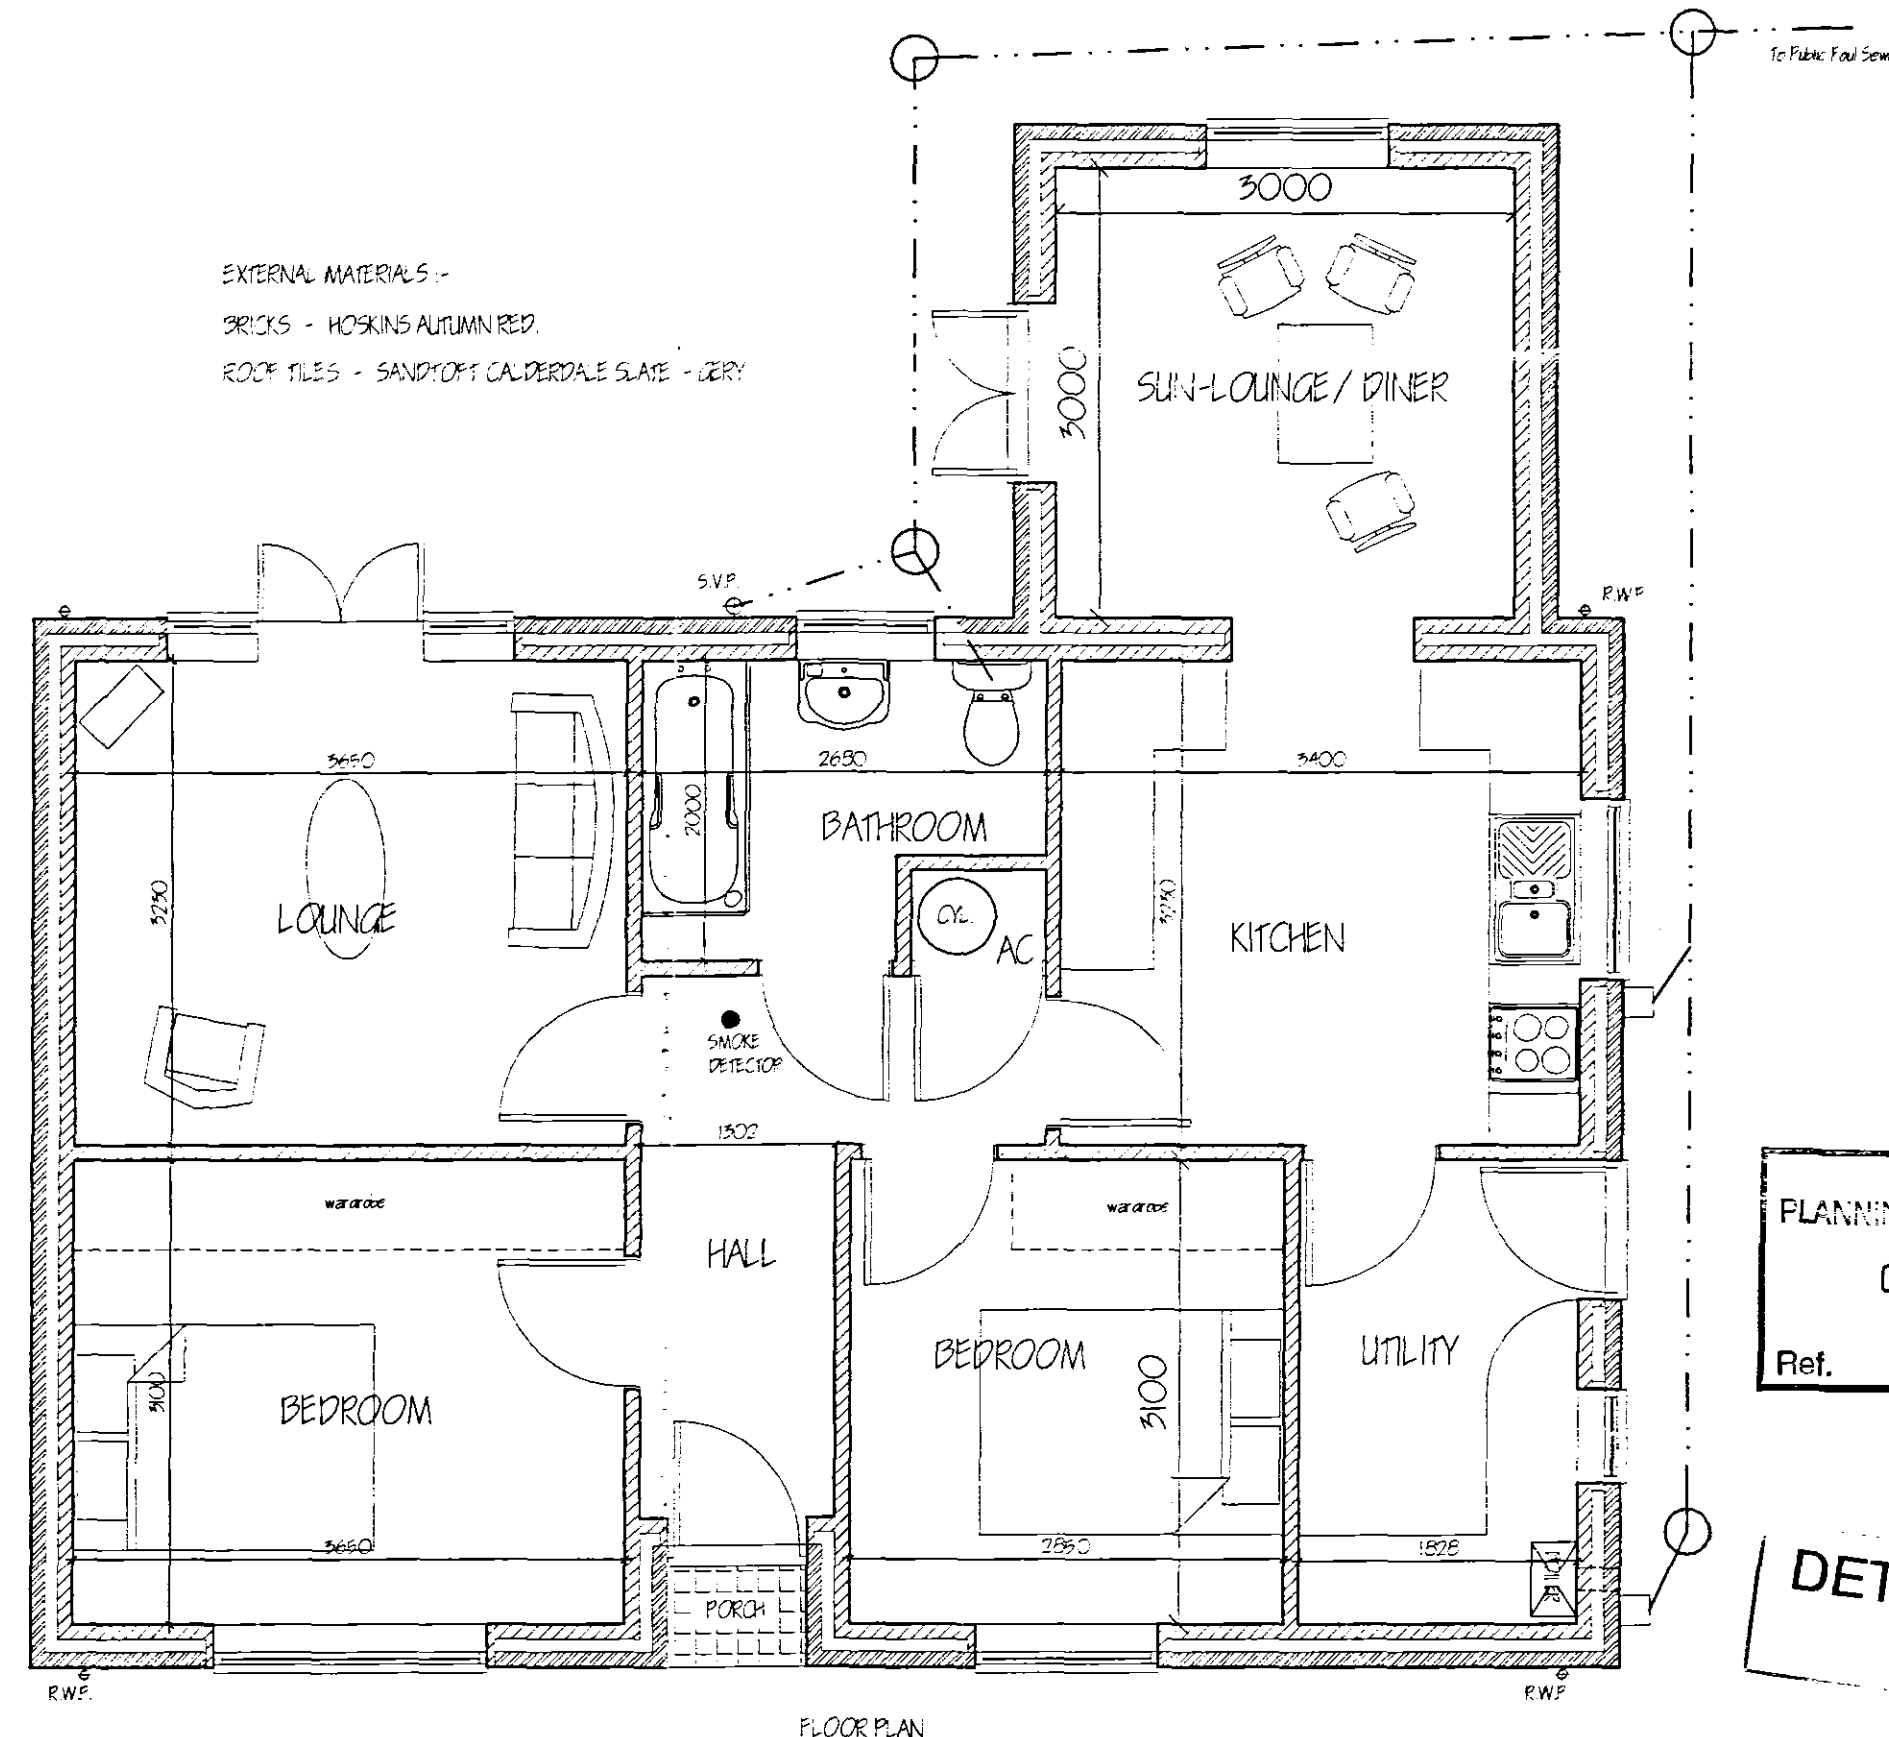

SPAD  
PLANNING & DEVELOPMENT  
08 MAY 2003  
Ref. 0569/08

DETERMINED  
PLAN

|   |                   |
|---|-------------------|
| G. R. MERCHANT LTD.   |                   |
| I. ENQ AMICE FIMO   |                   |
| ARCHITECTURAL, STRUCTURAL<br>AND LAND DRAINAGE<br>CONSULTANTS   |                   |
| 4 Wrights Mews<br>12A Park Road, Holbeach,<br>Spalding, Lincs., PE12 7EE<br>Tel: 01406 490800<br>Fax: 01406 425744<br>E-Mail: gr.merchant@btconnect.com   |                   |
| Project<br>TWO BEDROOM BUNGALOW.<br>ADJ. 56 SMALL DROVE<br>WESTON<br>SPALDING LINC'S.   |                   |
| Client<br>MR & MRS R DUNMORE   |                   |
| Drawing<br>FLOOR PLAN & ELEVATIONS   |                   |
| Job Ref.<br>1765-08   | Drawing No.<br>02 |
| Date<br>APR '08   | Drawn<br>GRM      |
| Scales<br>1/50, 1/100   |                   |
| DO NOT SCALE FROM THIS DRAWING<br><small>This drawing is copyright and may not be copied, printed, reproduced or used for any other purpose without the written permission of G. R. Merchant Ltd. The Designer/Consultant is to check all dimensions on site and ensure they are correct before construction. All dimensions shown on the drawing including foundations are based upon the site conditions at the time of the design. No responsibility can be accepted for any errors or omissions which may be discovered during construction unless reported to the Designer/Consultant as they arise. The Designer/Consultant is not responsible for any errors or omissions which may be discovered during construction unless reported to the Designer/Consultant as they arise.</small> |                   |