





1 Existing Front Elevation
1 : 100




2 Existing Rear Elevation
1 : 100

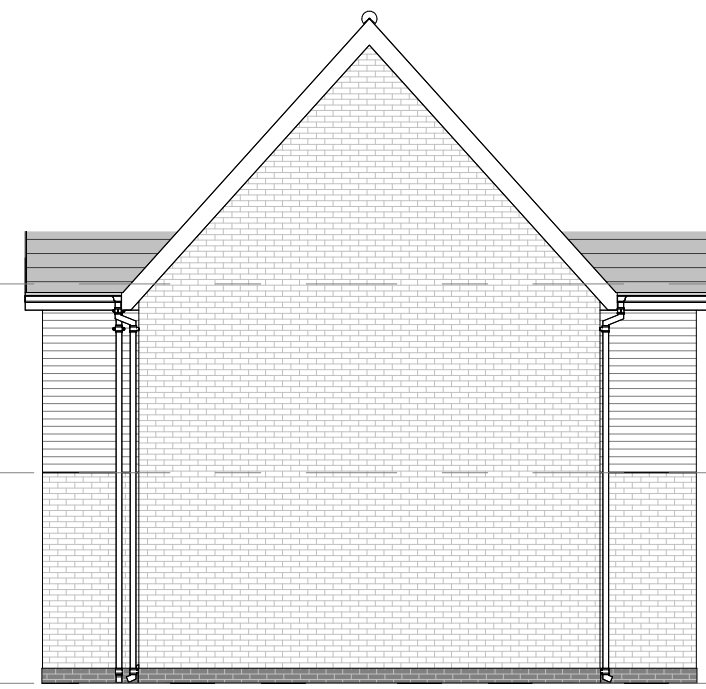


3 Existing Right Side Elevation
1 : 100

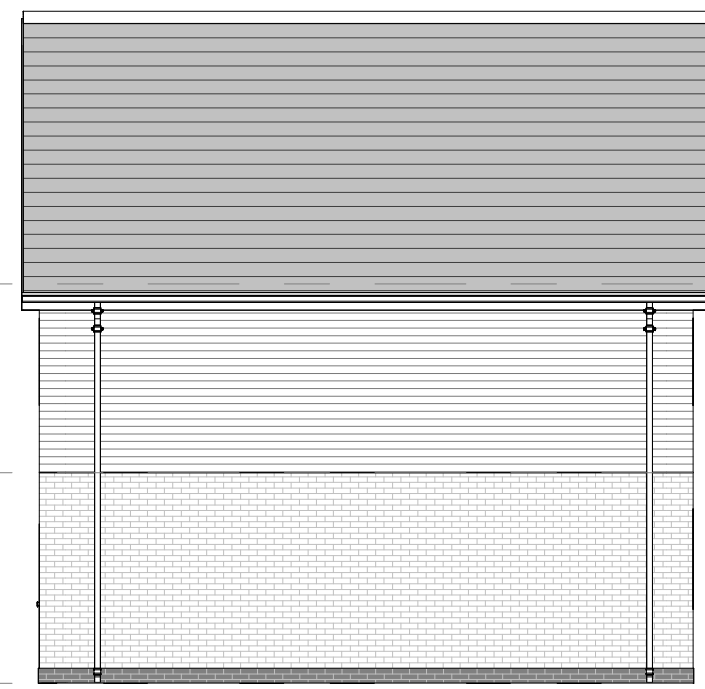

4 Existing Left Side Elevation
1 : 100

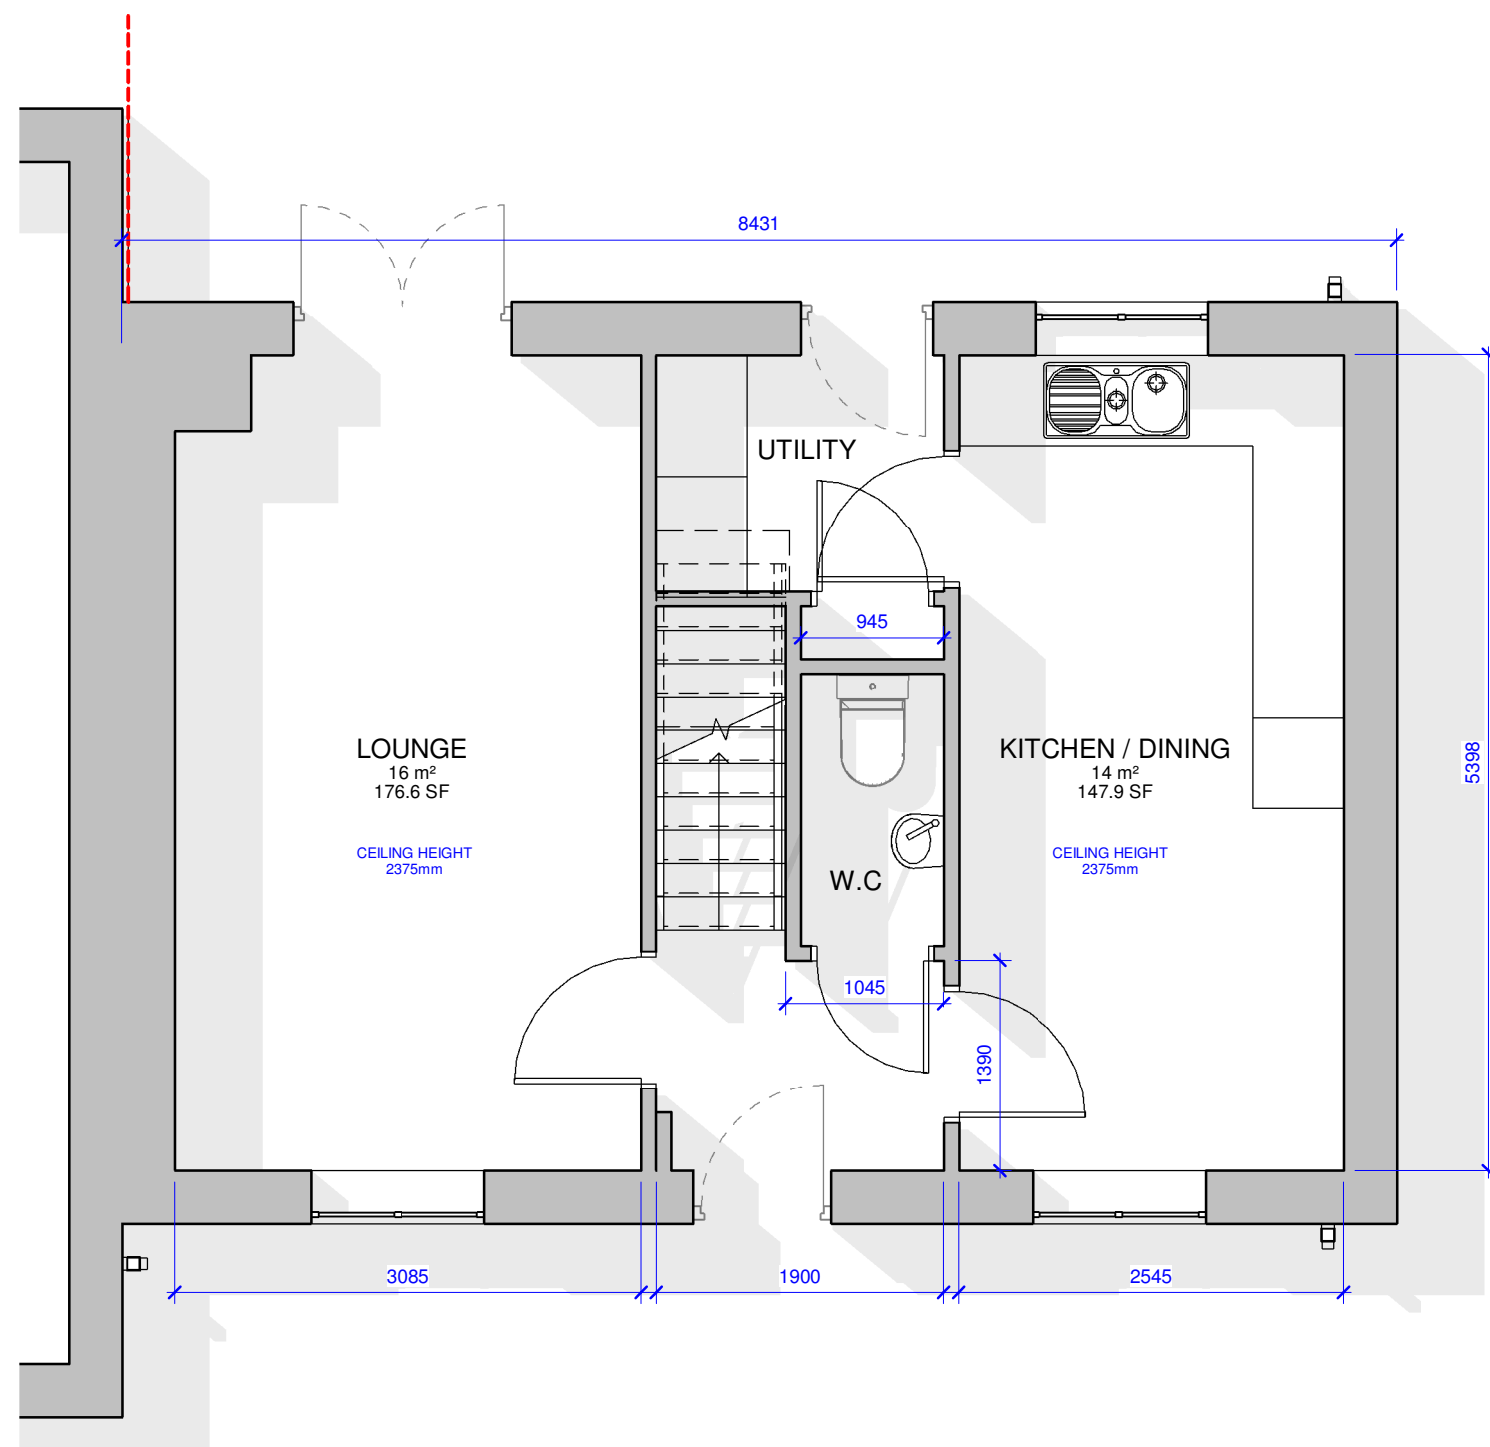

Existing Ground Floor Plan
1 : 50

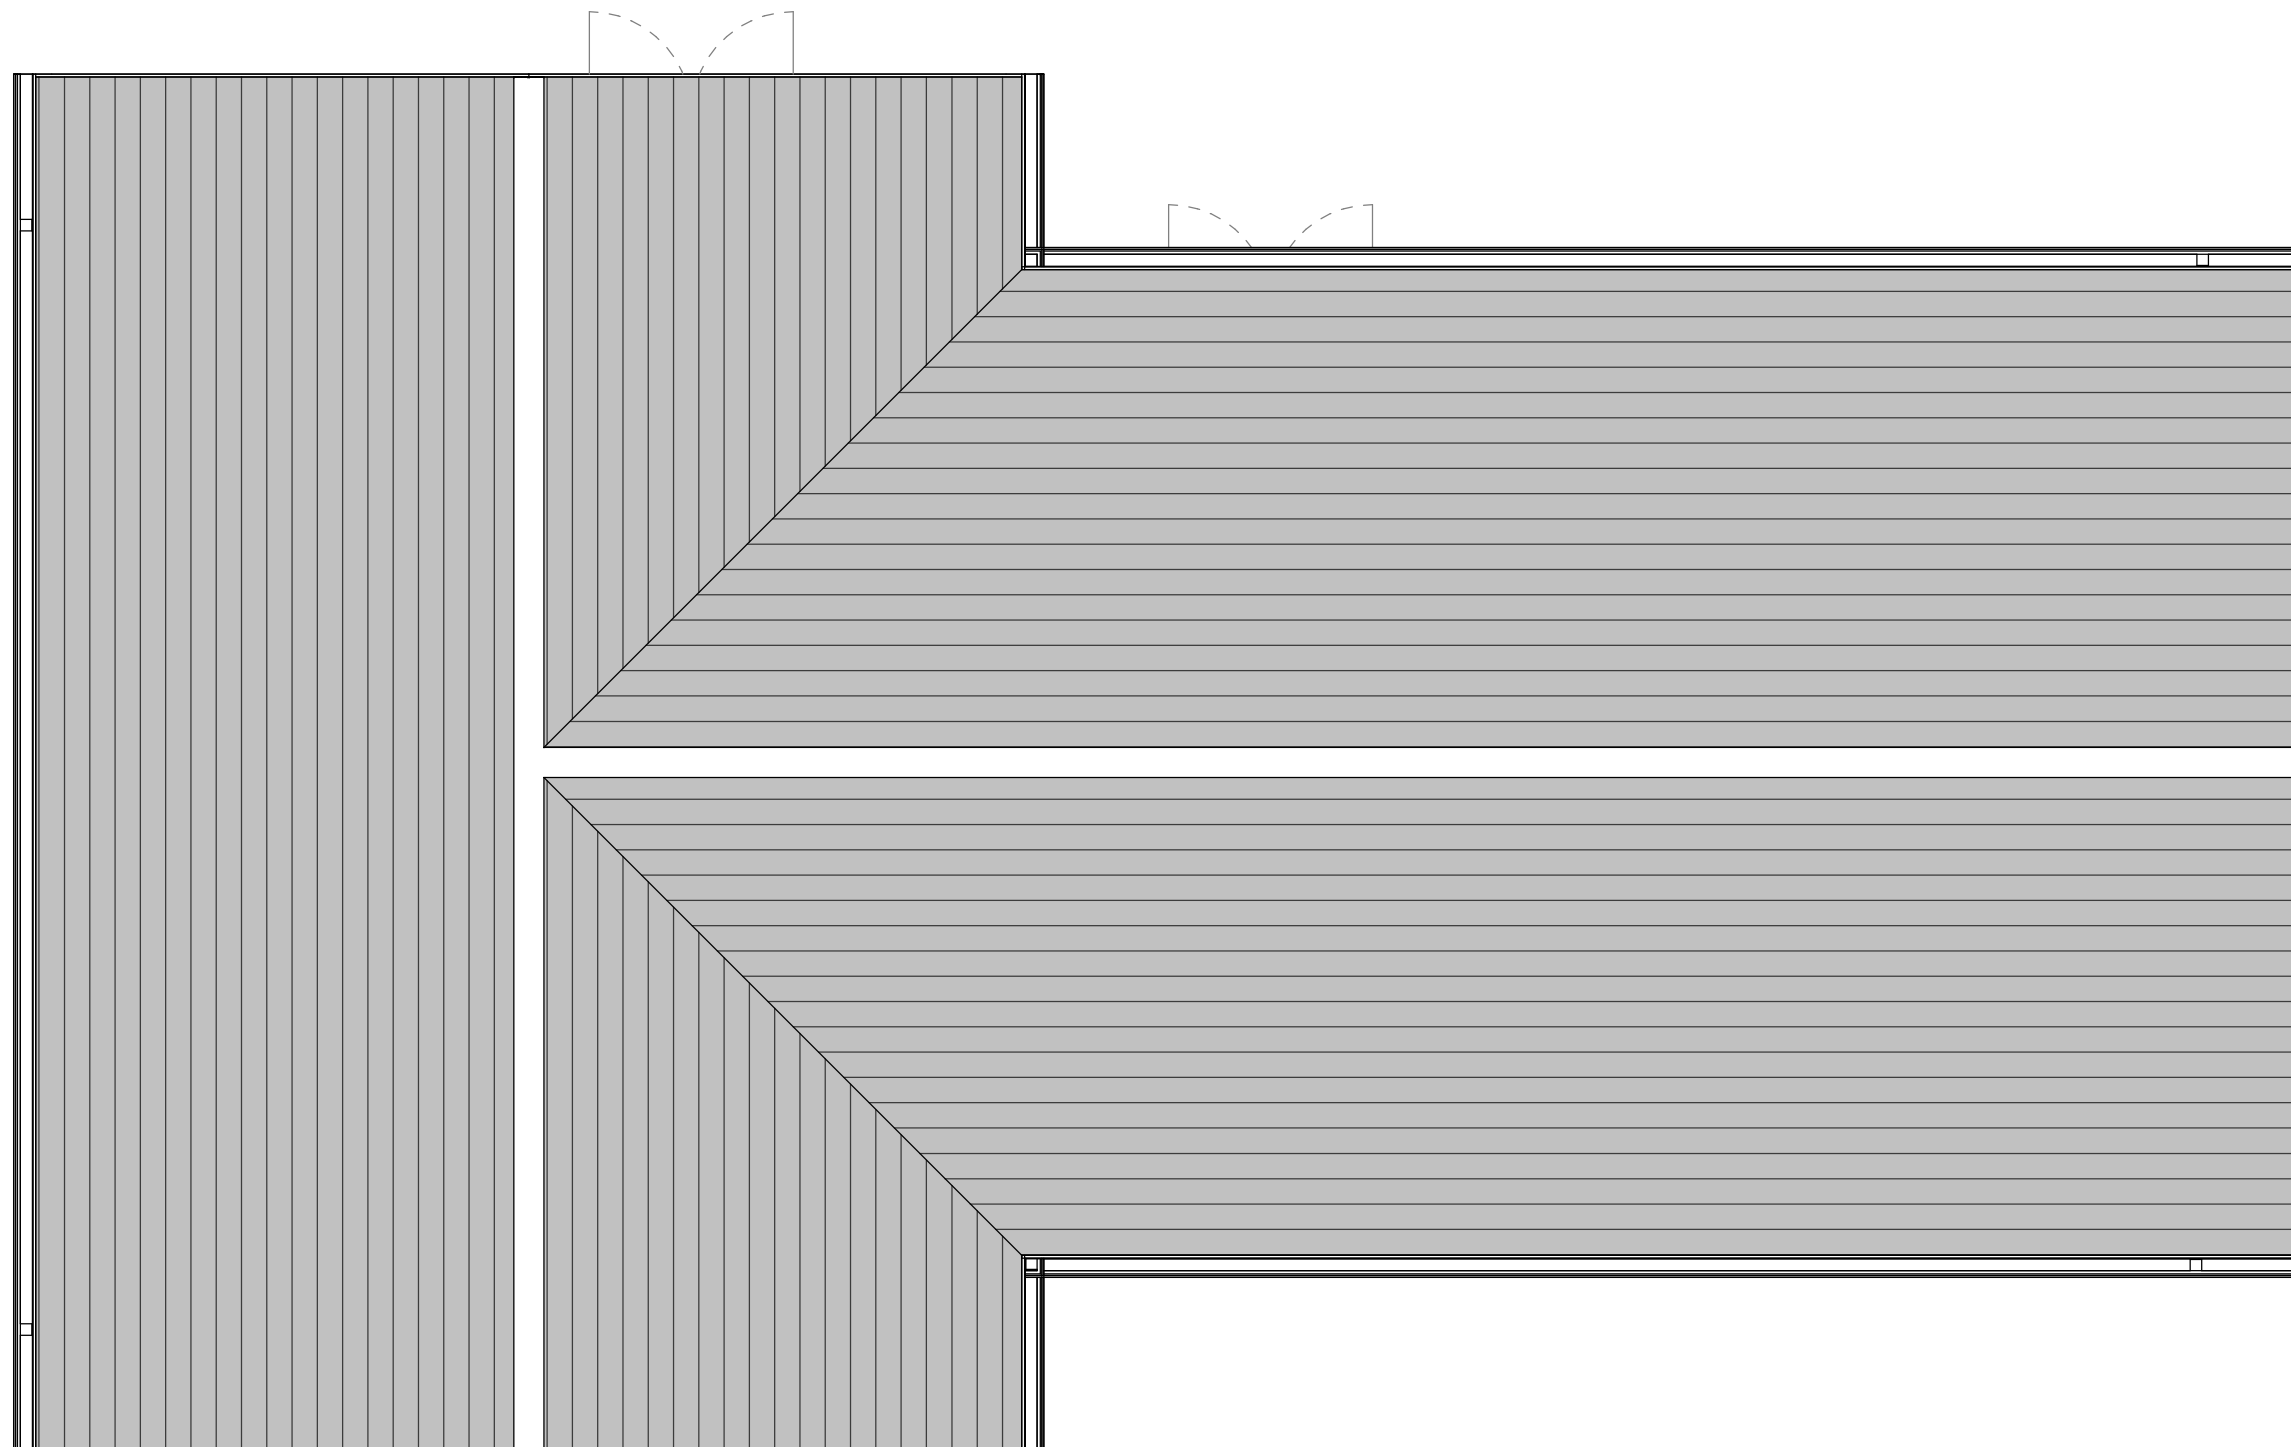

Existing Roof Plan
1 : 50



Rev Details:
Notes:

Check all dimensions and report any omissions or errors

Dans Architecture Service - Nottingham, NG5 5AG
Tel: 07886996196
email: dans304@hotmail.co.uk & dansarchitecture@hotmail.com

© Copyright. This drawing is copyright of Dans Architectural Services and shall not be loaned, copied or disclosed to any third party without prior written consent of Dans Architectural Services.

Client
Ricky
scott
Project Address
8 Pentelow Way
Spalding
PE12 6GL

Drawing No.
4131 - 01

Drawing Title:
Existing Information

Project Title:
Rear Extension

PLANNING PERMISSION ONLY

Scale at A1
As Shown

Date:
26.06.24

Drawn By
DB

Revision
Initial Issue