



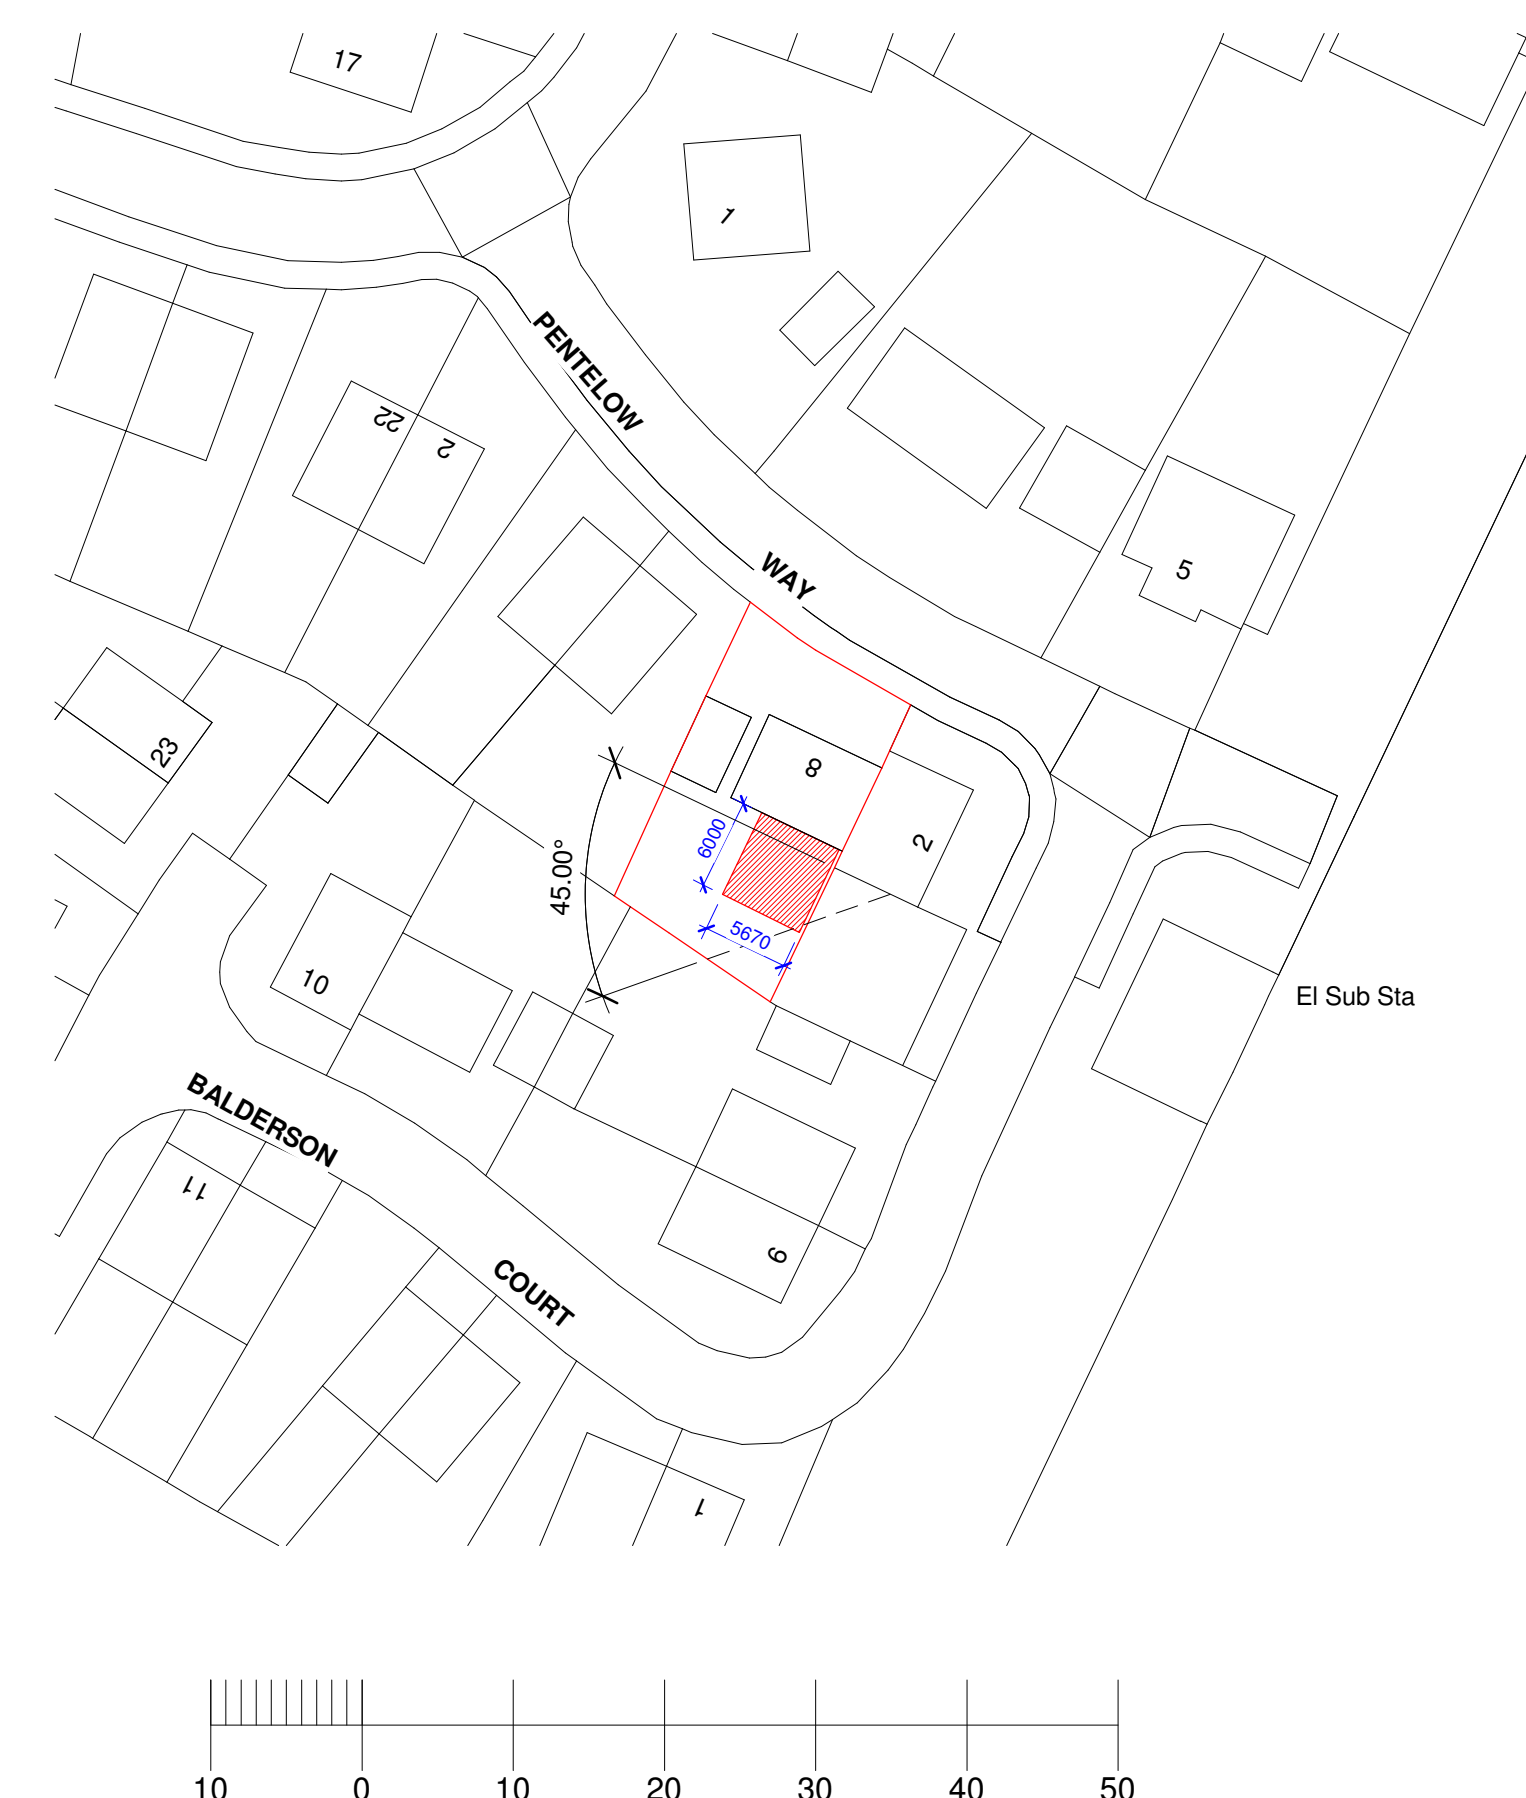

Proposed Block Plan
1 : 500

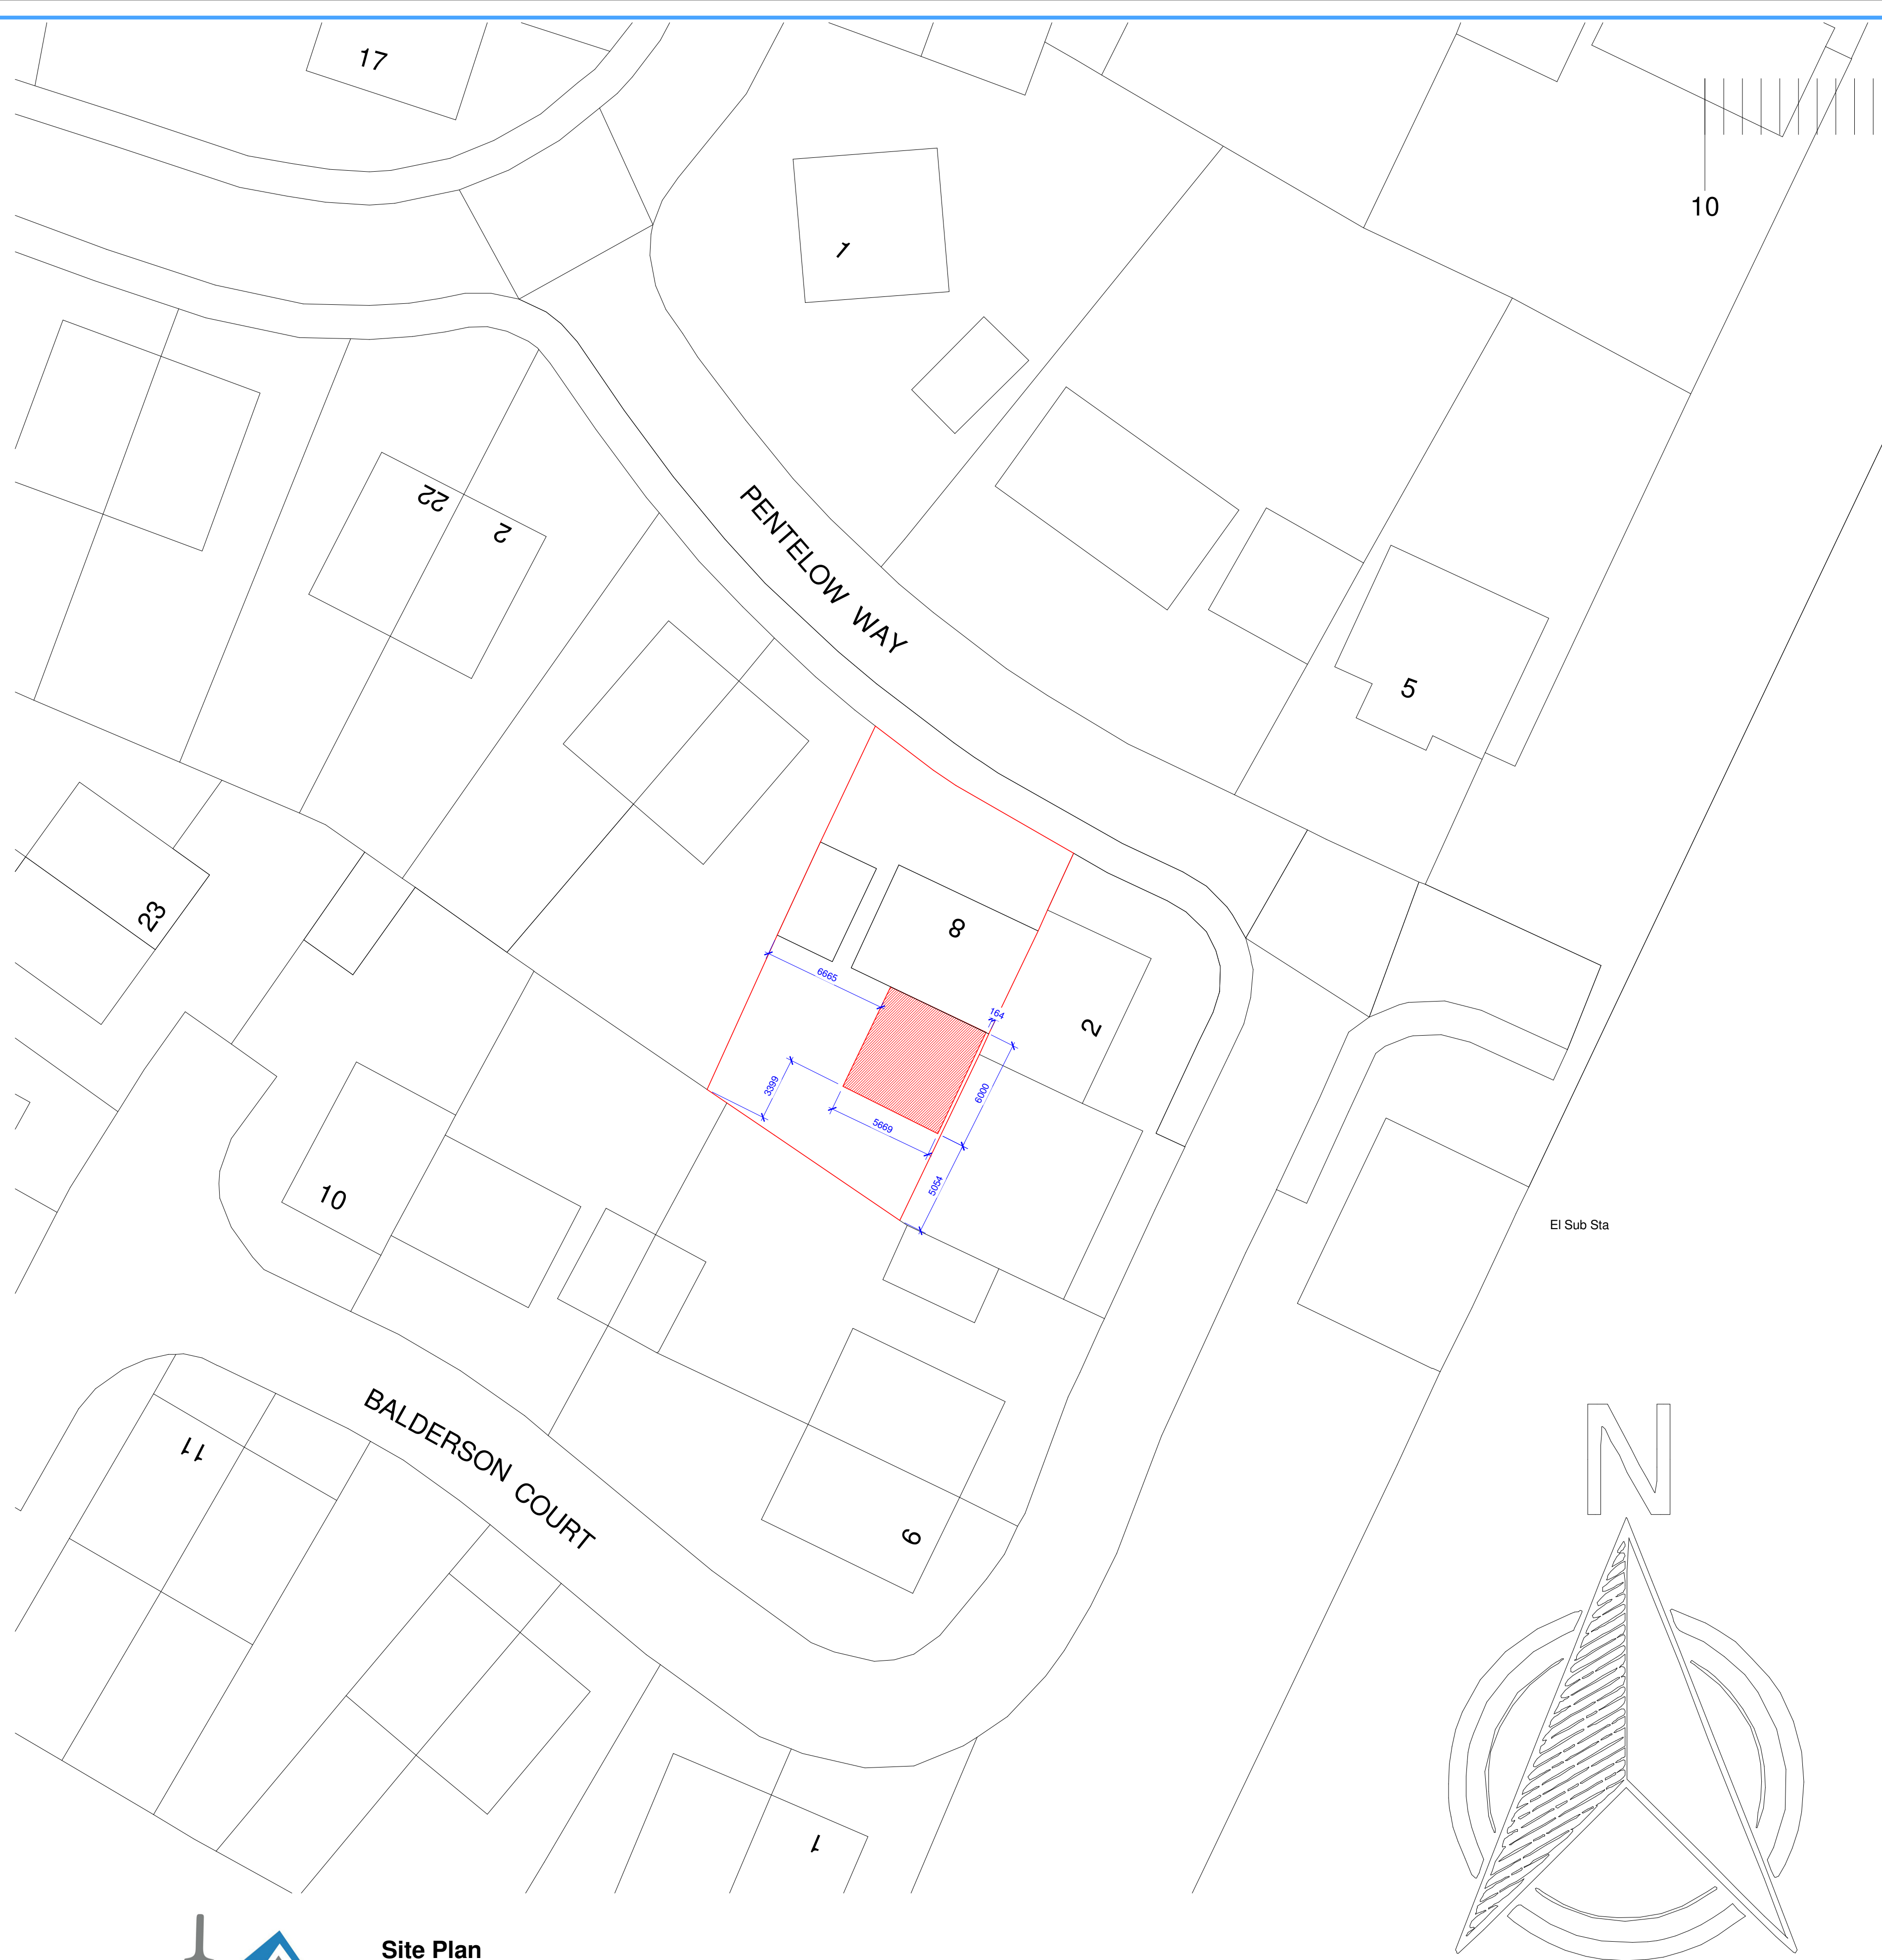

Site Plan
1 : 200

Rev Details:
Notes:

Check all dimensions and report any omissions or errors

Dans Architecture Service - Nottingham, NG5 5AG
Tel: 07886996196
email: dans304@hotmail.co.uk & dansarchitecture@hotmail.com

© Copyright. This drawing is copyright of Dans Architectural Services and shall not be loaned, copied or disclosed to any third party without prior written consent of Dans Architectural Services.

Client
**Ricky
scott**
Project Address
**8 PenteLOW Way
Spalding
PE12 6GL**

Drawing No.
4131 - 04
Drawing Title:
Site & Block Plans

Project Title:
Rear Extension

PLANNING PERMISSION ONLY

Scale at A1
As Shown
Date:
02.07.24

Drawn By
DB
Revision
REV A