




Do not scale directly from this drawing. All discrepancies are to be brought to the attention of the Practitioner.
The copyright to this drawing is owned by Trevor A Clay RIBA Ltd.

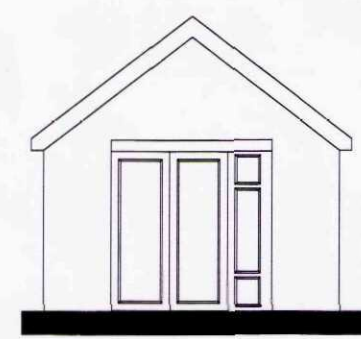


EXISTING FRONT ELEVATION

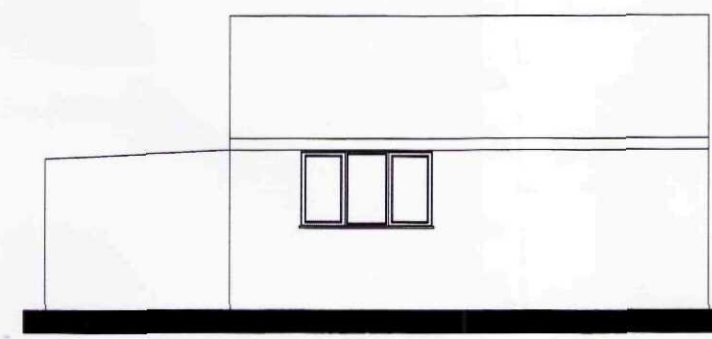


EXISTING SIDE ELEVATION

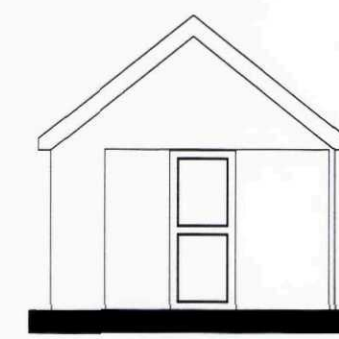


EXISTING REAR ELEVATION

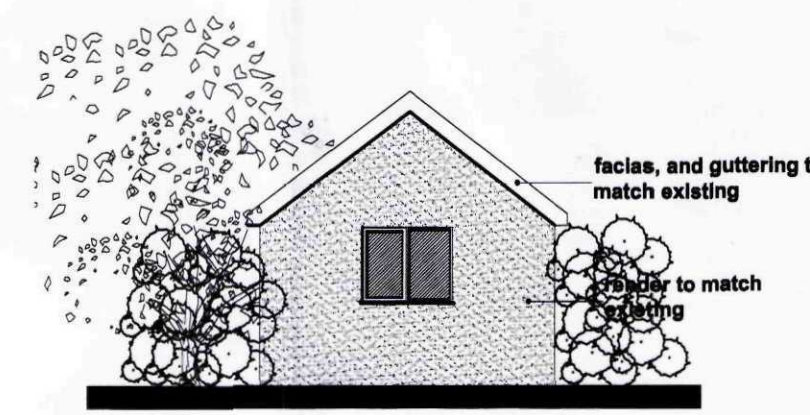


PROPOSED FRONT ELEVATION
north

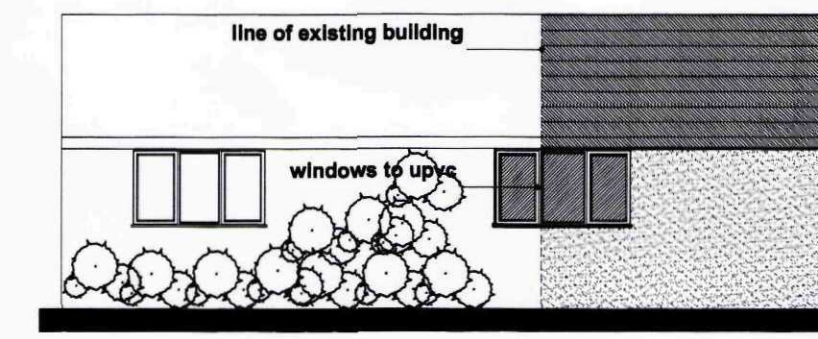


PROPOSED SIDE ELEVATION
east

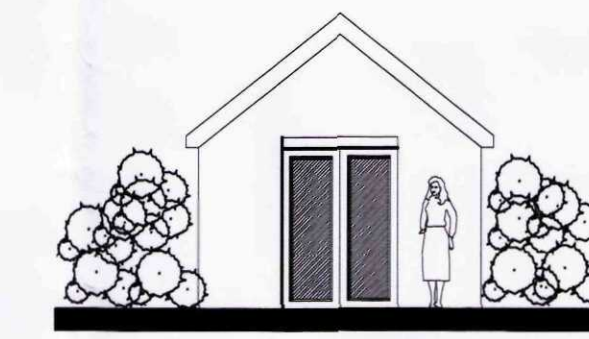


PROPOSED REAR ELEVATION
south

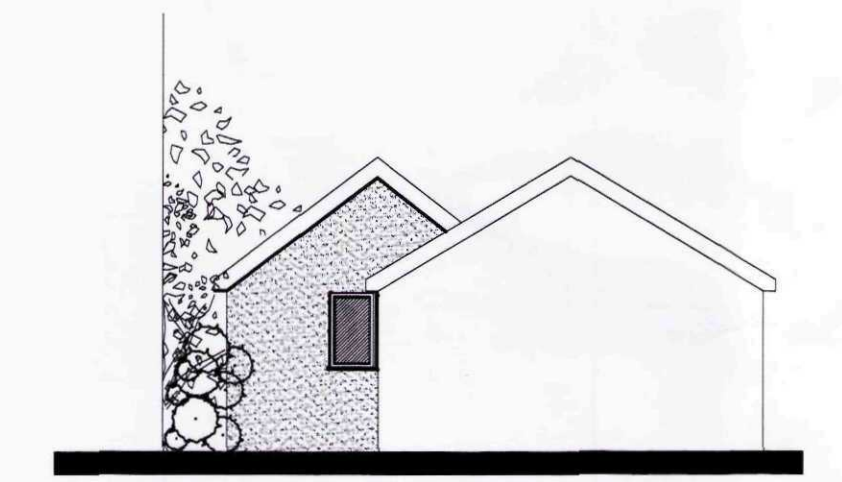


PROPOSED FRONT ELEVATION - north
(from road)

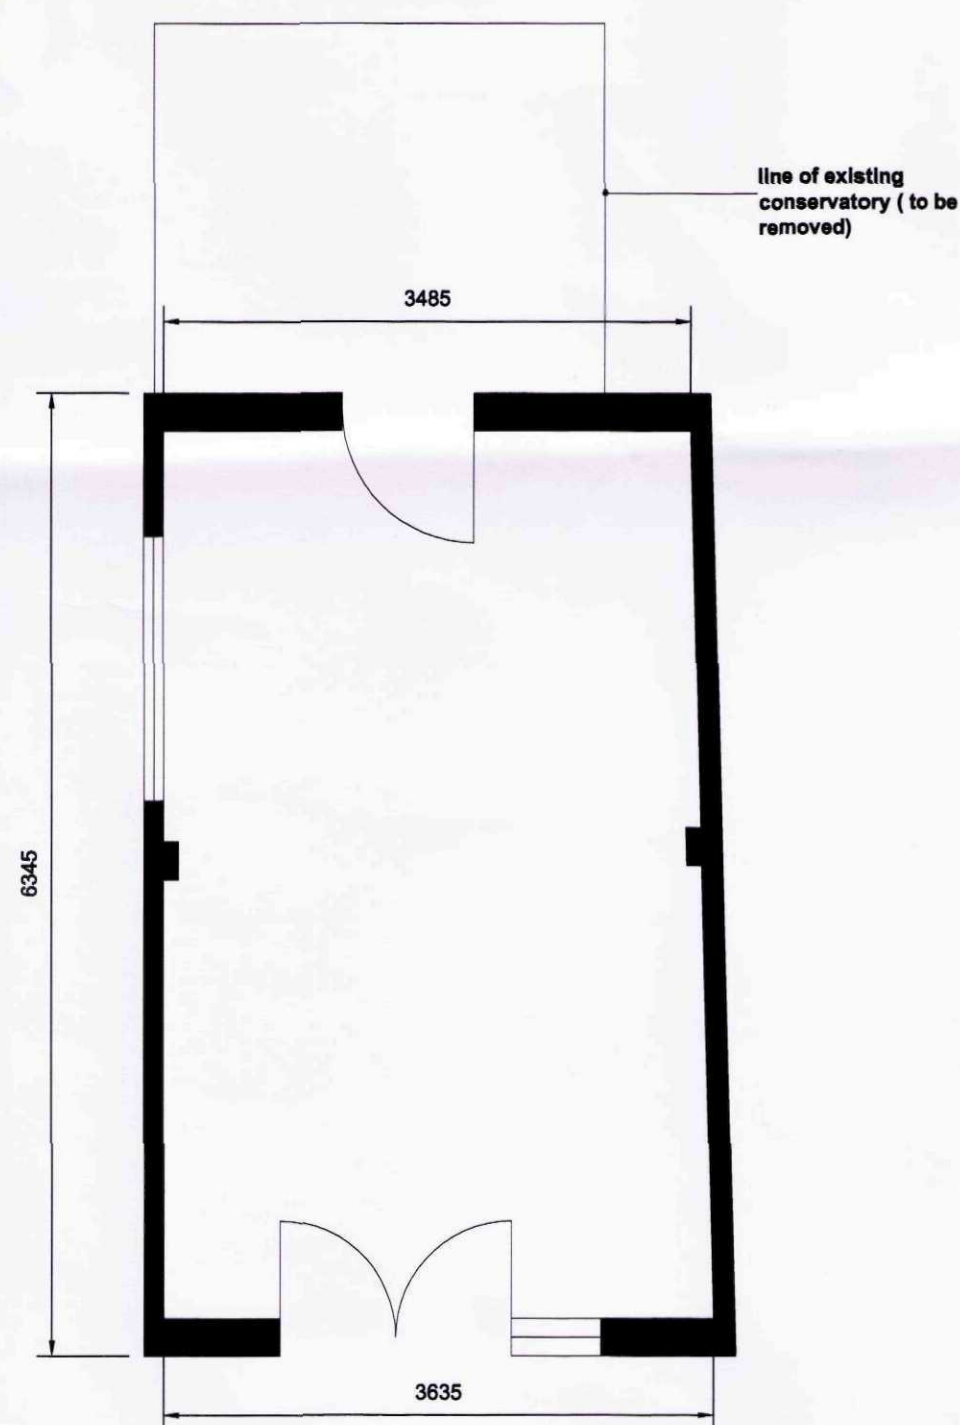


EXISTING FLOOR PLAN

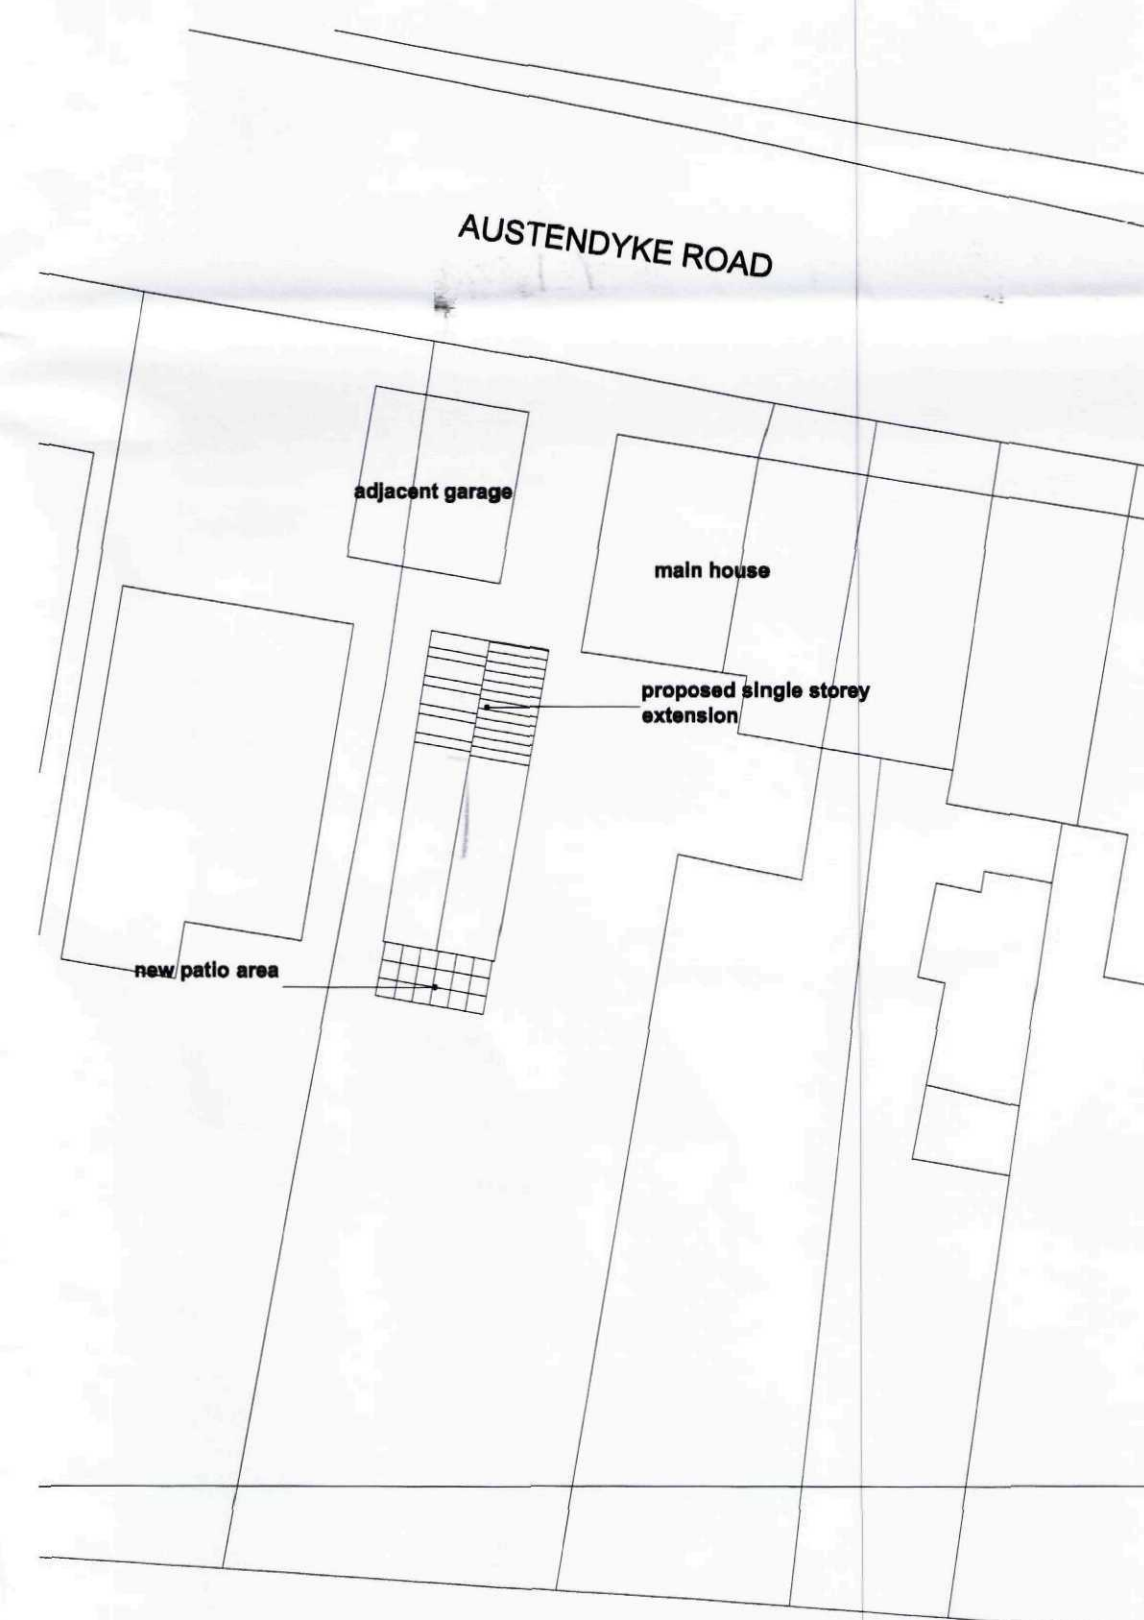


SITE PLAN

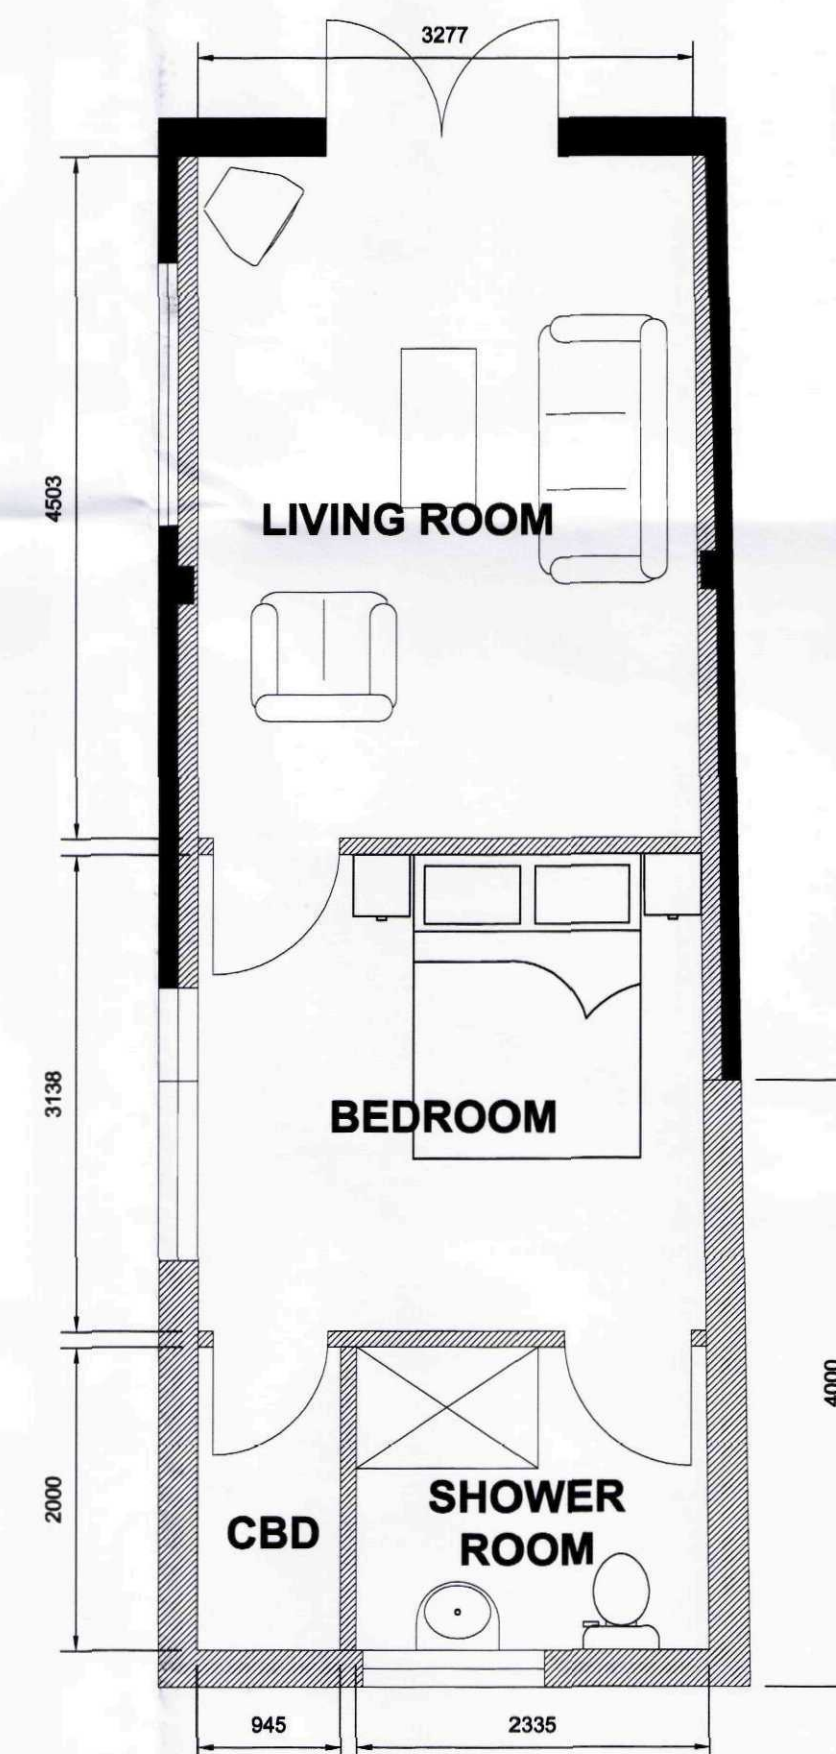

PROPOSED FLOOR PLAN

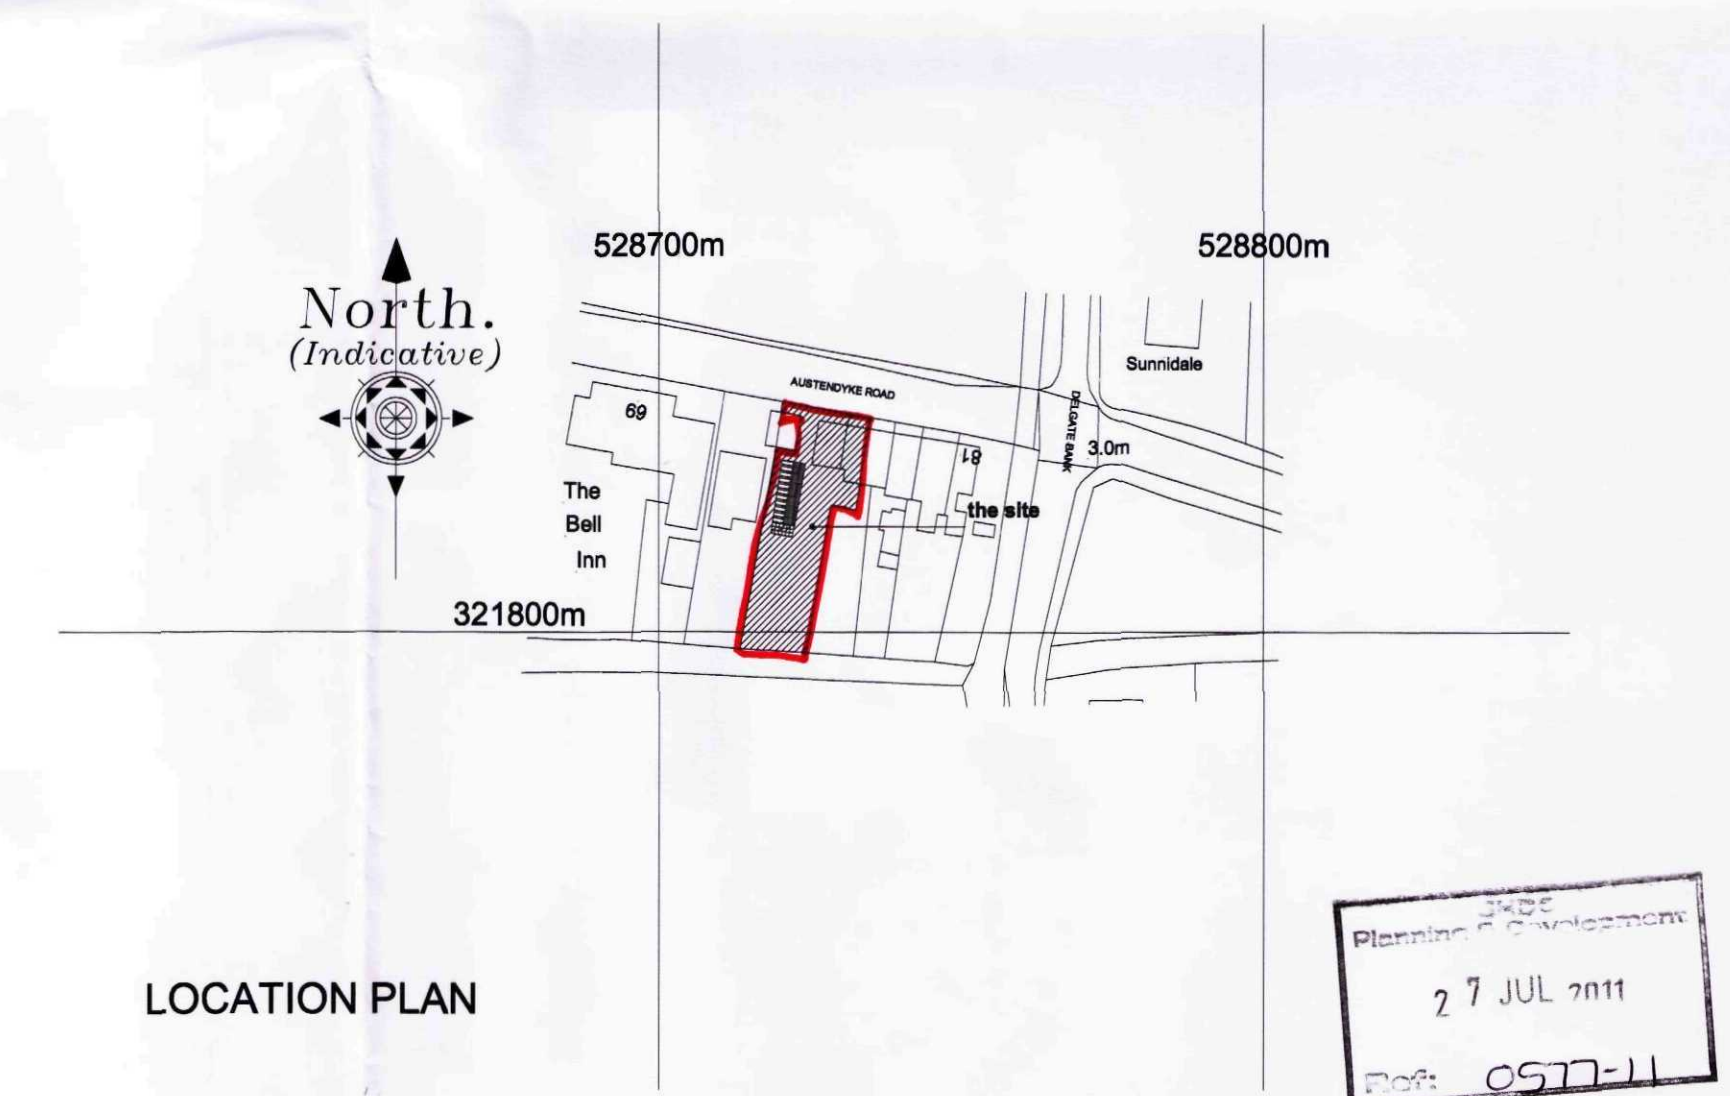

LOCATION PLAN

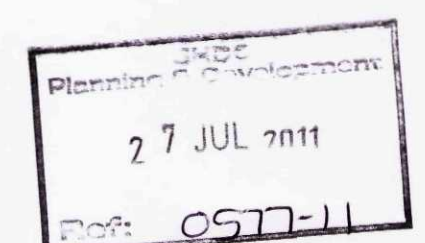

Revision	Date	Drawn	Description
----------	------	-------	-------------

Client: Lisa Oddie
Project: Alterations to annexe at 73 Austendyke Road
Drawing: Planning Application

Scale: 1:50, 1:100, 1:250, 1:1250
Drawn: AWM
Date: 14/07/11

Trevor A Clay RIBA Ltd, 14 Old Fendike Road, Weston Hills, Spalding, Lincs. PE126DD



Drawing No. 11/263/PV/001