




DO NOT SCALE THIS DRAWING. THE CONTRACTOR IS DEEMED TO HAVE CHECKED ALL DIMENSIONS ON SITE AND REPORT ANY DISCREPANCIES TO OGLESBY & LIMB LTD. THE CONTENTS OF THIS DRAWING ARE COVERED BY COPYRIGHT AND REMAIN THE PROPERTY OF OGLESBY & LIMB LTD. WRITTEN APPROVAL MUST BE OBTAINED FROM OGLESBY & LIMB LTD PRIOR TO DUPLICATION OR REPRODUCTION OF THIS DRAWING OR ITS CONTENTS. ANY DIMENSIONS NOT SHOWN ARE TO BE CHECKED AND AGREED WITH OGLESBY & LIMB LTD.

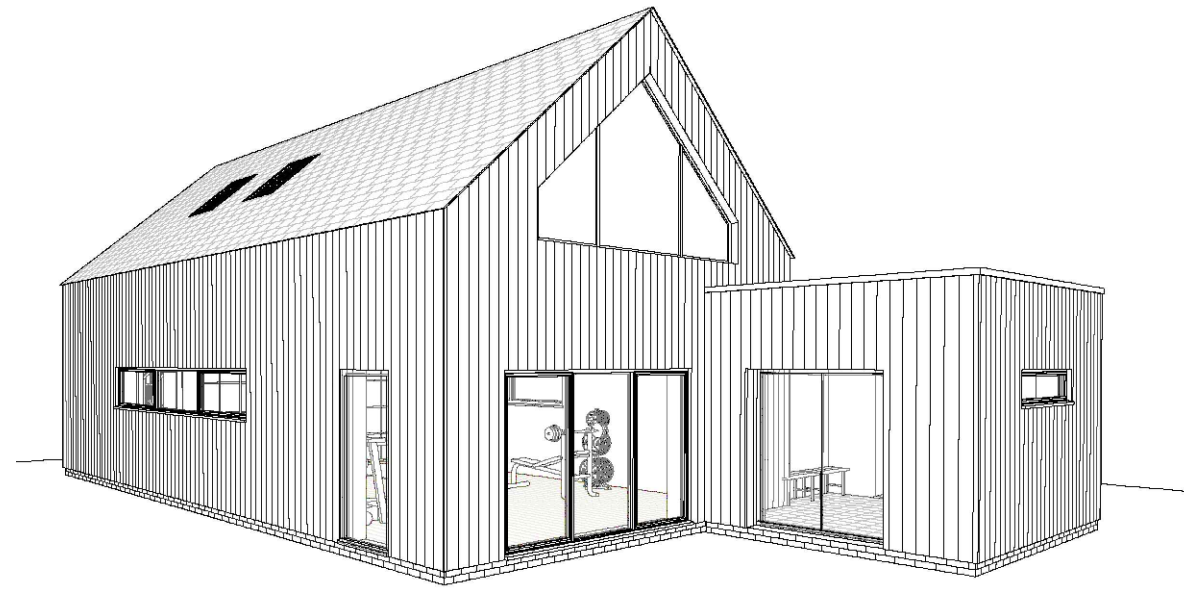


Exterior view - from south-east

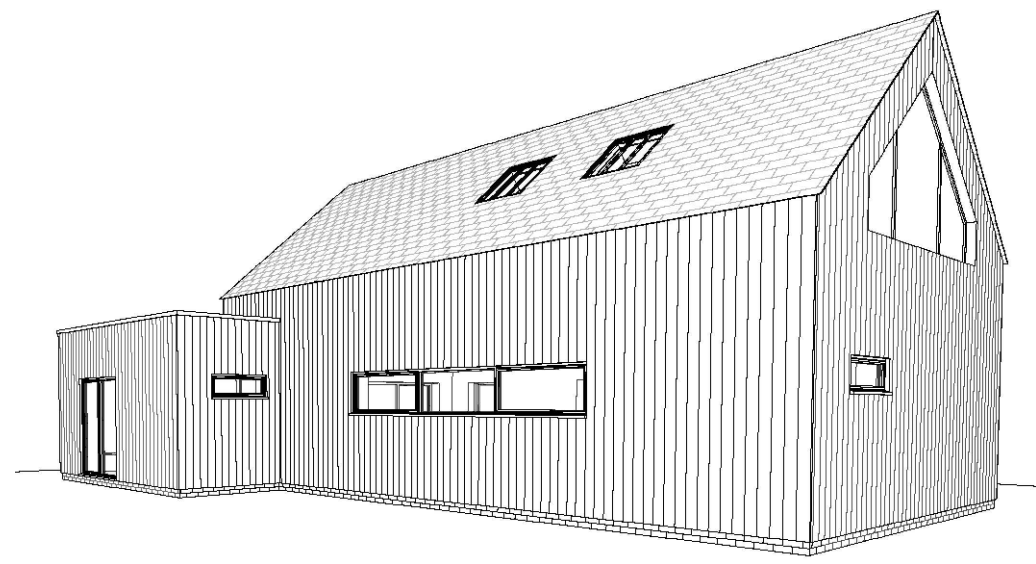


Exterior view - from north-west

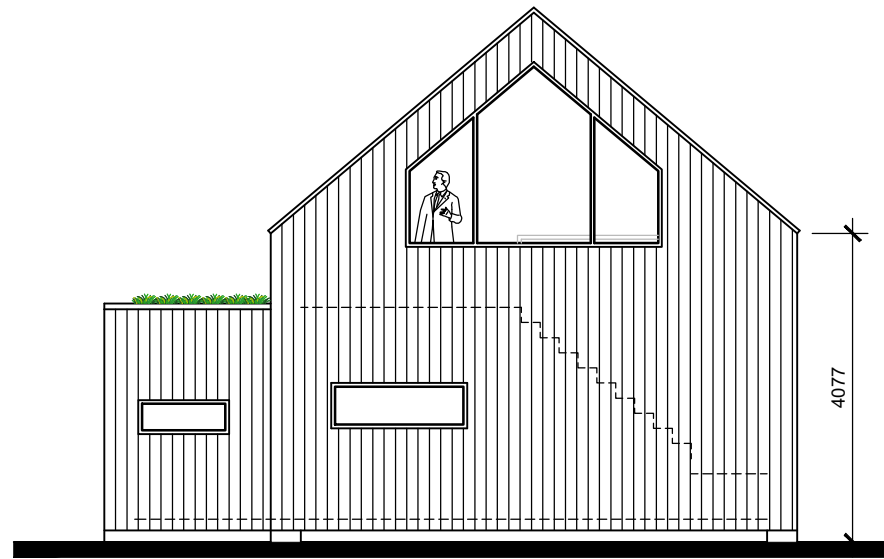


East Elevation as proposed
Scale 1:100

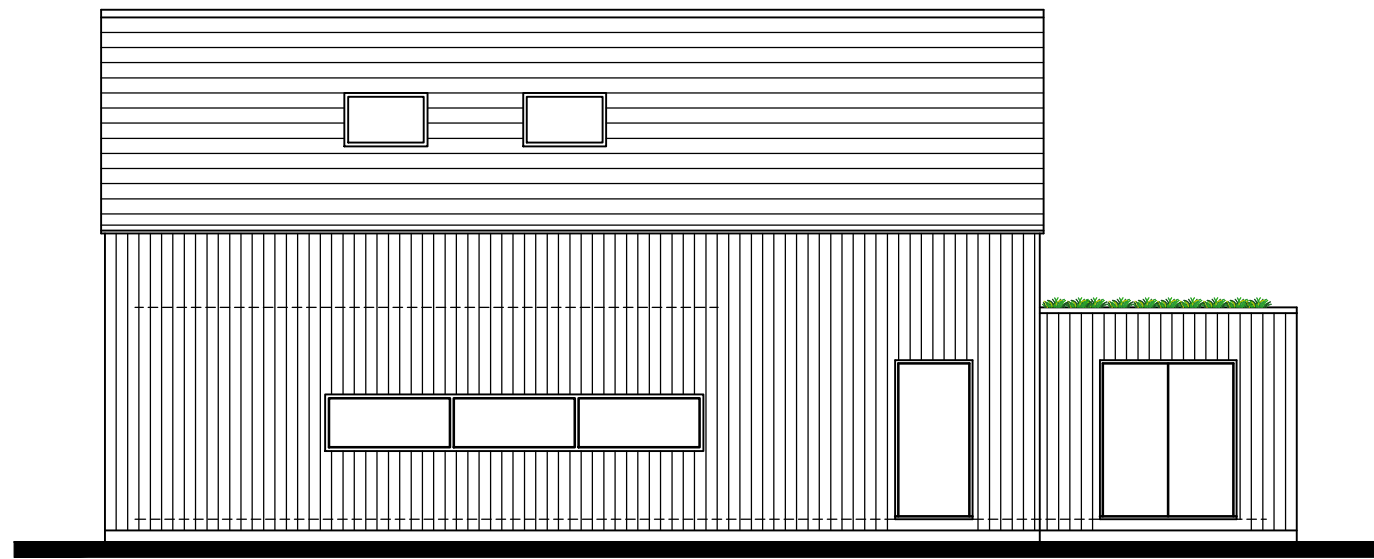


North Elevation as proposed
Scale 1:100

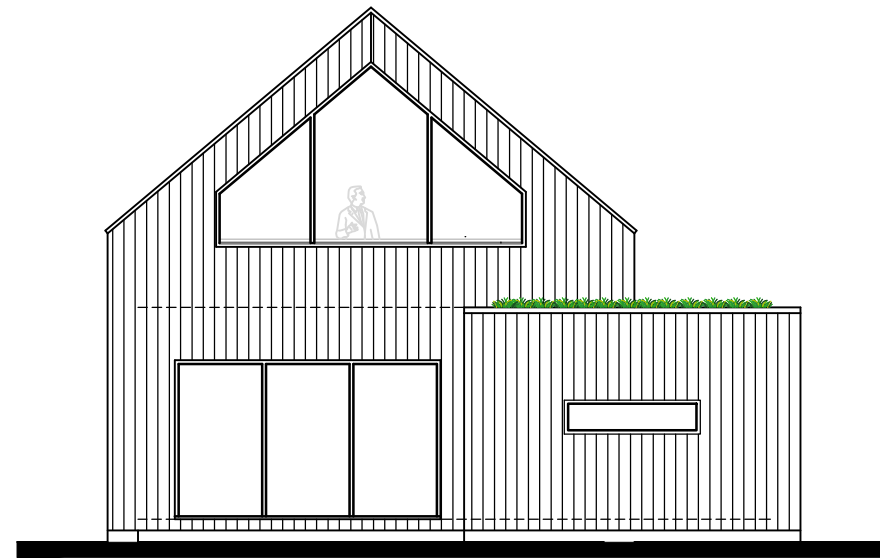


West Elevation as proposed
Scale 1:100

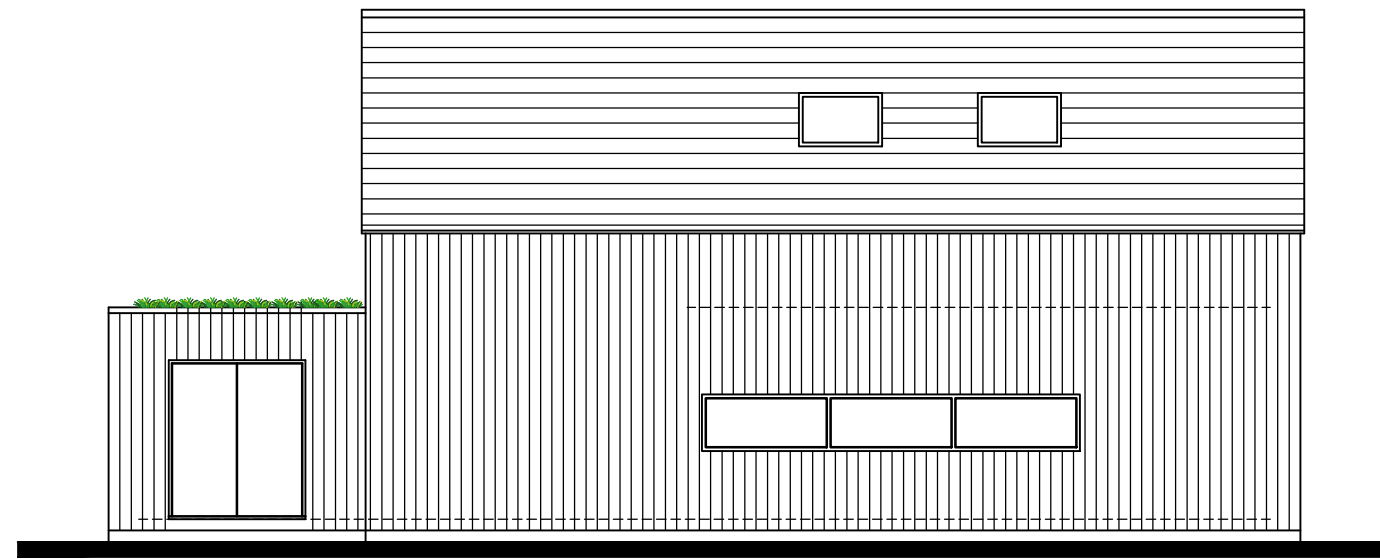


South Elevation as proposed
Scale 1:100

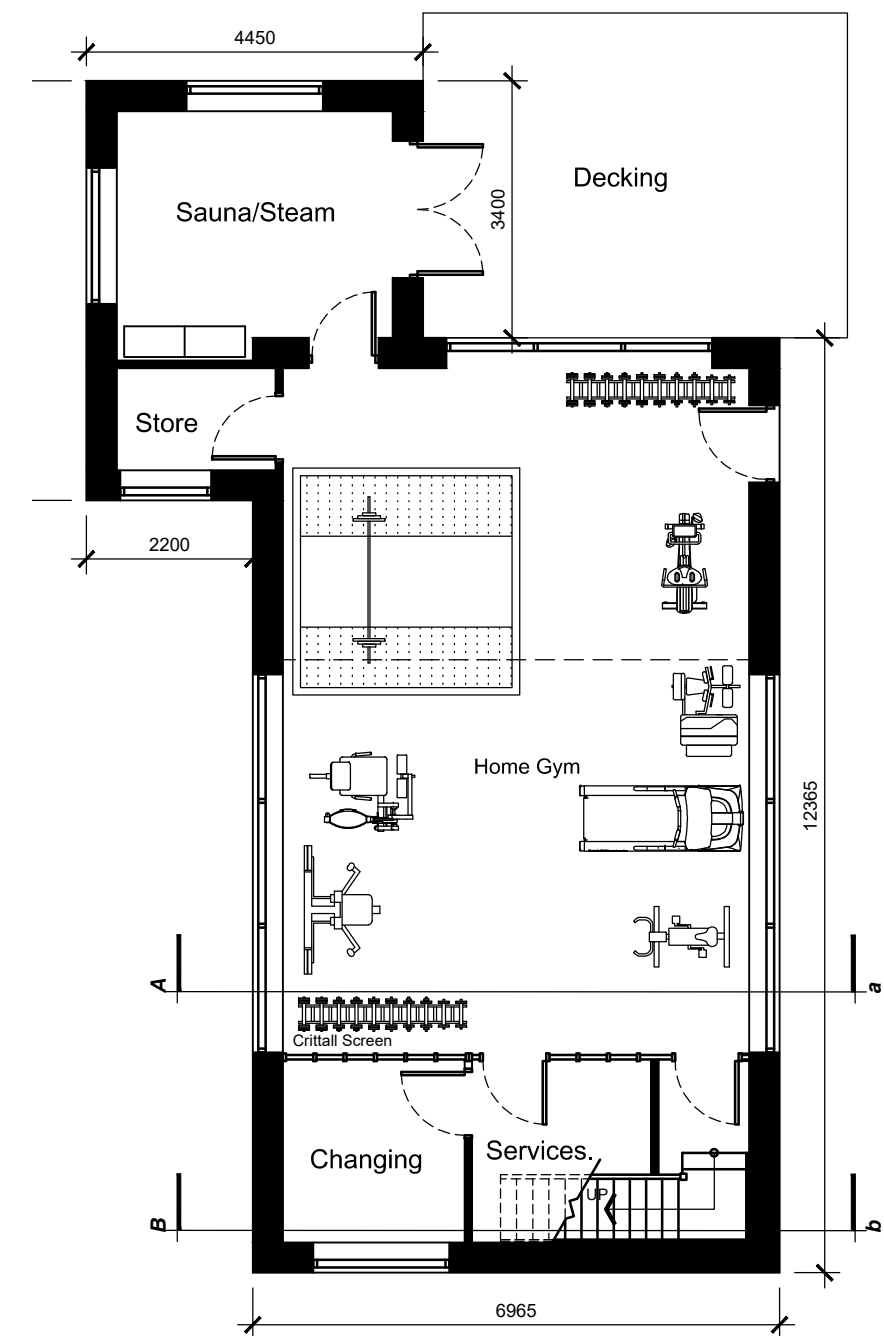

Ground floor plan as proposed
Scale 1:100

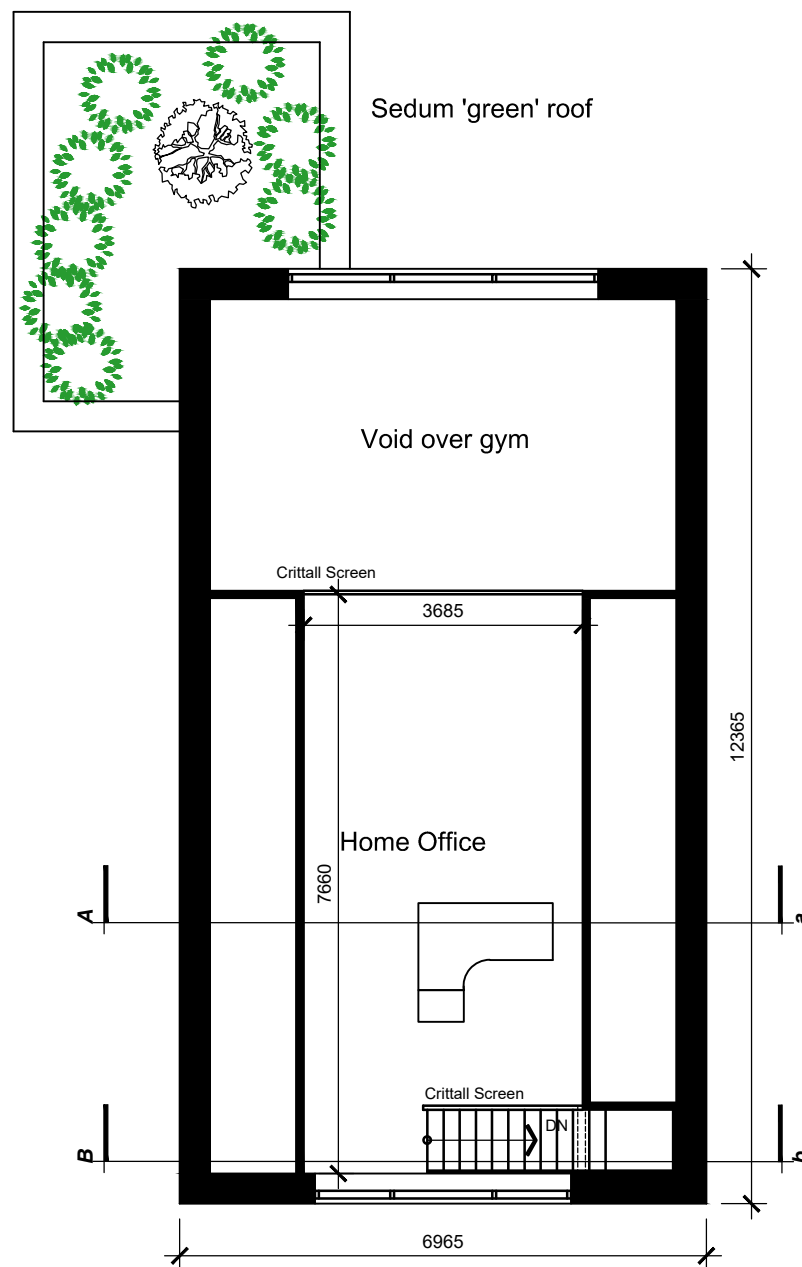


First floor plan as proposed
Scale 1:100

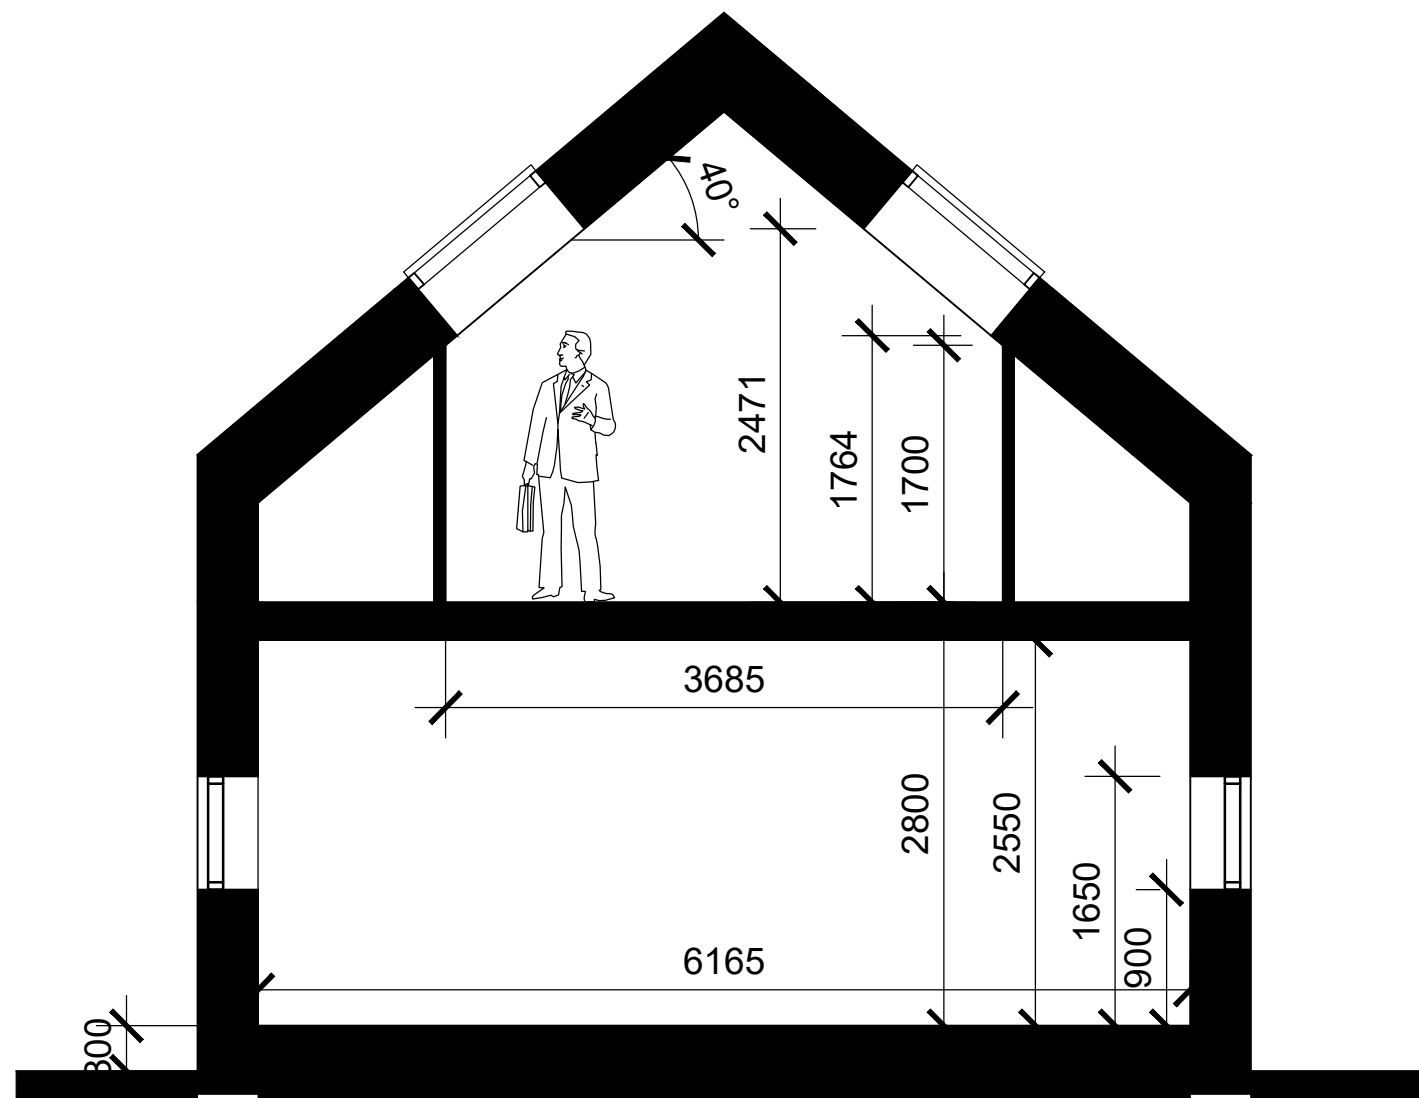

Cross Section A-a as proposed
Scale 1:50

SCALE 1 : 50
SCALE 1 : 1

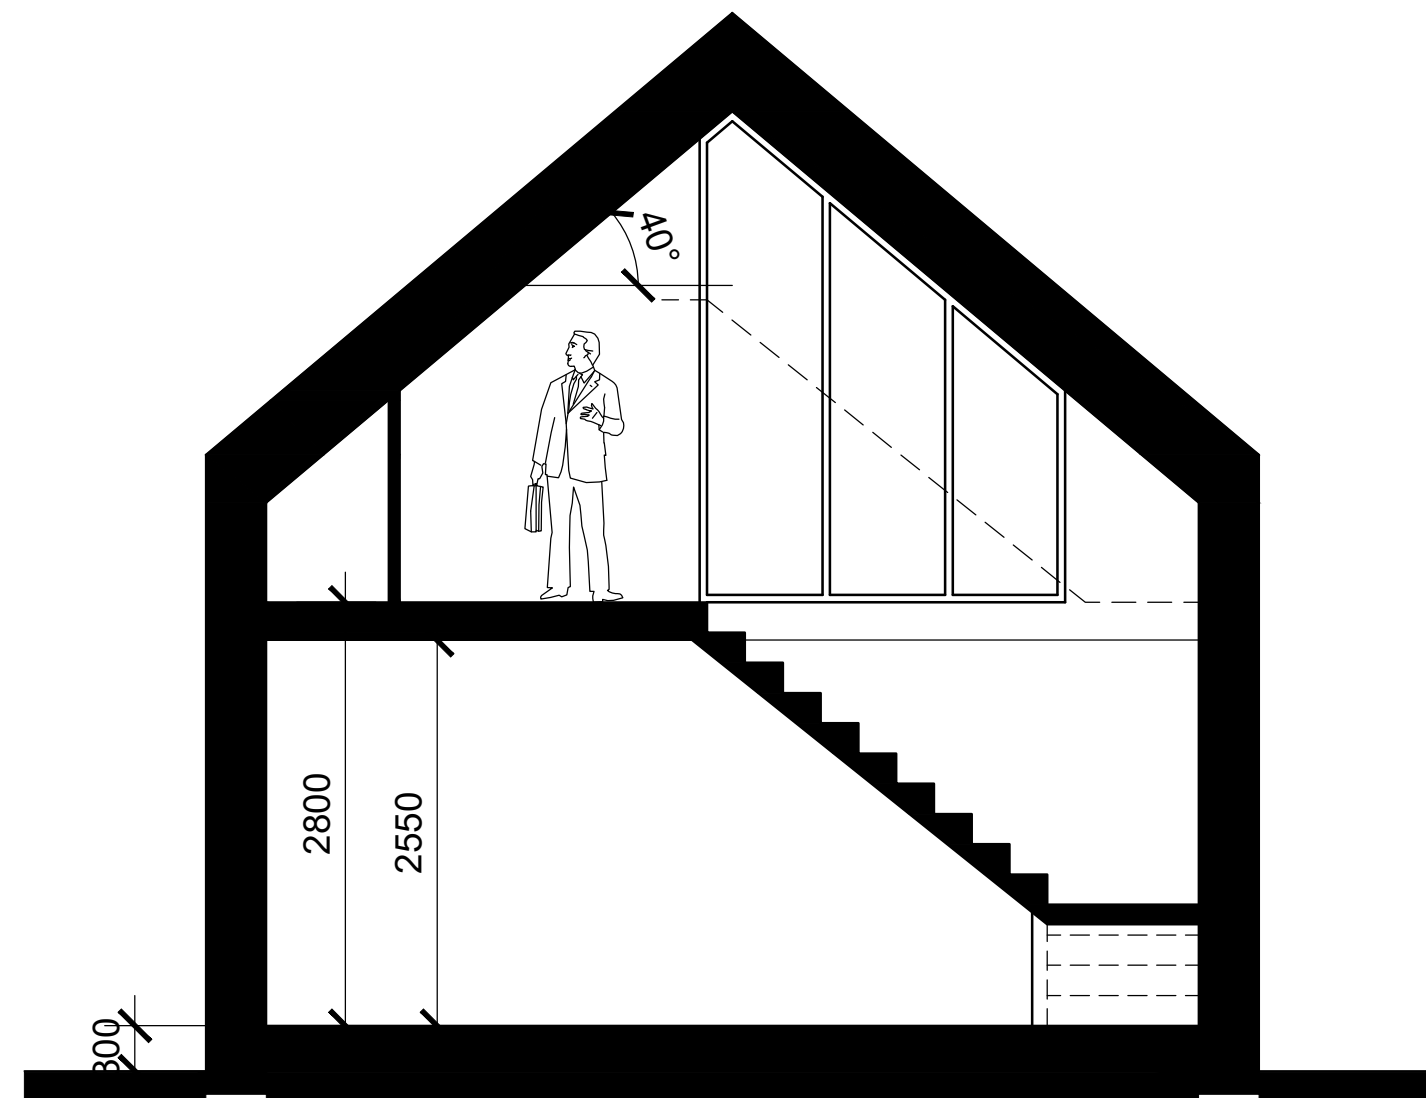

Cross Section B-b as proposed
Scale 1:100



Interior view - ground floor level



Interior view - first floor level

PA2	27.06.24	Height of building reduced by 300mm	AP
Ref.	Date	Description	Initial

Oglesby & Limb Ltd
Chartered Architect
Suite 1, Market Chambers 12 Market Place, Spalding, Lincs PE11 1SL
Tel: 01775 761196
e-mail: design@o-l-ltd.co.uk



Client:
Mr Graham Bowater

Project:
**The Shed
Proposed home office and gym at
694 Broadgate
Weston
Spalding, PE12 6JA**

Drawing Title:
**Plans, section, Elevations and 3D
images as proposed**
PLANNING APPLICATION ISSUE

Date:	January 2024	Scale:	as shown
Drawn by:	ajo	Checked by:	cls

Drawing Number:	Rev.
A1704-03	P1