


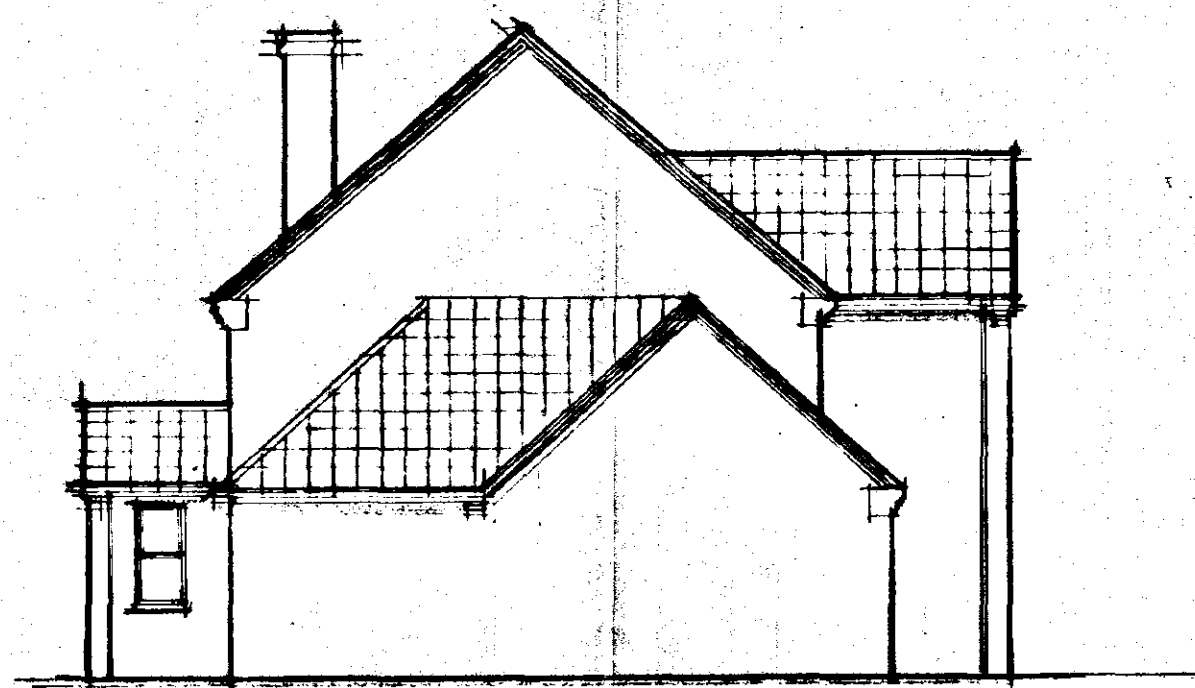


EAST




SOUTH




WEST

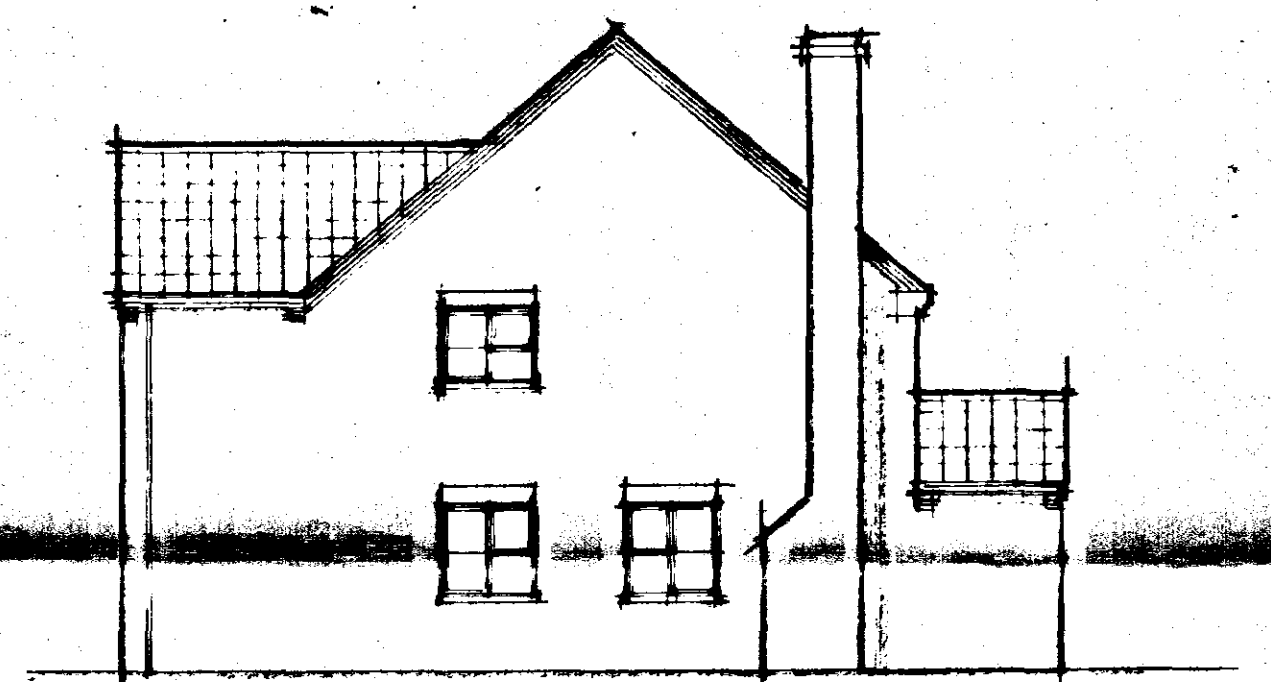

NORTH

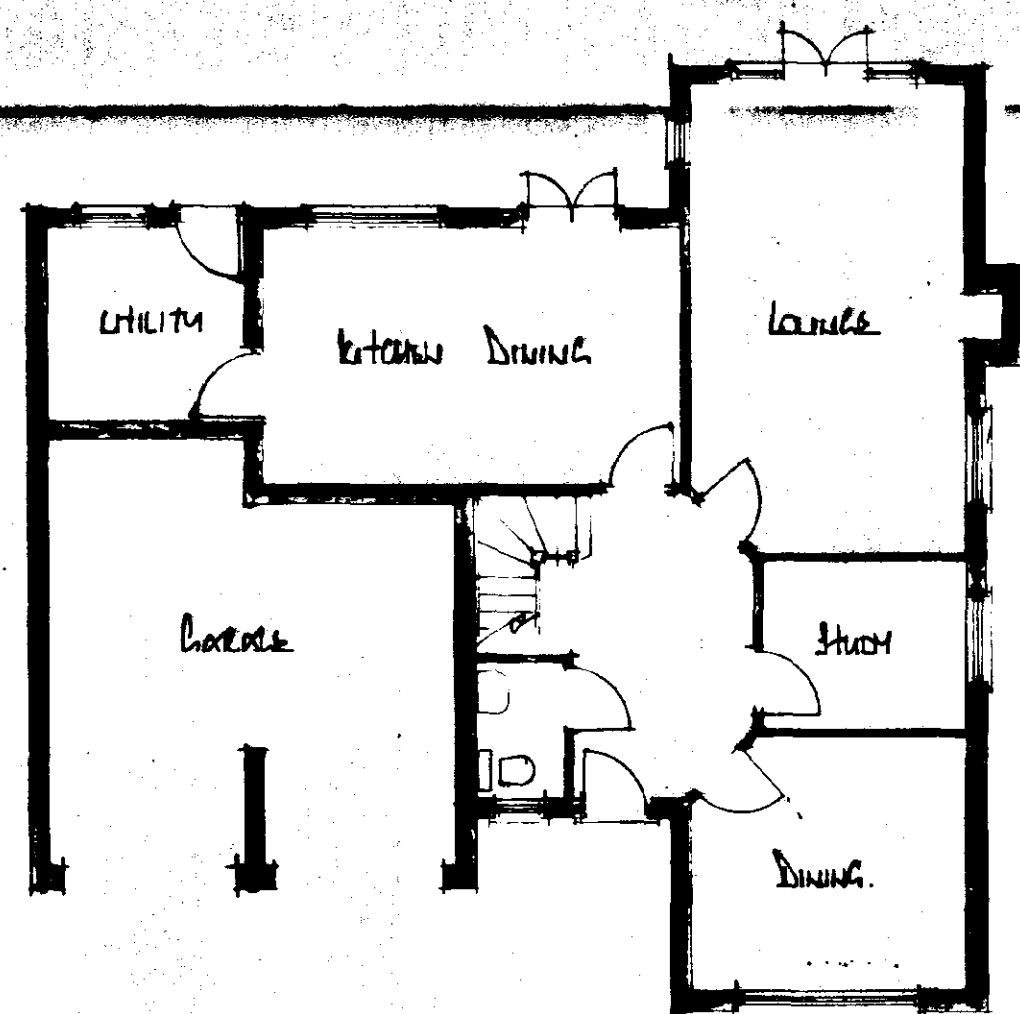

GROUND FLOOR PLAN

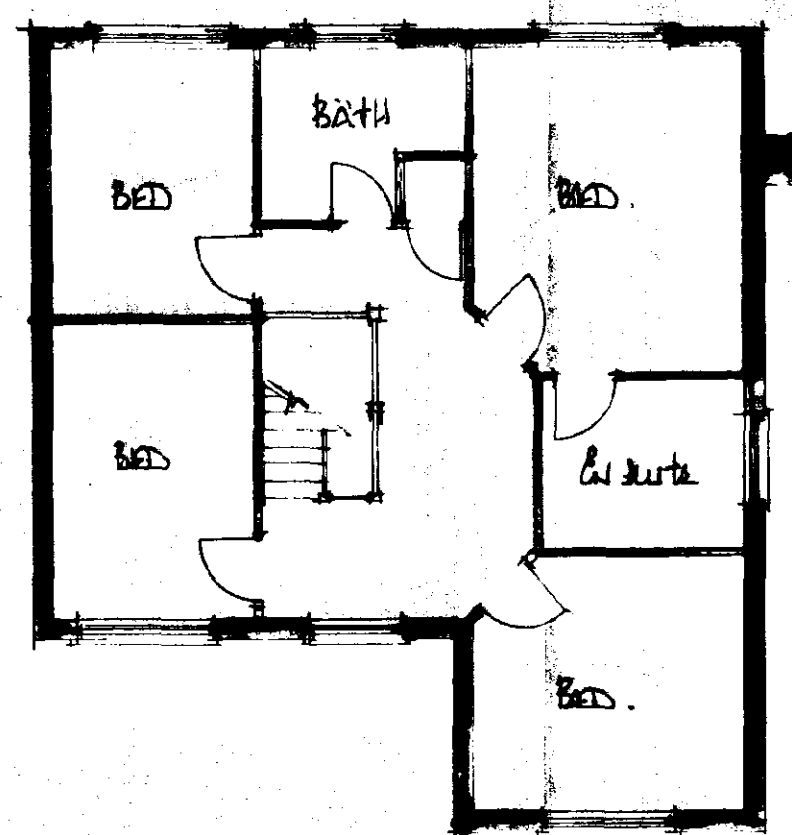

FIRST FLOOR PLAN

**DETERMINED
PLAN**

SOUTH HOLLAND DC
HOUSING & PLANNING
16 MAY 2000
Ref: 069/00

© copyright
**East Midlands
Design
Associates**
"Willow Lodge",
Horseshoe Road,
Spalding,
Lincs PE11 3JA
Tel Spalding (0775) 767988

Client
Northdown House Developments Ltd
Job Title
Proposed dwelling, entrance
Plot 3 Beacombe
Luton Hill
Spalding

Drawing Title
Plans, Elevations


Scale 1:100

Date May 00 Drawn by M

Org No 00/10/12 Rev




EAST

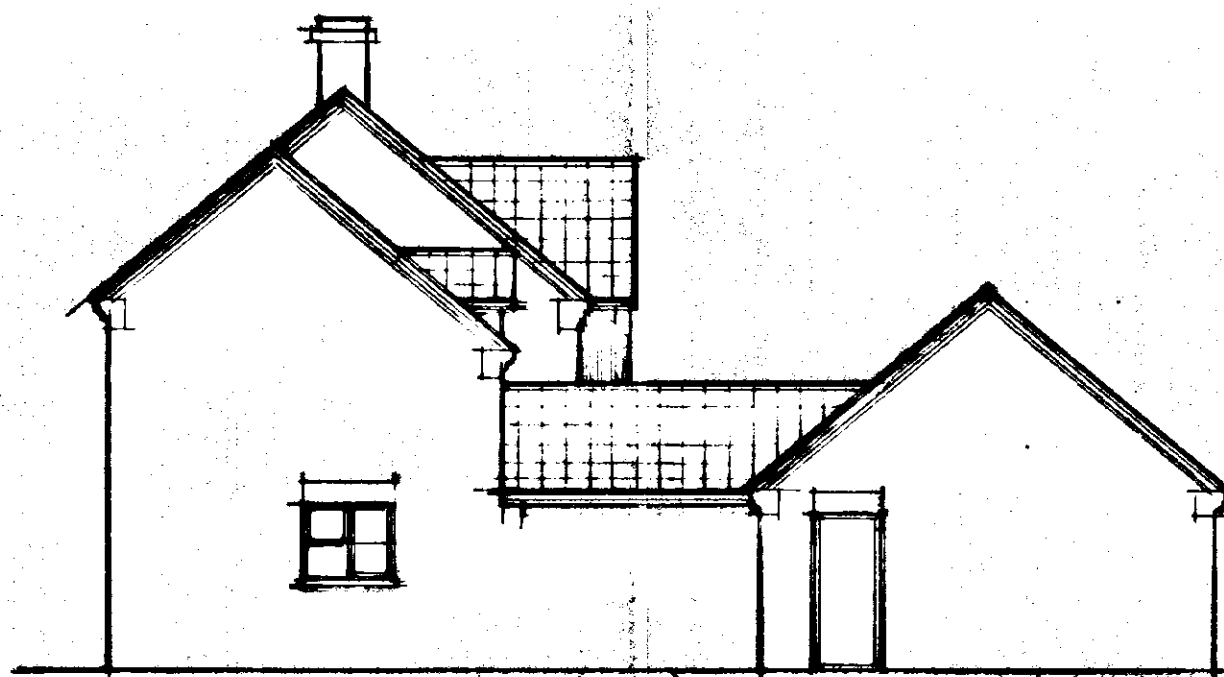


SOUTH




WEST

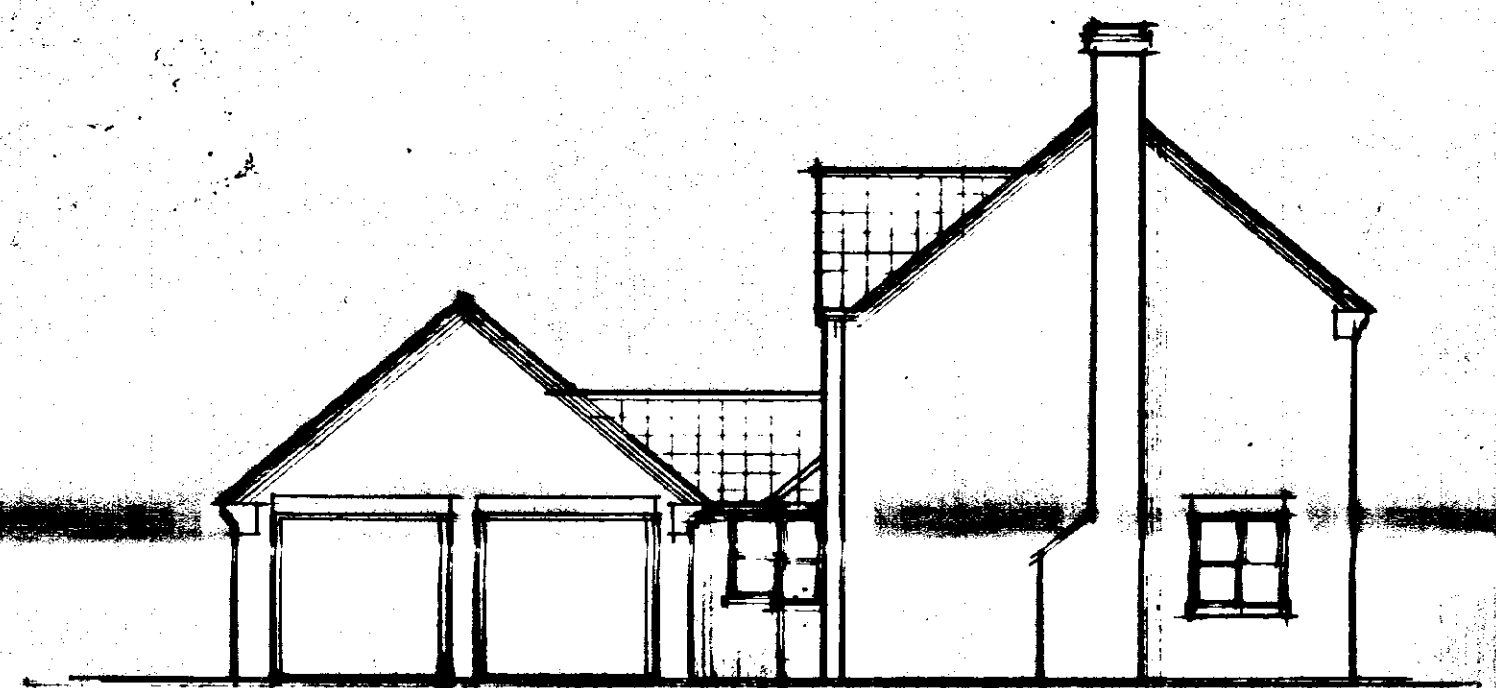

NORTH

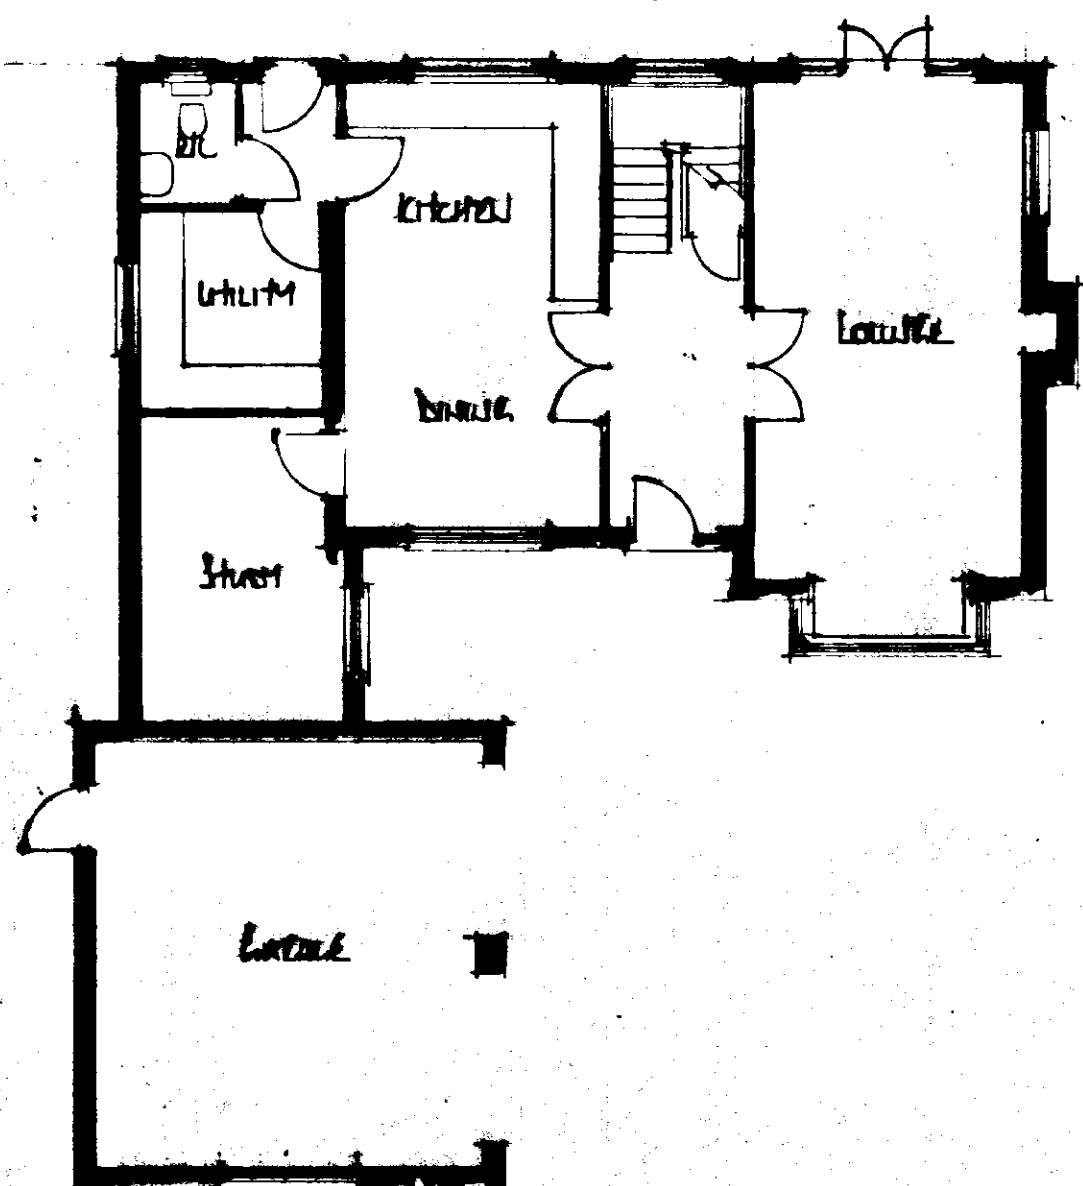

GROUND FLOOR PLAN

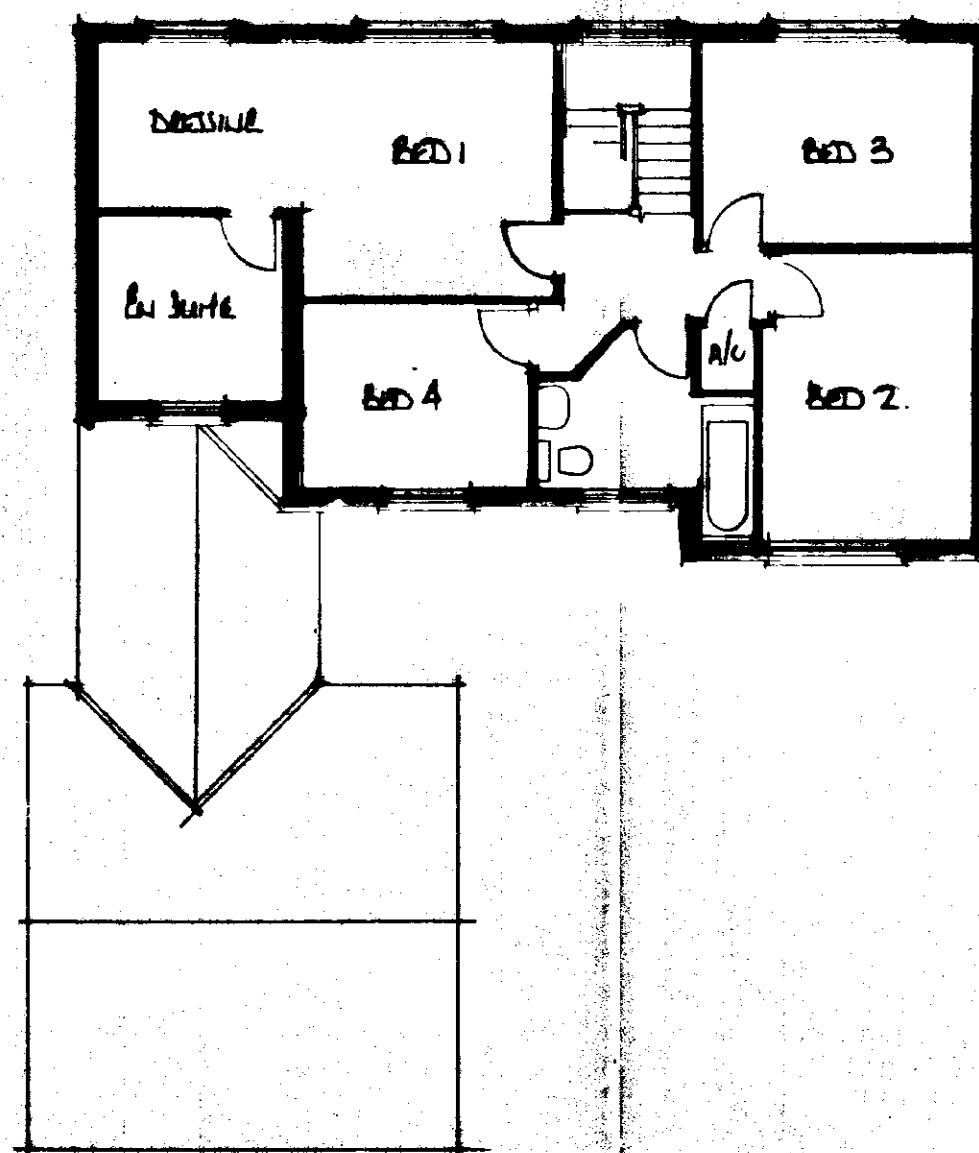


FIRST FLOOR PLAN

DETERMINED
PLAN

SOUTH HOLLAND DC
HOUSING
18 MAY 2000
Ref: 0619/00


© copyright East Midlands Design Associates Willow Lodge, Horsehoe Road, Spalding, Lincs PE11 3JA Tel: Spalding (0773) 767988	
Client Westwood Homes Development Ltd	
Job Title Plot 2 Development Weston Hall Spalding	
Drawing Title Plans - Extensions	
Scale 1:100	
Date 18/04/00	Drawn by RL
Drawn by	Rev
00/10/14	

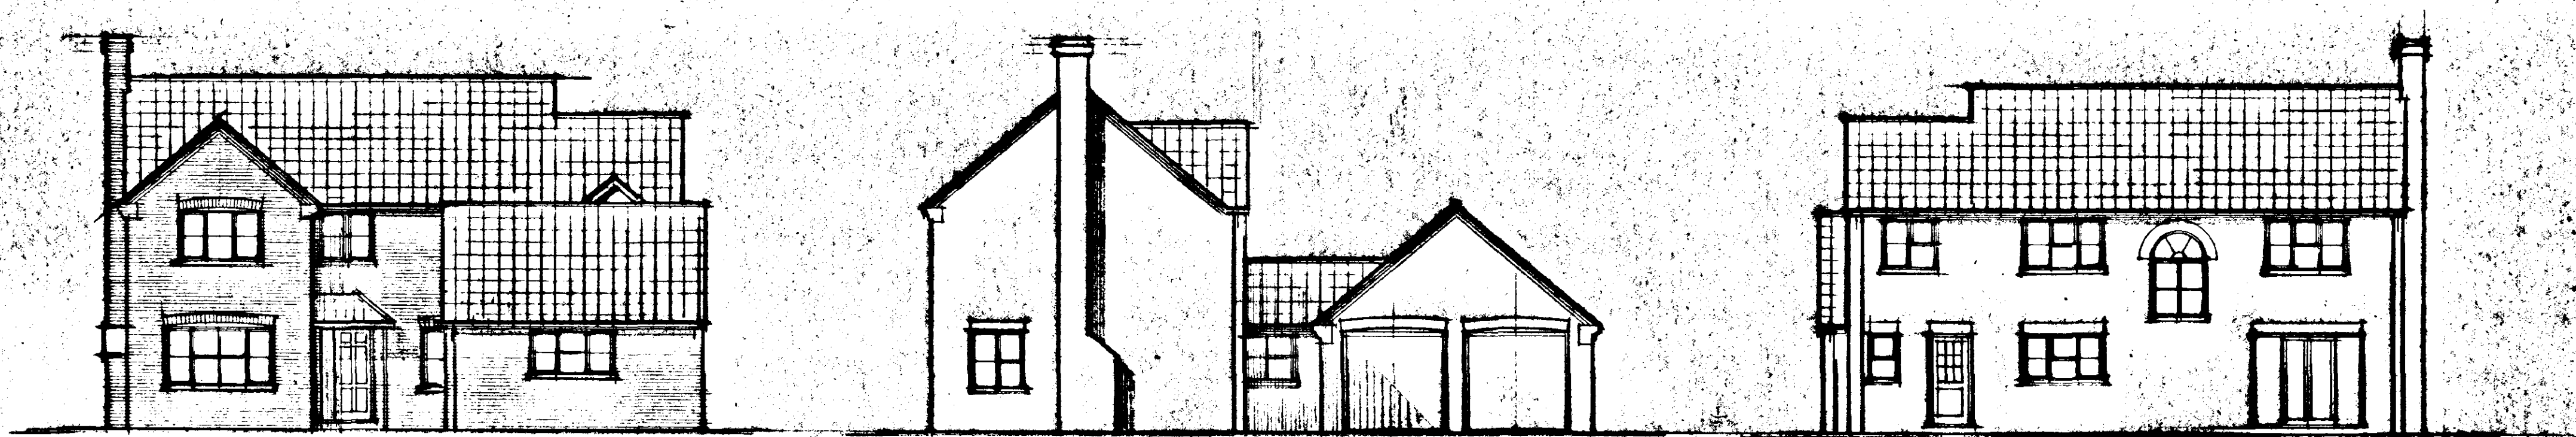


EAST

SOUTH


WEST

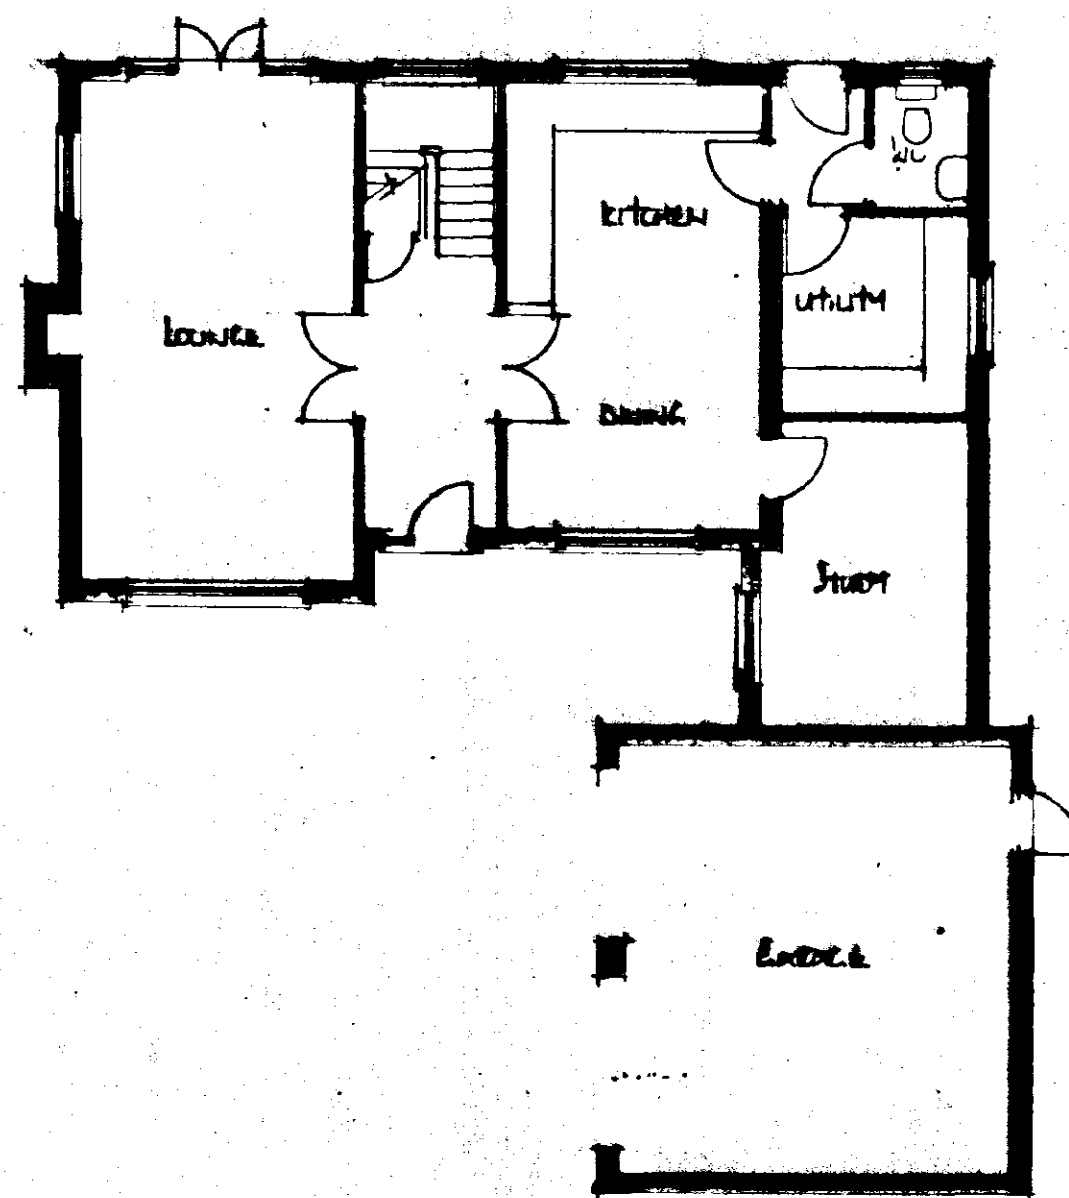


GROUND FLOOR PLAN

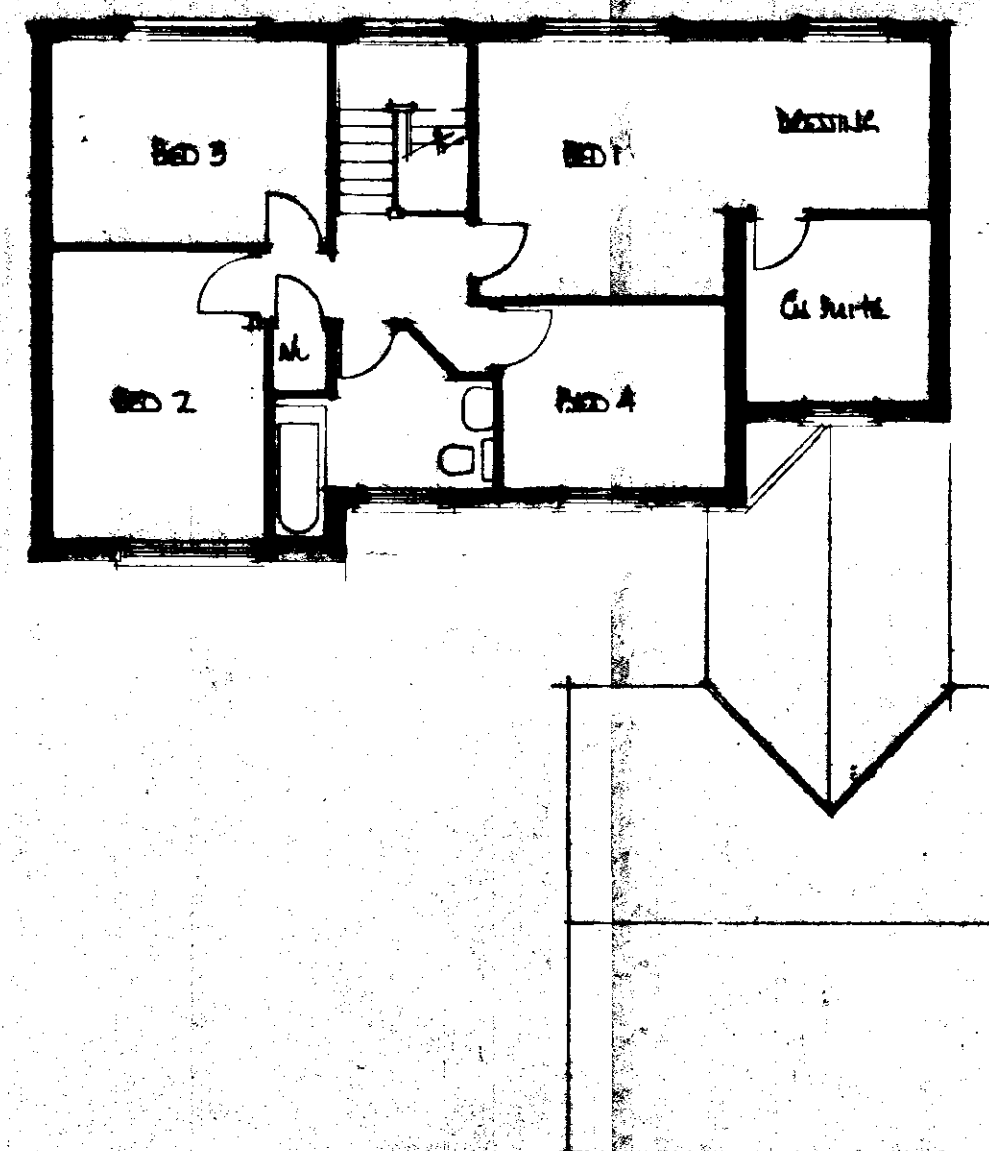

FIRST FLOOR PLAN

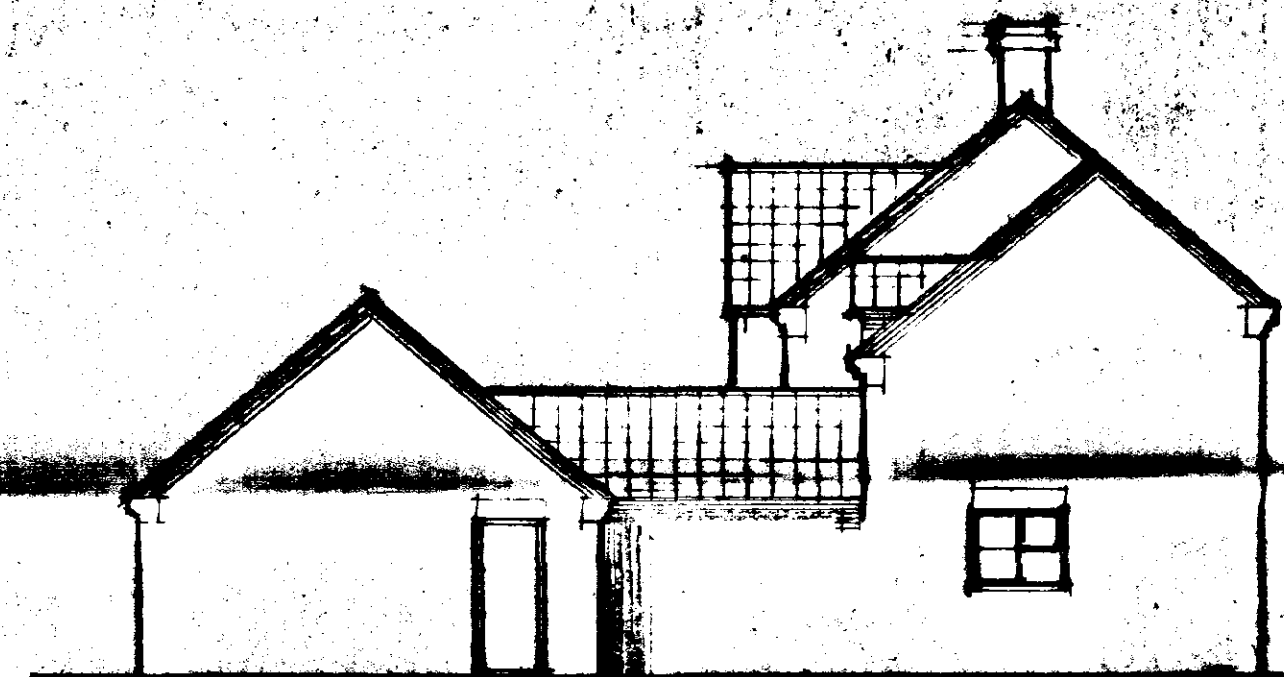

NORTH

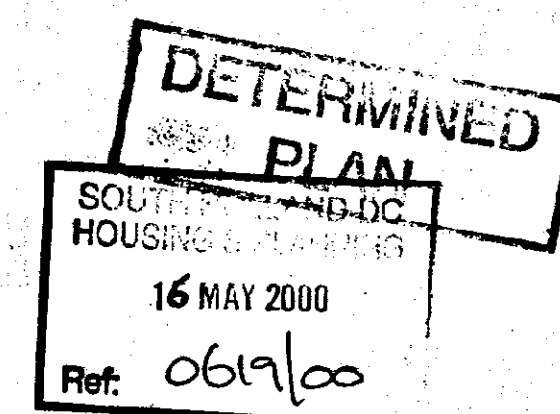

© copyright	
East Midlands Design Associates	
"Willow Lodge", Horsehoe Road, Spalding, Lincs PE11 3JA Tel: Spalding (0775) 789888	
Client MAYWOOD ROAD DEVELOPMENT LTD	
Job Title PROPOSED DETACHED HOUSE AT Plot 4 SEASIDE MAYWOOD ROAD SPALDING	
Drawing Title PLAN - EXTERIOR	
Scale 1:100	Date MAY 00
Drawn by AL	Rev
00/0/00	

