


Do not scale directly from this drawing. All discrepancies are to be brought to the attention of the below office.
The copyright to this drawing is owned by studio 11 architecture.




Front Elevation

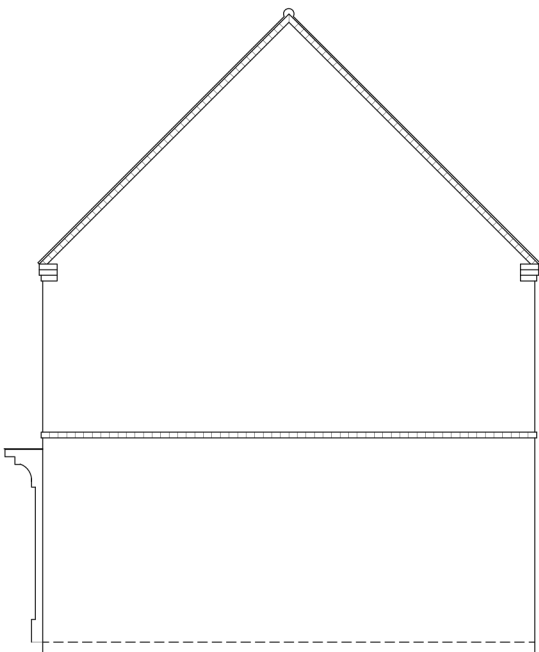


Side Elevation




Rear Elevation

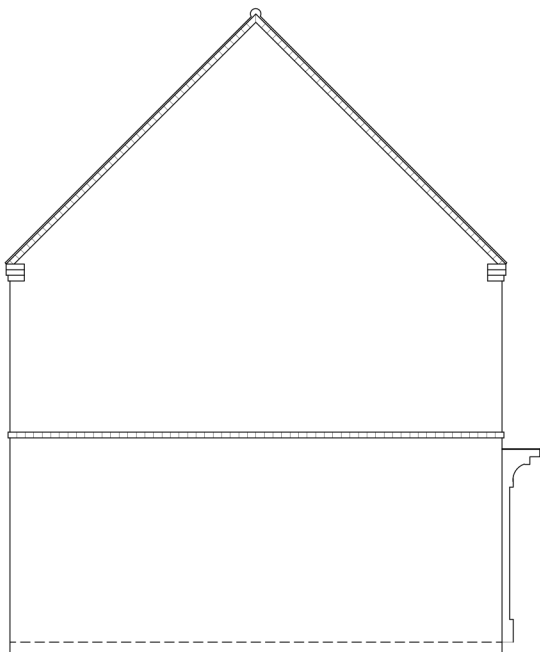


Side Elevation

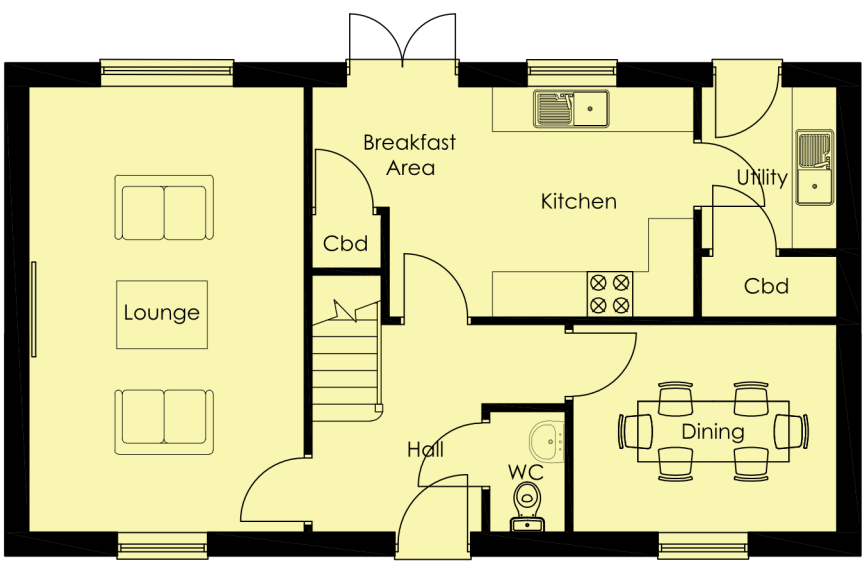

Ground Floor Plan

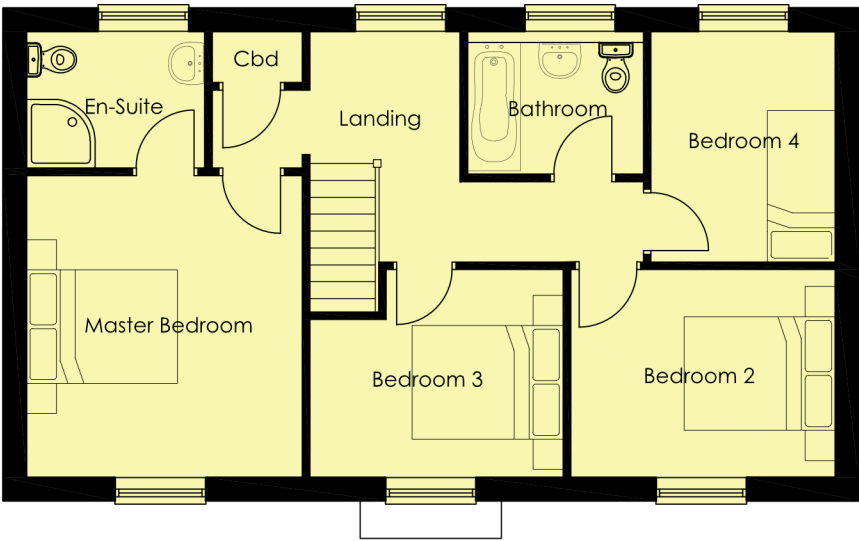

First Floor Plan

 

Roof Plan



Measurement Bar - When printed to the correct scale this line measures 100mm.

PLANNING APPLICATION

A	30.05.2019	OAS	Chimneys removed.
REVISION	DATE	DRAWN	DESCRIPTION
CLIENT Seagate Homes Ltd			
PROJECT Proposed residential development at Small Drove/Dean Close, Weston			
DRAWING Holkham - Floor Plans & Elevations			
SCALE 1:100 @ A2 DRAWN CLH DATE 10.02.2016			
STUDIO 11 ARCHITECTURE LTD, THE BOATHOUSE, HARBOUR SQUARE, NENE PARADE, WISBECH, CAMBRIDGESHIRE, PE13 3BH T: 01945 467339 E: design@studio11architecture.co.uk W: www.studio11architecture.co.uk OFFICES: THE SPARKHOUSE, LINCOLN, LINCOLNSHIRE LN6 7TS THE BOATHOUSE, WISBECH, CAMBRIDGESHIRE PE13 3BH KEYSTONE INNOVATION CENTRE, THETFORD, NORFOLK IP24 1JD			



DRAWING NO.
293.Holk.P.01