


Williams Saunders is the trading name of Wm Saunders Partnership LLP. Wm Saunders Partnership Limited Liability Partnership is registered in England and Wales with the Registration number OC 388323. The Registered Office is Sheppard Lockton House, Cafferata Way, Newark-on-Trent, Notts. NG24 2TN.

This drawing & any design thereon is the copyright of Wm Saunders Partnership LLP and must not be reproduced without their written consent.

Contractors must verify all dimensions, levels and co-ordinates of the site before commencing any work or making any shop drawings: no dimensions to be taken from drawing.

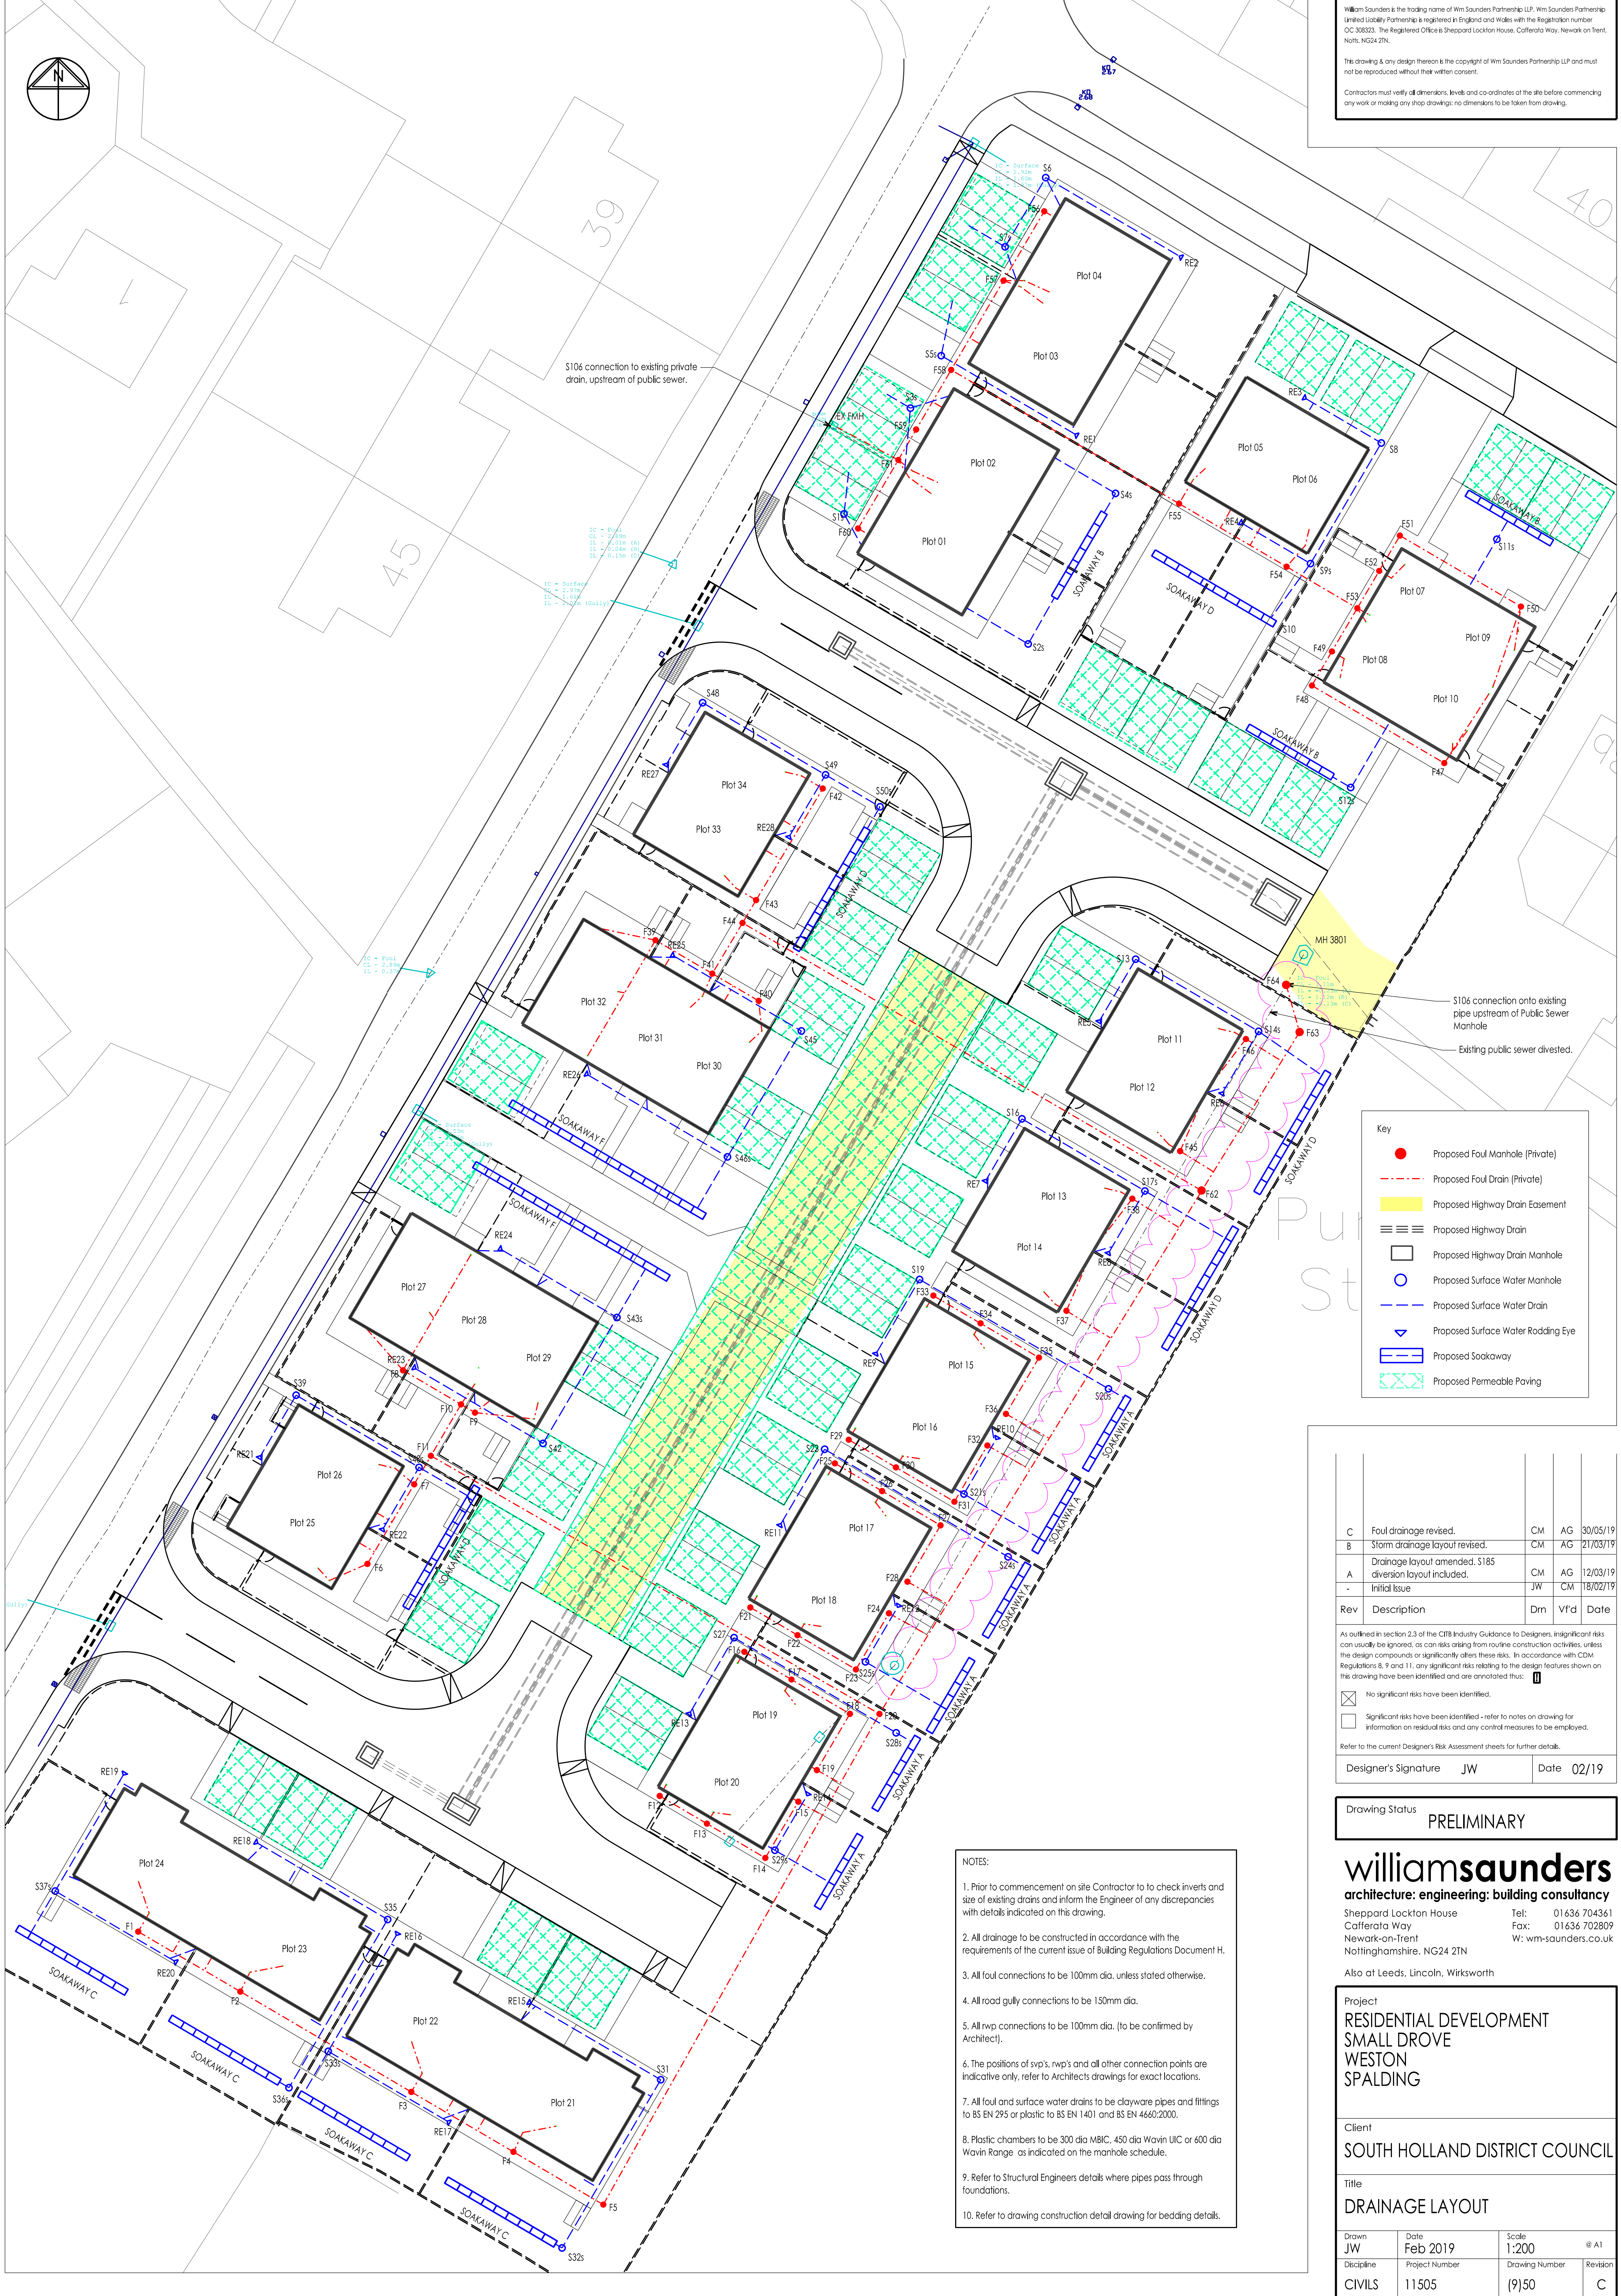

Key	
●	Proposed Foul Manhole (Private)
---	Proposed Foul Drain (Private)
	Proposed Highway Drain Easement
	Proposed Highway Drain
	Proposed Highway Drain Manhole
○	Proposed Surface Water Manhole
---	Proposed Surface Water Drain
▼	Proposed Surface Water Rodding Eye
	Proposed Soakaway
	Proposed Permeable Paving

C	Foul drainage revised.	CM	AG	30/05/19
B	Storm drainage layout revised.	CM	AG	21/03/19
A	Drainage layout amended. S185 diversion layout included.	CM	AG	12/03/19
-	Initial Issue	JW	CM	18/02/19
Rev	Description	Drn	Vfd	Date
As outlined in section 2.3 of the CIBB Industry Guidance to Designers, insignificant risks can usually be ignored, as can risks arising from routine construction activities, unless the design compounds or significantly alters these risks. In accordance with CDM Regulations 8, 9 and 11, any significant risks relating to the design features shown on this drawing have been identified and are annotated thus: 				
☒	No significant risks have been identified.			
☐	Significant risks have been identified - refer to notes on drawing for information on residual risks and any control measures to be employed.			
Refer to the current Designer's Risk Assessment sheets for further details.				
Designer's Signature		JW	Date 02/19	

Drawing Status **PRELIMINARY**

williamsaunders
architecture: engineering: building consultancy
Sheppard Lockton House
Cafferata Way
Newark-on-Trent
Nottinghamshire, NG24 2TN
Tel: 01636 704361
Fax: 01636 702809
W: wm-saunders.co.uk
Also at Leeds, Lincoln, Wlrsksworth

Project
**RESIDENTIAL DEVELOPMENT
SMALL DROVE
WESTON
SPALDING**

Client
SOUTH HOLLAND DISTRICT COUNCIL

Title
DRAINAGE LAYOUT

Drawn	Date	Scale	© A1
JW	Feb 2019	1:200	
Discipline	Project Number	Drawing Number	Revision
CIVILS	11505	(9)50	C

- NOTES:
- Prior to commencement on site Contractor to check inverts and size of existing drains and inform the Engineer of any discrepancies with details indicated on this drawing.
 - All drainage to be constructed in accordance with the requirements of the current issue of Building Regulations Document H.
 - All foul connections to be 100mm dia. unless stated otherwise.
 - All road gully connections to be 150mm dia.
 - All rwp connections to be 100mm dia. (to be confirmed by Architect).
 - The positions of svp's, rwp's and all other connection points are indicative only, refer to Architects drawings for exact locations.
 - All foul and surface water drains to be clayware pipes and fittings to BS EN 295 or plastic to BS EN 1401 and BS EN 4660:2000.
 - Plastic chambers to be 300 dia MBIC, 450 dia Wavin UIC or 600 dia Wavin Range as indicated on the manhole schedule.
 - Refer to Structural Engineers details where pipes pass through foundations.
 - Refer to drawing construction detail drawing for bedding details.