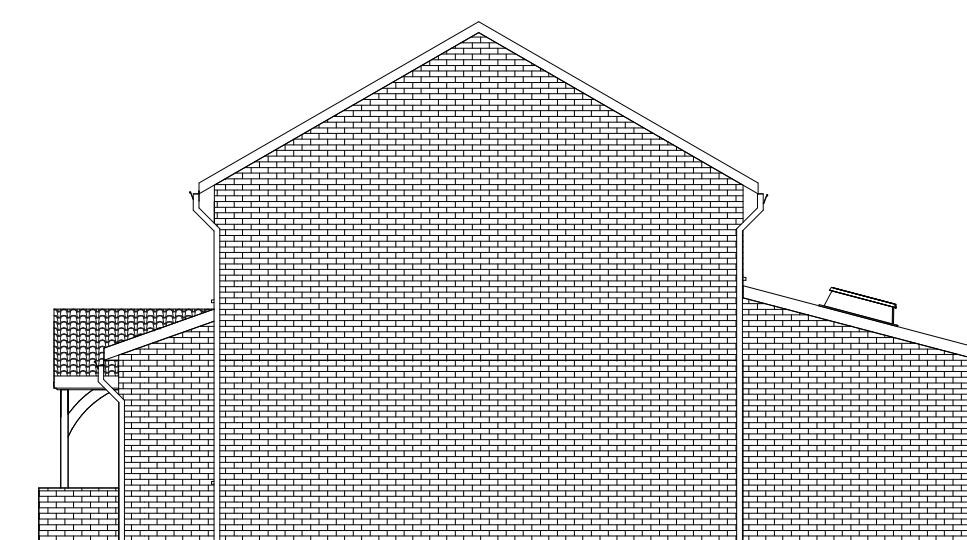
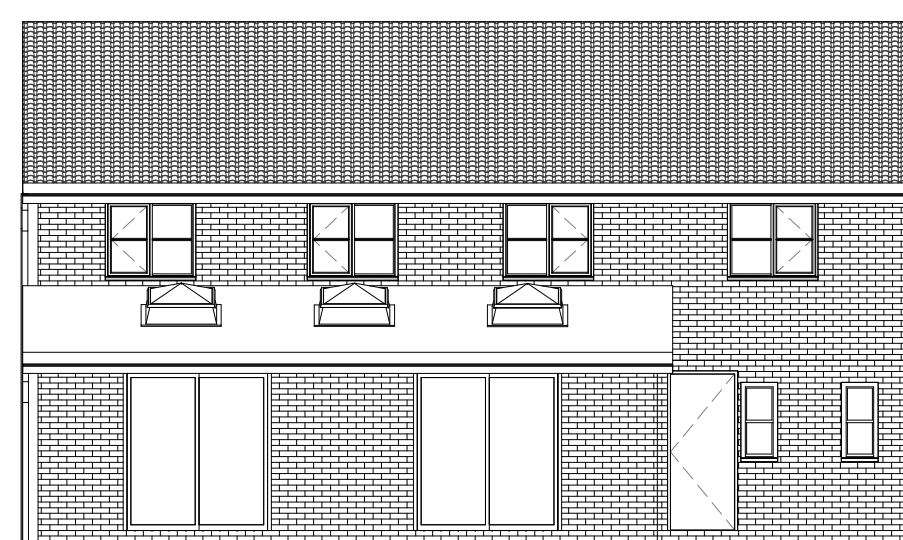
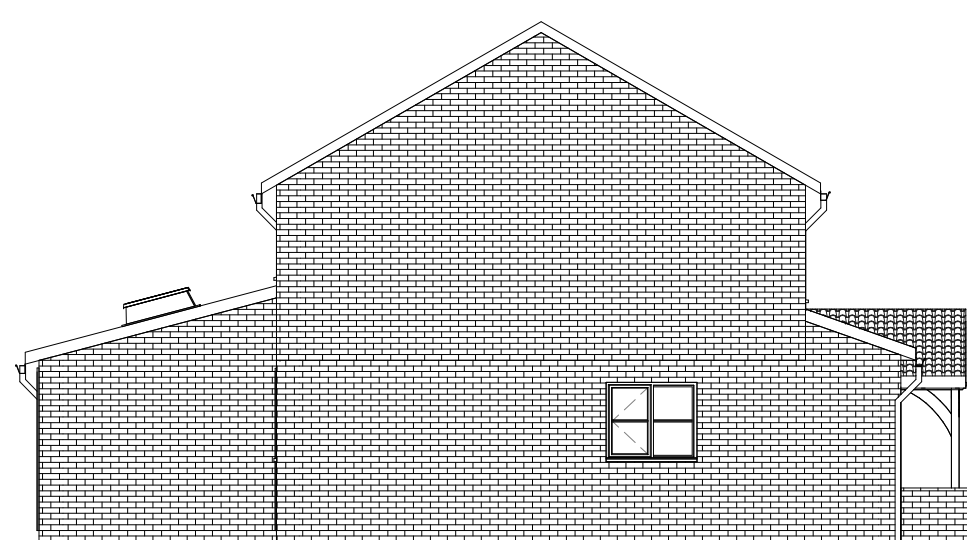
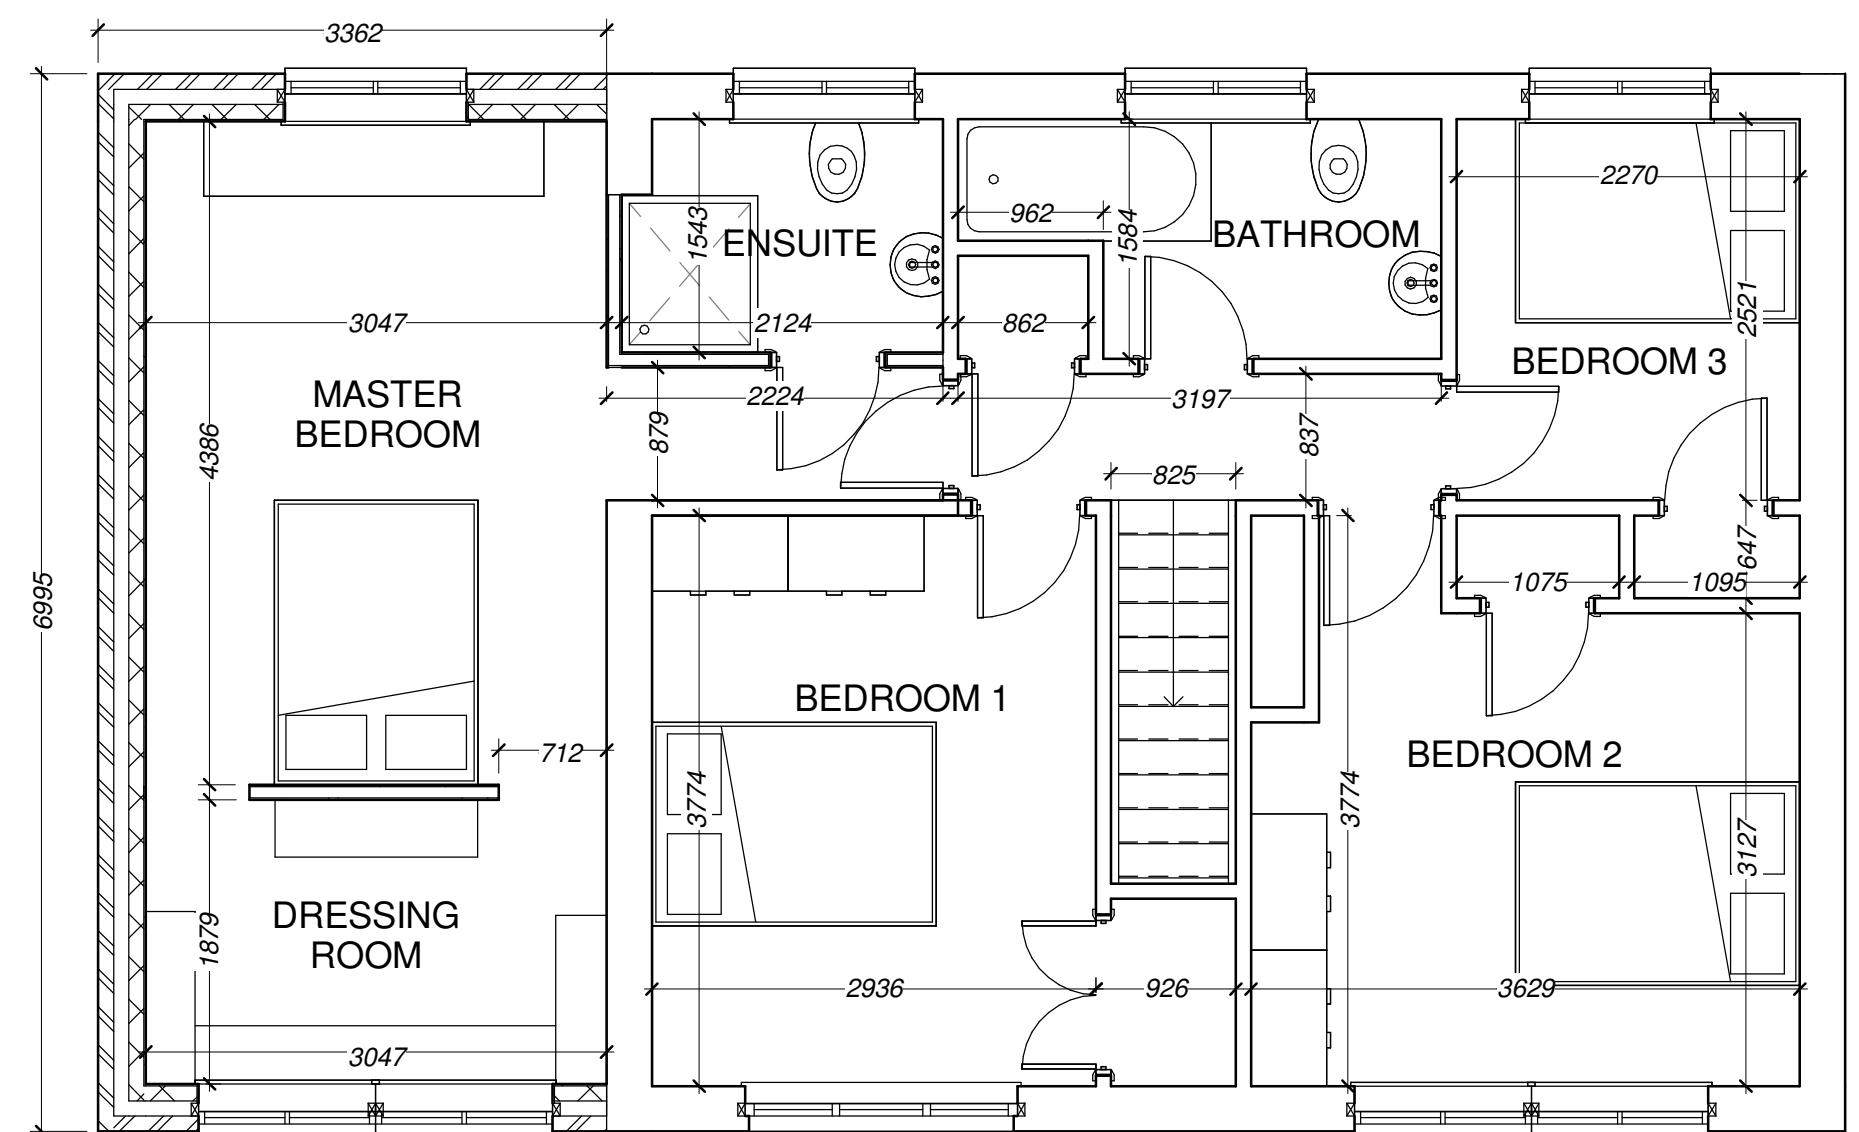
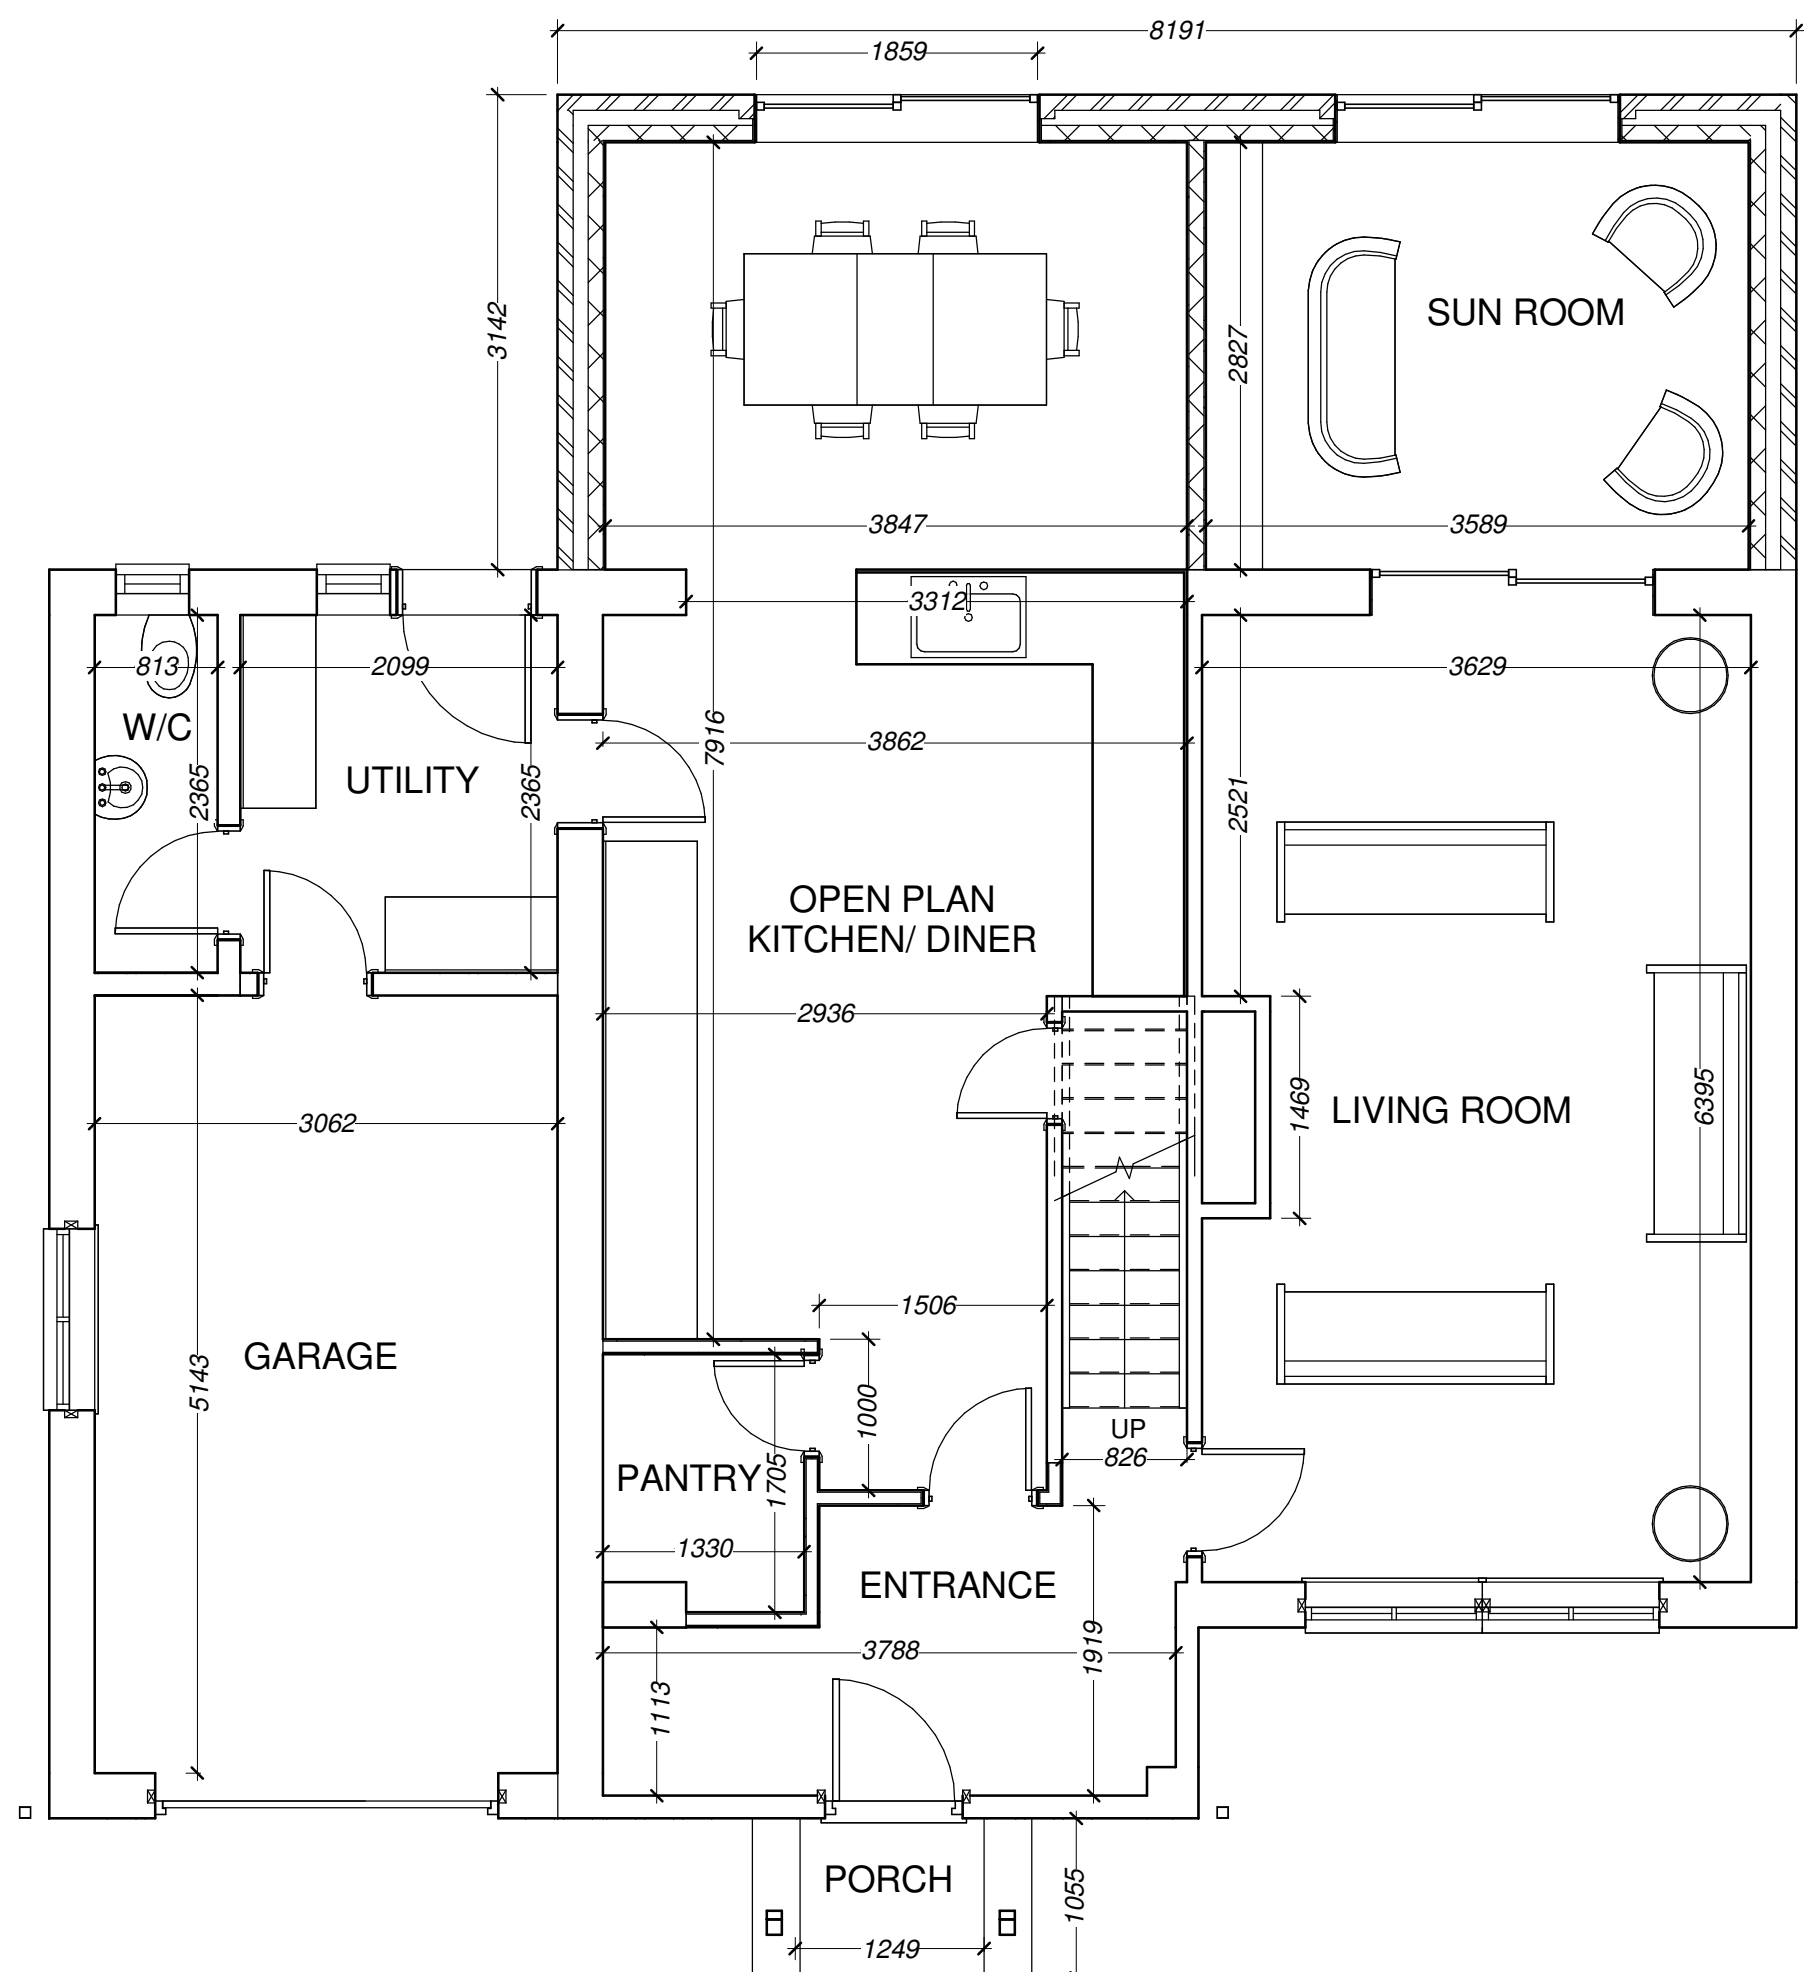
[illegible]

**w2 ARCHITECTURAL
LIMITED**

Rualen, Mill Green Road, Pinchbeck, Spalding,
Lincolnshire, PE11 3PU
w2architectural@gmail.com

PROJECT

GROUND AND FIRST FLOOR EXTENSION WITH INTERNAL CHANGES

CLIENT	MR & MRS FURNELL 373 Broadgate Weston Hills Spalding PE12 6DB
--------	---

DRAWING

PROPOSED GROUND FLOOR PLAN
PROPOSED FIRST FLOOR PLAN
PROPOSED 3D VIEWS
PROPOSED ELEVATION
SITE PLAN
BLOCK PLAN

DRAWING NUMBER: W2/005/16/03	DATE: 30/06/16
DRAWN BY: MC	SCALE (@ A1): As indicated

[illegible]