


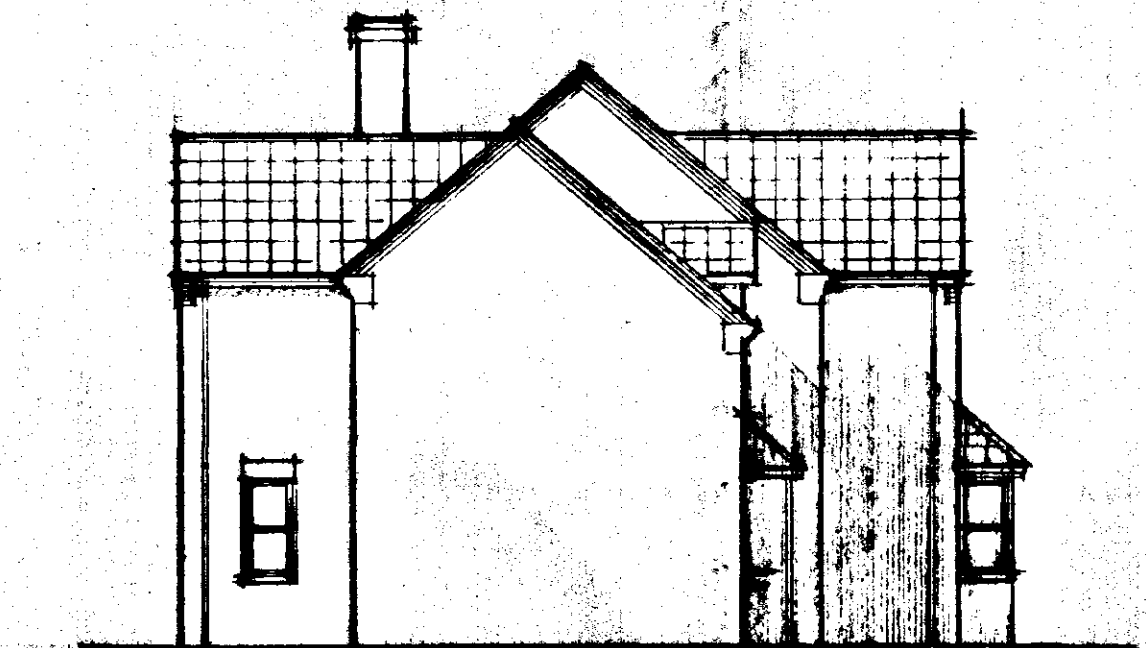


EAST




SOUTH




WEST

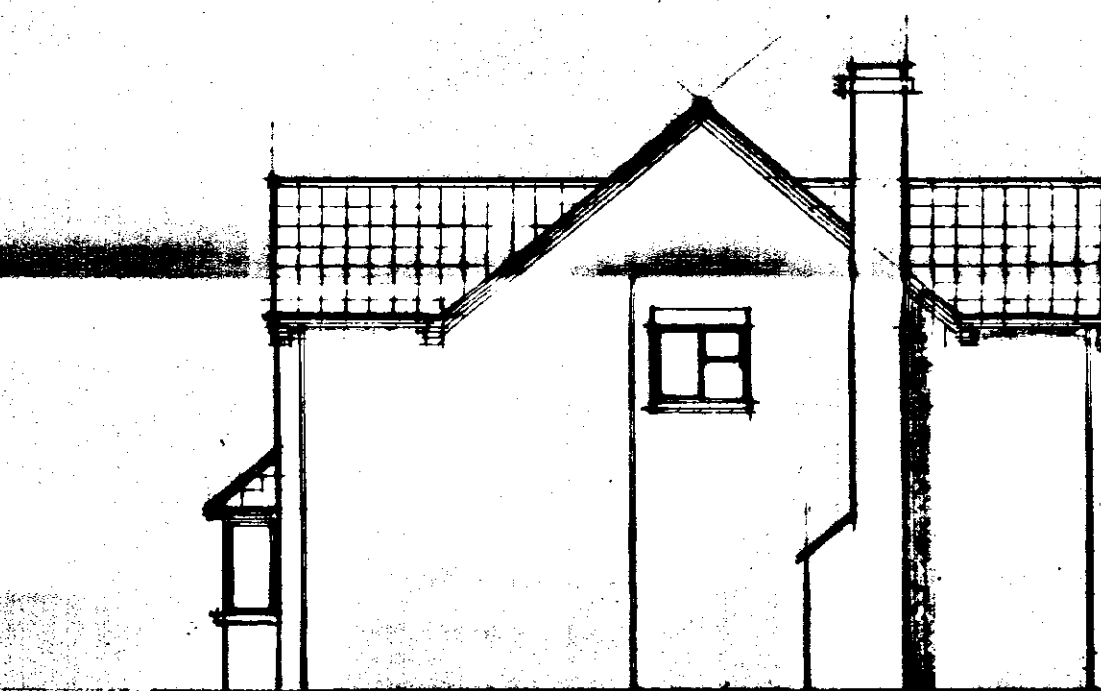

NORTH

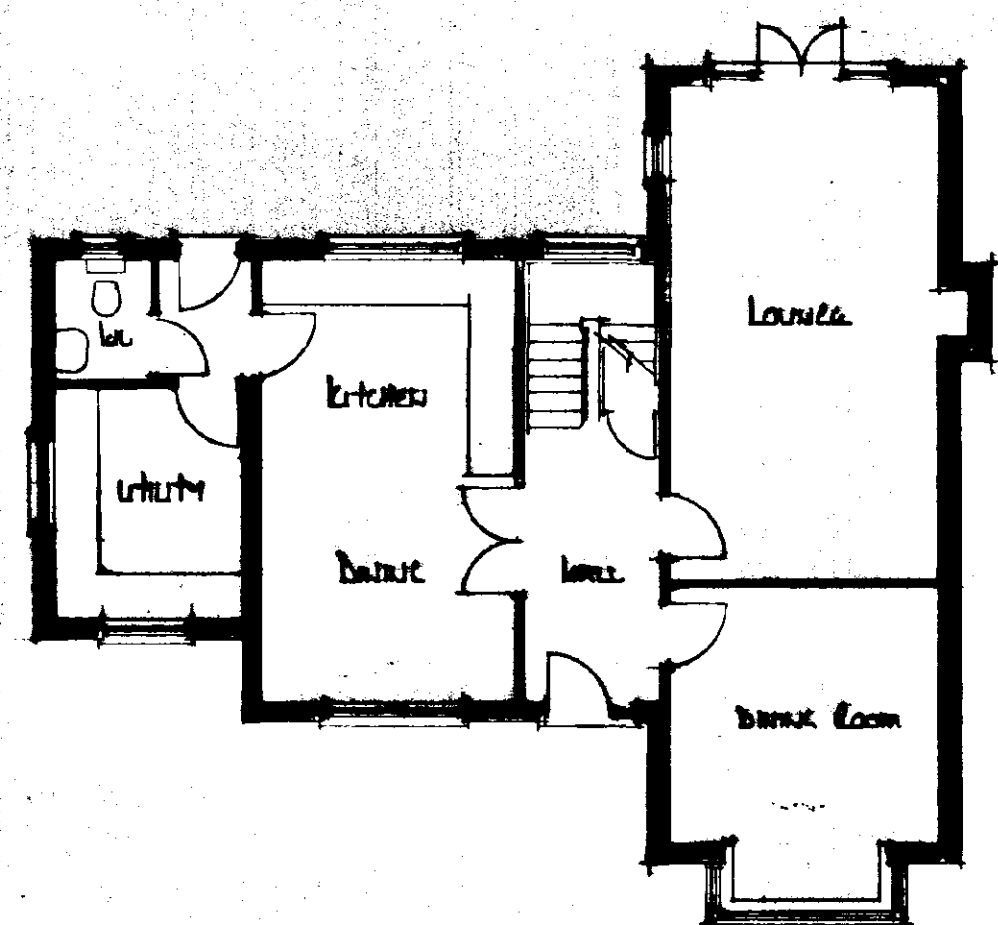

GROUND FLOOR PLAN

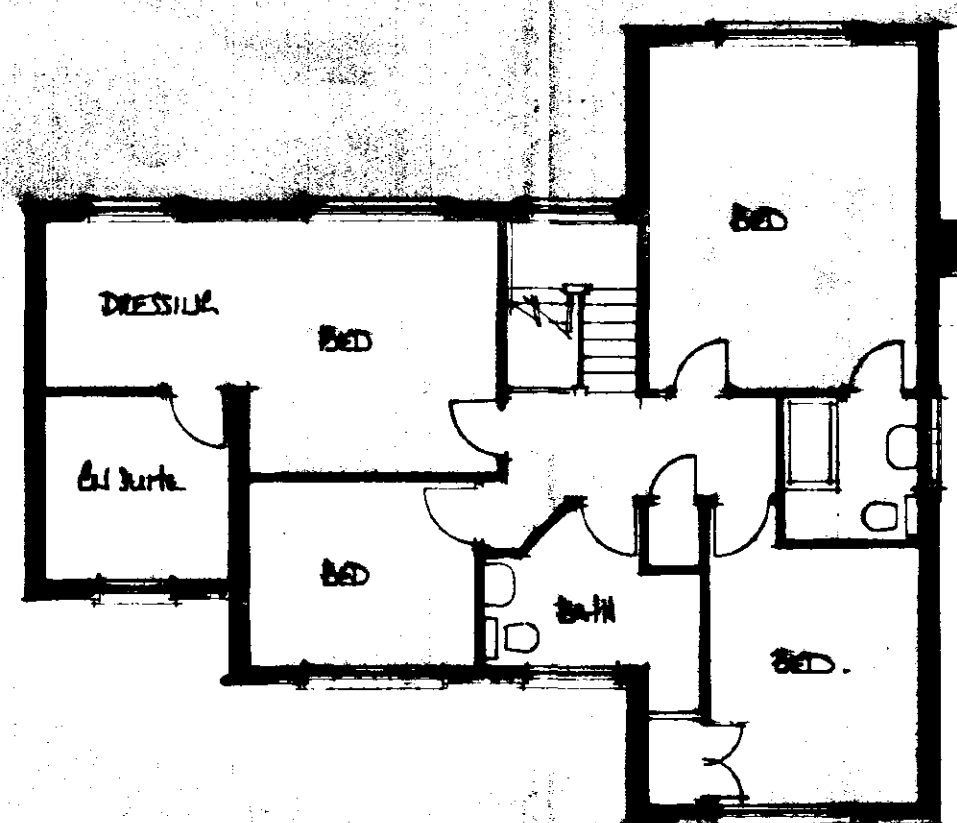


FIRST FLOOR PLAN


© copyright East Midlands Design Associates "Willow Lodge", Alfreton Road, Spalding, Lincs PE11 3JA Tel: Spalding (0773) 709088	
Client MIDLANDS HOMES DEVELOPMENT LTD	
Job Title PROPOSED DRILLING & ERECT A Plot 1 Beaconside WILLOW HILLS SPALDING	
Drawing Title LINES - EXTERIOR	
Scale 1:100	
Date MAY 00	Drawn by AL
Dwg No 00/10/16	Rev

SOUTH HOLLAND DC
HOUSING & PLANNING
22 MAY 2000
Ref: 000000


DETERMINED
PLAN

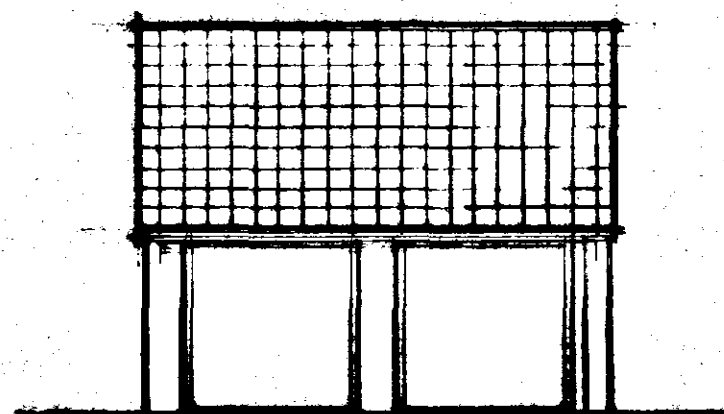


EAST

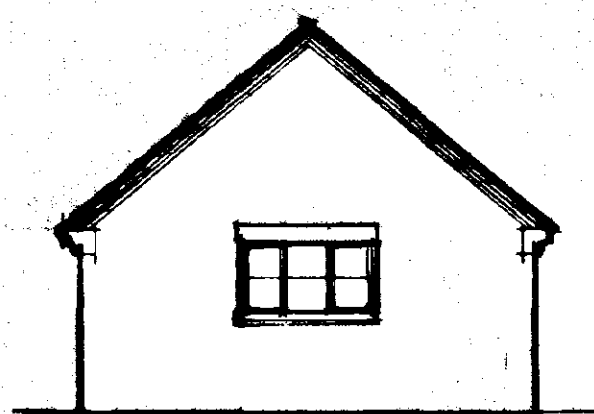



NORTH

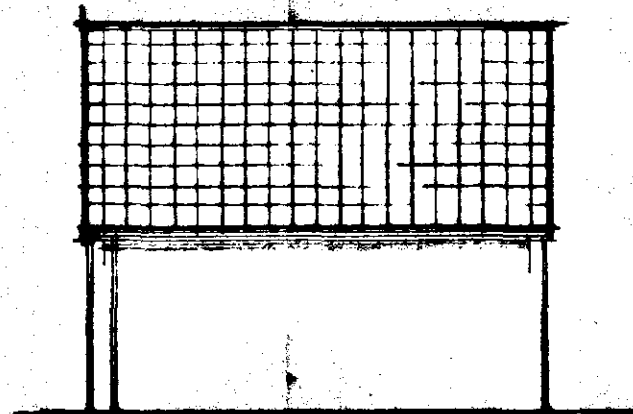

WEST

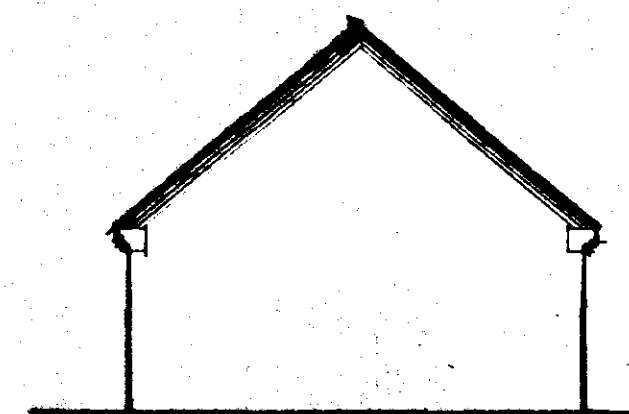

SOUTH

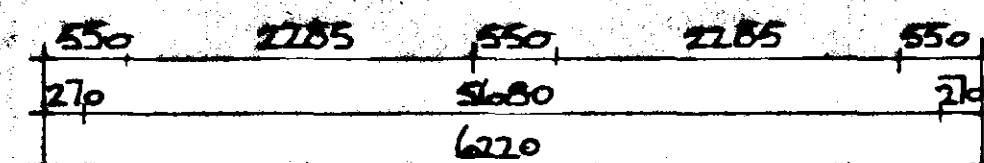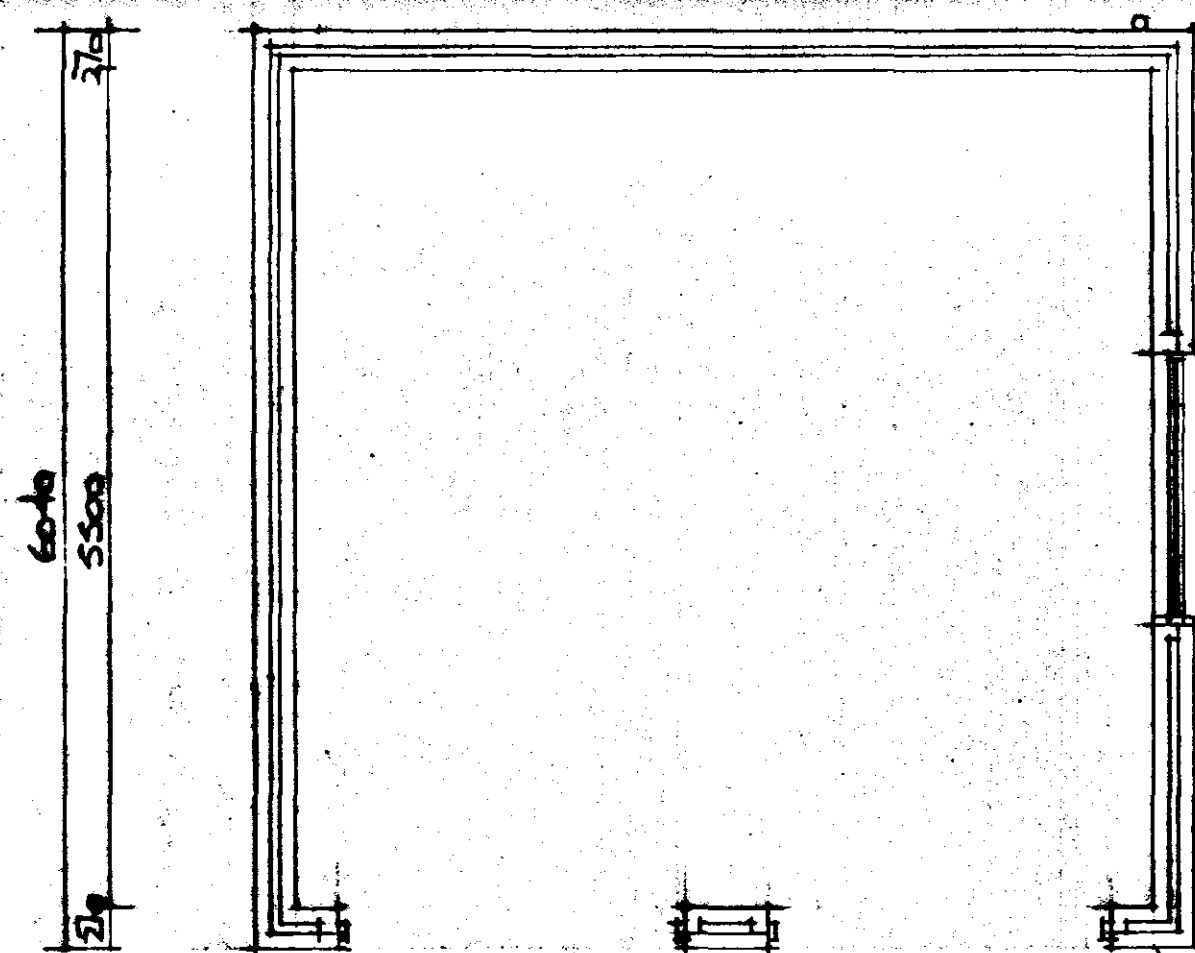

FLOOR PLAN

DETERMINED
PLAN

Ref: *as above*
SOUTH HOLLAND DC
HOUSING & PLANNING
22 MAY 2000

A		Date	Revisions
© Copyright			
East Midlands Design Associates "Willow Lodge", Horseshoe Road, Spalding, Lincs PE11 3JA Tel: Spalding (0775) 787988			
Client Westwood House Development Ltd			
Job Title PROPOSED TRAILLING, CARRIAGE AT Plot 1, Blackgate WILLOW HILLS SPALDING			
Drawing Title Final - Construction of Carriage			
Scale 1:50 - 1:100			
Date May 00		Drawn by BA	
Dwg No 00/10/18		Rev	

