




Front 3D View

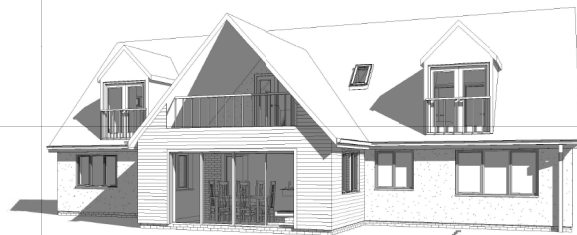

Rear 3D View

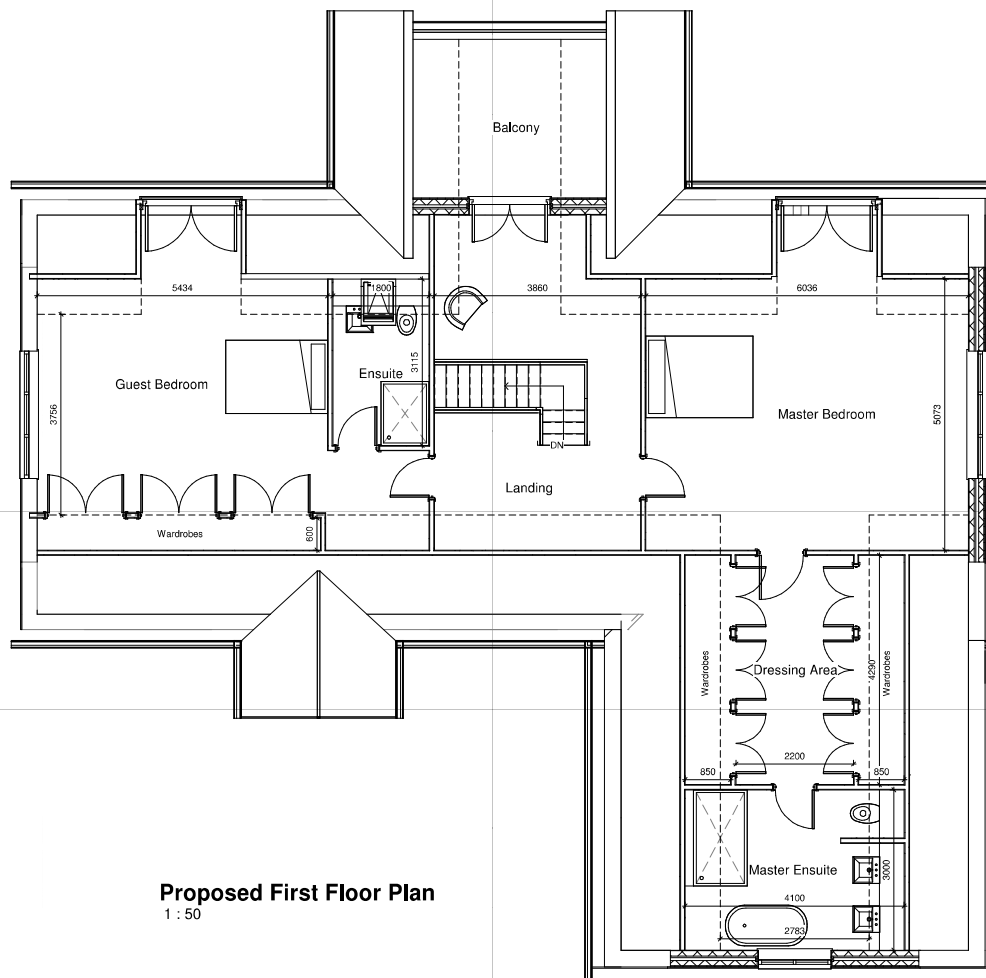

Proposed First Floor Plan
1 : 50

 

VISUAL SCALE 1:50 @ A1



VISUAL SCALE 1:100 @ A1

Rev	Description	Date
a	Balcony amended, side windows reduced and velux changed to julette balcony	16/08



4 BEAR LANE,
PINCHBECK, SPALDING PE11 3XA
01775 713812

PROJECT

Proposed Loft Conversion,
Single Storey Rear Extension and
Two Storey Side Extension

CLIENT

Mr and Mrs Parsons
557 Broadgate,
Weston Hills
PE12 6DB

DRAWING

Proposed First Floor Plan
3D Views

DRAWING NUMBER:

RA/1210/21/02a

DATE:

06/05/21

DRAWN BY:

HA

SCALE (@ A1):

1 : 50

NOTES:
1. THESE DRAWINGS MUST NOT BE REPRODUCED OR USED FOR ANY PURPOSE OTHER THAN THAT FOR WHICH THEY WERE PREPARED WITHOUT THE WRITTEN PERMISSION OF RICHARDS ARCHITECTURAL. ANY REUSE OR MISUSE OF THESE DRAWINGS WITHOUT THE WRITTEN PERMISSION OF RICHARDS ARCHITECTURAL IS STRICTLY FORBIDDEN.
2. THE INFORMATION CONTAINED HEREIN IS THE PROPERTY OF RICHARDS ARCHITECTURAL AND IS NOT TO BE DISCLOSED OR USED FOR ANY OTHER PURPOSE WITHOUT THE WRITTEN PERMISSION OF RICHARDS ARCHITECTURAL.
3. THE INFORMATION CONTAINED HEREIN IS NOT TO BE USED FOR ANY OTHER PURPOSE WITHOUT THE WRITTEN PERMISSION OF RICHARDS ARCHITECTURAL.
