


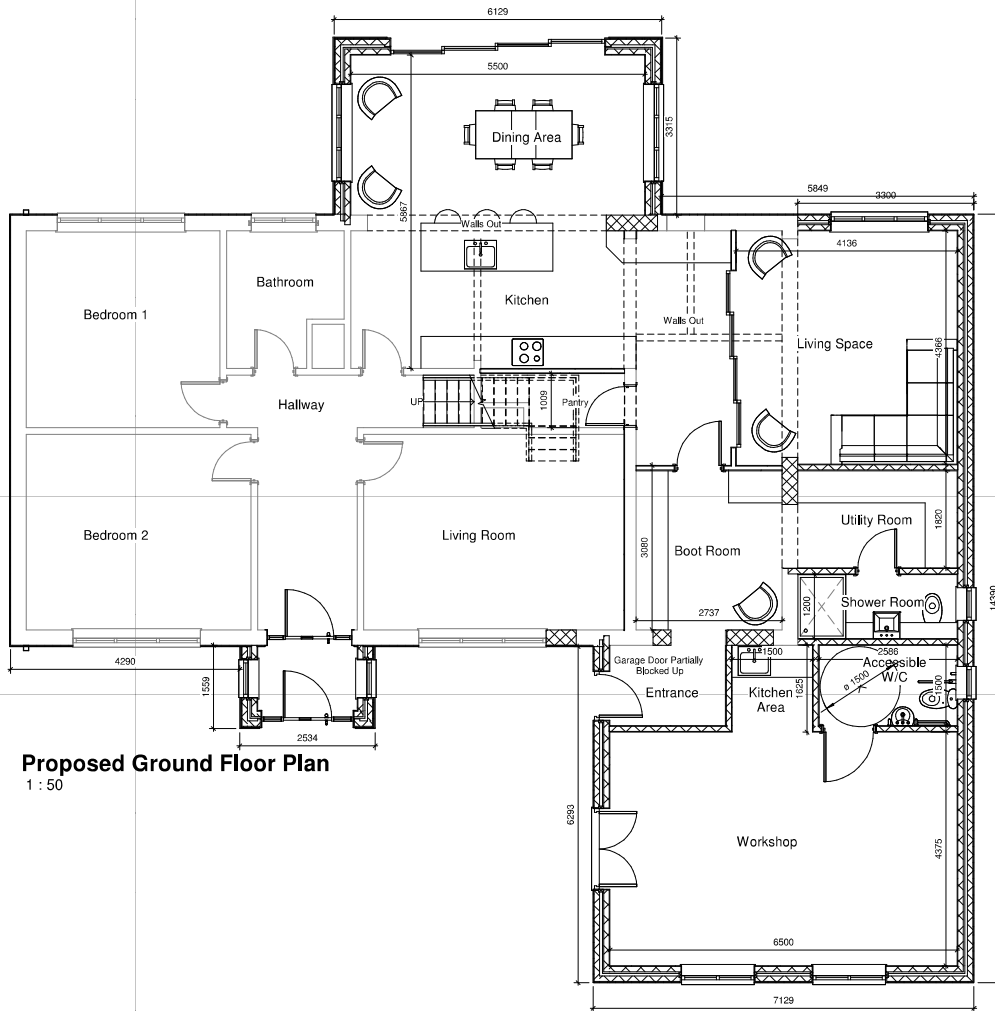

Proposed Ground Floor Plan
1 : 50



Proposed Front Elevation
1 : 100




Proposed Side (2) Elevation
1 : 100




Proposed Rear Elevation
1 : 100



Proposed Side (1) Elevation
1 : 100

 

VISUAL SCALE 1:50 @ A1

 

VISUAL SCALE 1:100 @ A1

Rev	Description	Date
a	Balcony amended, side windows reduced and velux changed to Juliette balcony	16/08

RICHARDS
ARCHITECTURAL

4 BEAR LANE,
PINCHBECK, SPALDING PE11 3XA
01775 713812

PROJECT
Proposed Loft Conversion,
Single Storey Rear Extension and
Two Storey Side Extension

CLIENT
Mr and Mrs Parsons
557 Broadgate,
Weston Hills
PE12 6DB

DRAWING
Proposed Ground Floor Plan
Proposed Elevations
3D Views

DRAWING NUMBER:
RA/1210/21/01a
DATE:
06/05/21
DRAWN BY:
HA
SCALE (@ A1):
As indicated

NOTES:
1. THESE DRAWINGS MUST NOT BE TAKEN OUTSIDE THE PROJECT OR FOR ANY OTHER PURPOSE WITHOUT THE WRITTEN PERMISSION OF RICHARDS ARCHITECTURAL.
2. THE DRAWINGS ARE THE PROPERTY OF RICHARDS ARCHITECTURAL AND ARE NOT TO BE REPRODUCED OR USED IN ANY MANNER WITHOUT THE WRITTEN PERMISSION OF RICHARDS ARCHITECTURAL.
