


[illegible]

Proposed Site Plan

Project number	1938
Date	12.08.2020
Drawn by	RG
Paper size	A1
P102	
Scale	1 : 200

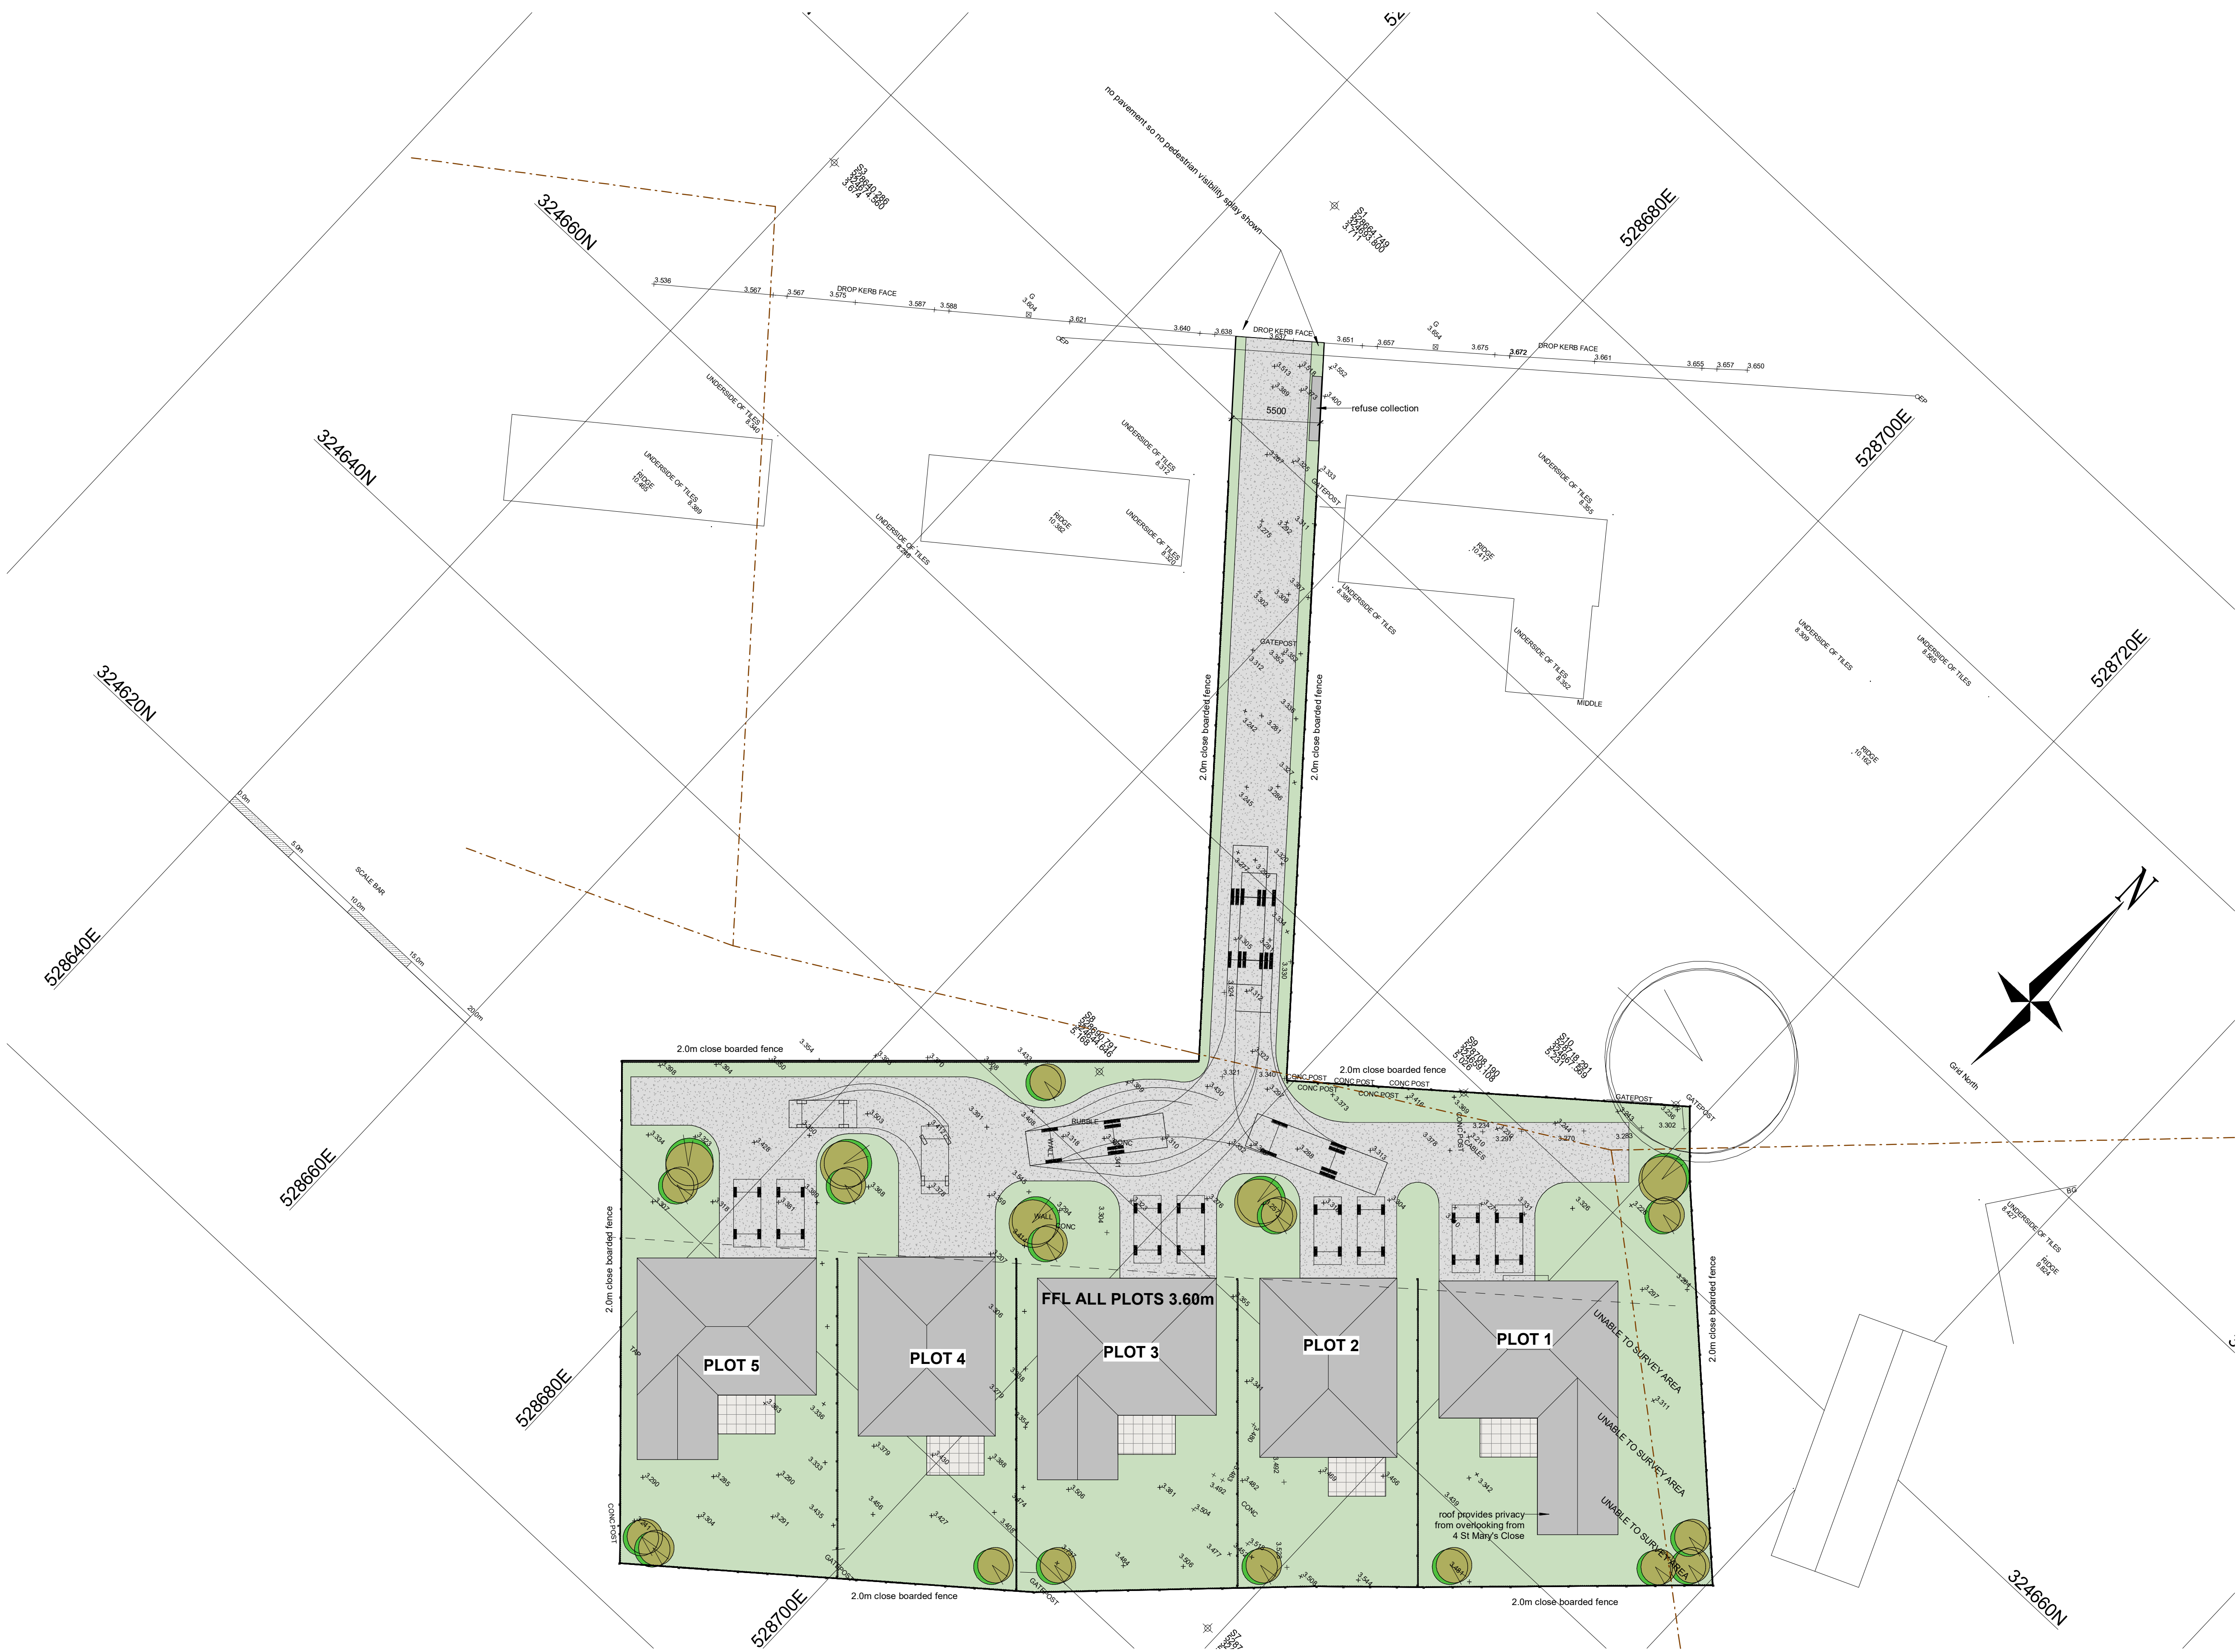

1 Proposed Site Plan

