


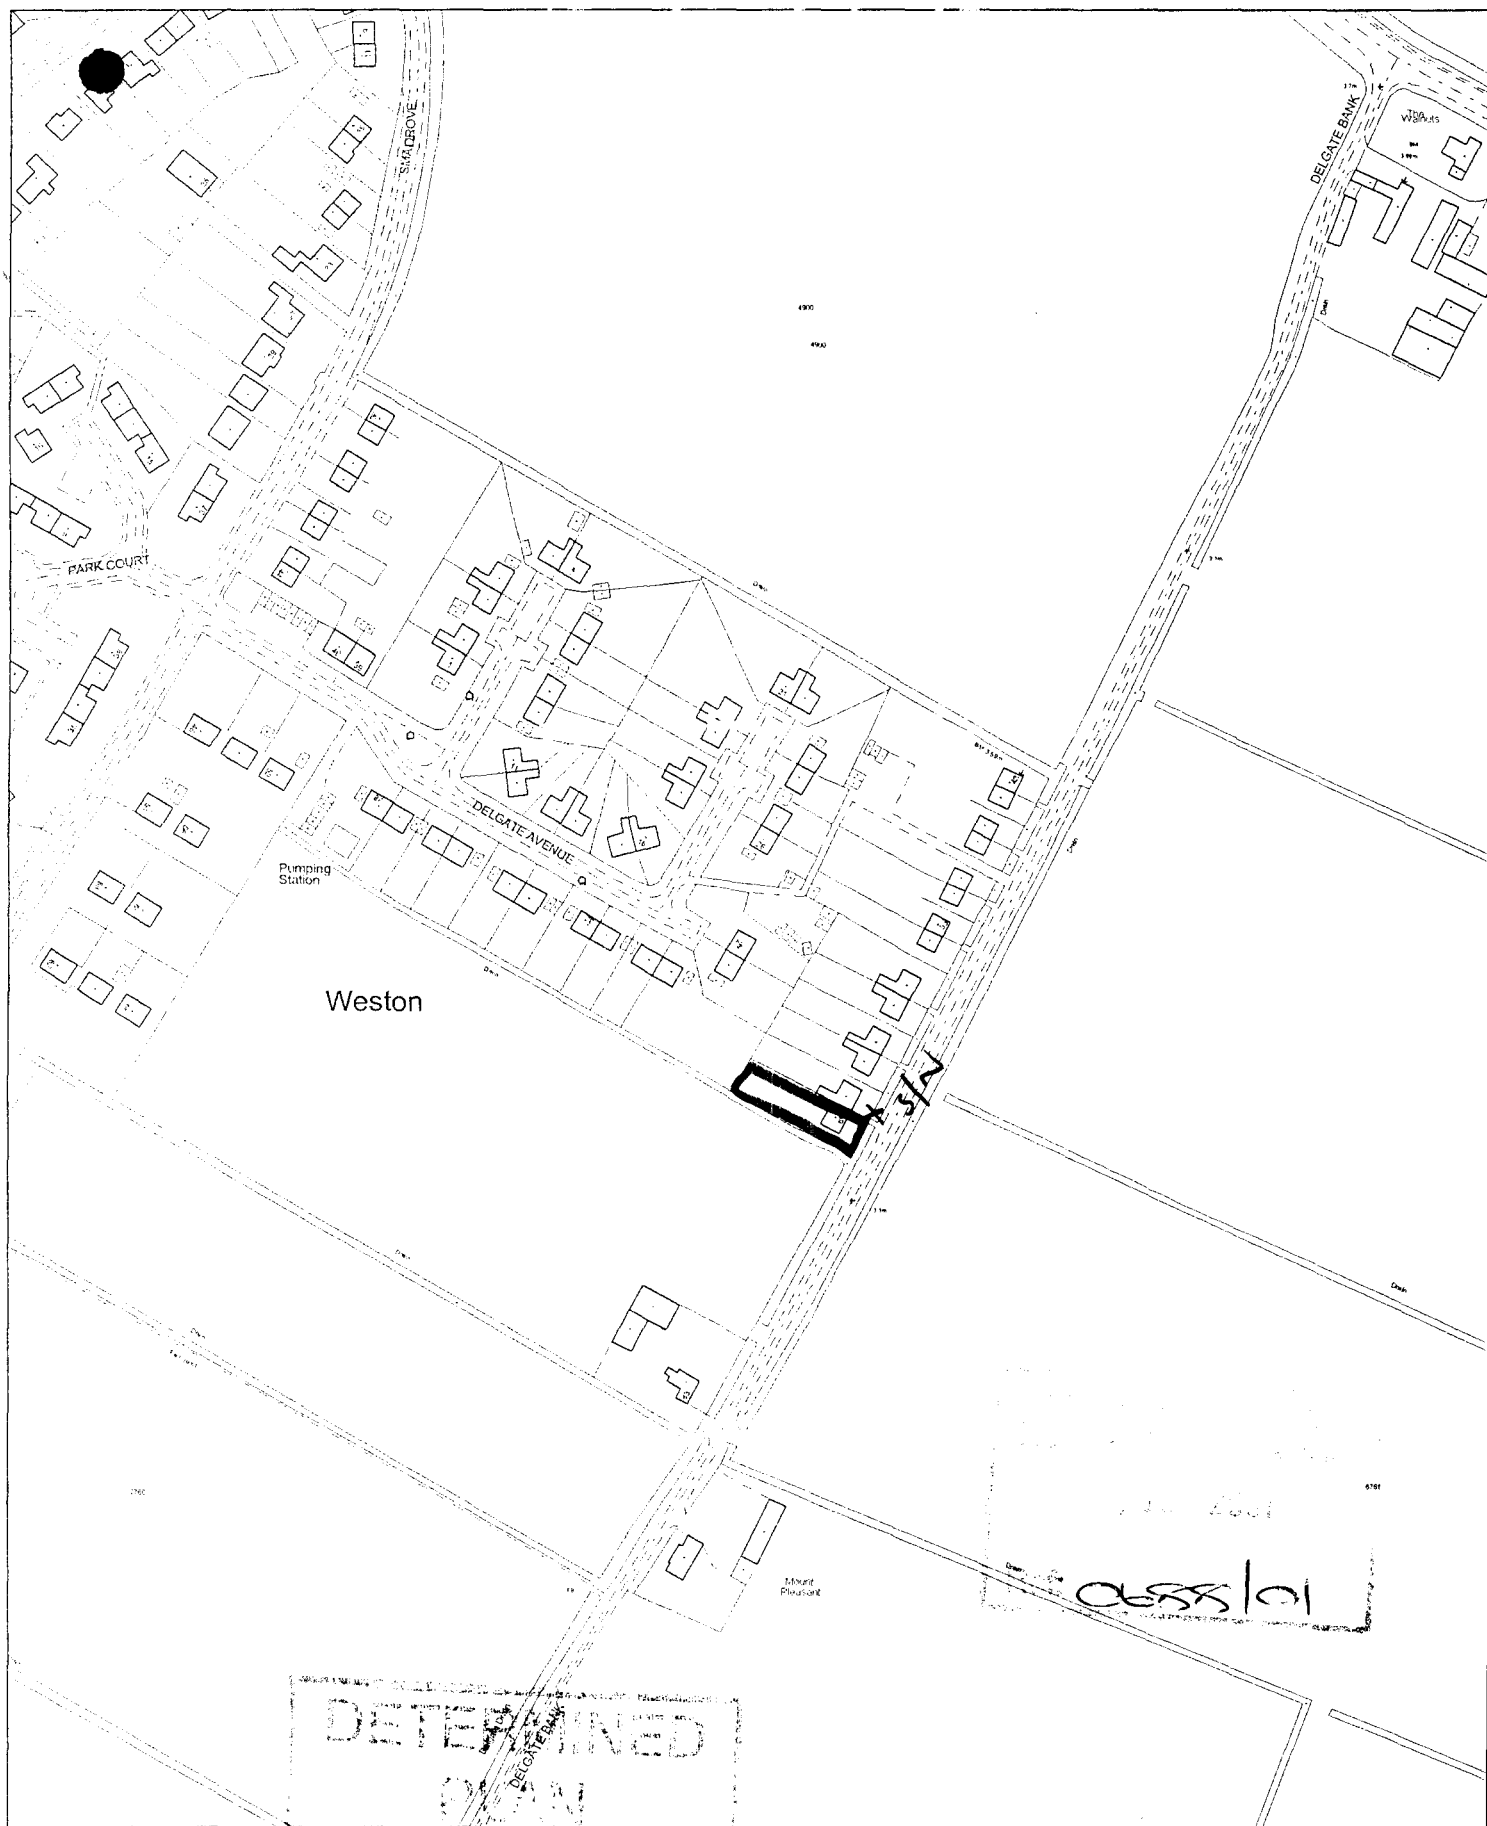



This copy has been produced specifically for the map return scheme purposes only. No further copies may be made.

Scale:
1:2500

Council Offices, Priory Road, Spalding,
Lincolnshire PE11 2XE


This map is reproduced from Ordnance Survey material with permission of Ordnance Survey on behalf of Her Majesty's Stationery Office (c) Crown copyright. Unauthorised reproduction infringes Crown copyright and may lead to prosecution or civil proceedings. South Holland District Council LA079413 2001

 

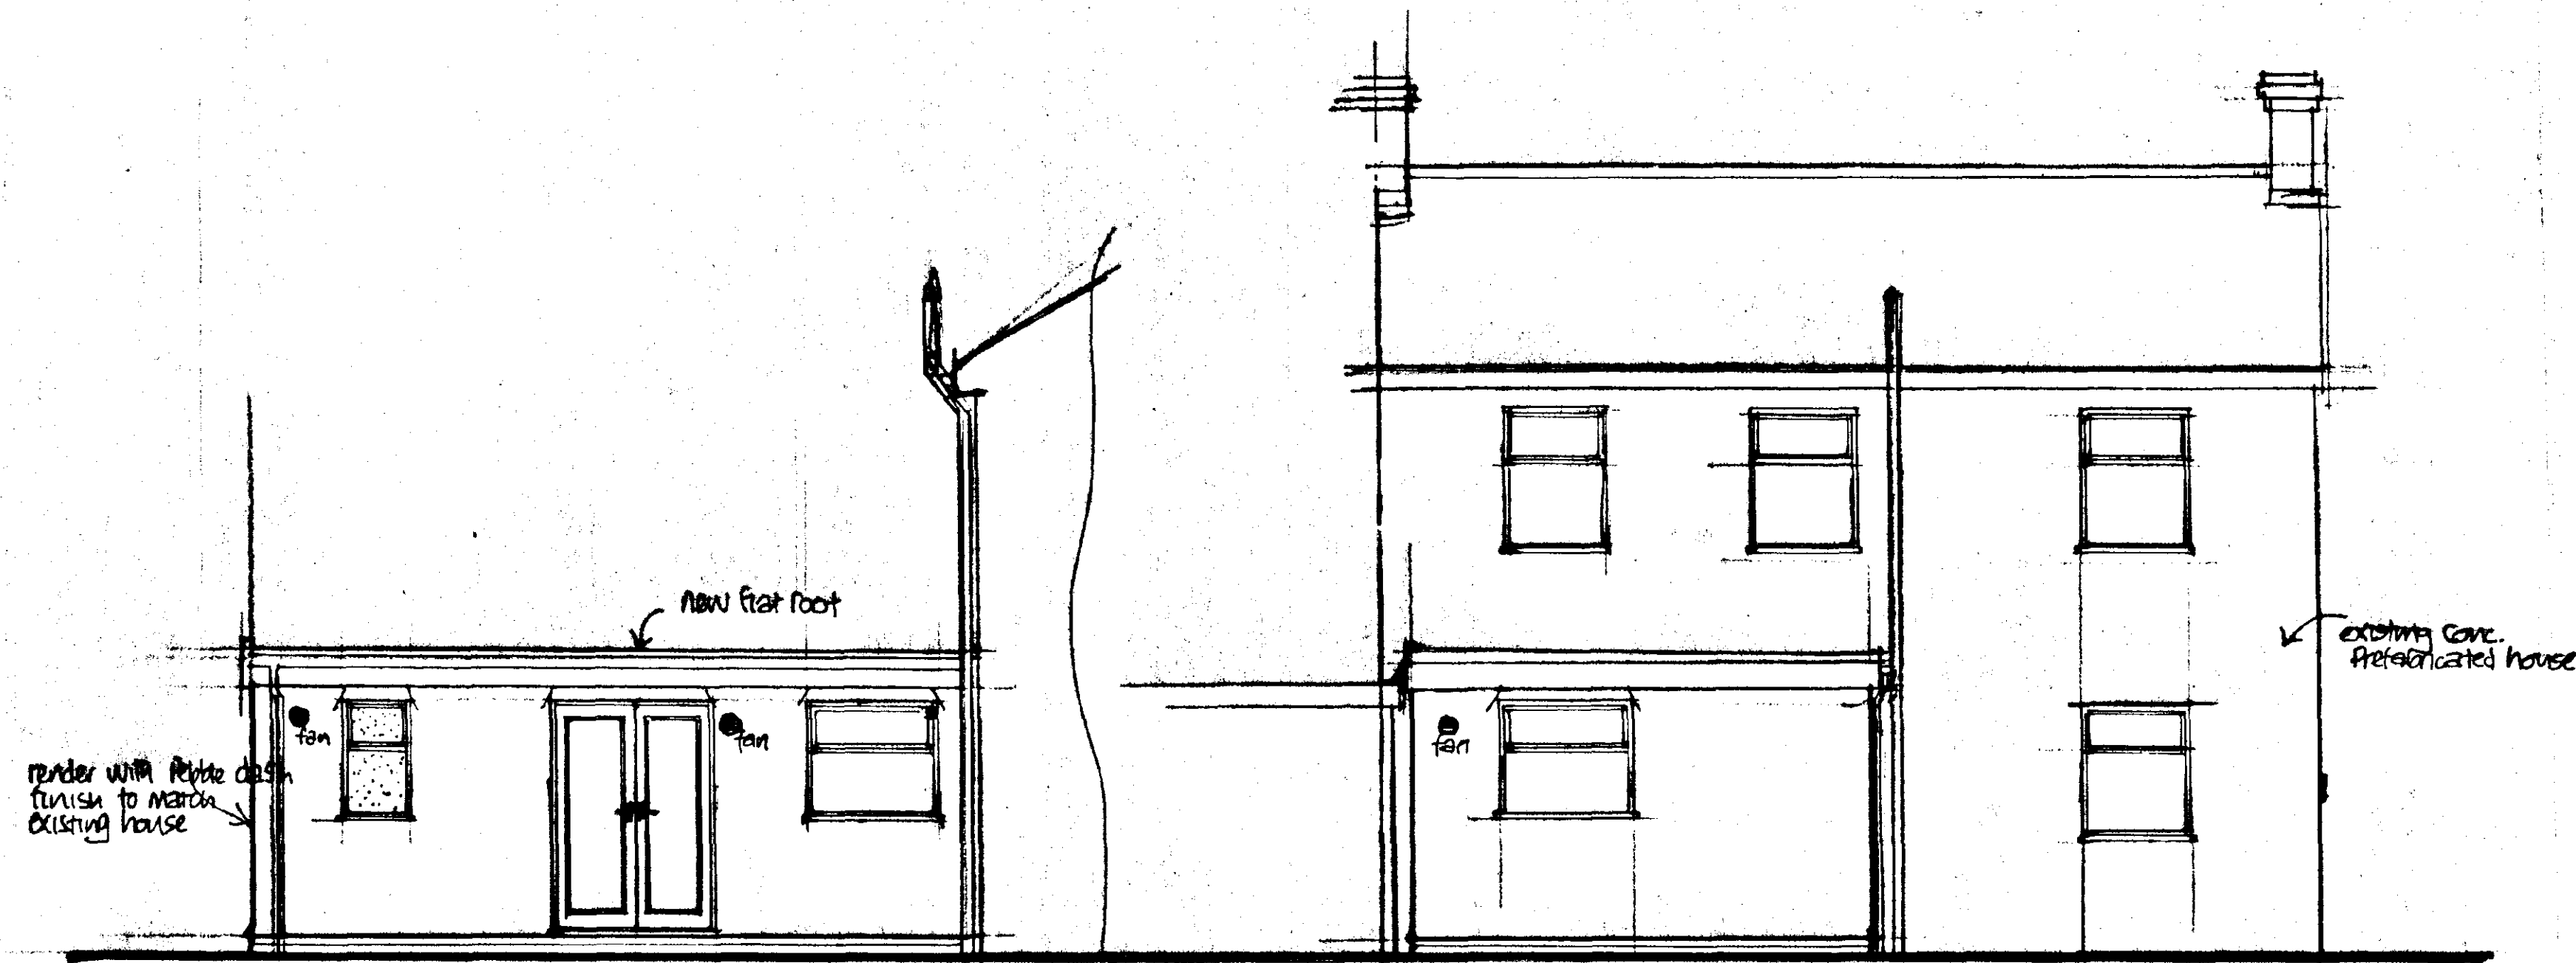

SIDE ELEVATION

REAR ELEVATION

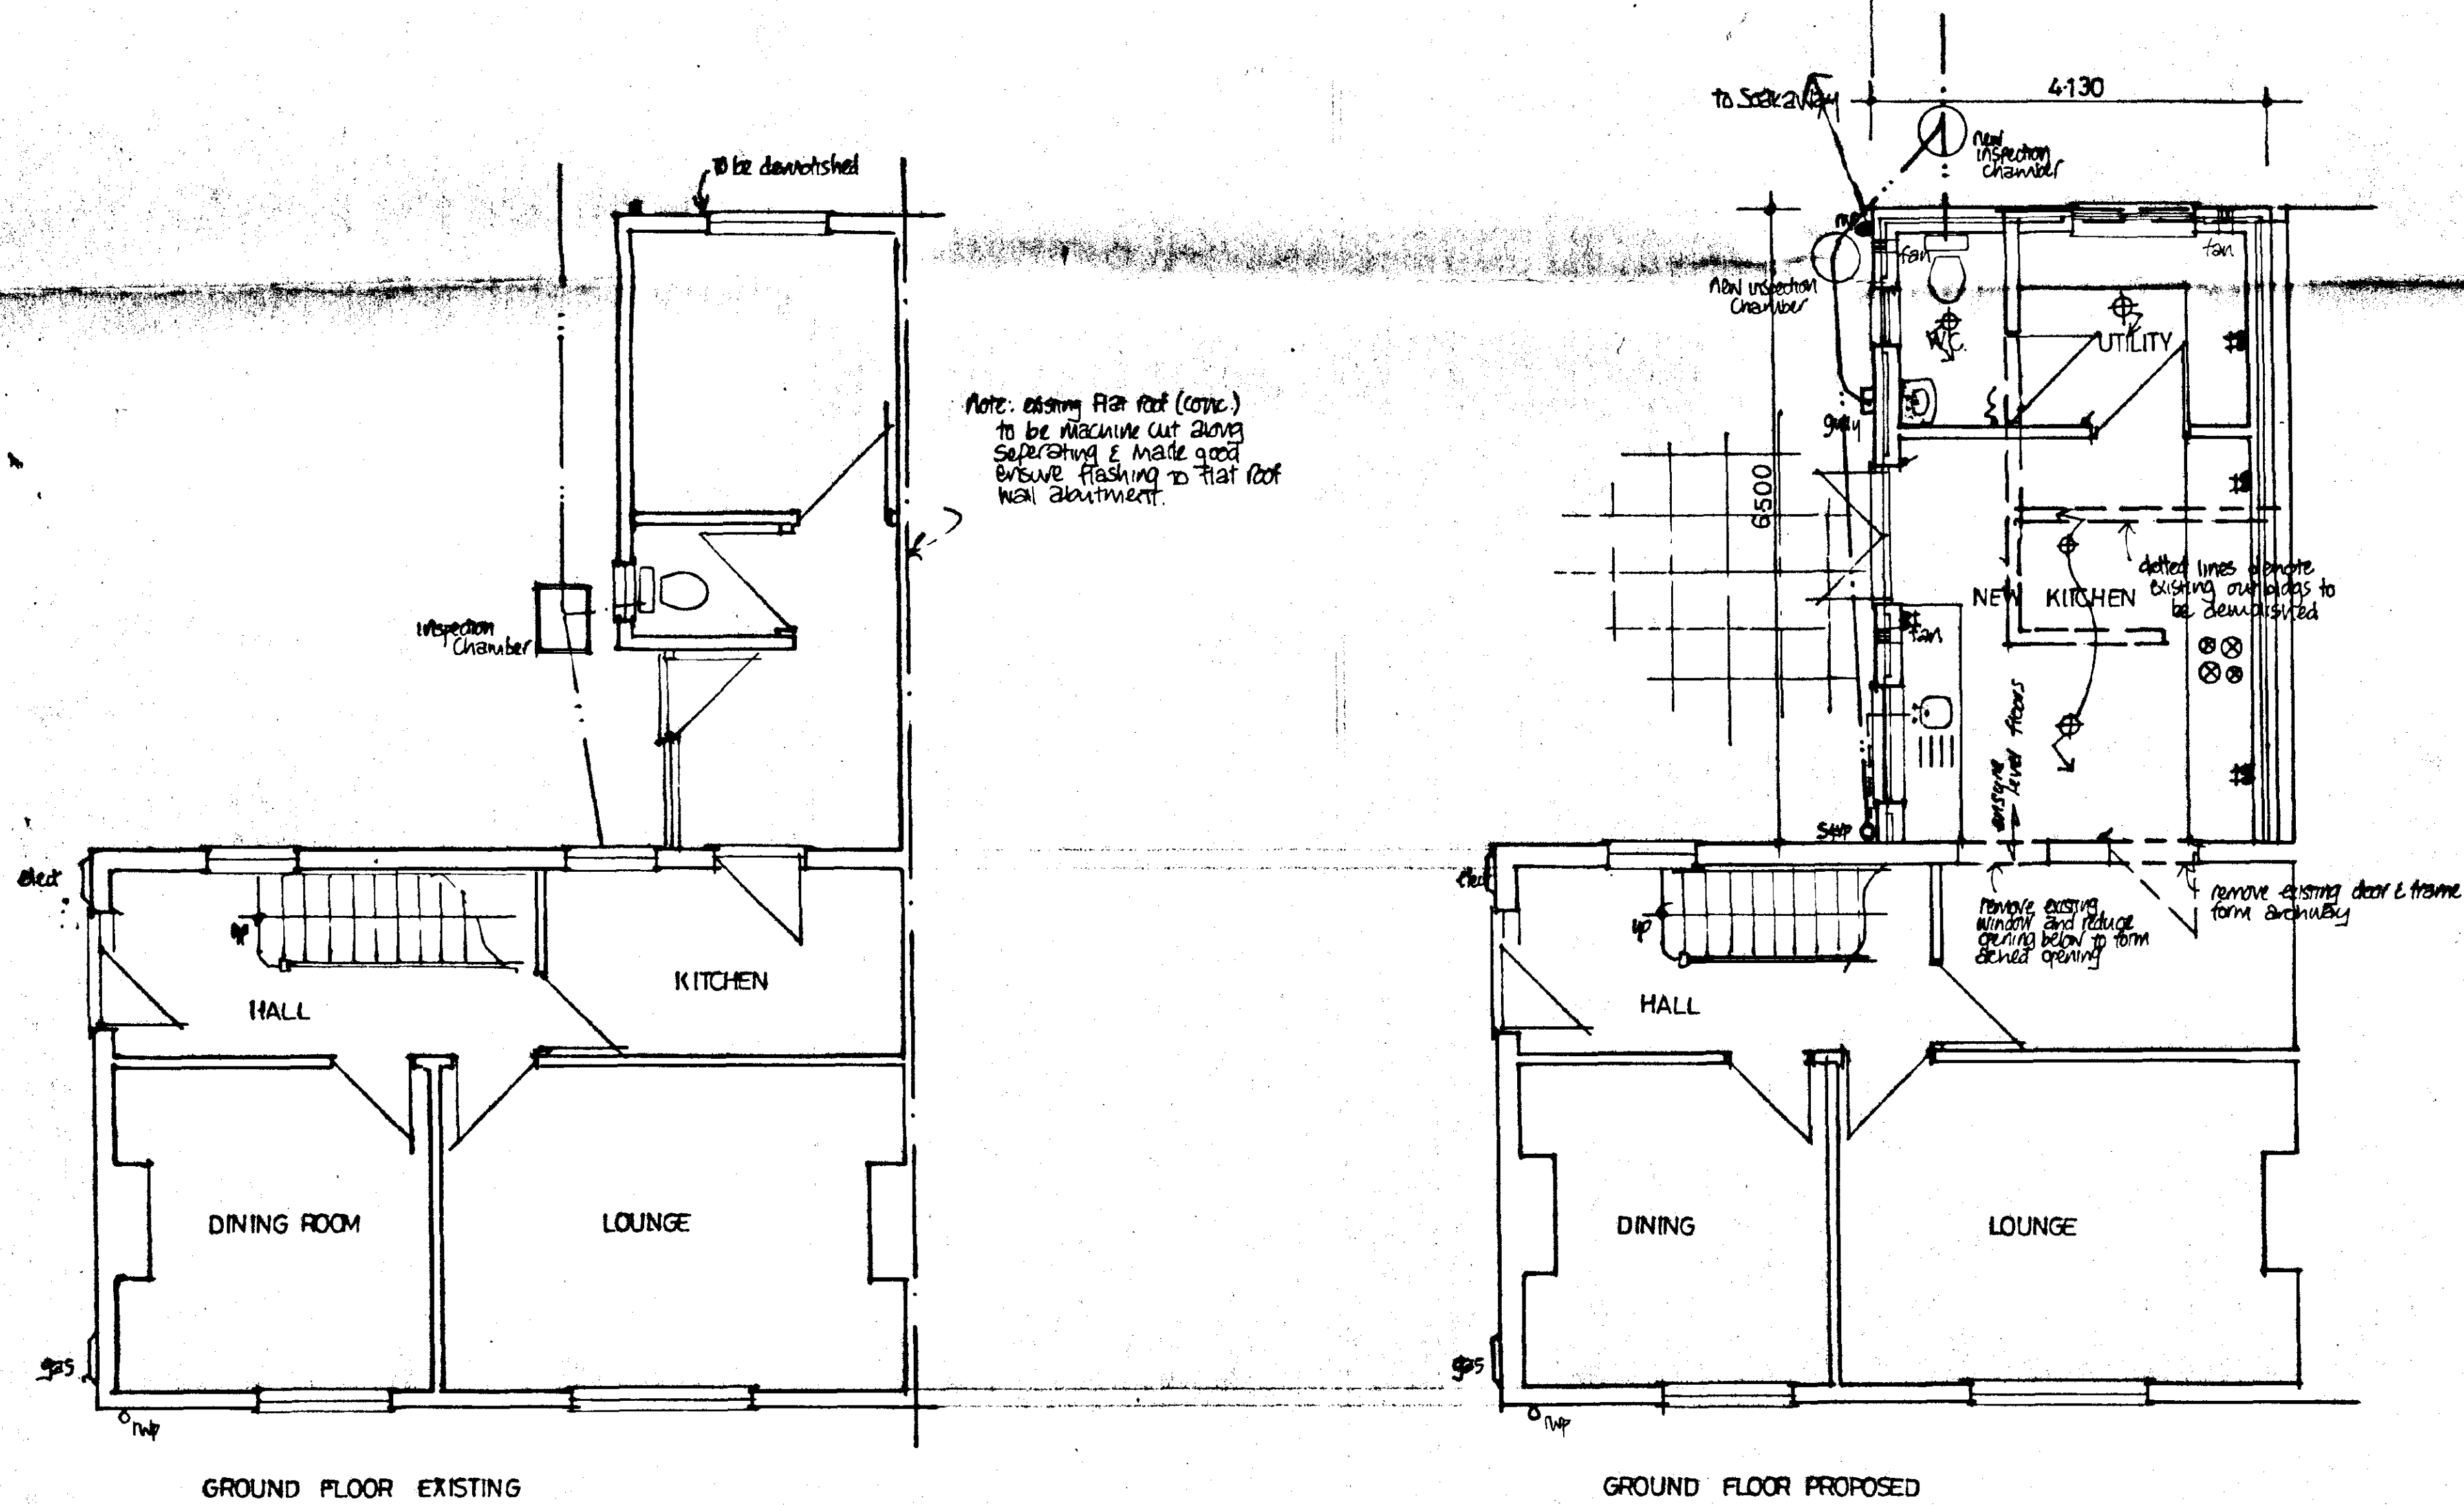

GROUND FLOOR EXISTING

GROUND FLOOR PROPOSED

project: PROPOSED EXTENSION AT REAR OF HOUSE
 site: 69 DELGATE BANK, WESTON, Lincs.
 client: Mr G. MANSFIELD.

scale: 1:50.

date: MAY, 2001.

**DETERMINED
 PLAN**

SOUTH HOLLAND DC
 HOUSING & PLANNING
 06 JUN 2001
 Ref: 0055/01