





© Design Copyright reserved. Written consent must be obtained before copying or reproducing this drawing. Do not scale from this drawing, use dimensioned figures only. Contractors are responsible for taking and checking site dimensions. Any discrepancy must be reported to the architect immediately.

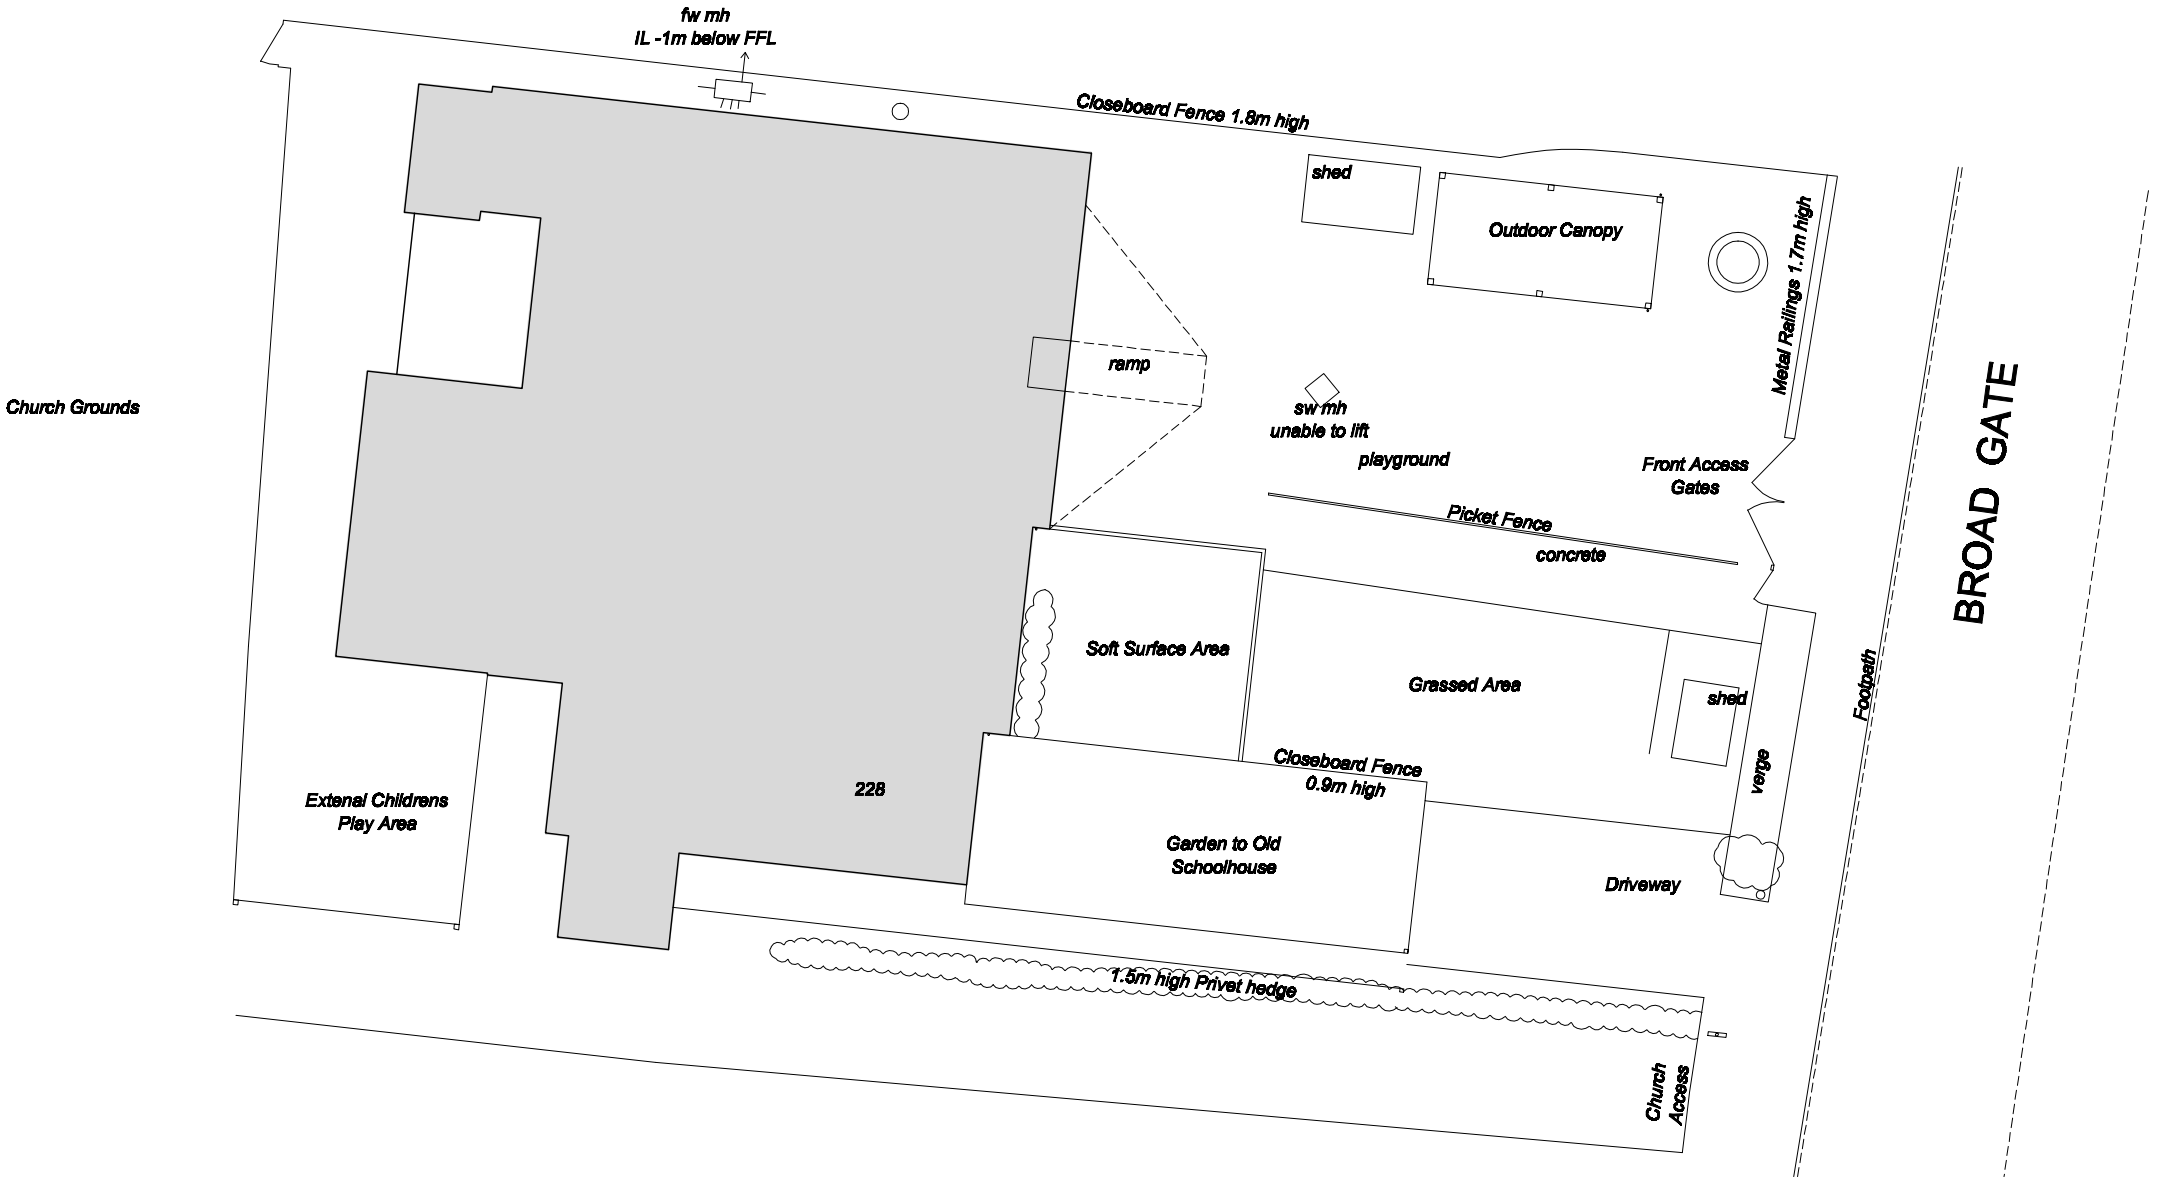


Existing Site Plan 1:200scale

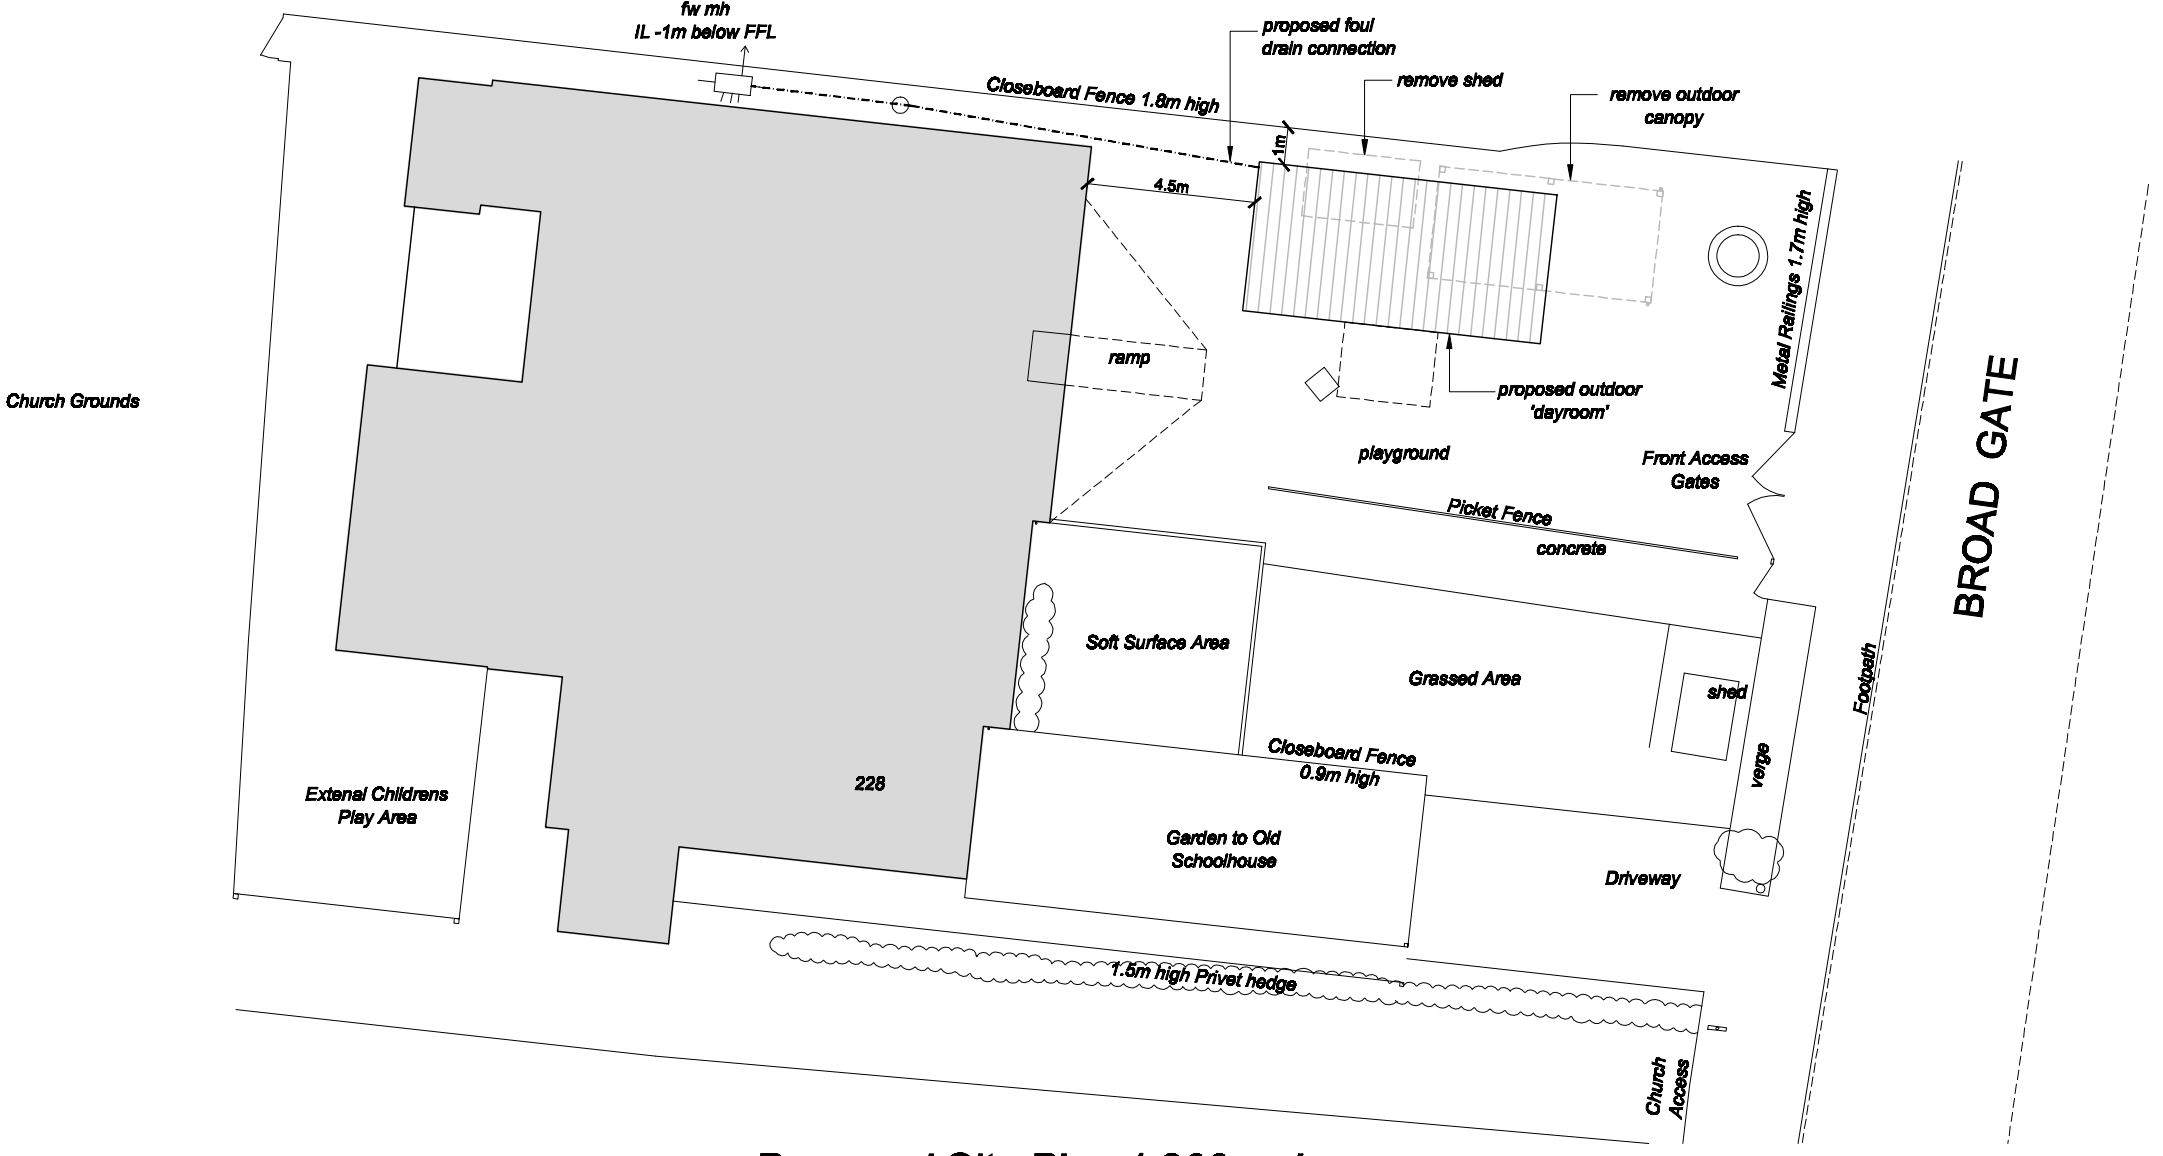


Proposed Site Plan 1:200scale

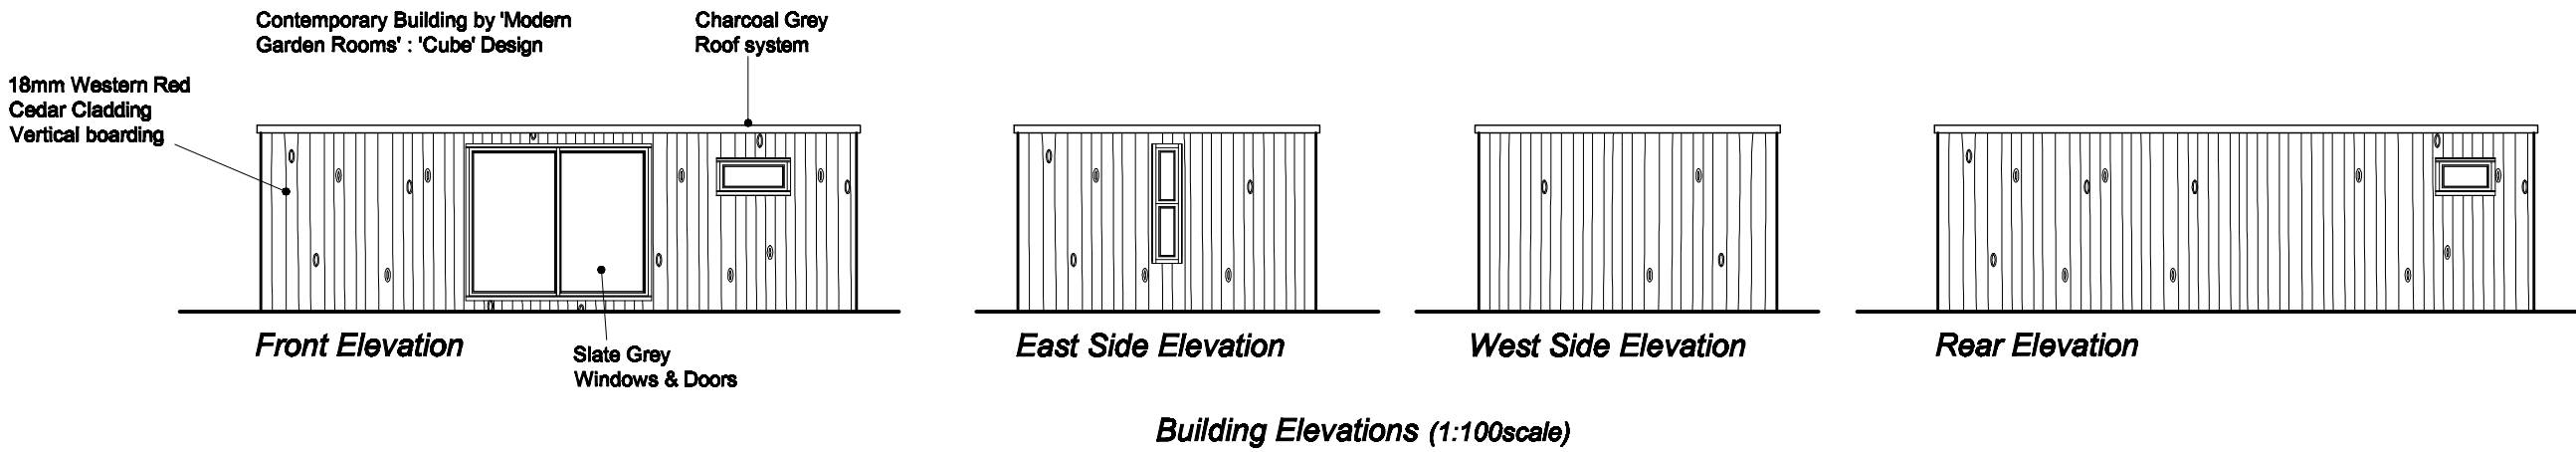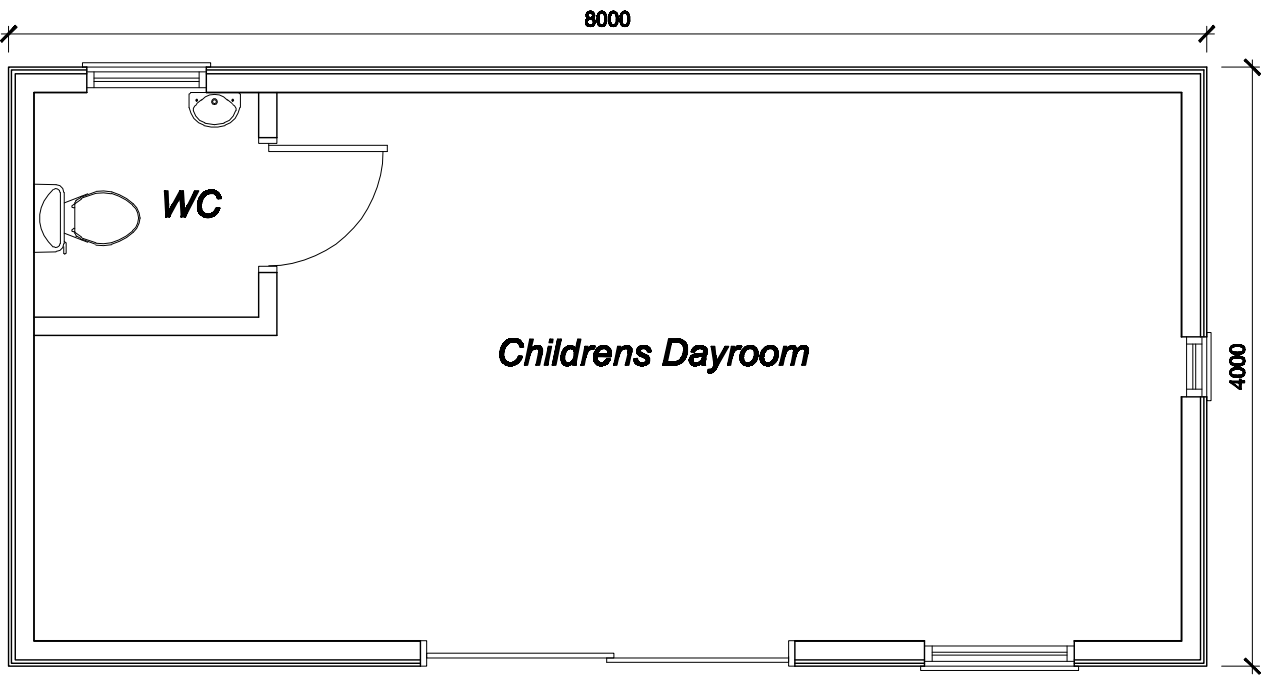

Classroom Floor Layout (1:50scale)

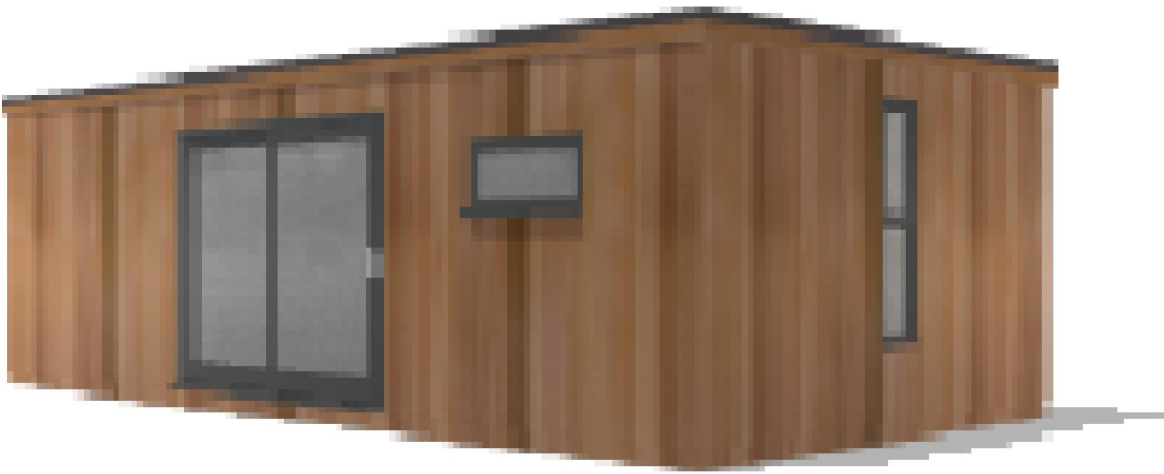

Perspective

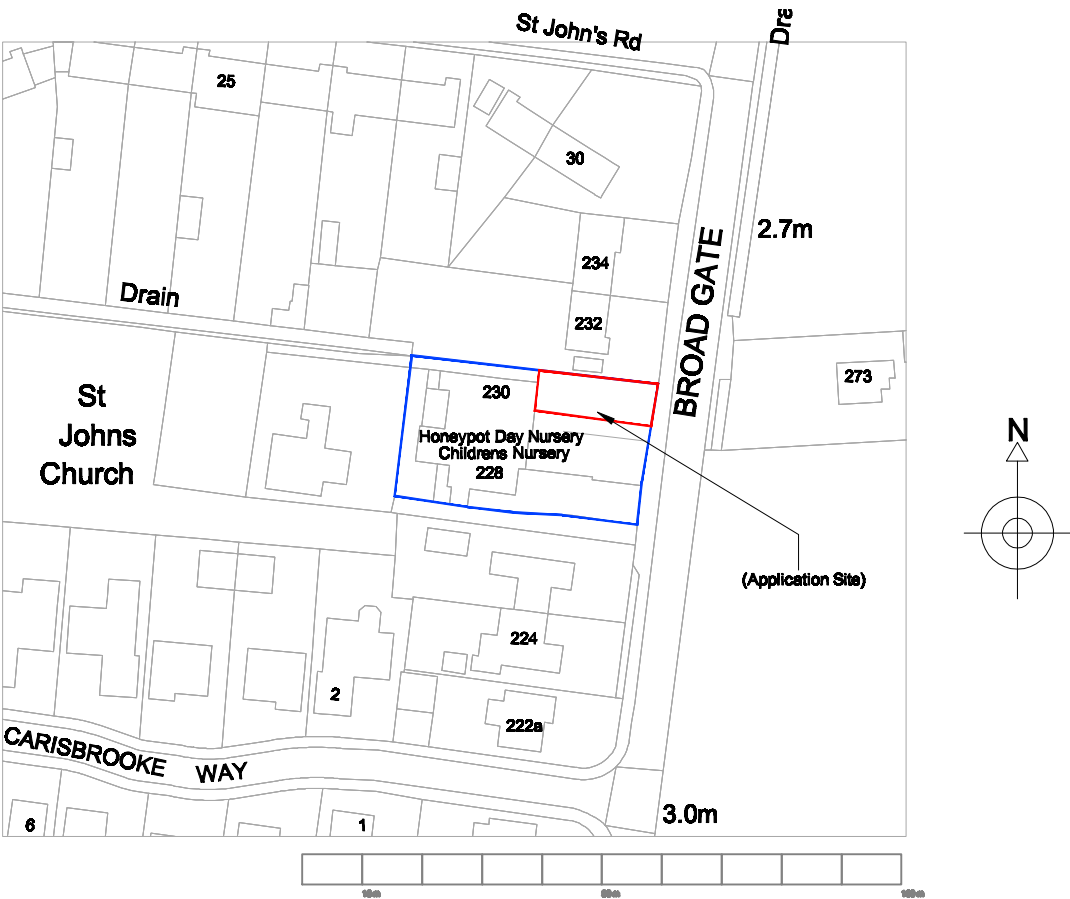

Location Plan 1:1250scale

Rev.	Date
Honeypot Day Nursery	Scale as shown @ A1
Project	Date JULY 2020
Additional Self contained 'room' at front of existing Nursey; 230 Broad Gate, Weston Hills. PE12 6DQ	Drawing No. P100/08/20
Title	Revision
Elevations, Site Plan's & Location Plan	