


ALL DIMENSIONS AND SETTING OUT ARE TO BE VERIFIED ON SITE AND ALL DISCREPANCIES REFERRED TO THE ARCHITECT BEFORE WORK COMMENCES.

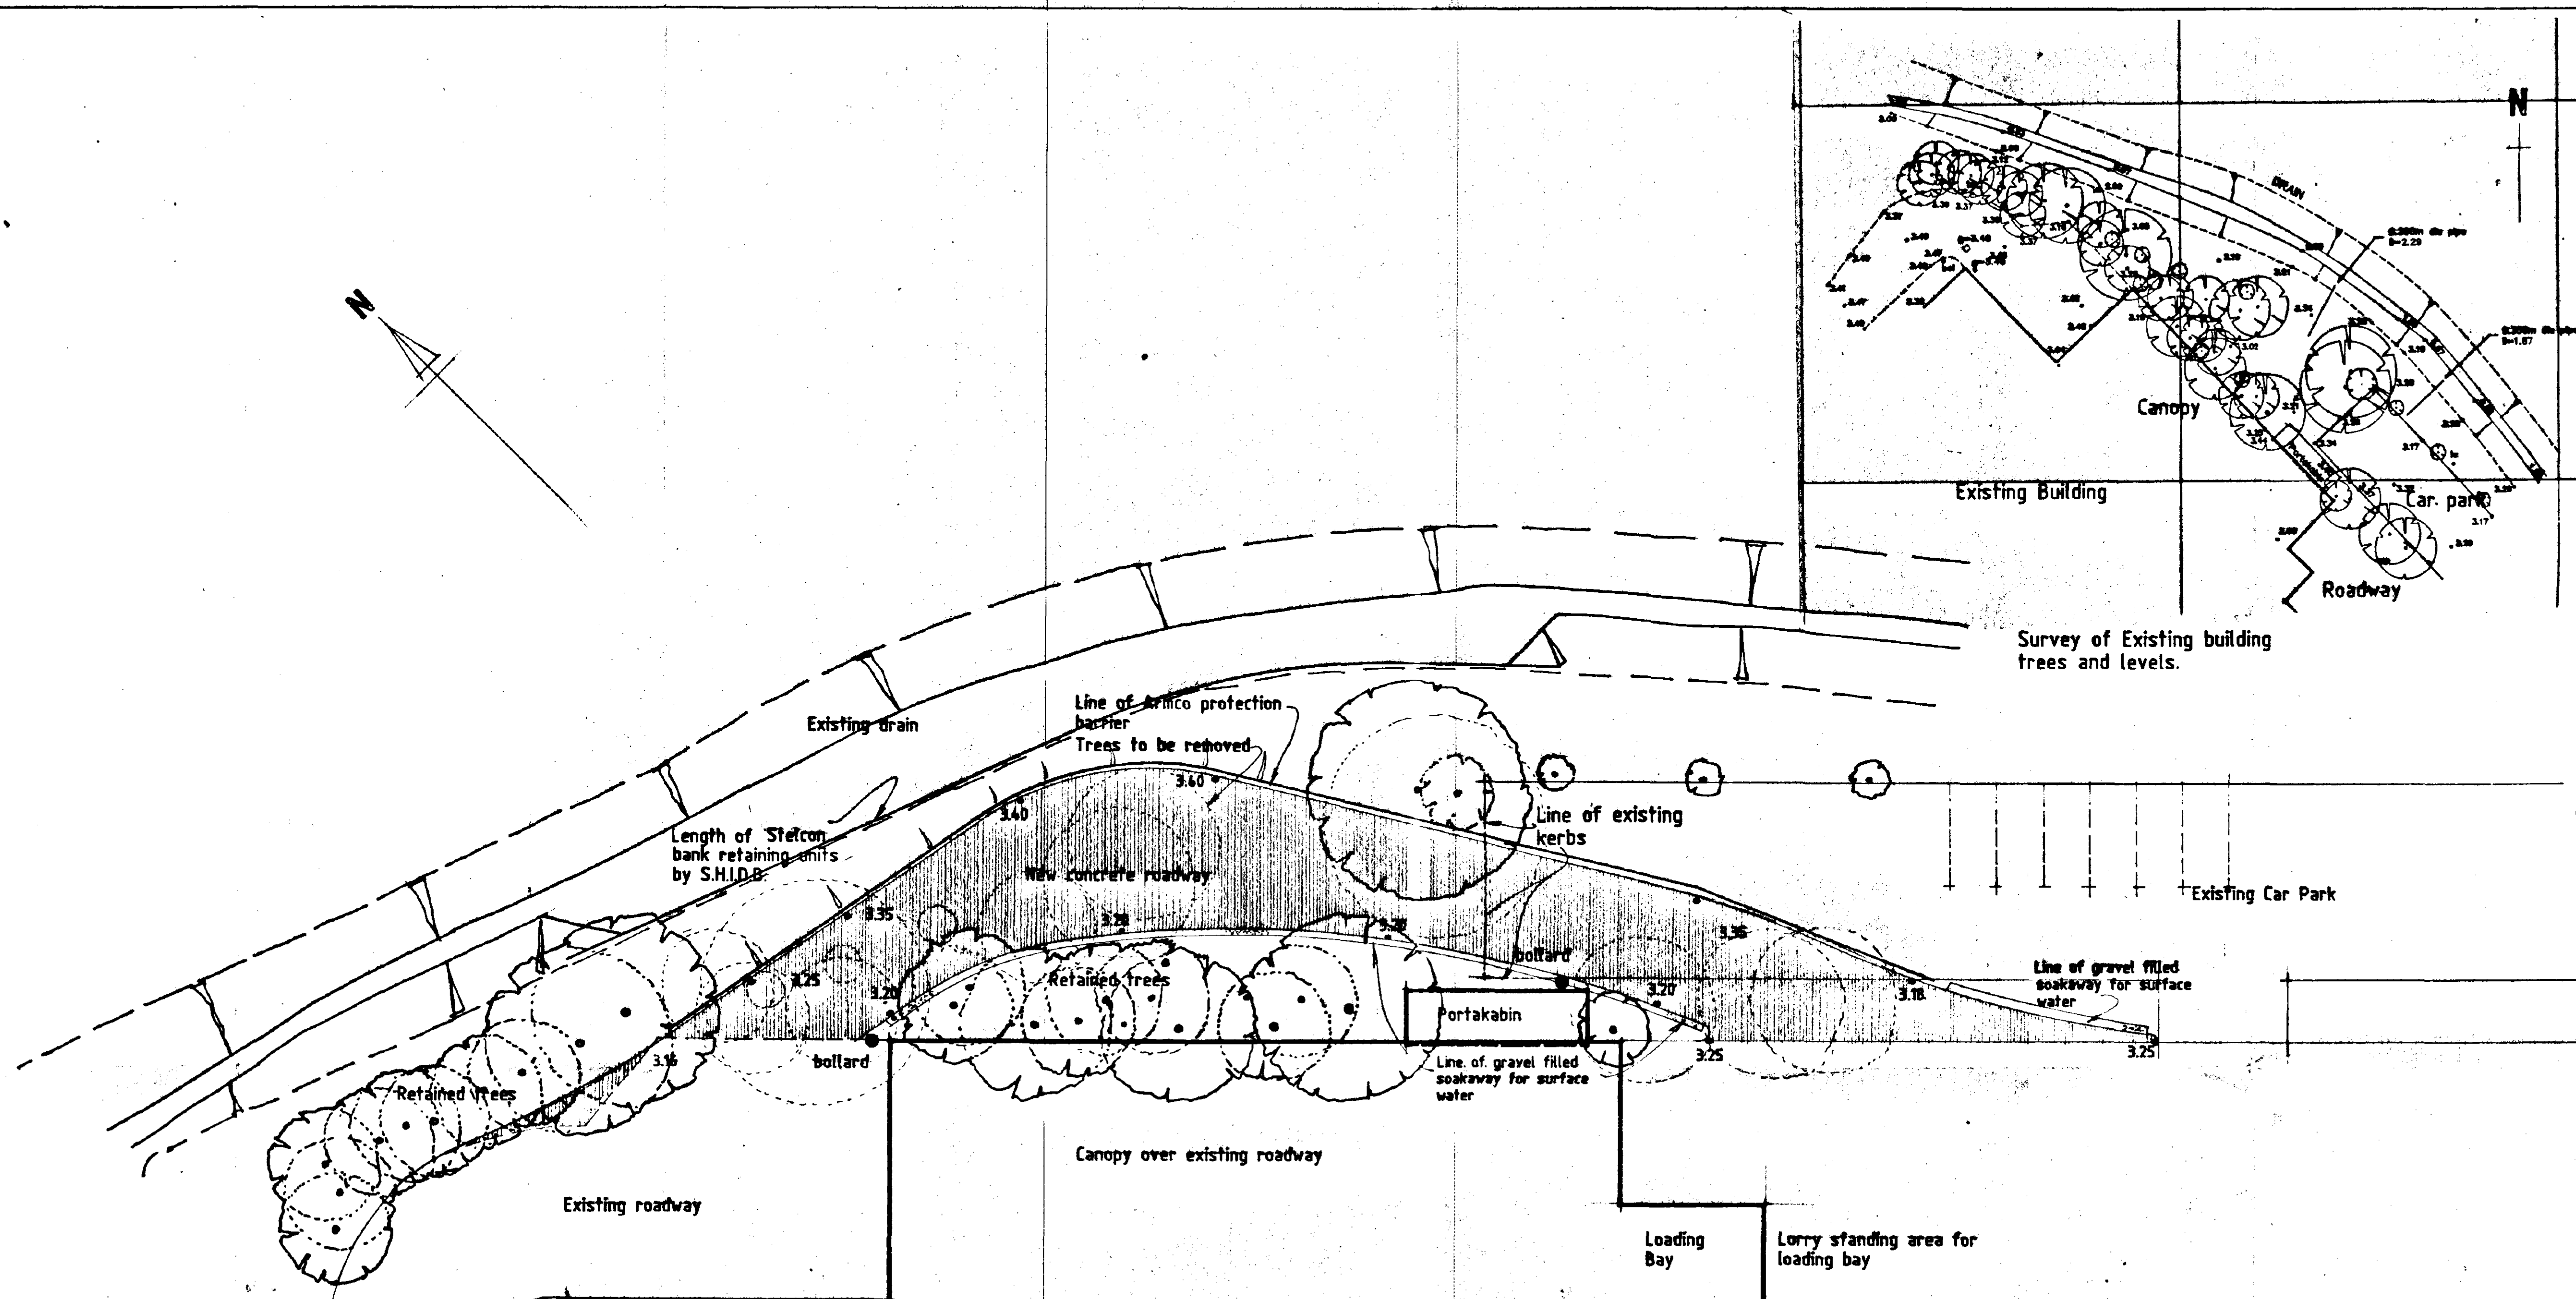


All levels are related to O.S. datum.

final levels of new road are to be agreed on site with the Architects before work commences.

Enlarged detail of North-West corner of site - Scale 1:200

Onion Packing Area

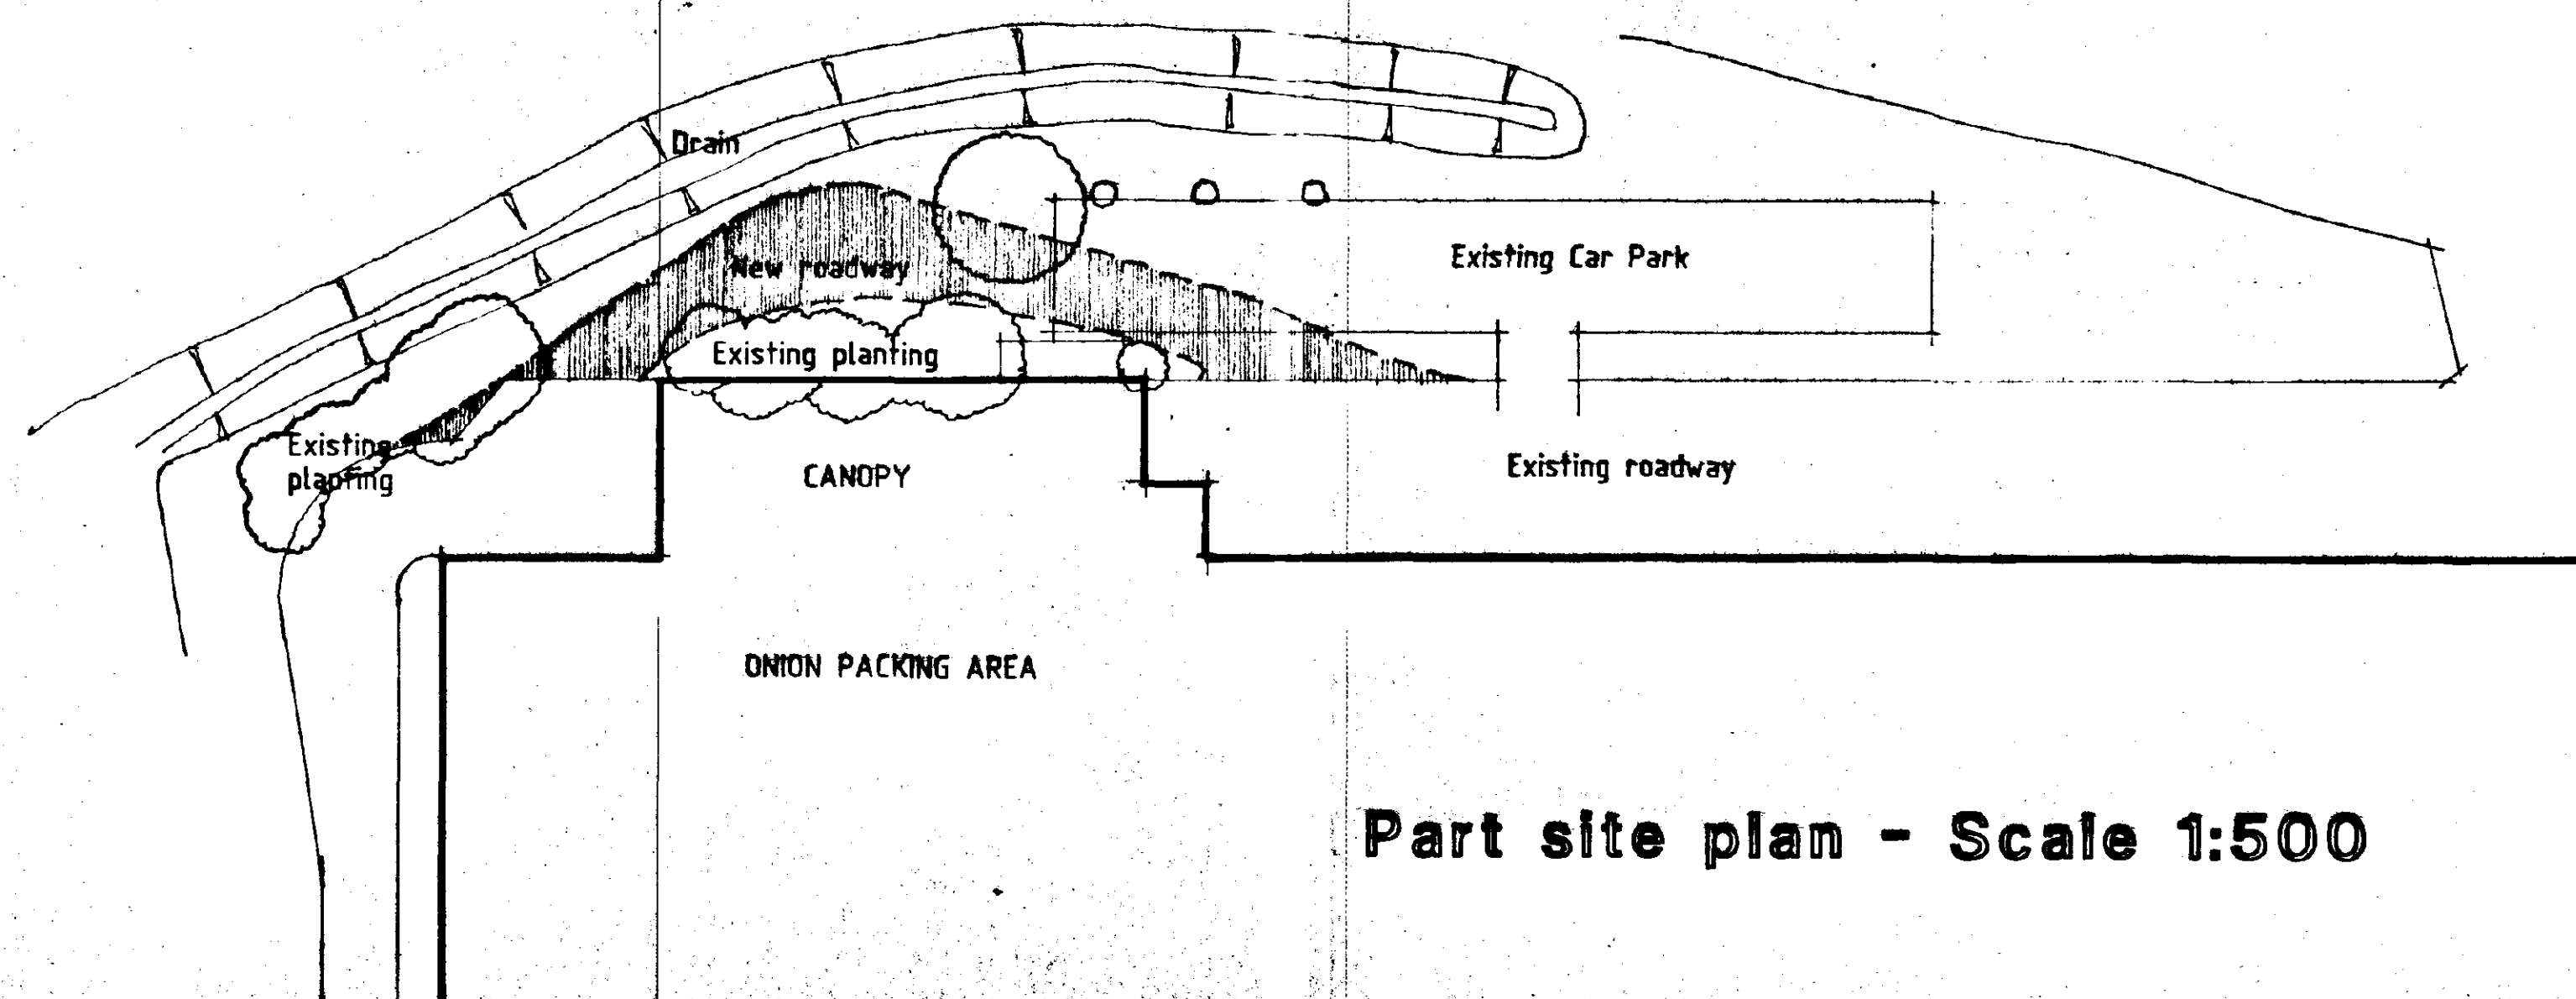

Part site plan - Scale 1:500

DETERMINED
PLAN

SOUTH
HOUSE
30 JUL 1996
Ref: 011/96

Lingarden Limited

Proposed Site Development

Stonegate, Weston, Spalding.

Proposed roadway extension of perimeter road - N.W. Corner

1:500 and 1:200

July 1996

5037L/54 A

JOHN ROBERTS ARCHITECTS LIMITED
ARCHITECTS DESIGN AND PLANNING CONSULTANTS

1 James Street Lincoln LN2 1QD Tel (01522) 533441 Fax 512888
Also at London (0171) 935 1388


ALL DIMENSIONS AND SETTING OUT ARE TO BE
VERIFIED ON SITE AND ALL DISCREPANCIES REFERRED
TO THE ARCHITECT BEFORE WORK COMMENCES

LINE OF SOUTHERN SITE BOUNDARY AND
ALIGNMENT OF FUTURE BY-PASS ARE
REPRODUCED FROM ALLOTT AND LOWAY
DRAWINGS


Lingarden Limited.

PROPOSED SITE DEVELOPMENT	DATE
STONEGATE, WESTON, SPALDING	1993
SITE PLAN	DATE
1:500	1993
SEPTEMBER 1993	DATE
5037L/55	PROJECT NO.

JOHN ROBERTS ARCHITECTS LIMITED
ARCHITECTS
DESIGN AND PLANNING CONSULTANTS
1. JAMES STREET, LONDON, EC1A 3DF
2. 100, 101, 102, 1000

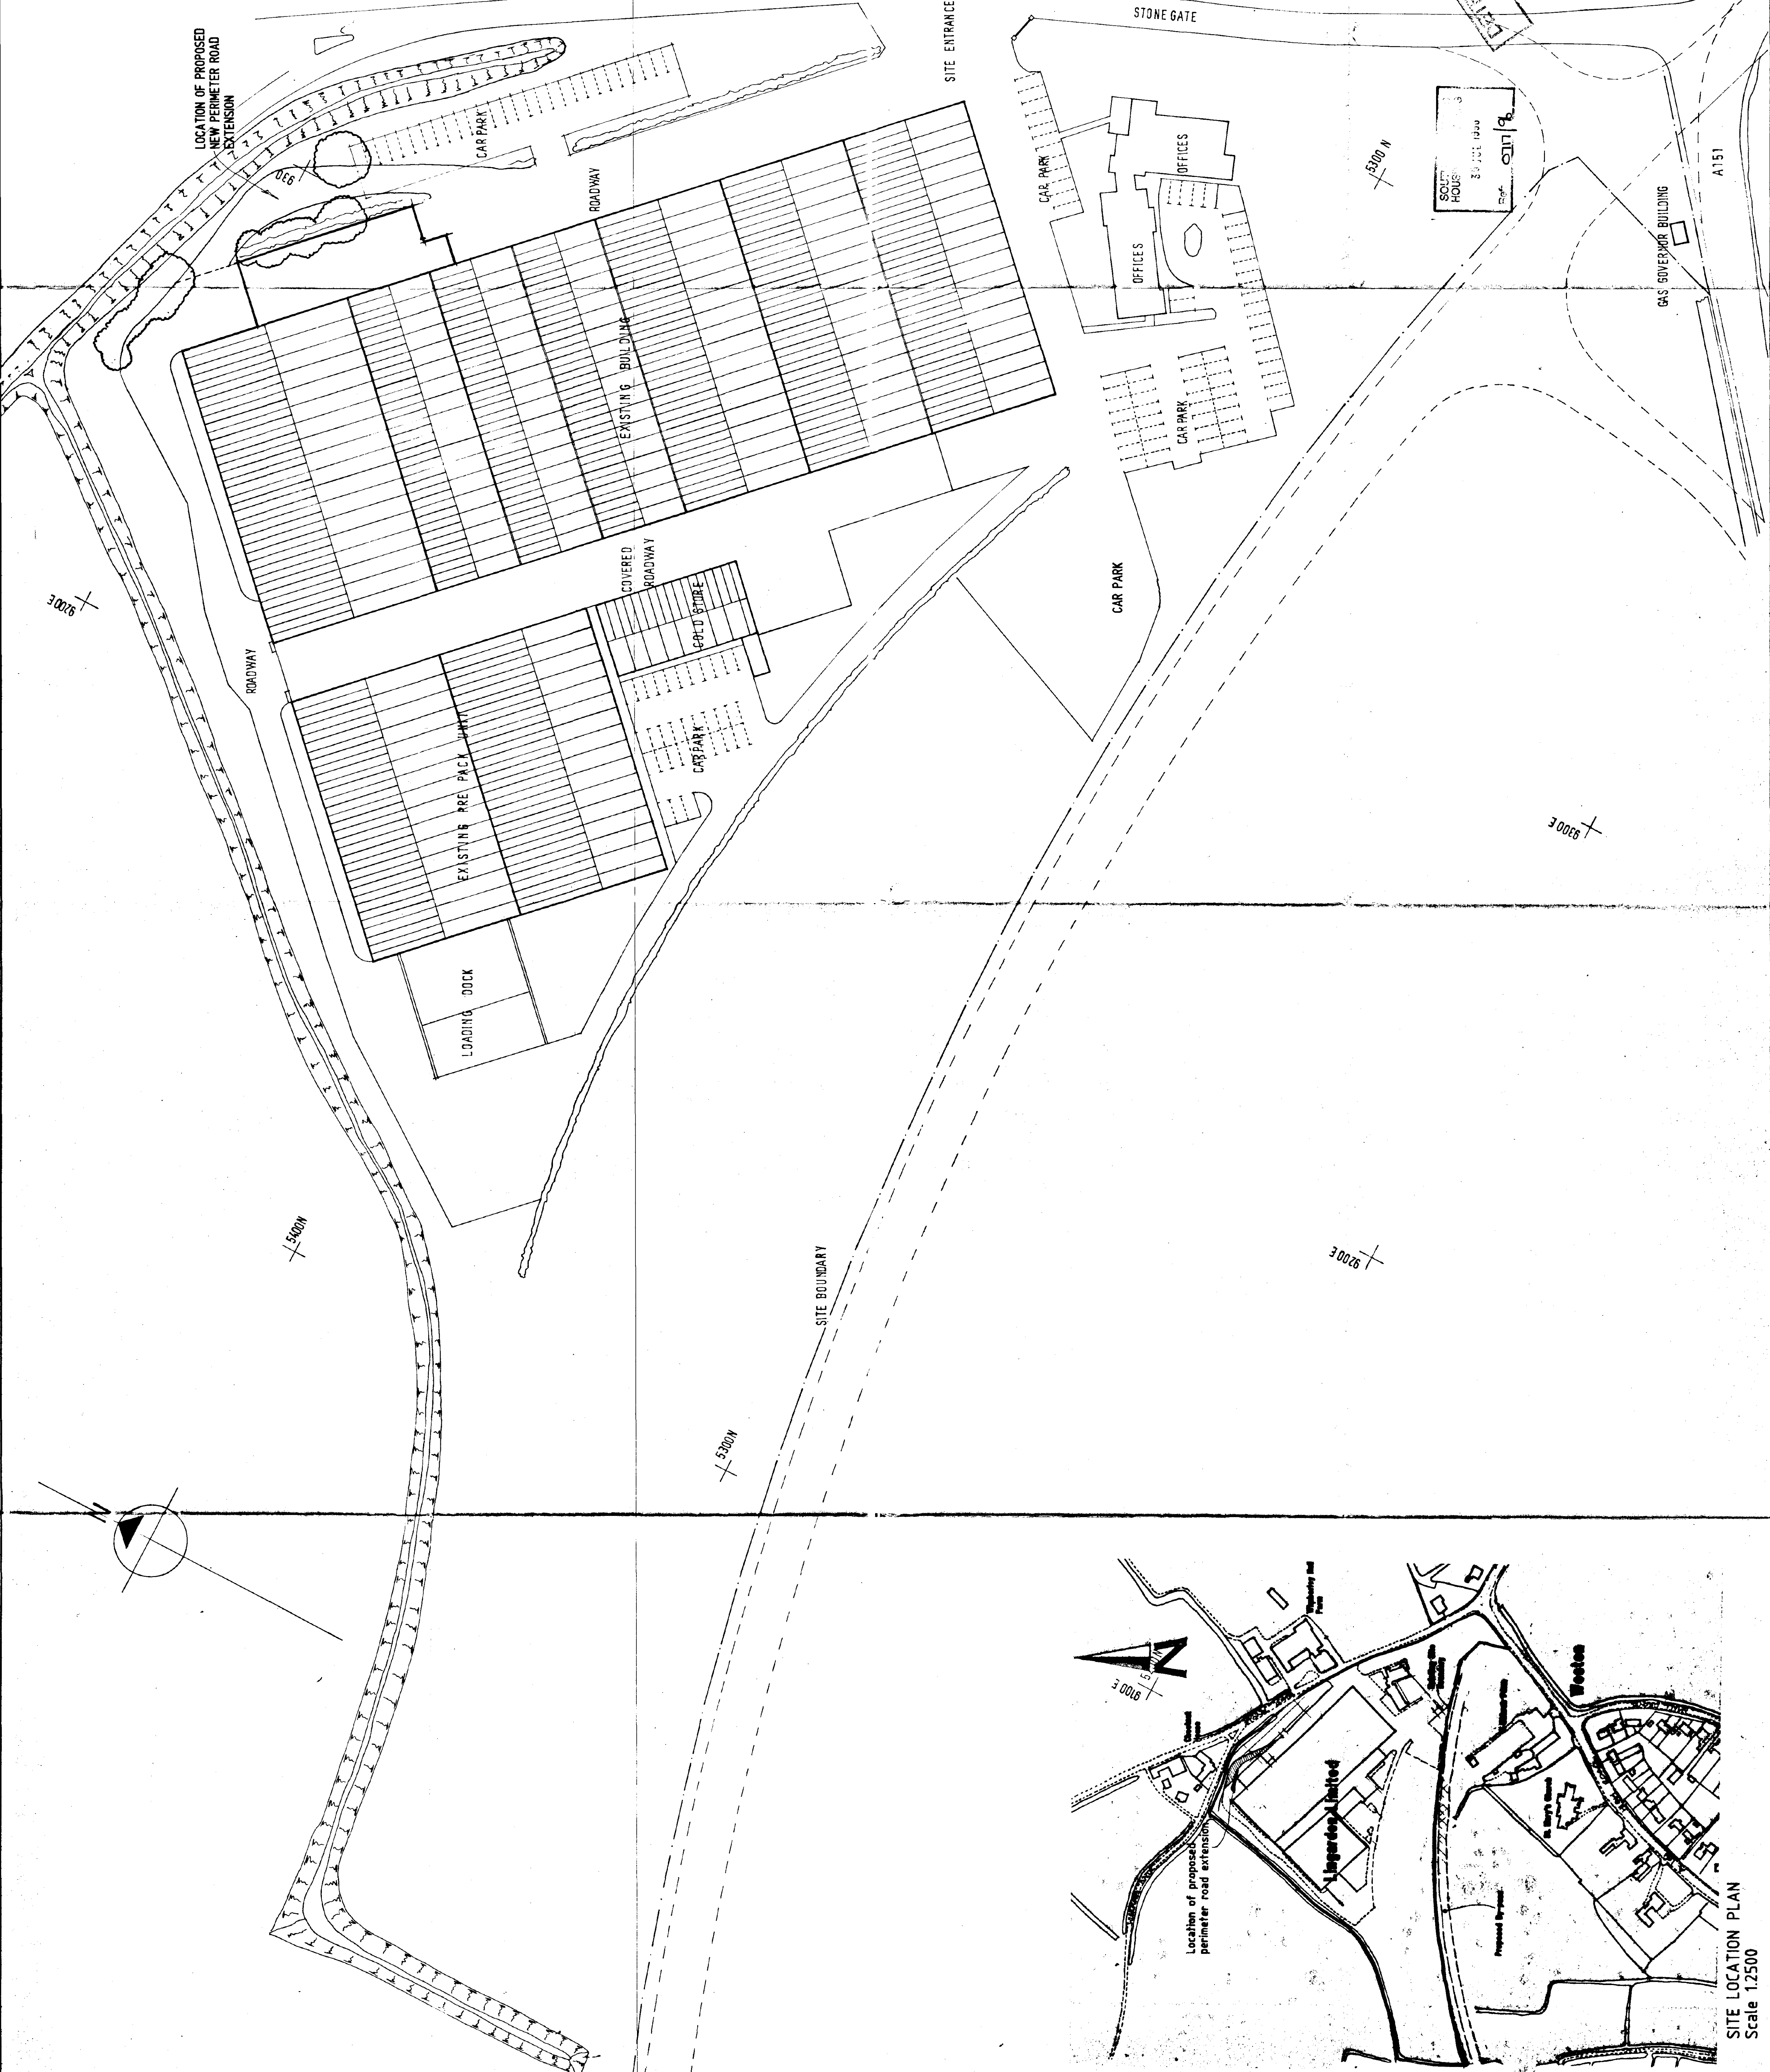

INFO FOR POSSES

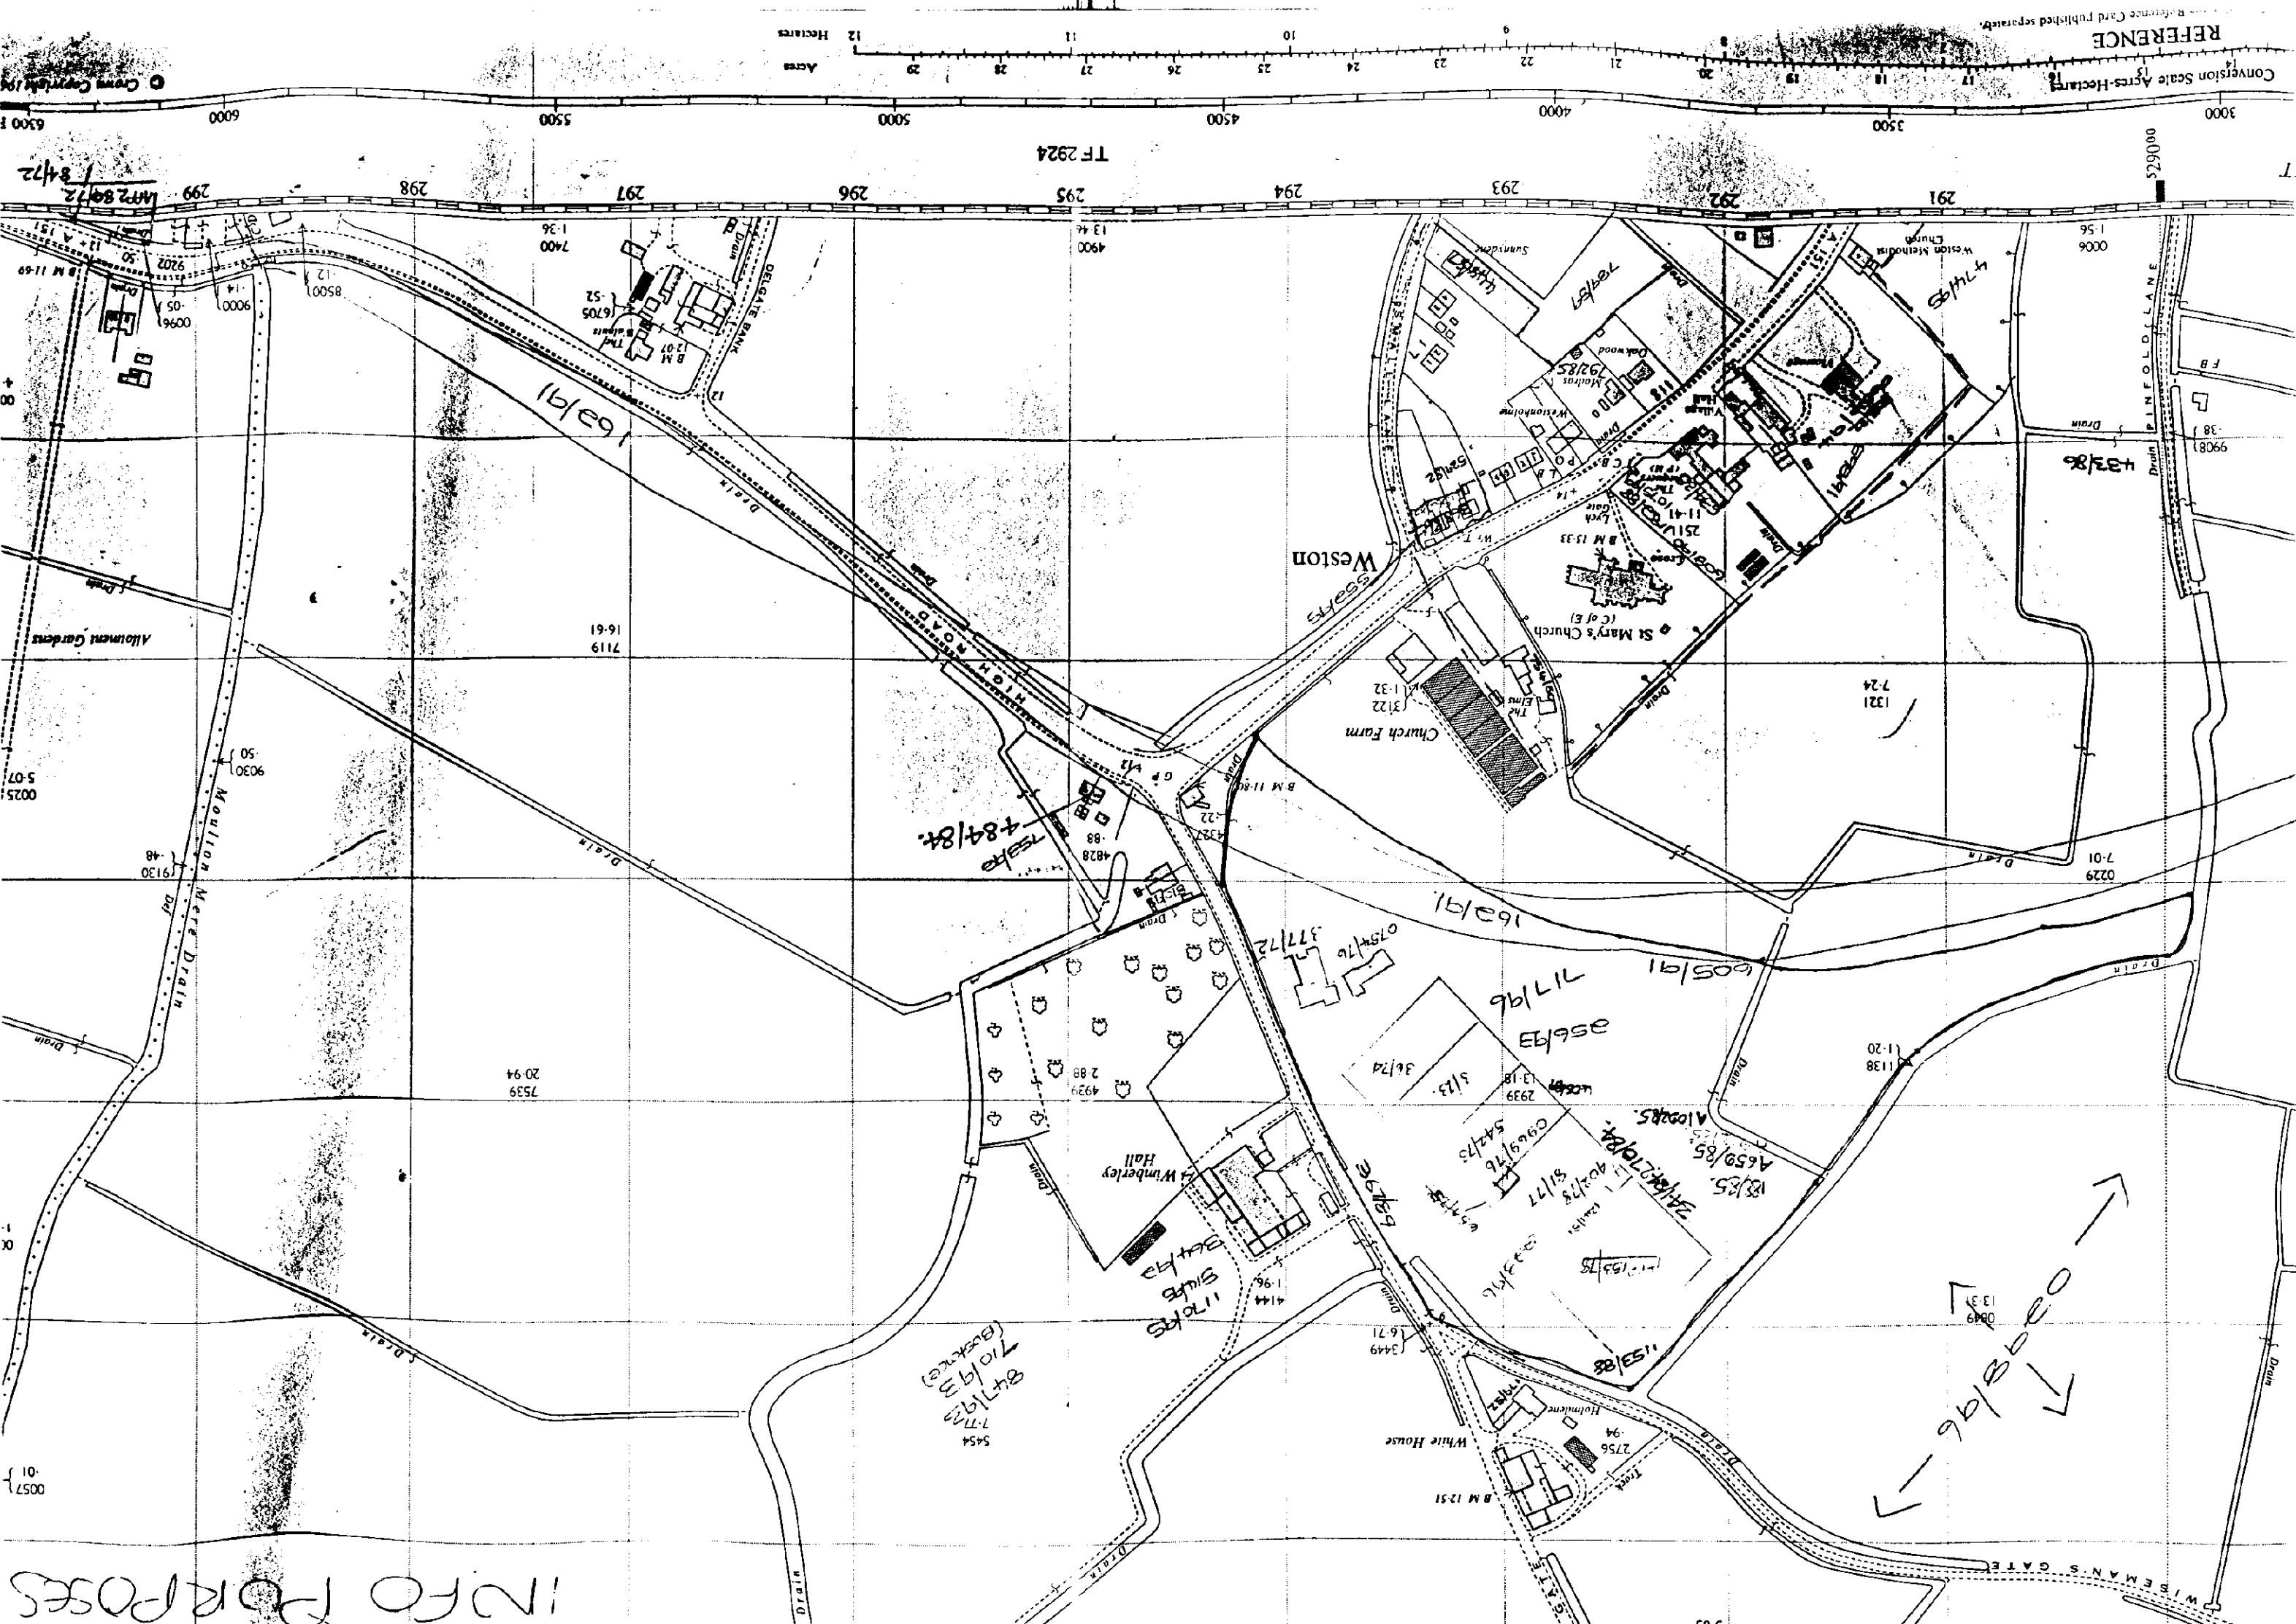

Conversion Scale Acres-Hectares
REFERENCE
Crown Copyright 1994