




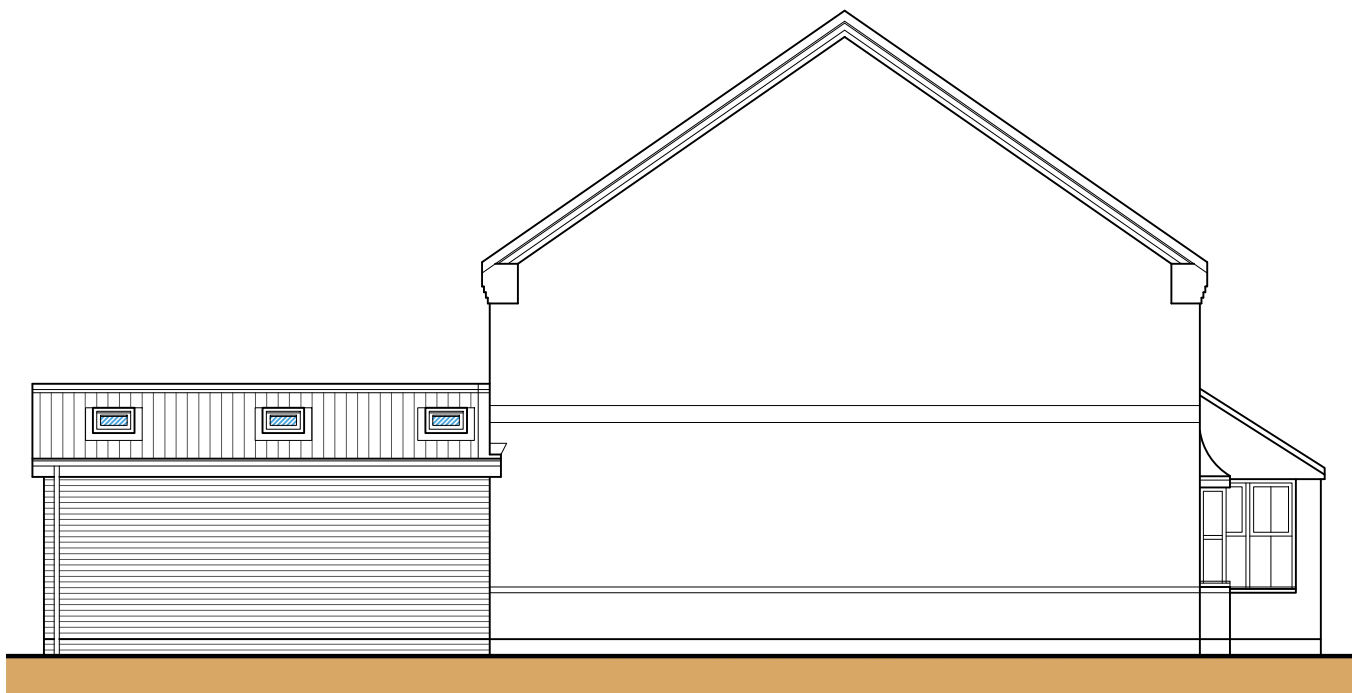


Side Elevation (NW)
Scale: 1:100
metres

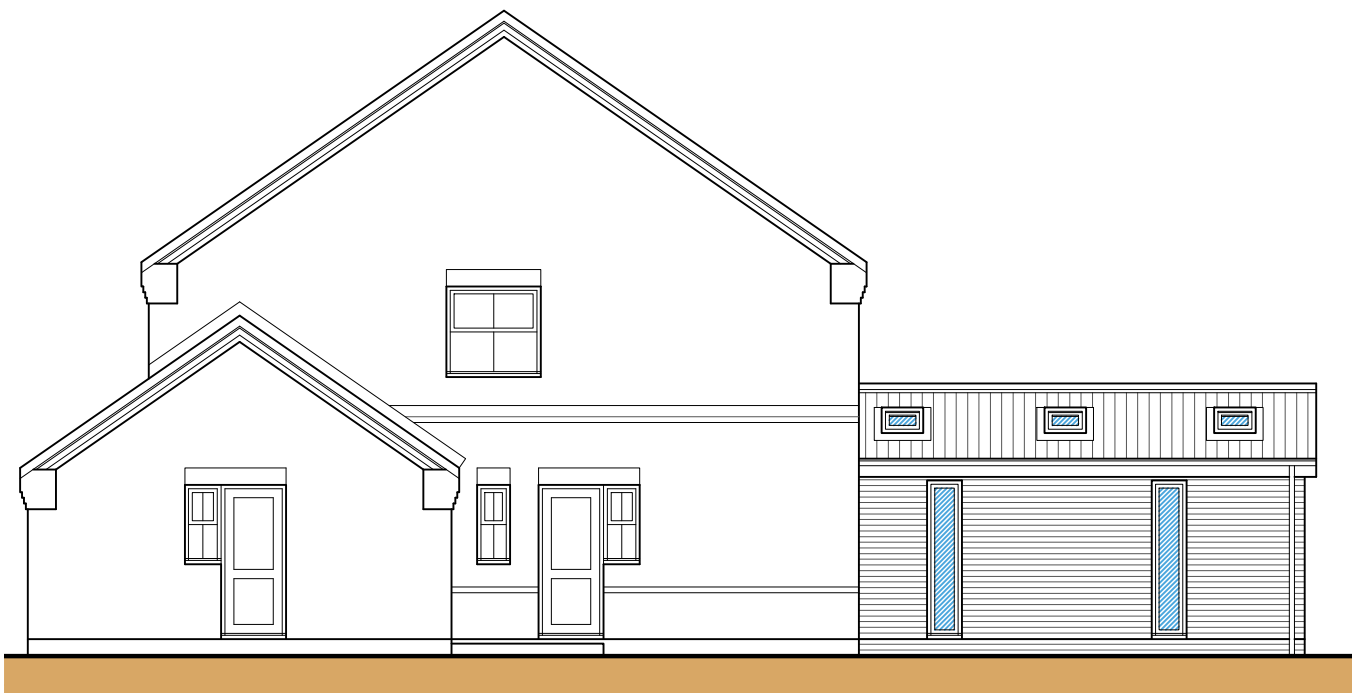

Side Elevation (SE)
Scale: 1:100
metres

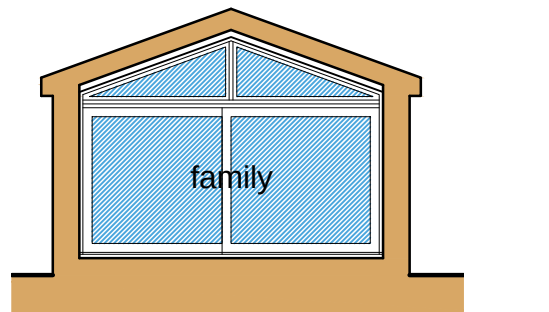


Section A-A
Scale: 1:100
metres

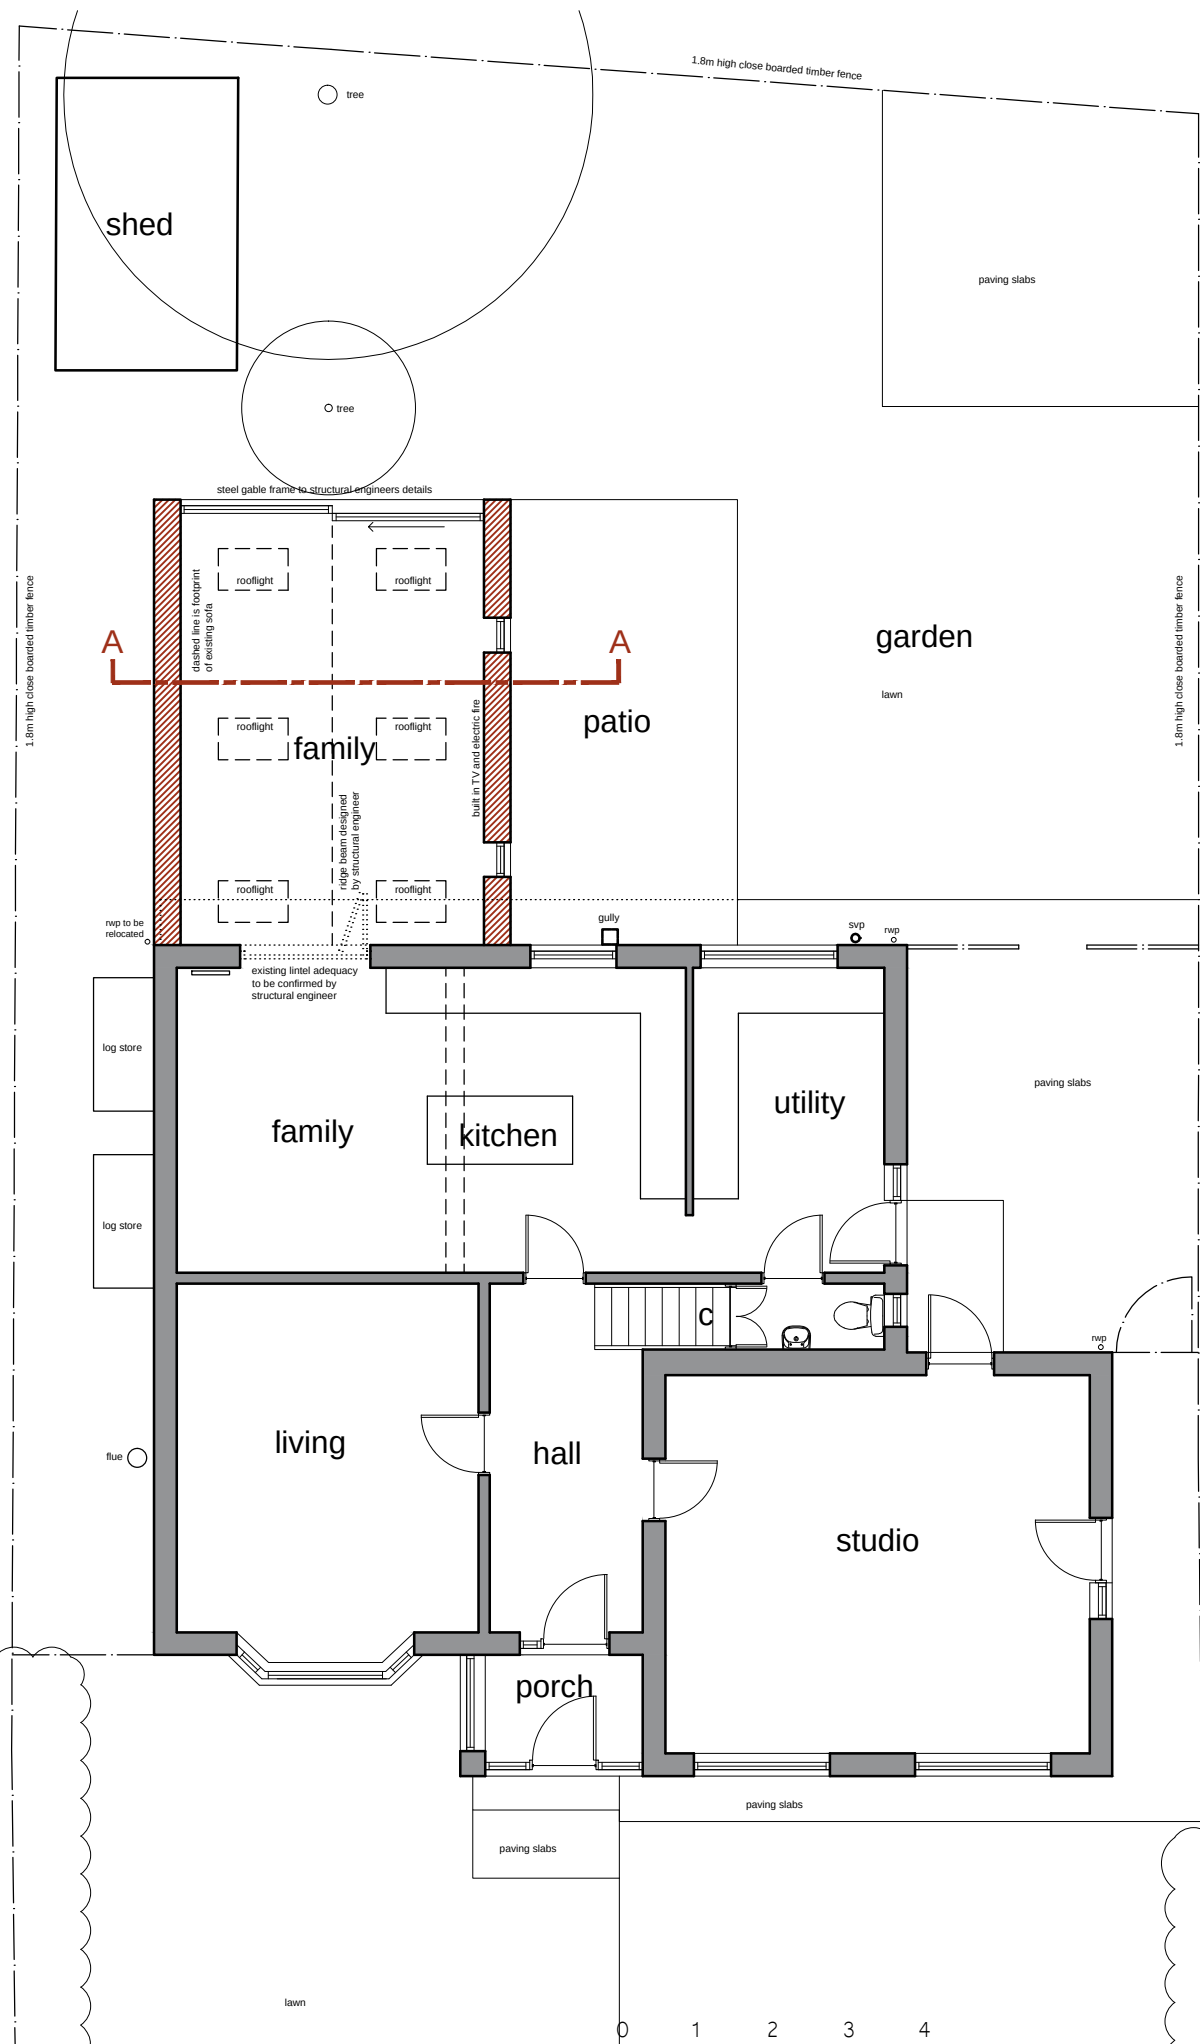

Ground Floor Plan
Scale: 1:100
metres



Front Elevation (SW)
Scale: 1:100
metres

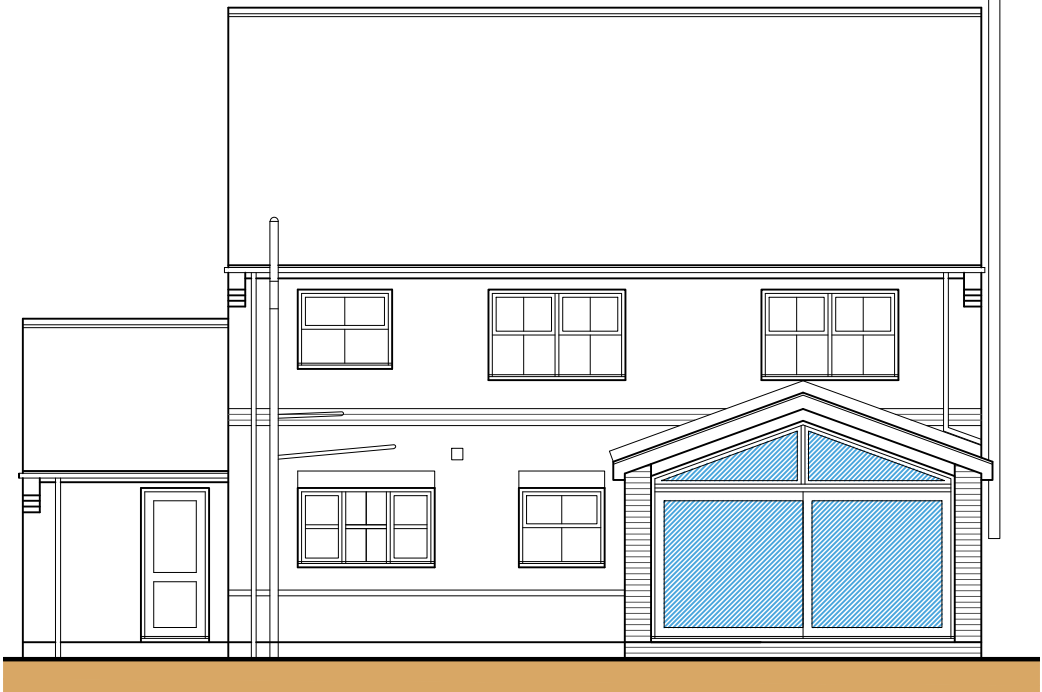

Rear Elevation (NE)
Scale: 1:100
metres




Site Plan
Scale: 1:500
metres



Location Plan
Scale: 1:2500
metres

- General Notes
1. All dimensions are shown in 'mm' unless otherwise stated.
 2. The contractor, sub-contractors and suppliers must verify all dimensions on site prior to the commencement of any work.
 3. This drawing is to be read in conjunction with all relevant engineers and specialist sub-contractors drawings and specifications.
 4. Any discrepancies are to be brought to the designers attention.


KEY

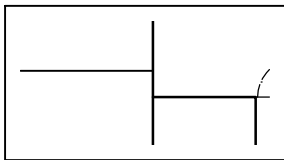


Indicates surveyed buildings




Indicates un-surveyed buildings taken from OS map

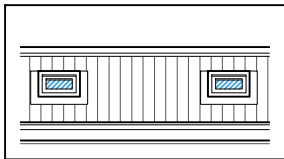

Indicates concrete roof tiles to match existing as close as possible to suit pitch

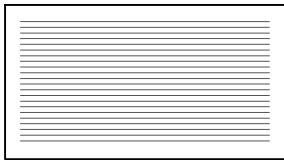

Indicates brickwork to match existing as close as possible

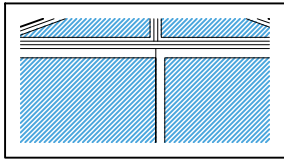

Indicates proposed joinery


Revisions

A	July 2021
---	-----------

Dimensions Added to Site Plan

Status

FOR APPROVAL

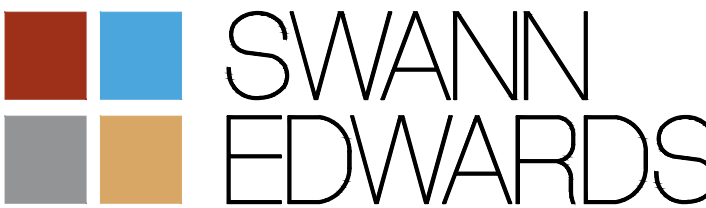

Swann Edwards Architecture Limited, Swann Edwards Architecture, Black Barn, Fen Road, Guyhirn, Wisbech, Cambs. PE13 4AA
t 01945 450694 e info@swannedwards.co.uk w www.swannedwards.co.uk

Job Title
Proposed Extension
Fairfield House, 115 Small Dove
Weston, Spalding, PE12 GHU

Date
July 2021

Drawn by
JB
Checked by
GE

Drawing Title
Planning Drawing

Job No.
SE-1608
Dwg No.
PP1000

Sheet Size
A2
Revision
A