




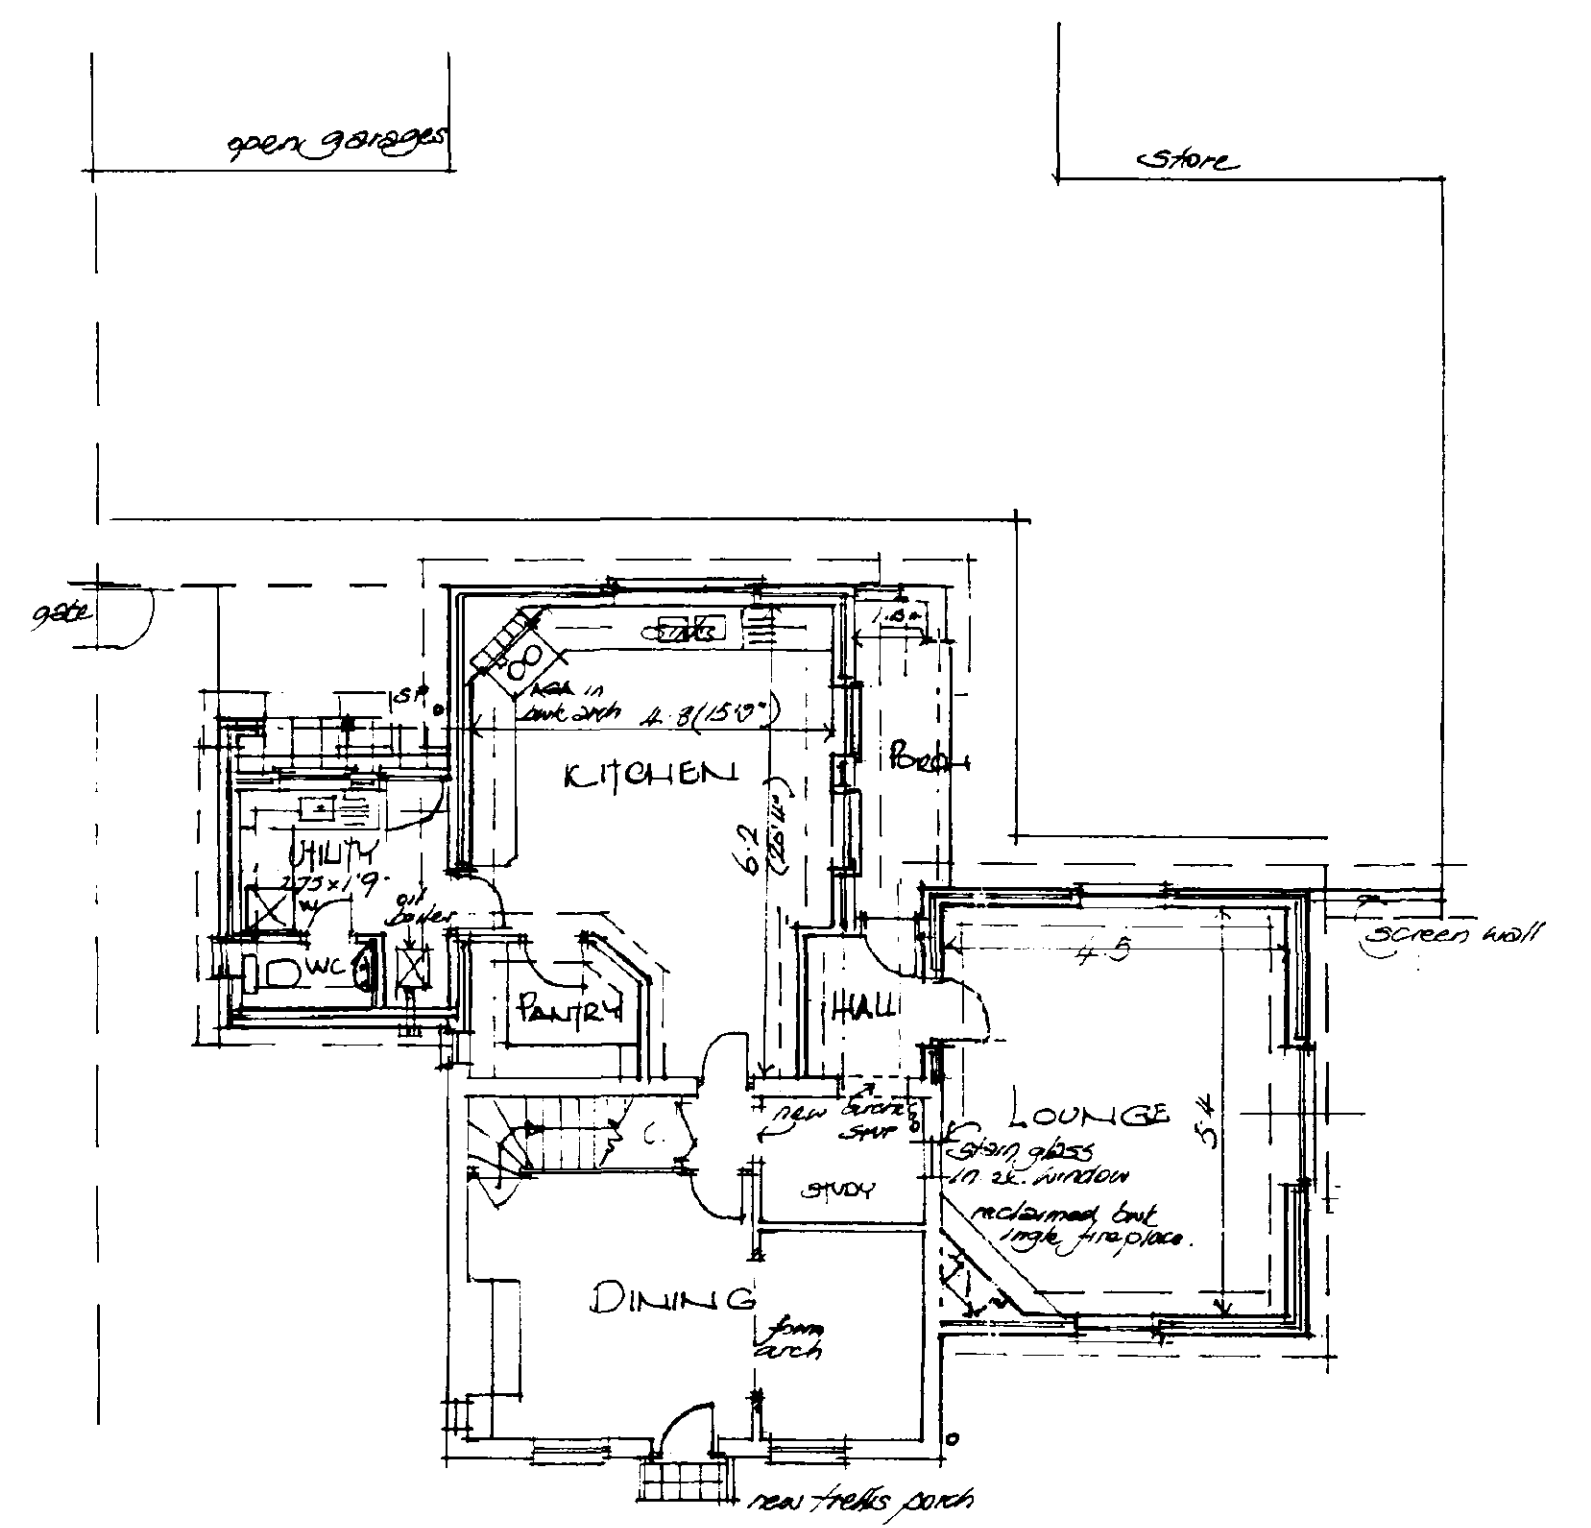

PROPOSED GROUND FLOOR

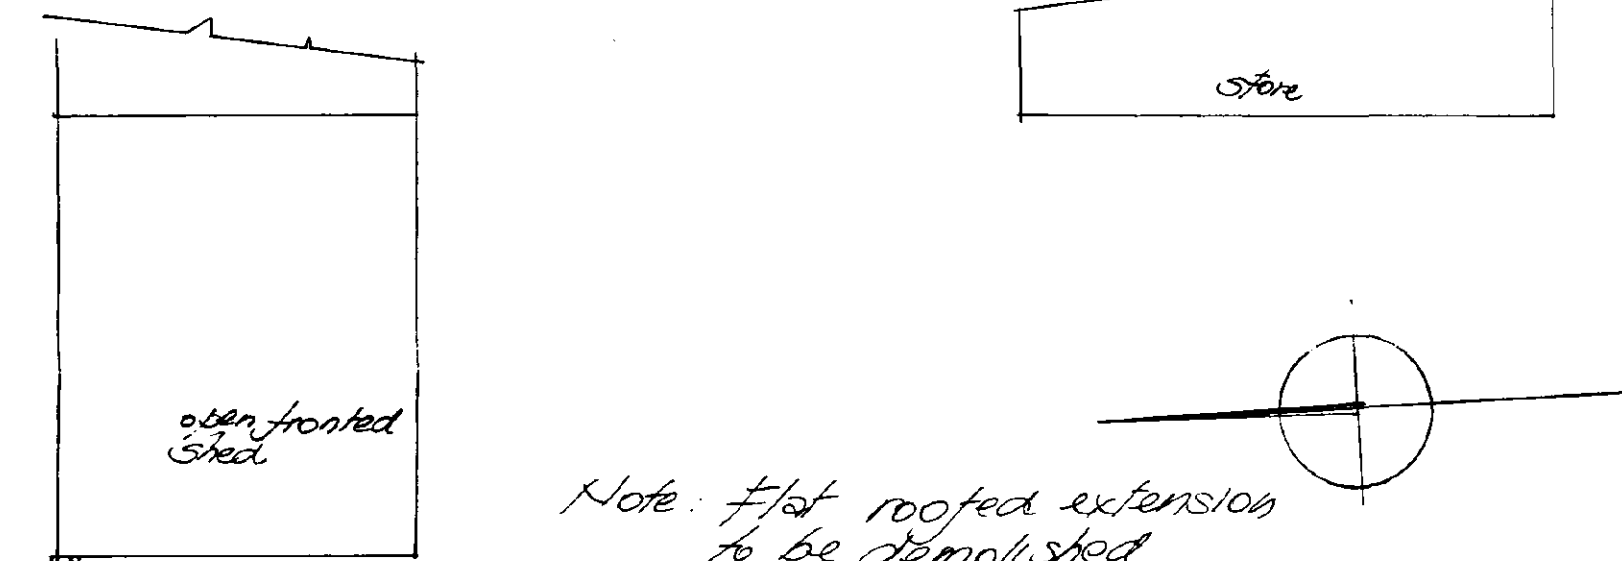


GROUND FLOOR as existing

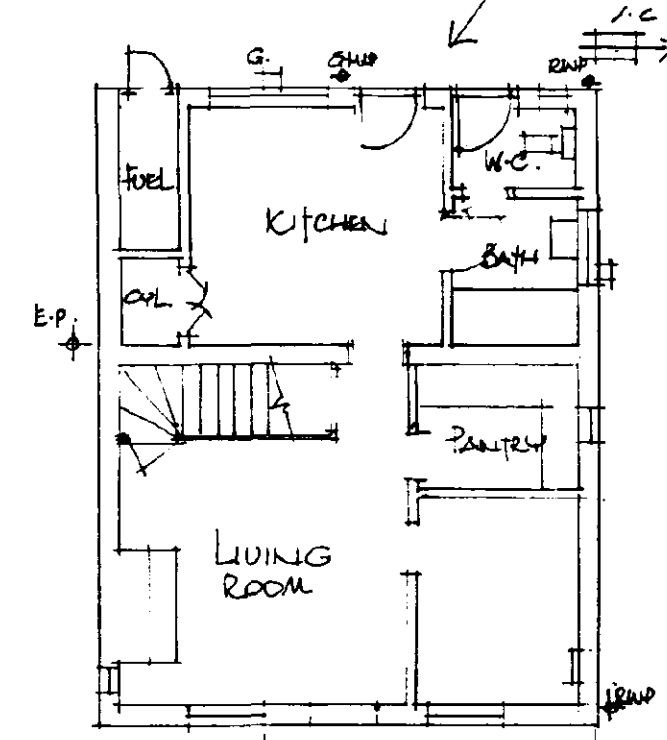


PROPOSED FRONT ELEVATION

PROPOSED SOUTH ELEVATION


PROPOSED EAST ELEVATION

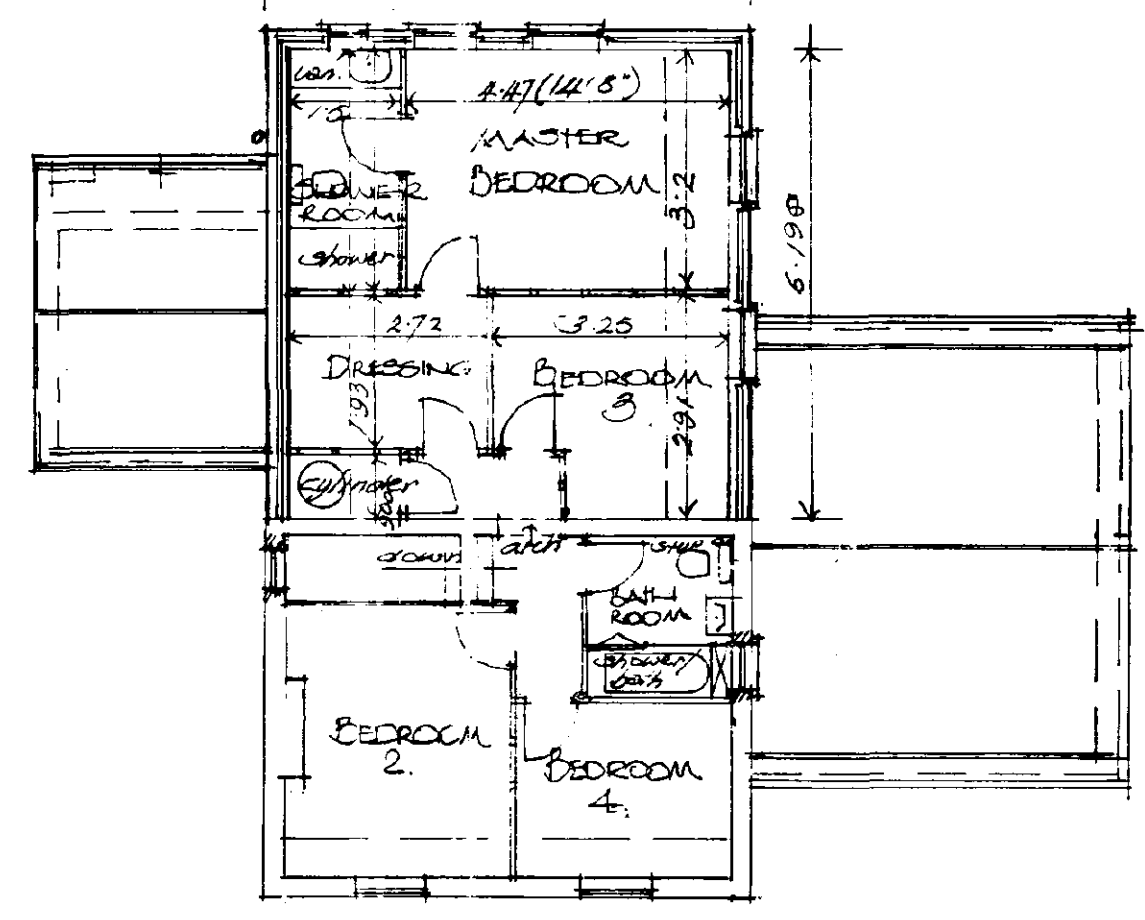


PROPOSED FIRST FLOOR

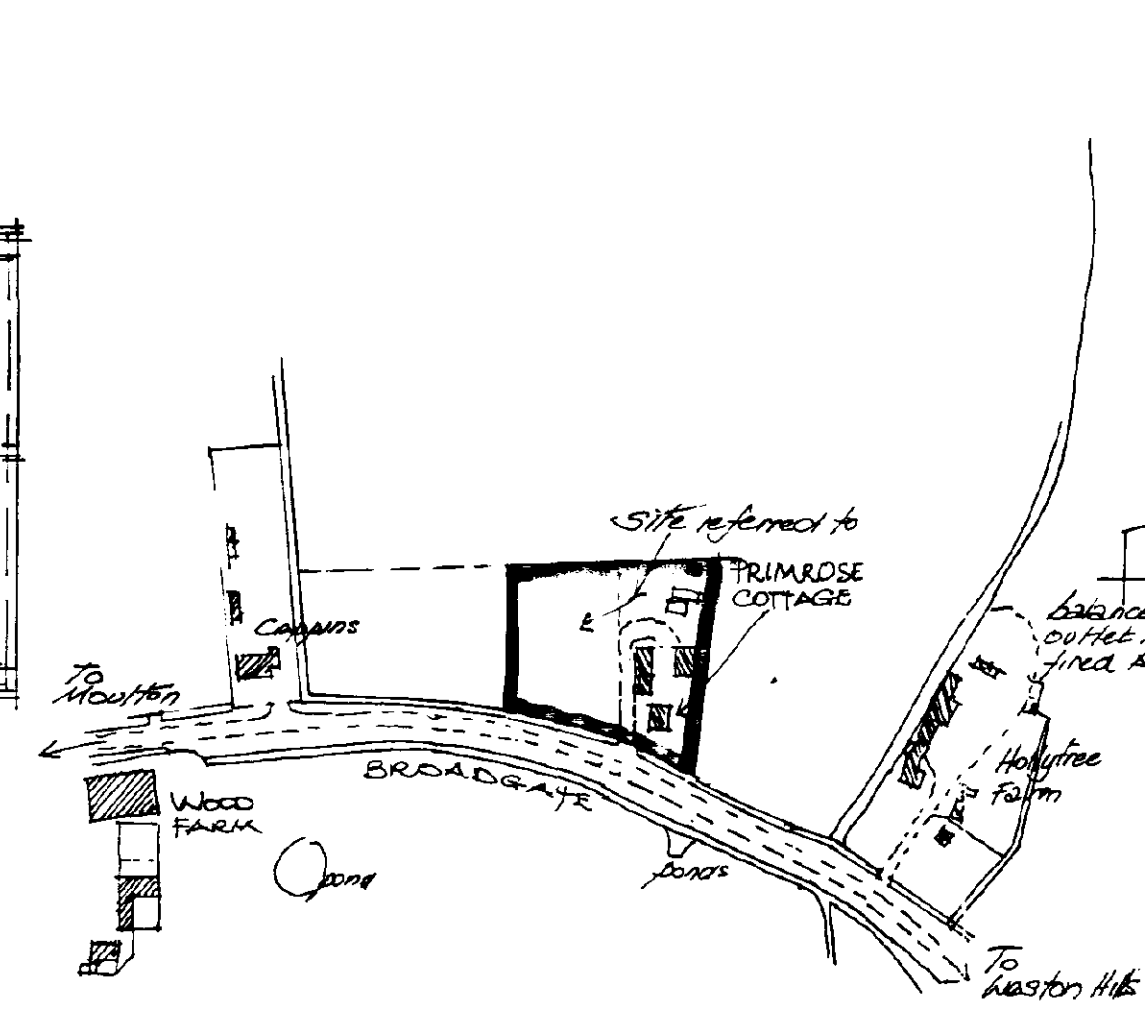

SITE PLAN 1:2500

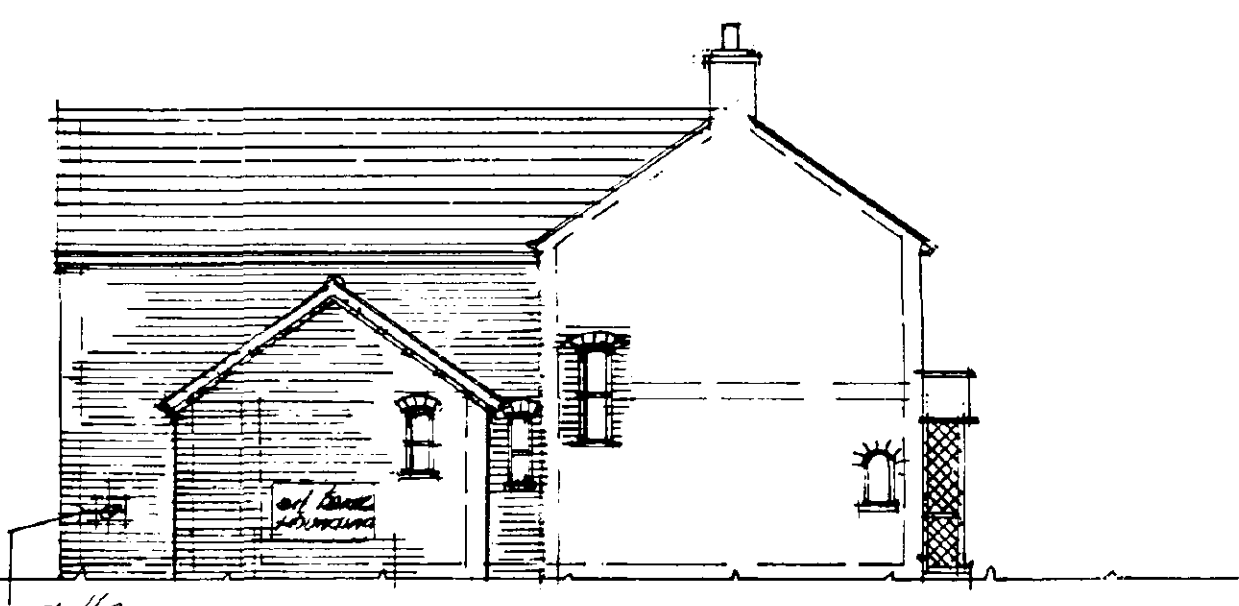


PROPOSED NORTH ELEVATION

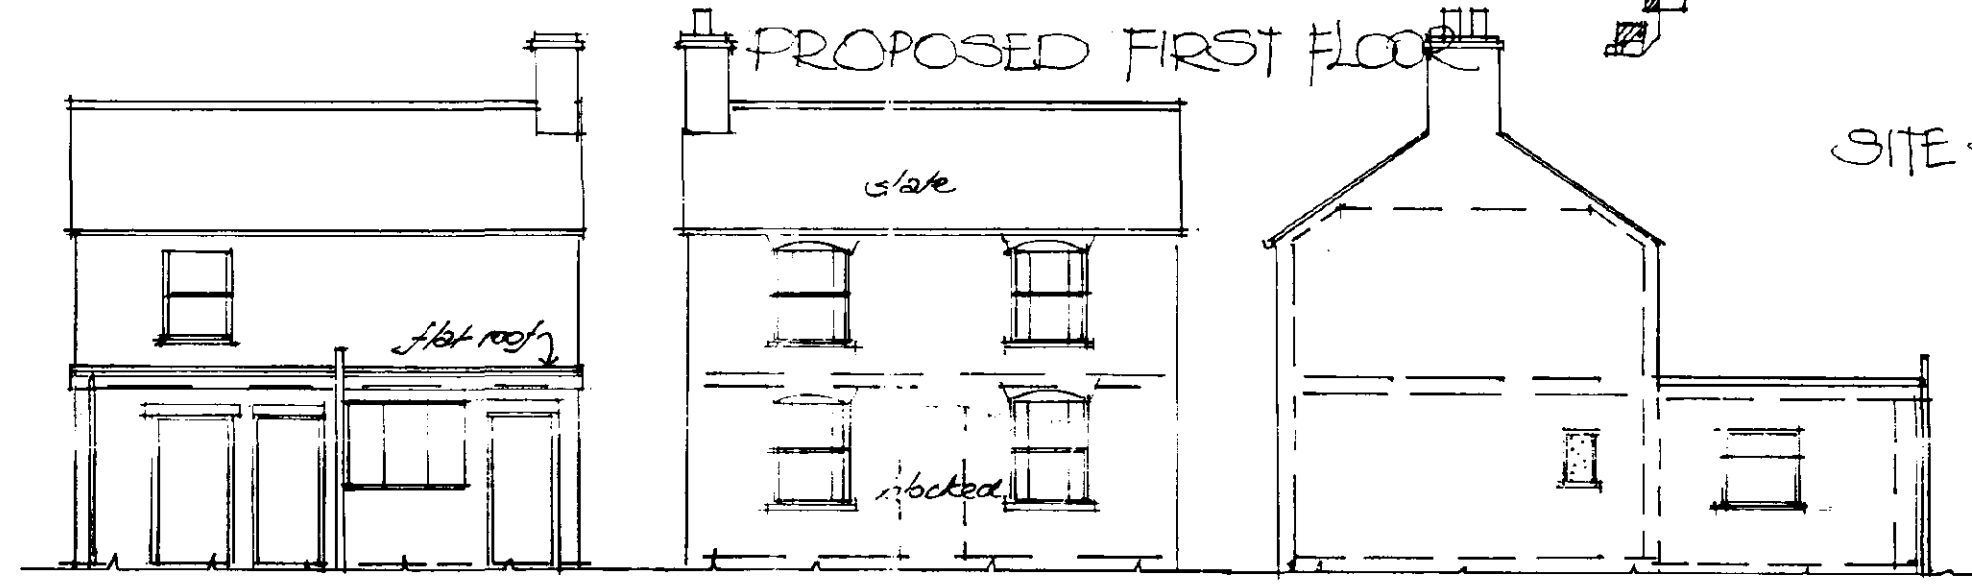


REAR ELEVATION

FRONT ELEVATION


SIDE ELEVATION as existing

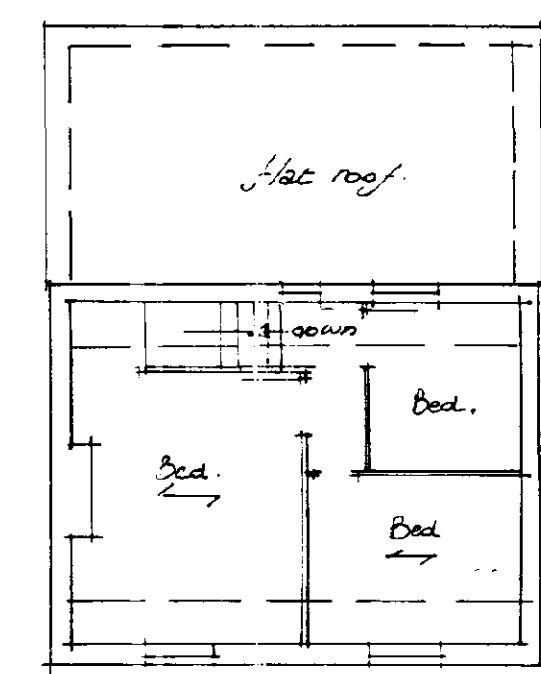


FIRST FLOOR

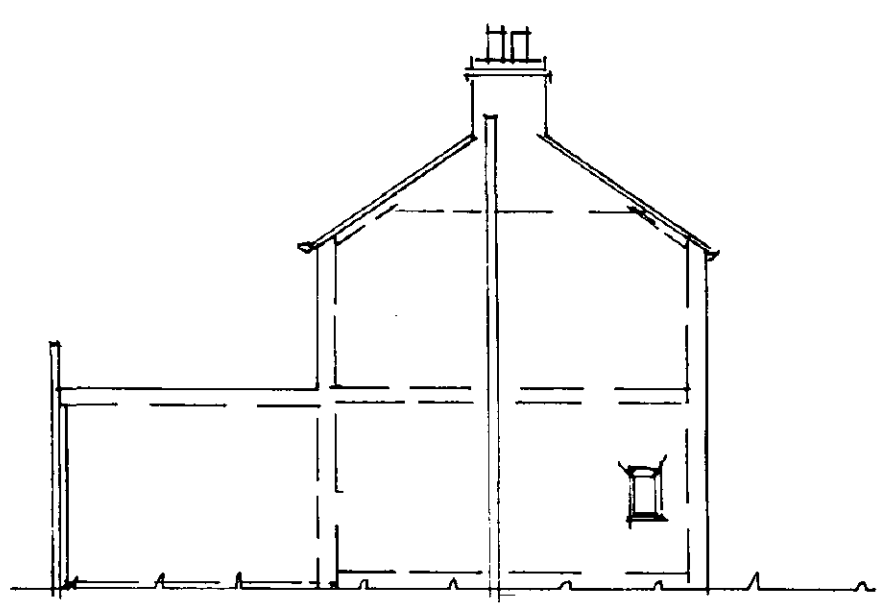

SIDE ELEVATION as existing

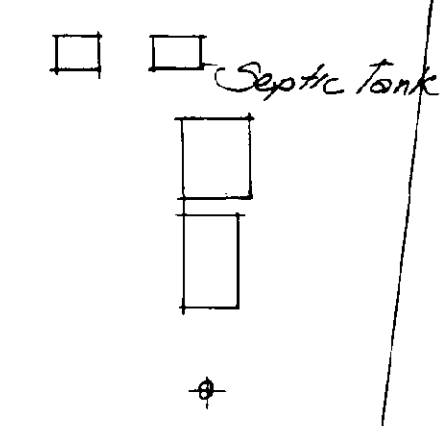

Site boundary

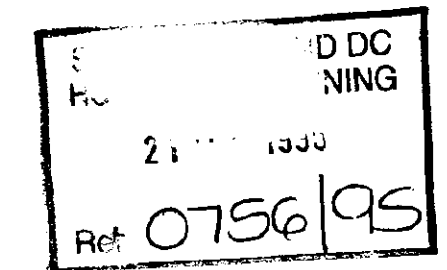

PROPOSED ALTERATIONS & EXTENSIONS TO PRIMROSE COTTAGE, BROADGATE, WESTON HILLS
 for Mr and Mrs T. BAZNETT. Drawing no: 8/138/2 July 1995 Scales: 1:100mm