




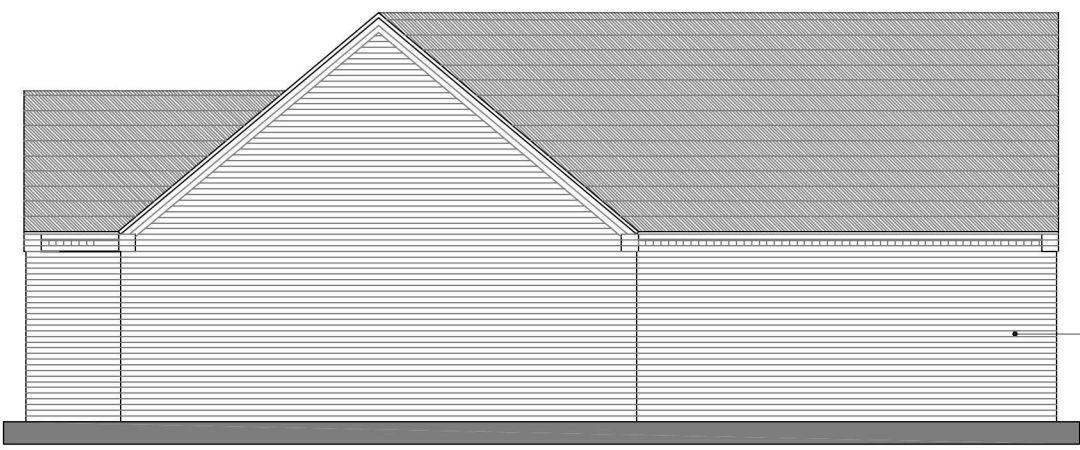

PROPOSED FRONT ELEVATIONS

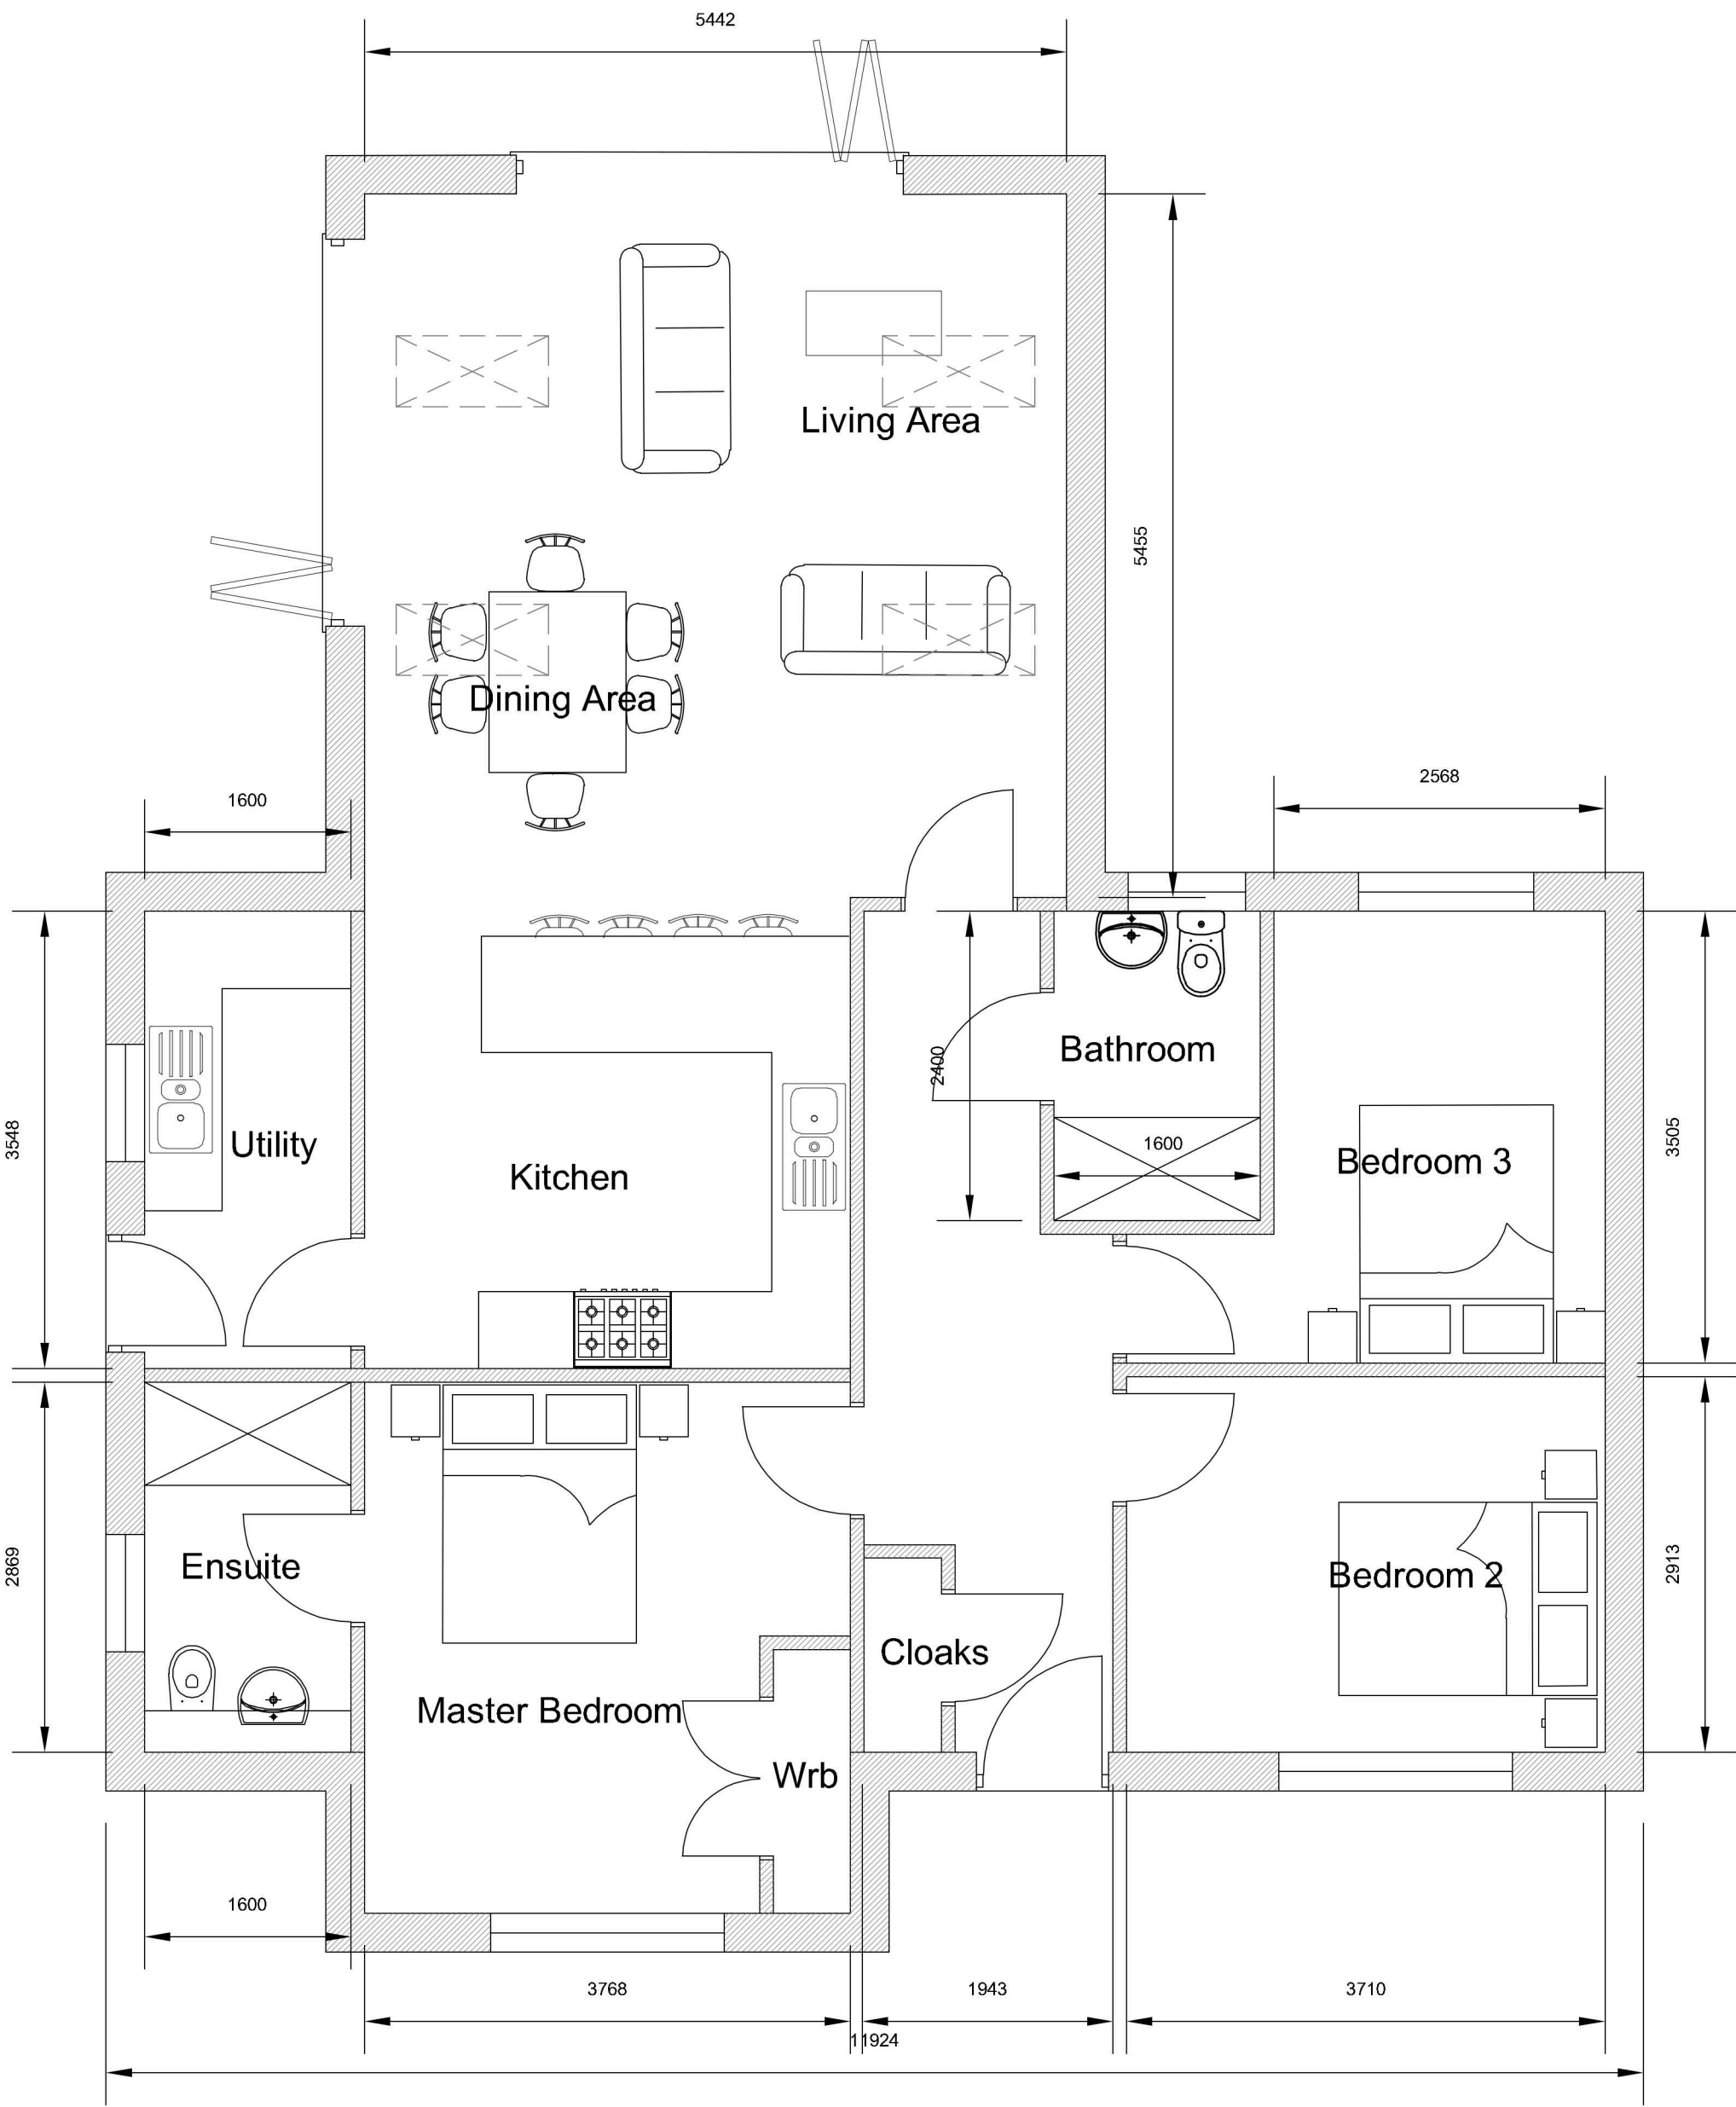

PROPOSED FLOOR PLAN

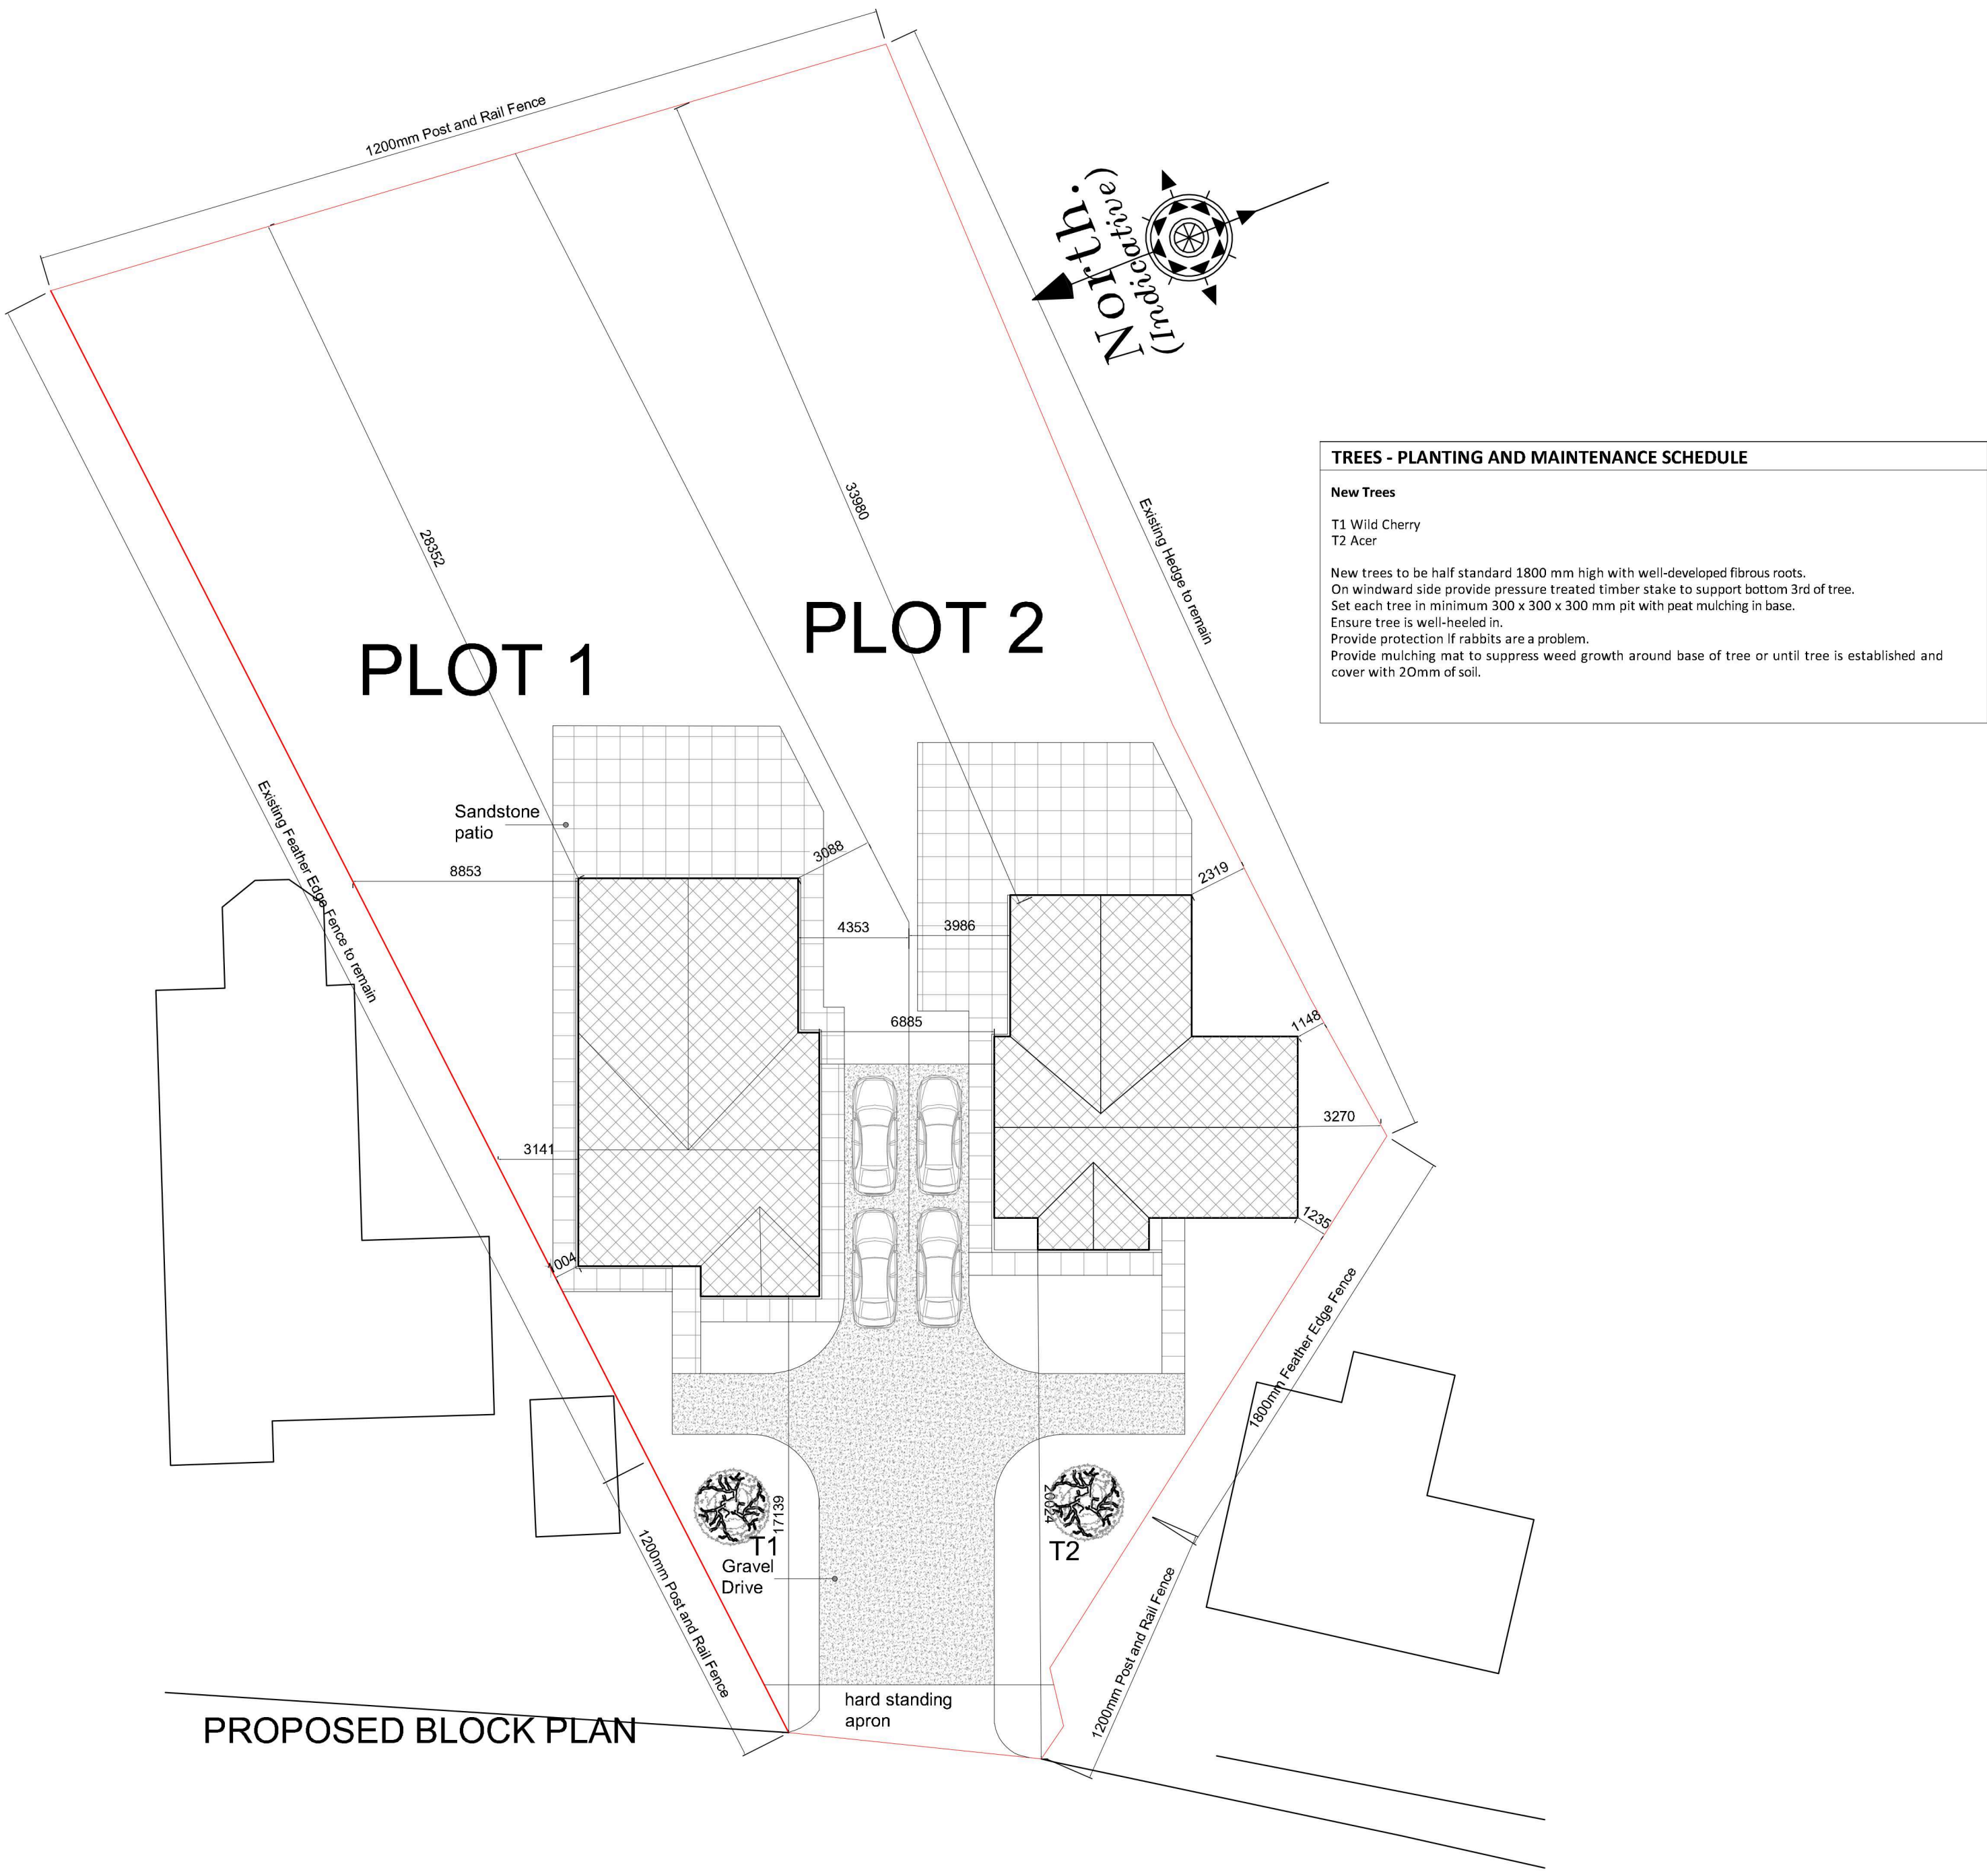

TREES - PLANTING AND MAINTENANCE SCHEDULE	
New Trees	
T1	Wild Cherry
T2	Acer
New trees to be half standard 1800 mm high with well-developed fibrous roots. On windward side provide pressure treated timber stake to support bottom 3rd of tree. Set each tree in minimum 300 x 300 x 300 mm pit with peat mulching in base. Ensure tree is well-heeled in. Provide protection if rabbits are a problem. Provide mulching mat to suppress weed growth around base of tree or until tree is established and cover with 20mm of soil.	

Revision	Date	Drawn	Description
Client	HB Developments Ltd		
Project	New dwellings between 357 - 363 Broadgate, Weston Hills		
Drawing	Planning Plot 2 and block plan		
Scale	1:50, 1:100, 1:200 @ A1	Drawn	AWM Checked TAC Date 22/08/23
Trevor A Clay RIBA Ltd, 14 Old Fendike Road, Weston Hills, Spalding, Lincs. PE126DD 01406 380027 07778 597975 trevor@tacarchitects.co.uk			
Drawing No.		23/640/PA/002	
		www.tacarchitects.co.uk	