


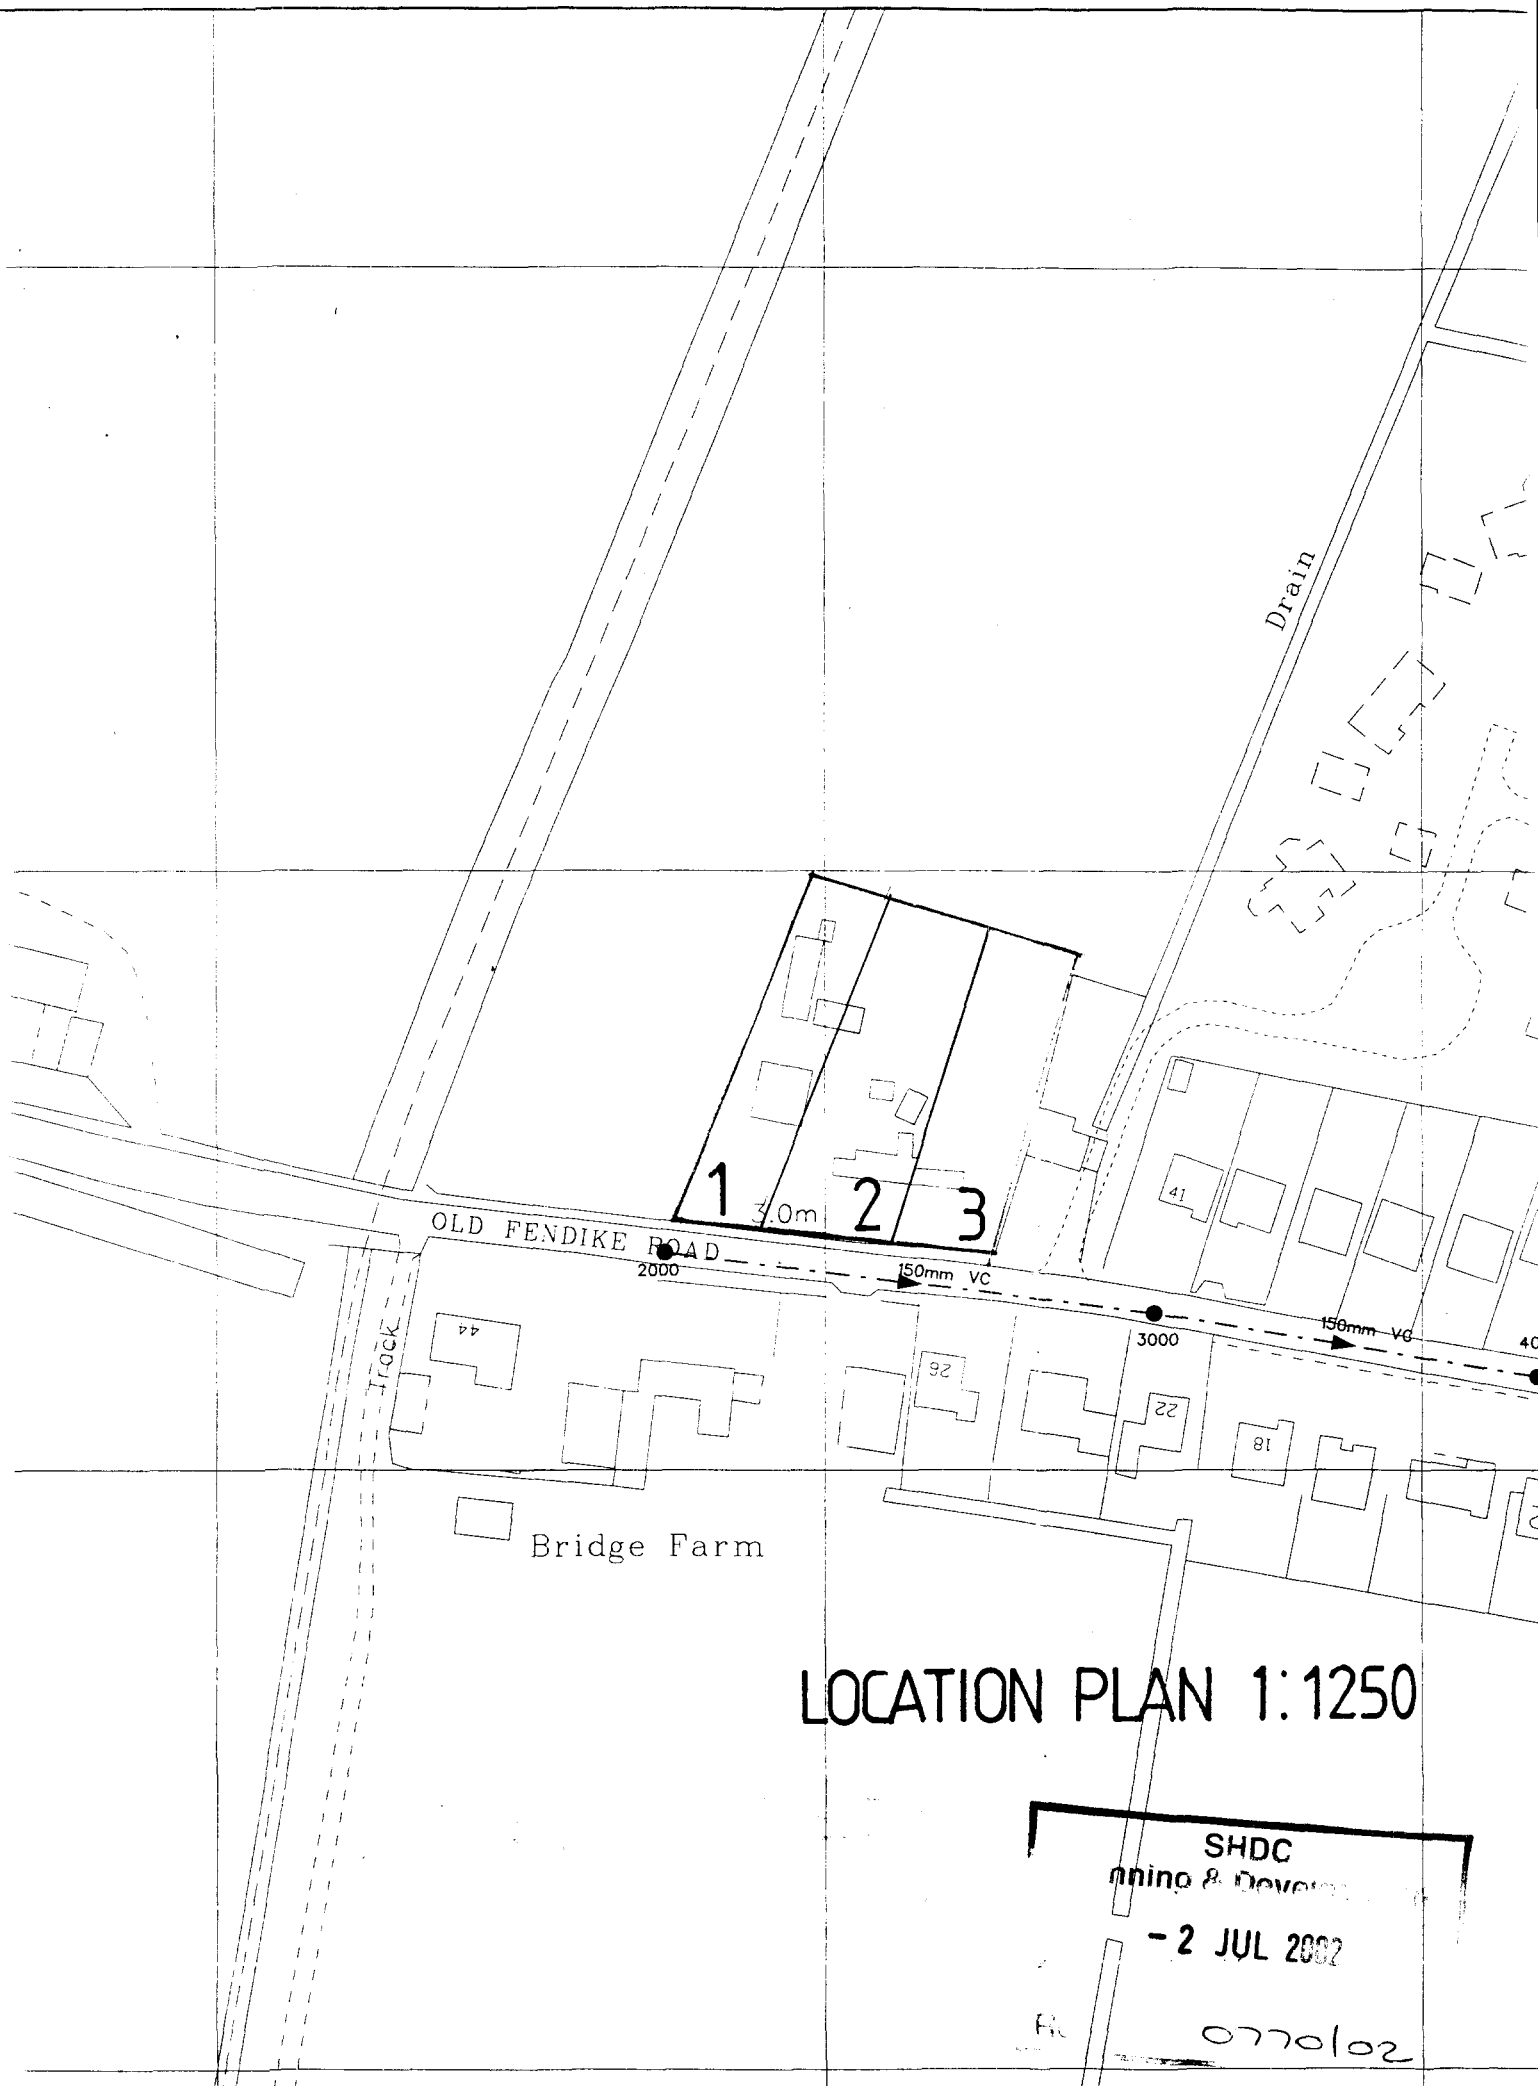


LOCATION PLAN 1:1250


SHDC
Planning & Development

- 2 JUL 2002


0770/02

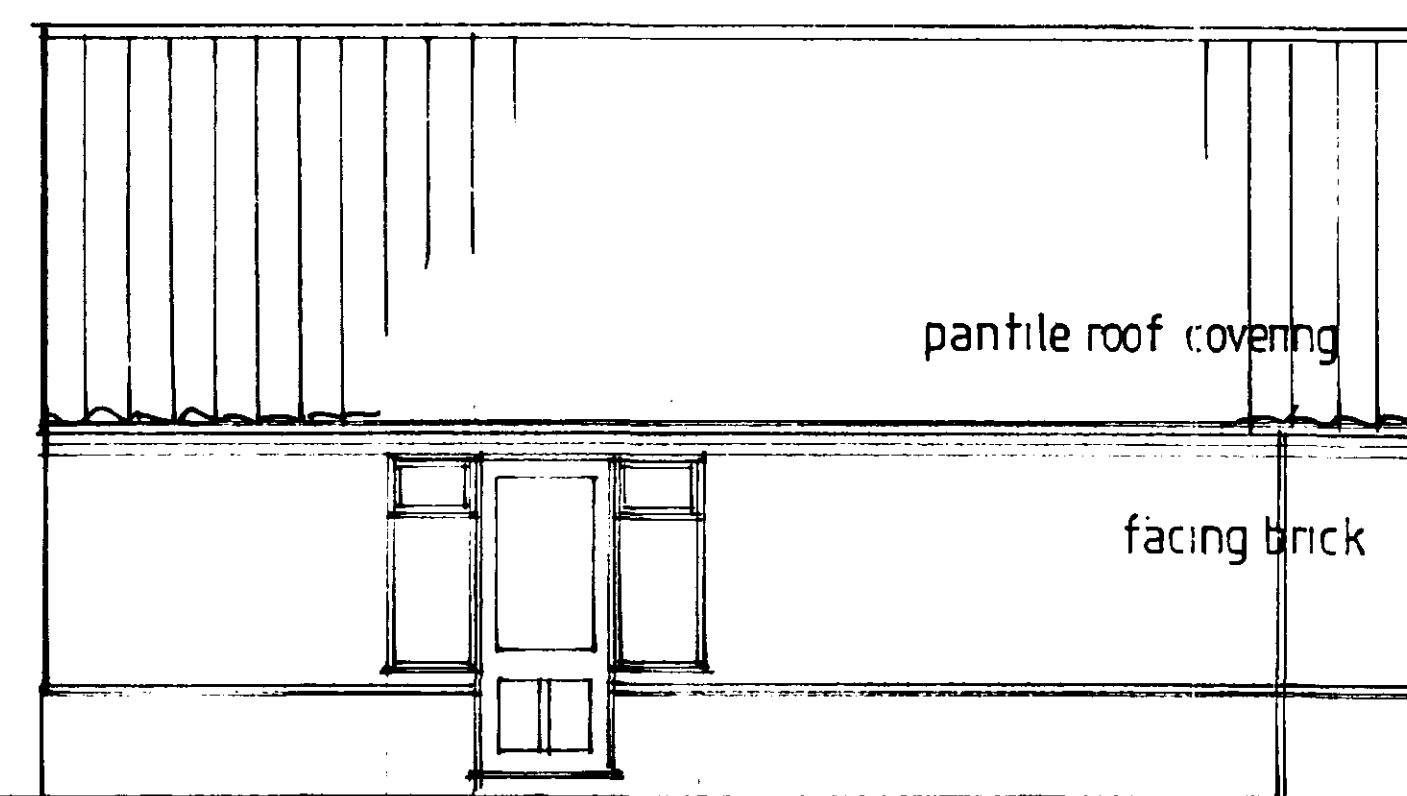


white upvc door and windows
GARAGE SIDE ELEVATION

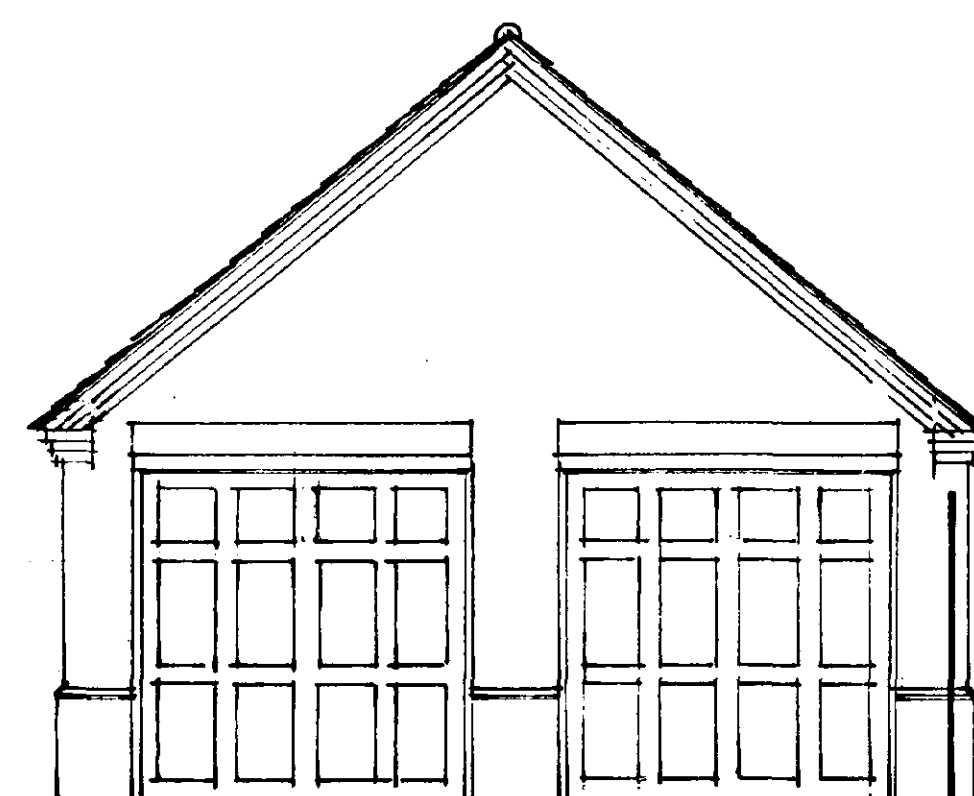


GARAGE FRONT ELEVATION

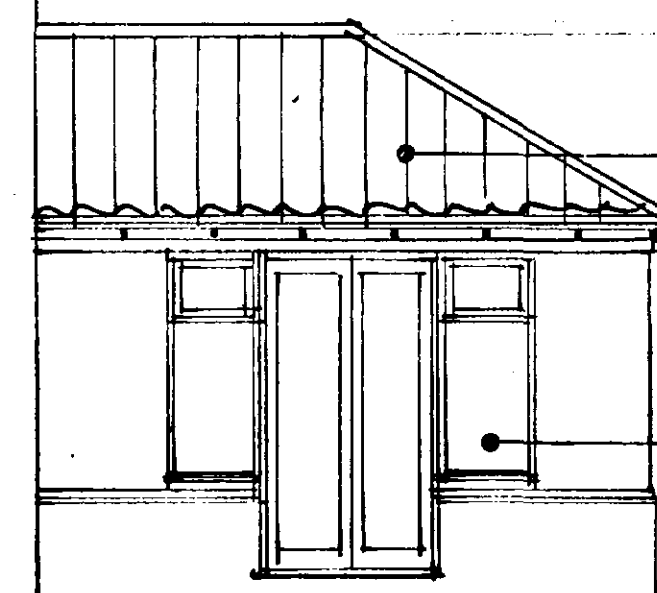

SIDE ELEVATION

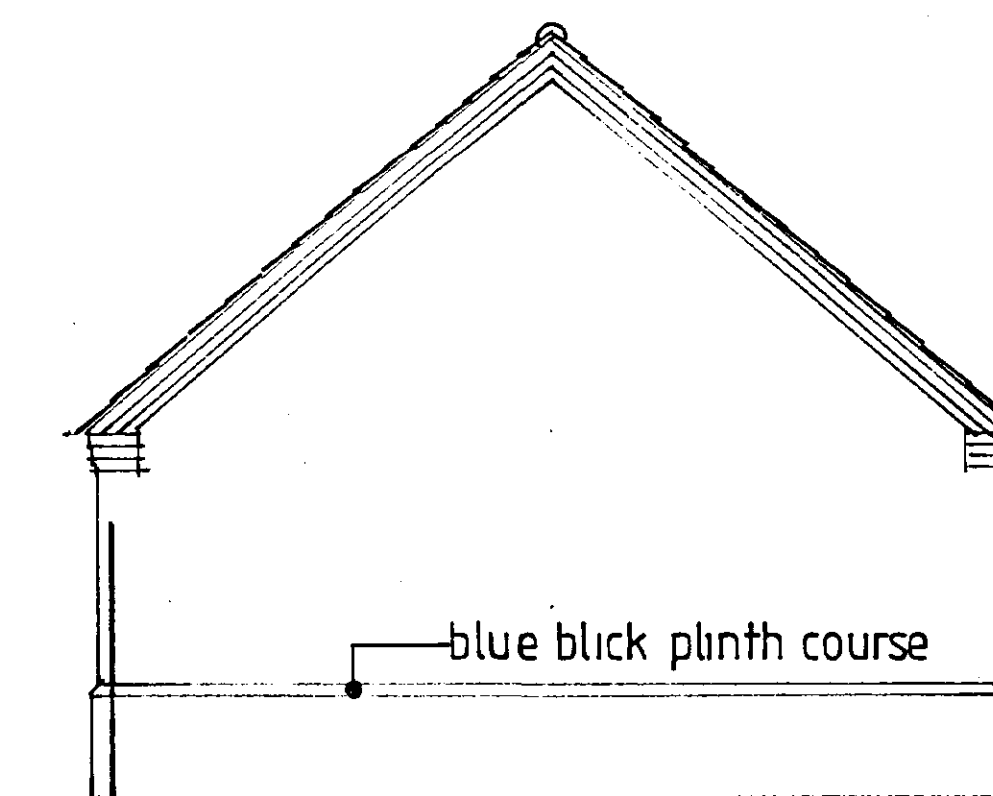



REAR ELEVATION

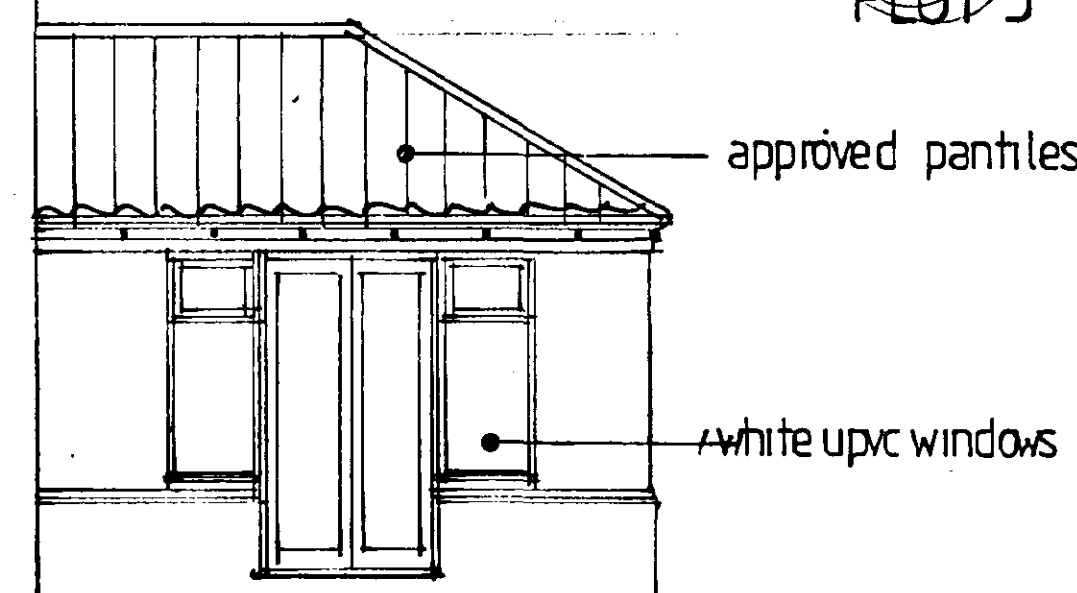

SIDE ELEVATION



SIDE ELEVATION

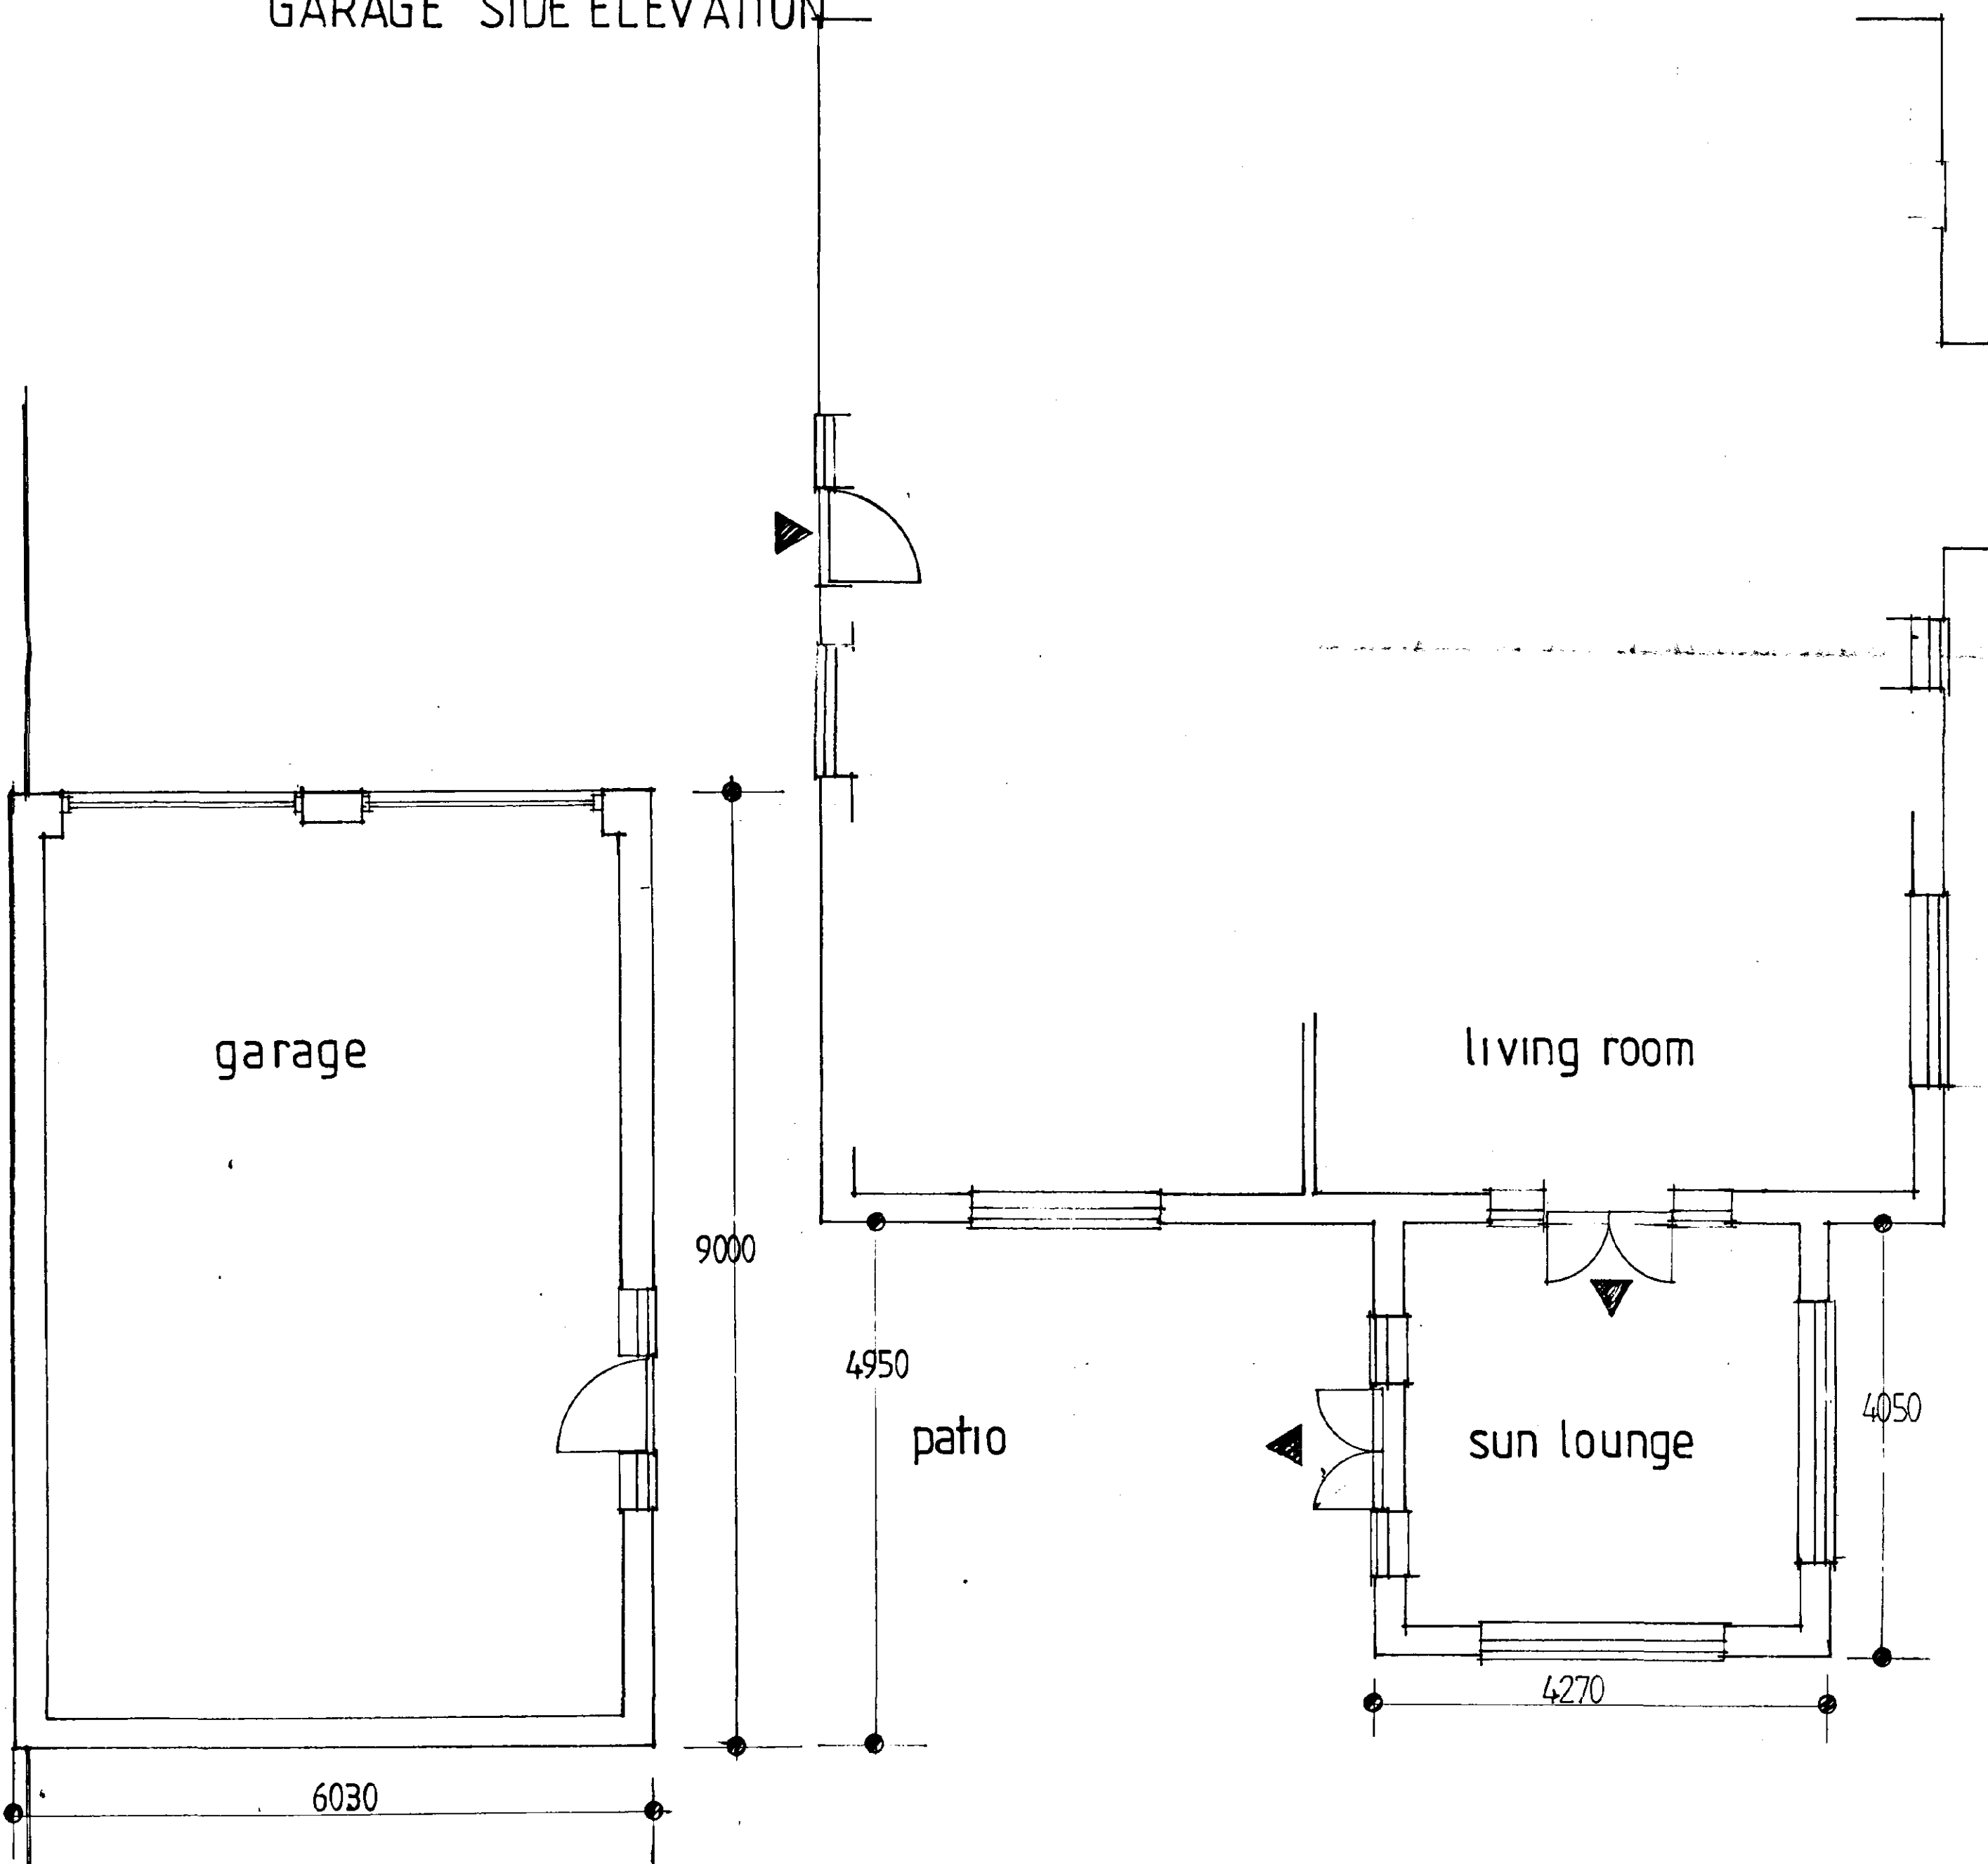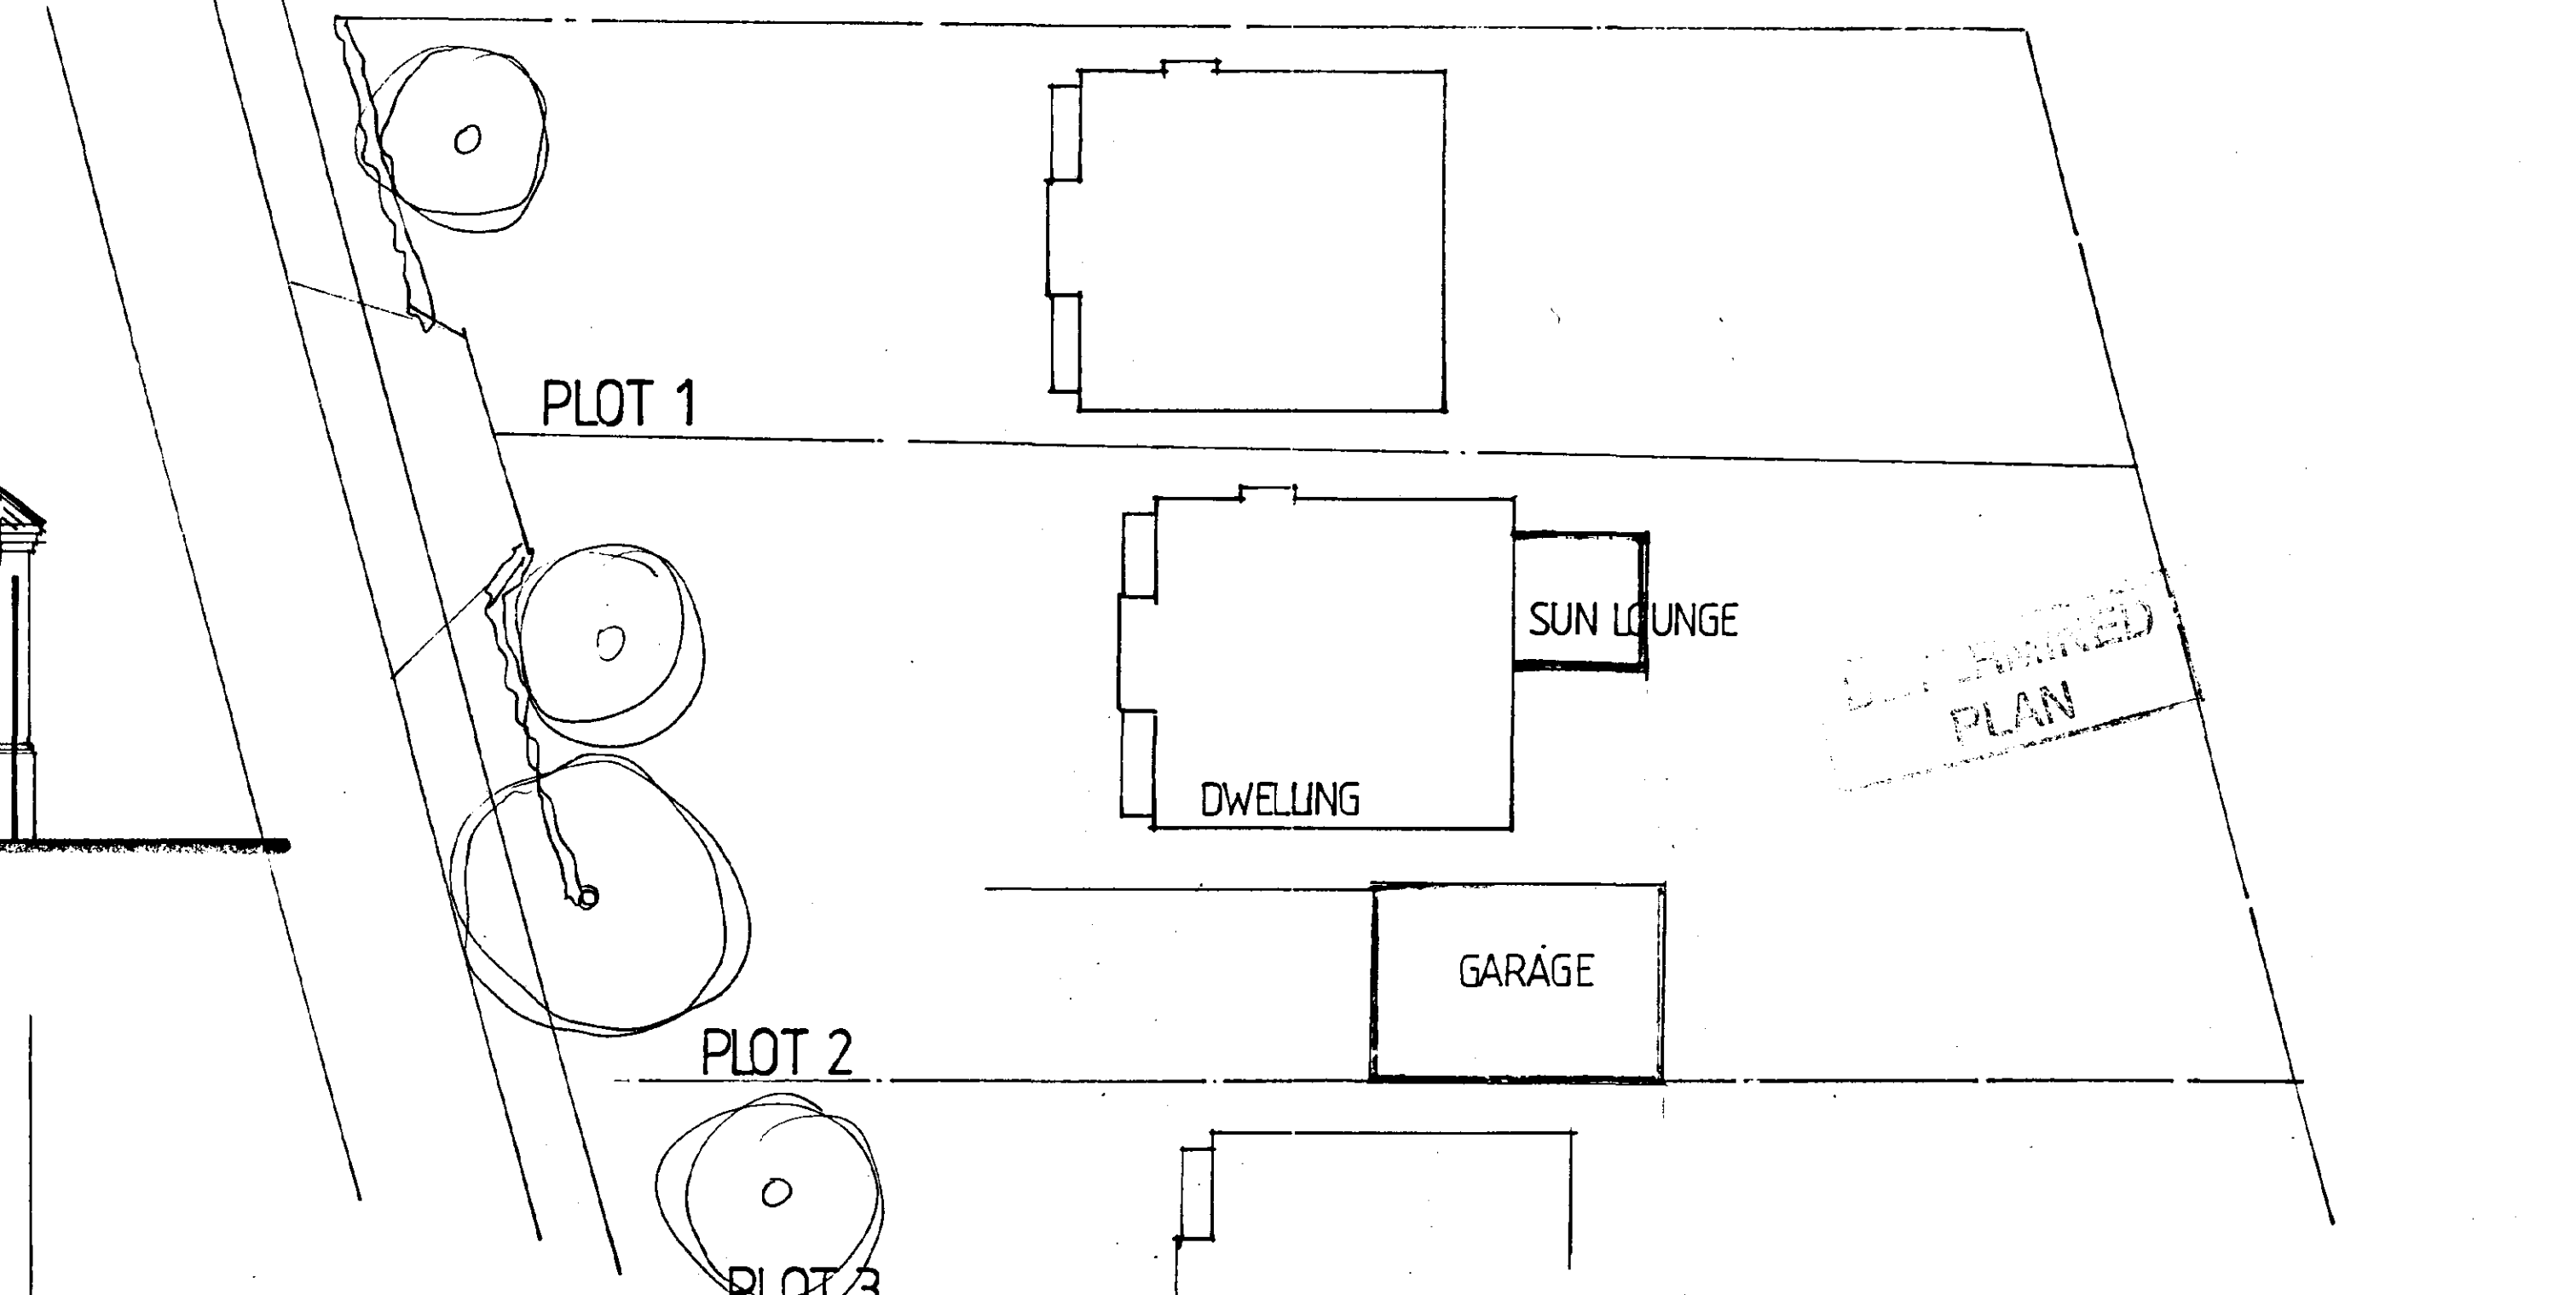

Superceded

approved facing brick

Client: CASTLE BUILDING LTD

Job Title: PLOT 2 REVISIONS. Old Fandyke Rd. Weston Hills

SHDC Planning Department - 2 JUL 2002

Ref: 0770/02

Morley Newborn architectural technicians
16a Portland Street Lincoln LN5 7JX Tel: Lincoln (0522) 542589 Fax: No. (0522) 530652

Drawn: JULY 2002 Scale: 1:50


1655.01:50

DATE SUBMITTED PLAN


AMENDED

ED


SHDC
Planning & Development
23 DEC 2002
Ref c-110/02

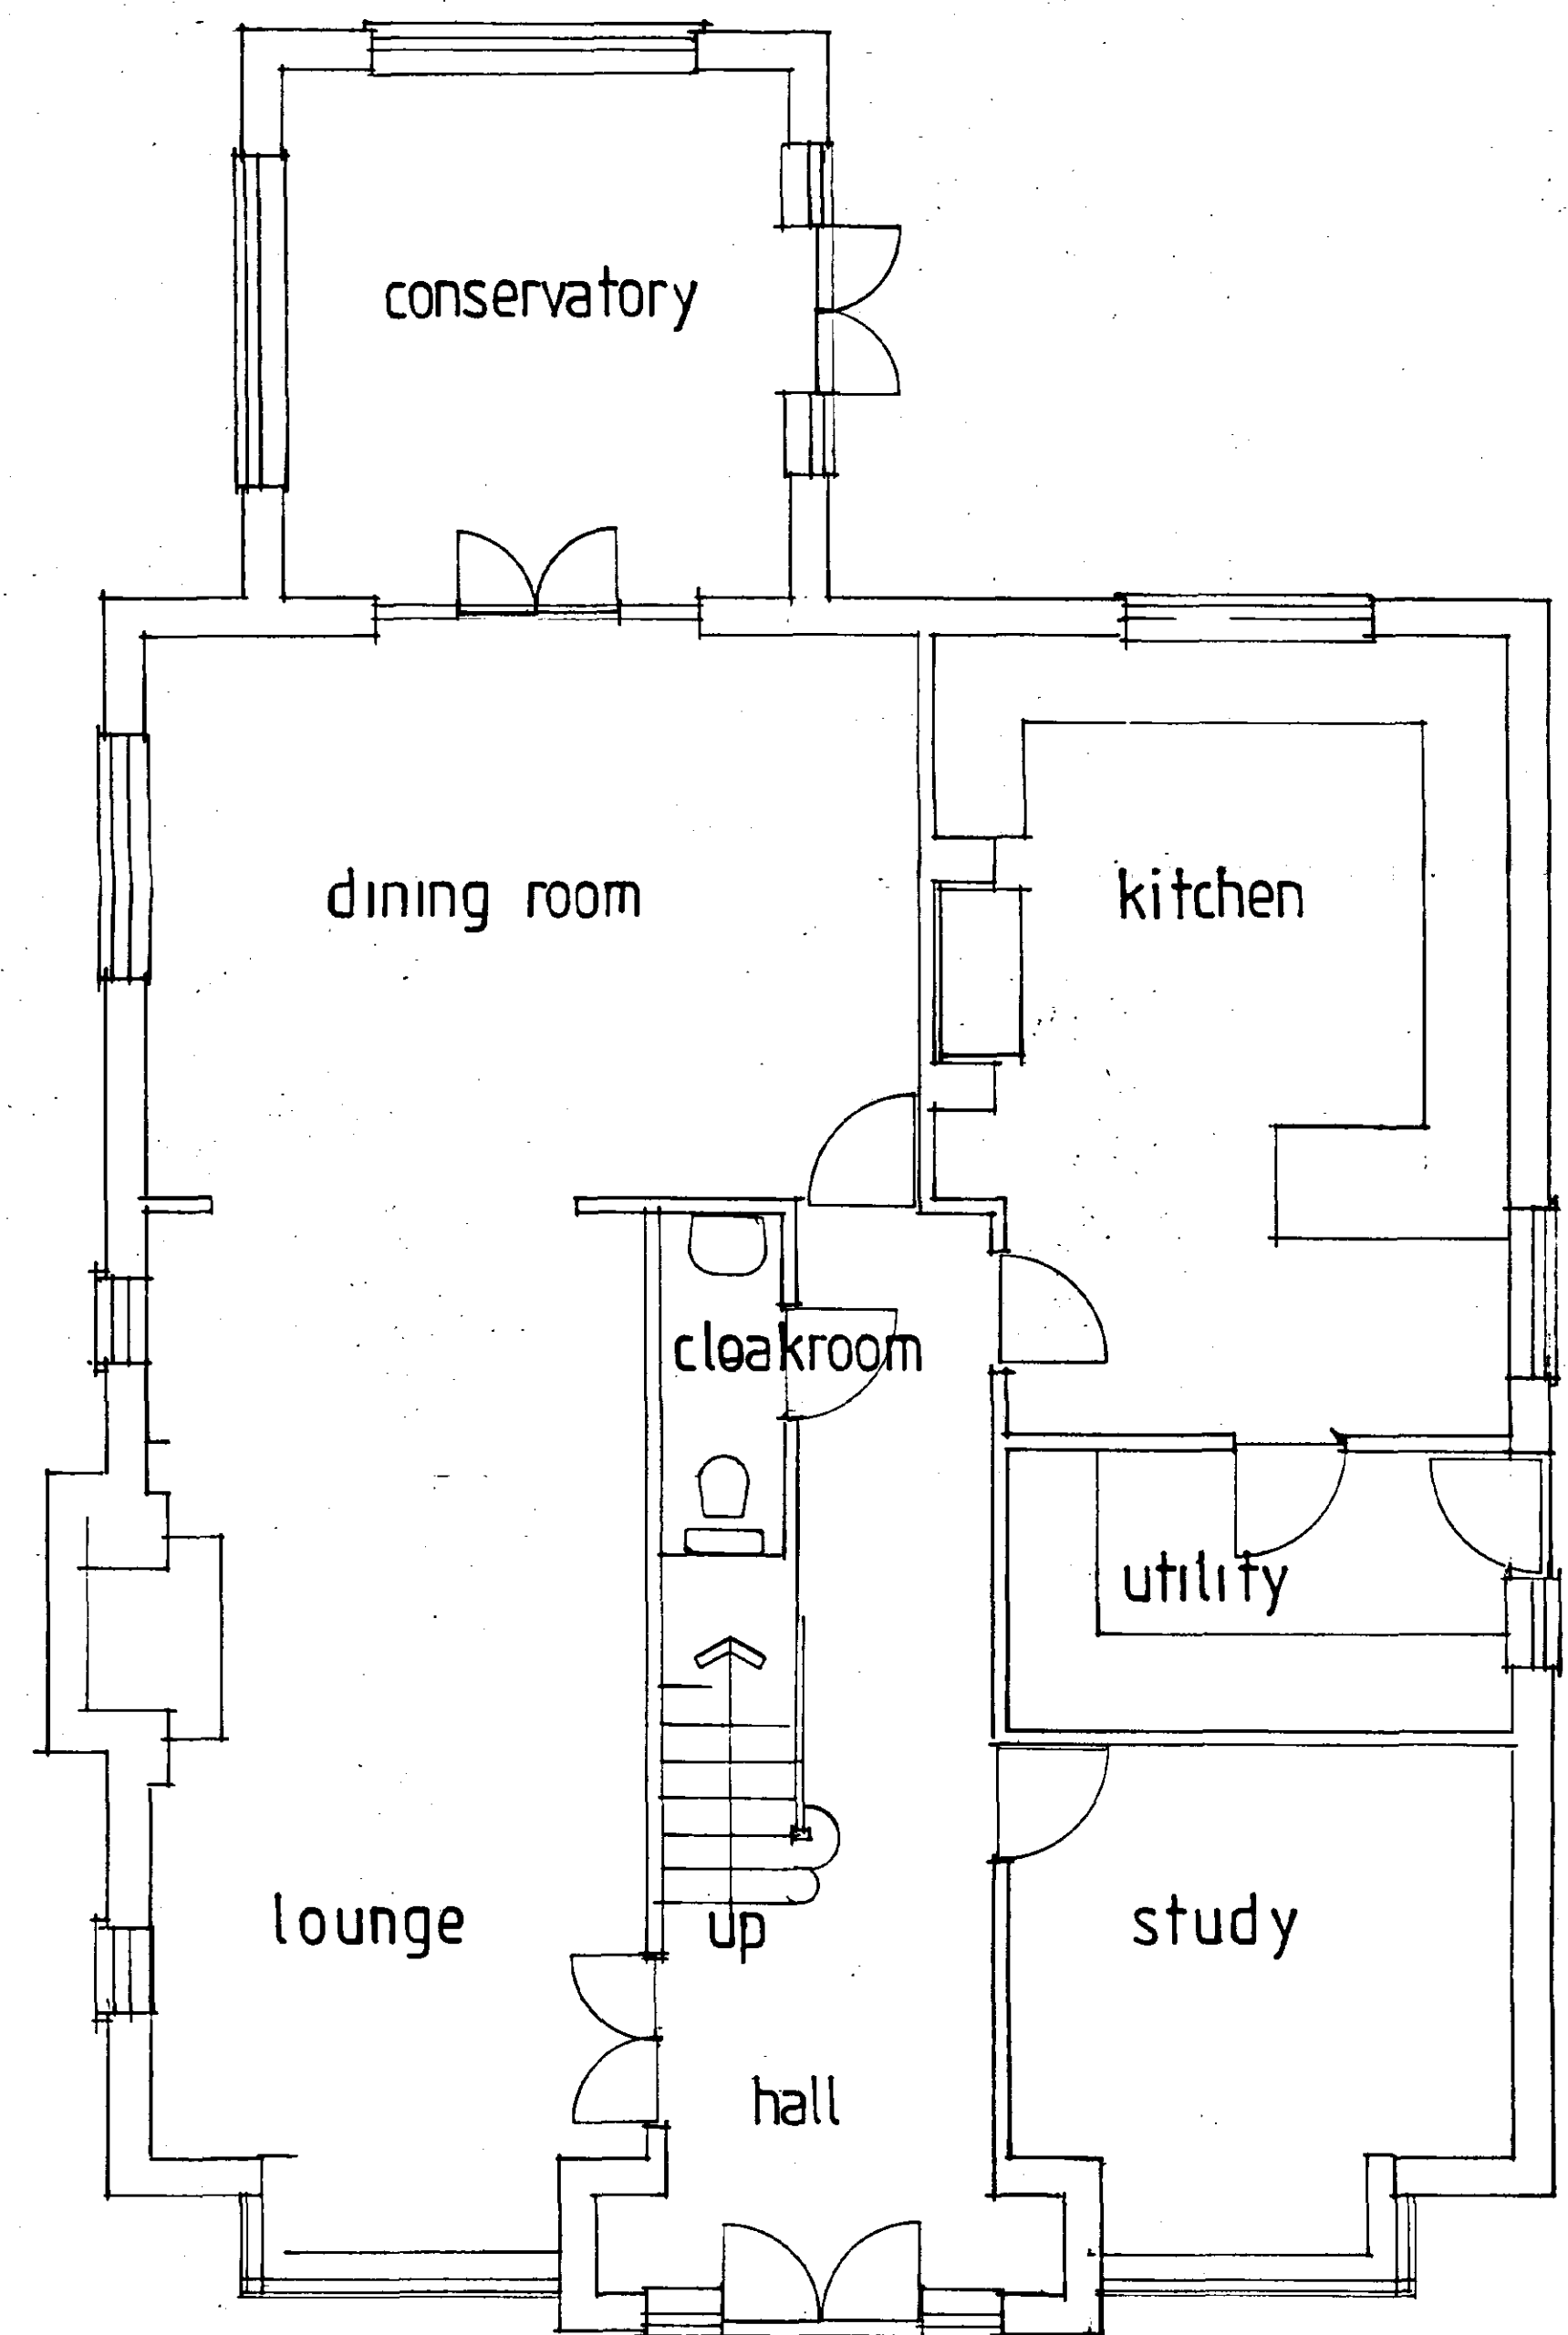

GROUND FLOOR

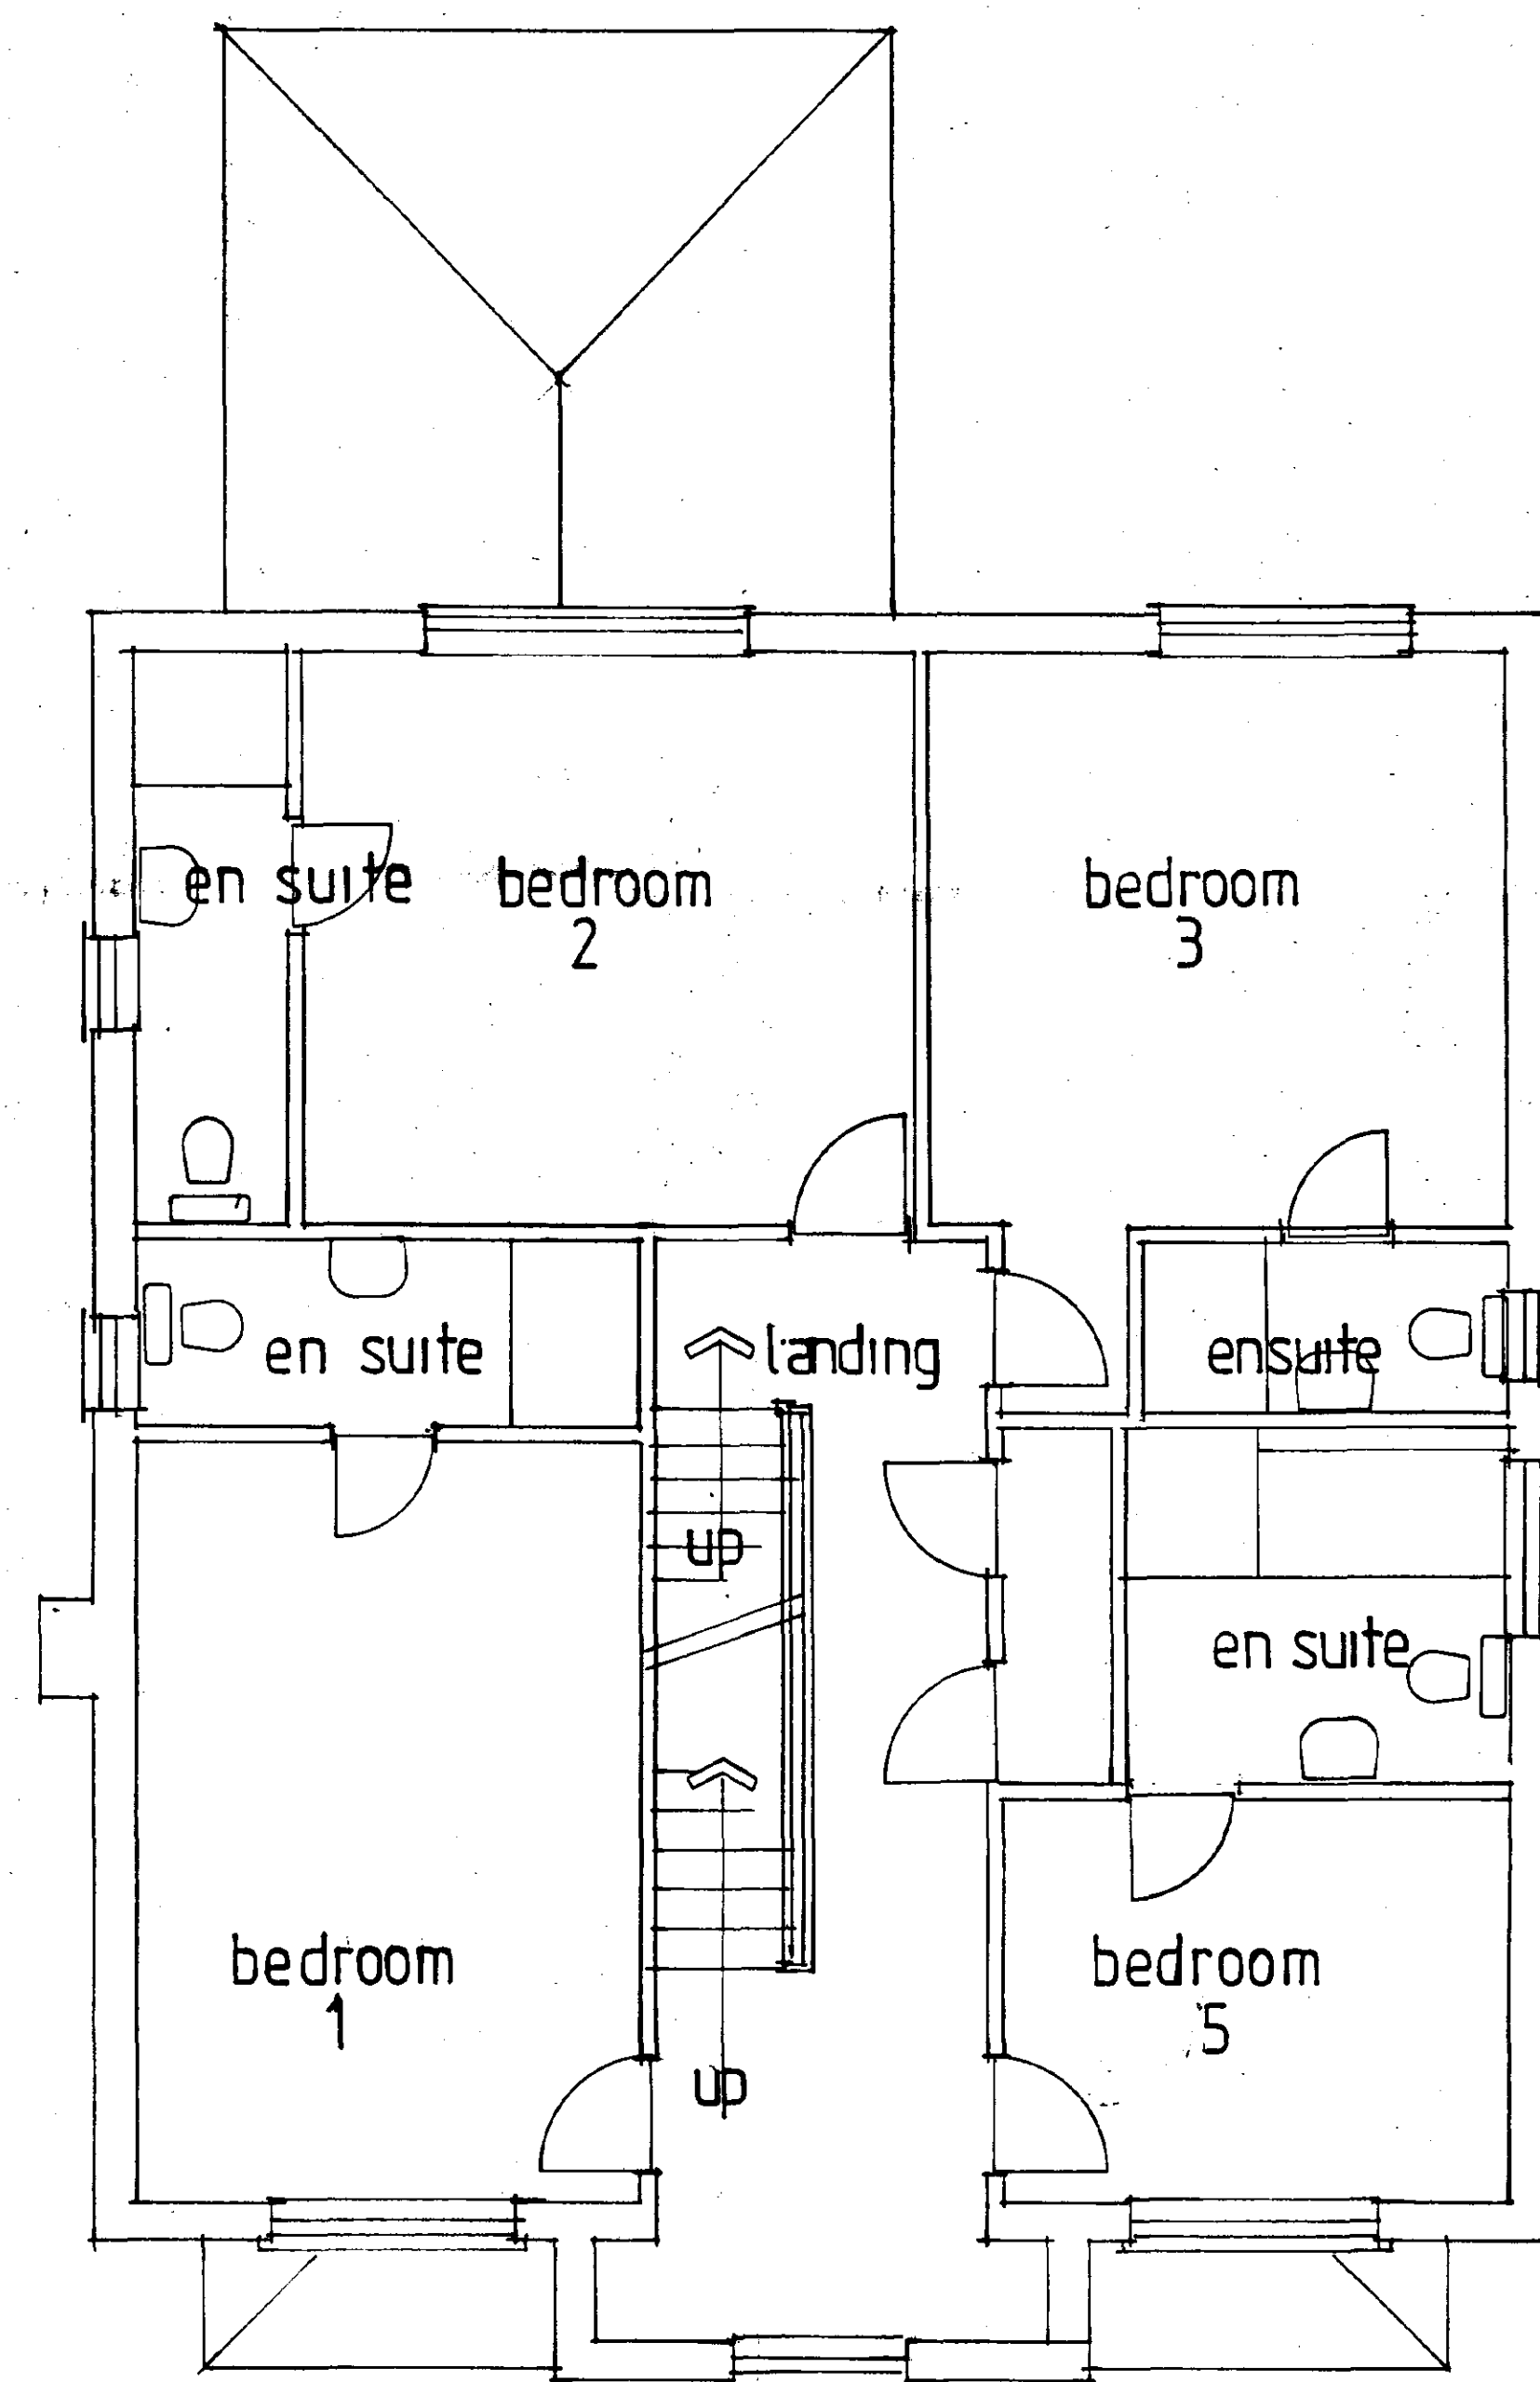

FIRST

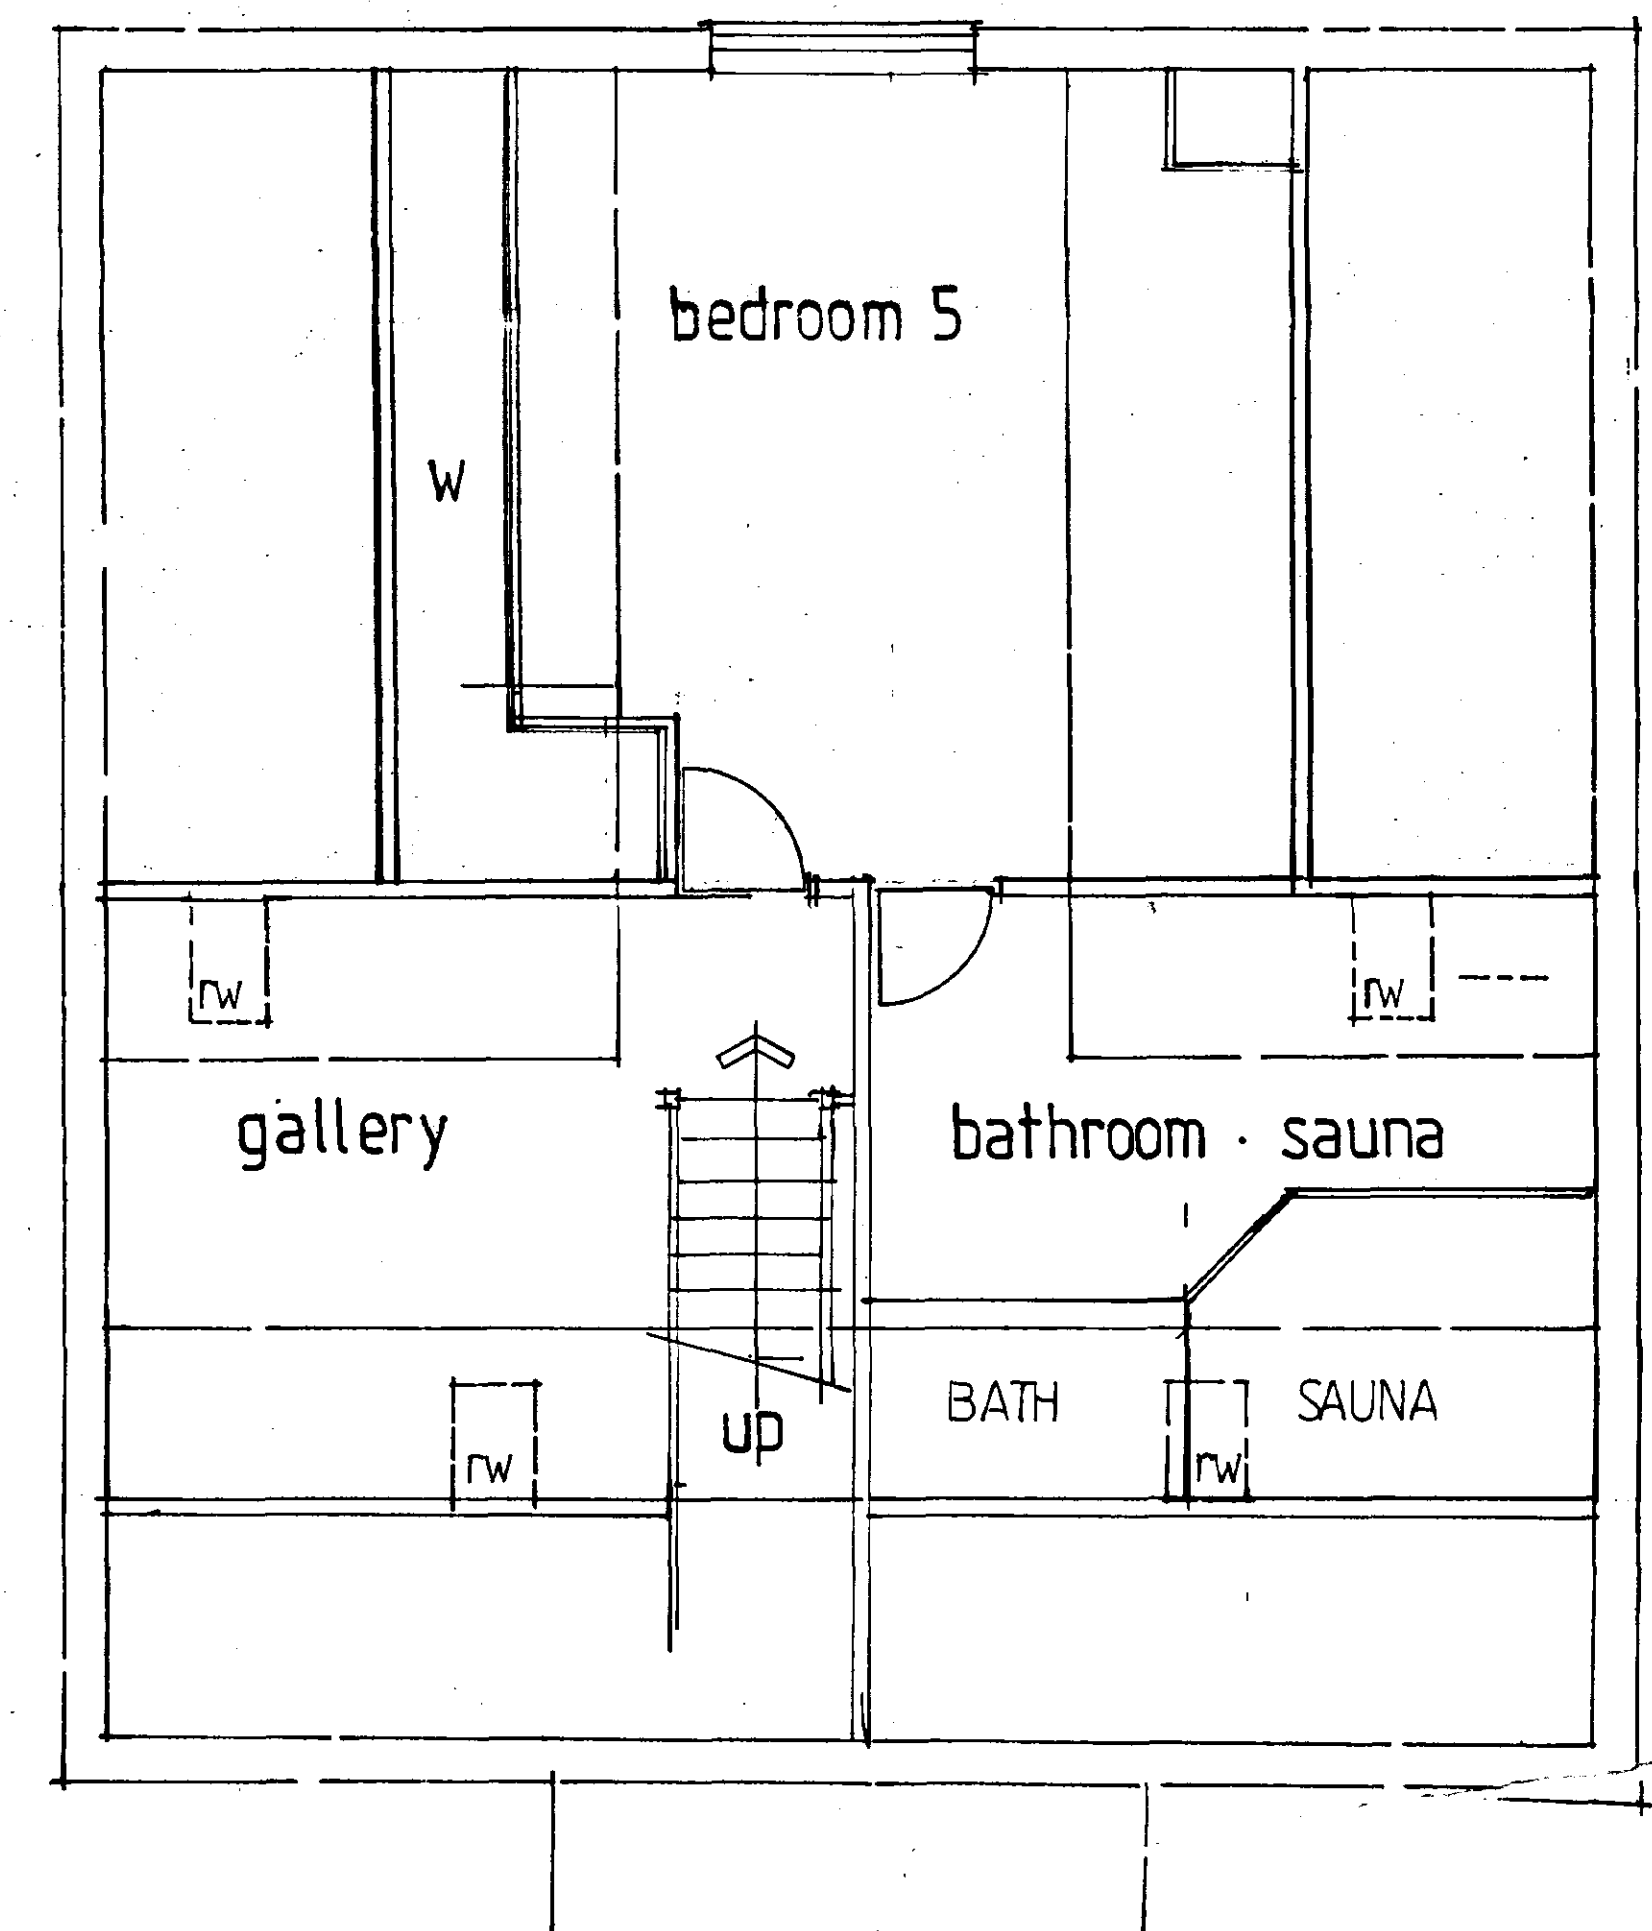

SECOND

DRAWING TO BE READ IN CONJUNCTION WITH 1655-01-50 AND 51

DETERMINED
PLAN

AMENDED PLAN
Ref.

Client
CASTLE BUILDING LTD
Job Title
PLOT 2 REVISIONS. OLD
FENDIKE ROAD. WESTON HILLS

Morley Newborn
architectural technicians
16a Portland Street Lincoln LN5 7JX Tel: Lincoln (0522) 542589
Fax: No (0522) 530852

Date DEC 2002 Scale 1:50
Drawing No 1655-02-51 A

BED 1 EN SUITE/
UTILITY AND ROOF WINDOWS ADDED
18.12.02

SHDC
Planning & Development
13 JAN 2003
Ref

DETERMINED
PLAN



SOUTH


WHITE UPVC WINDOWS AND DOORS

MARLEY MENDIP FARMHOUSE RED
INTERLOCKING CONCRETE PANTILES




CARADALE CLIFTON BLEND FACING BRICK

EAST

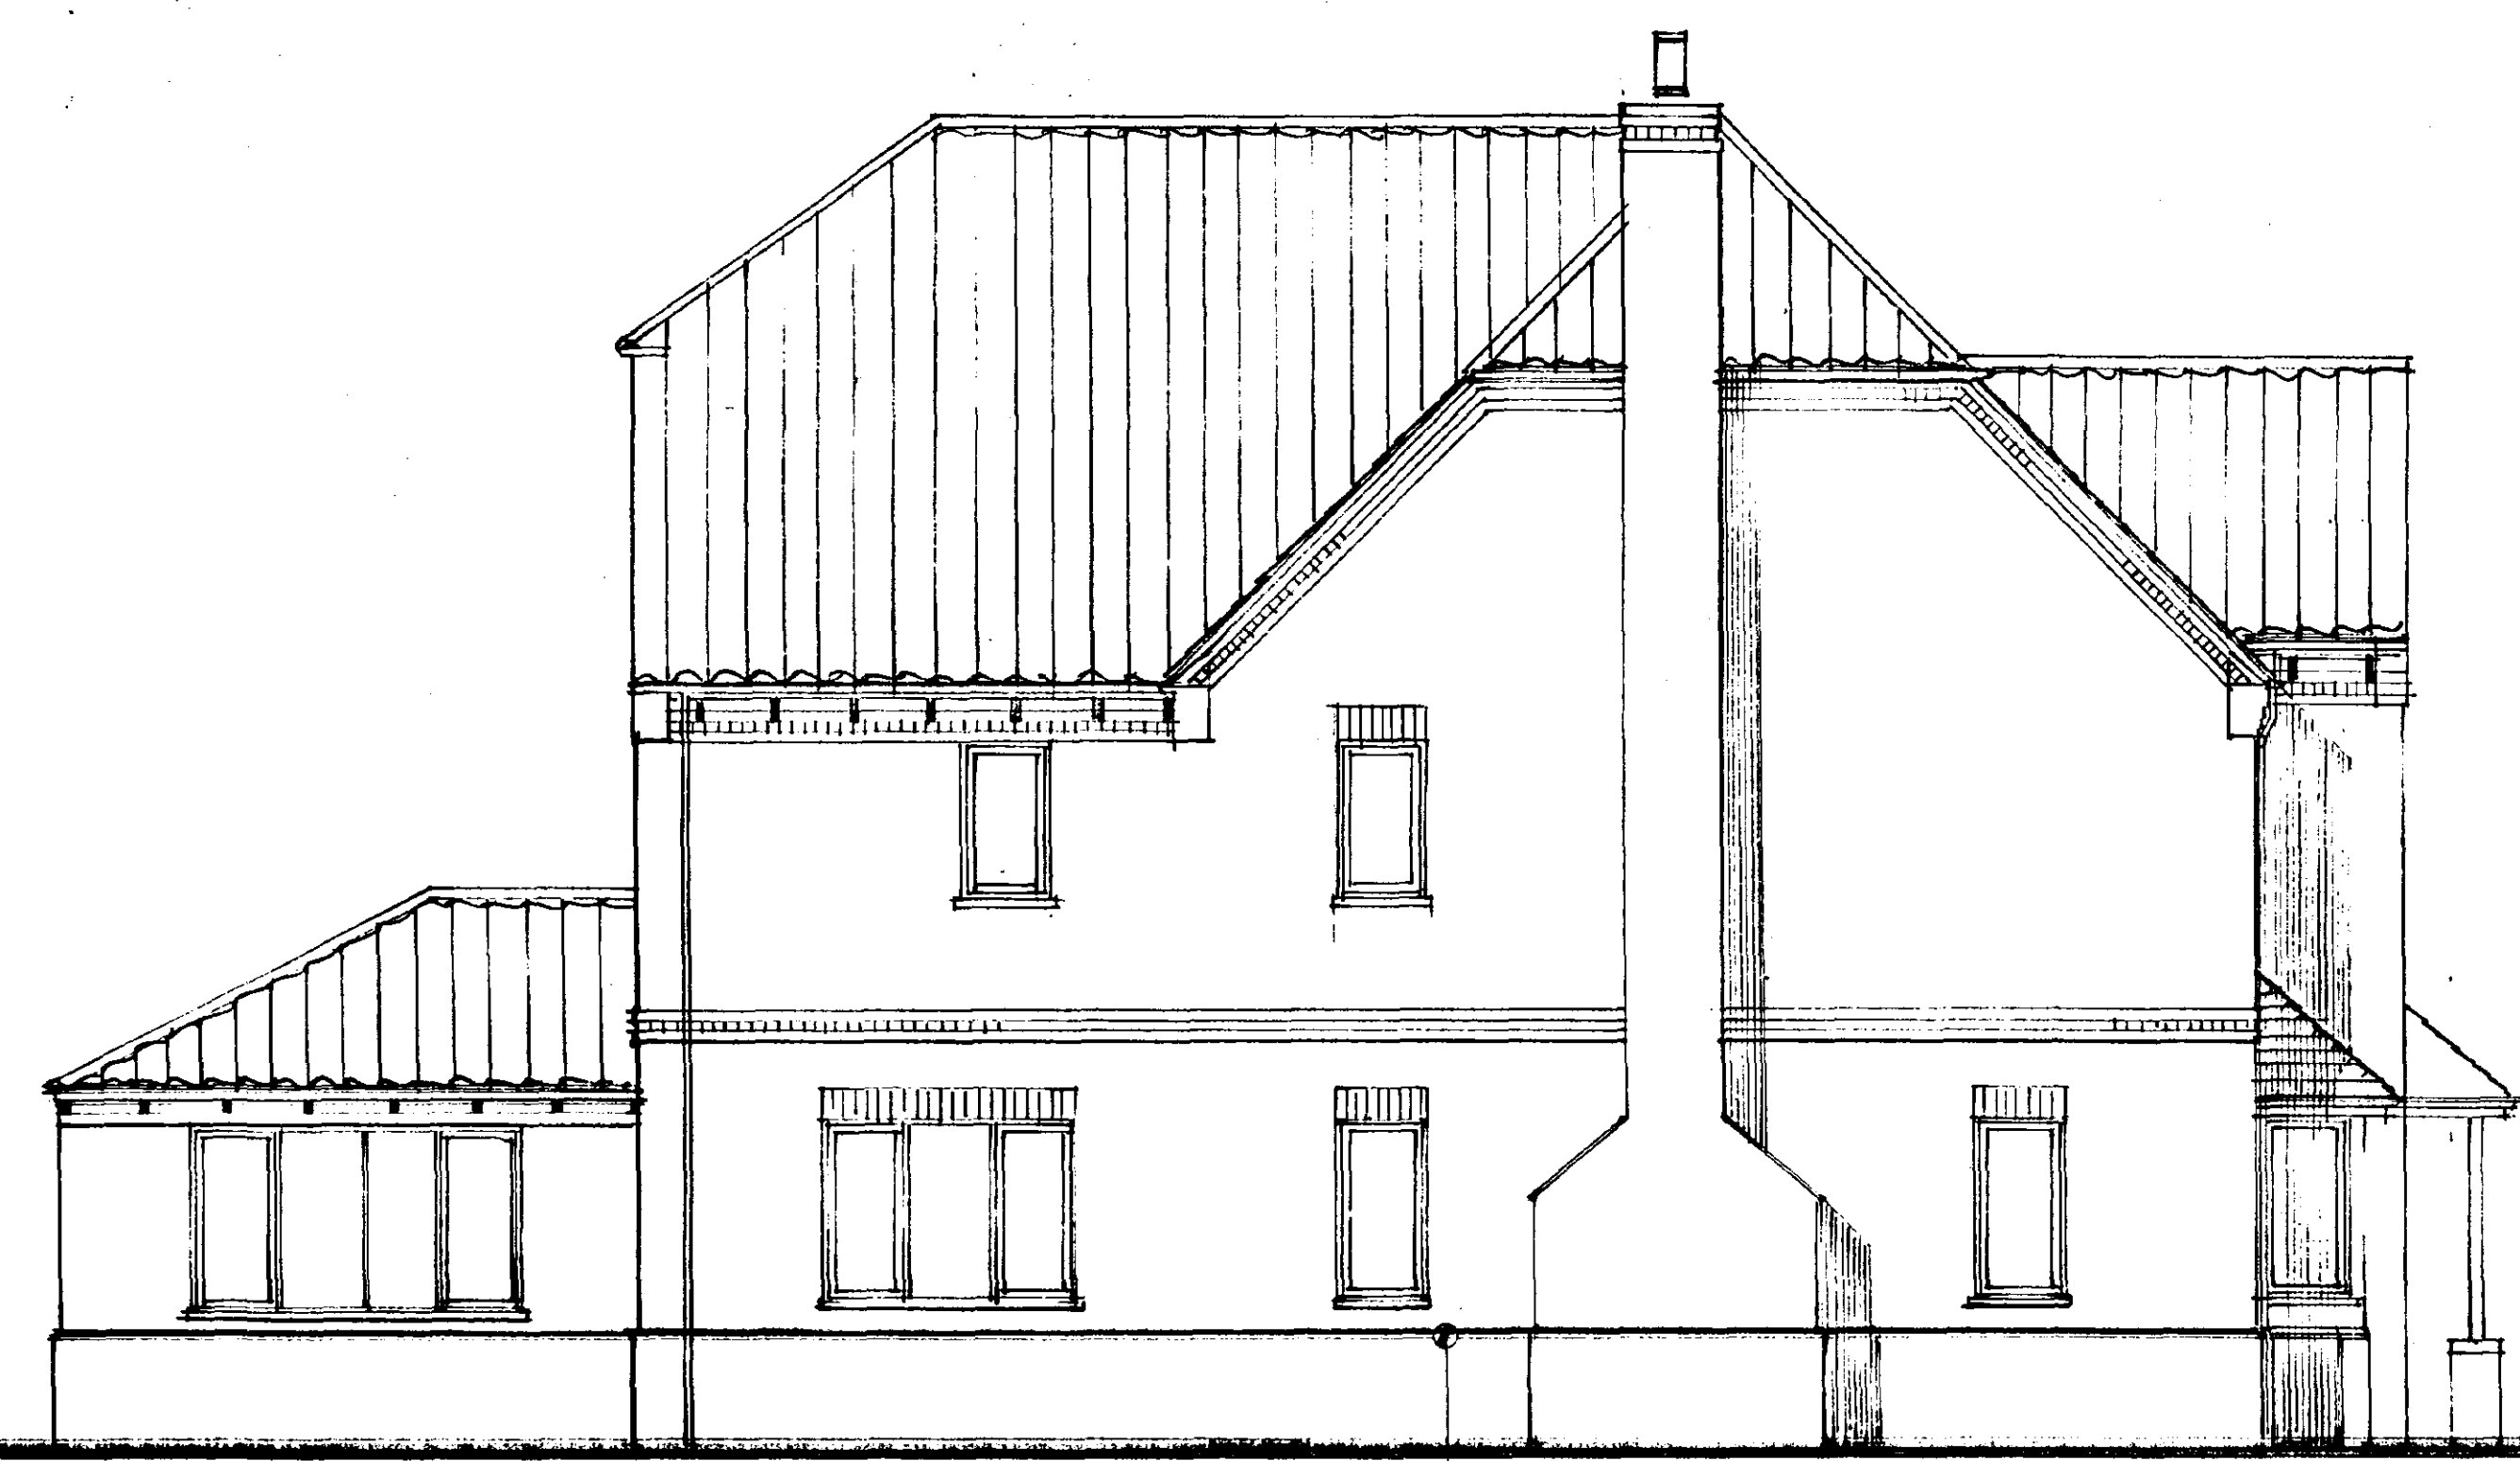

WEST

BLUE BRICK PLINTH CAPPING

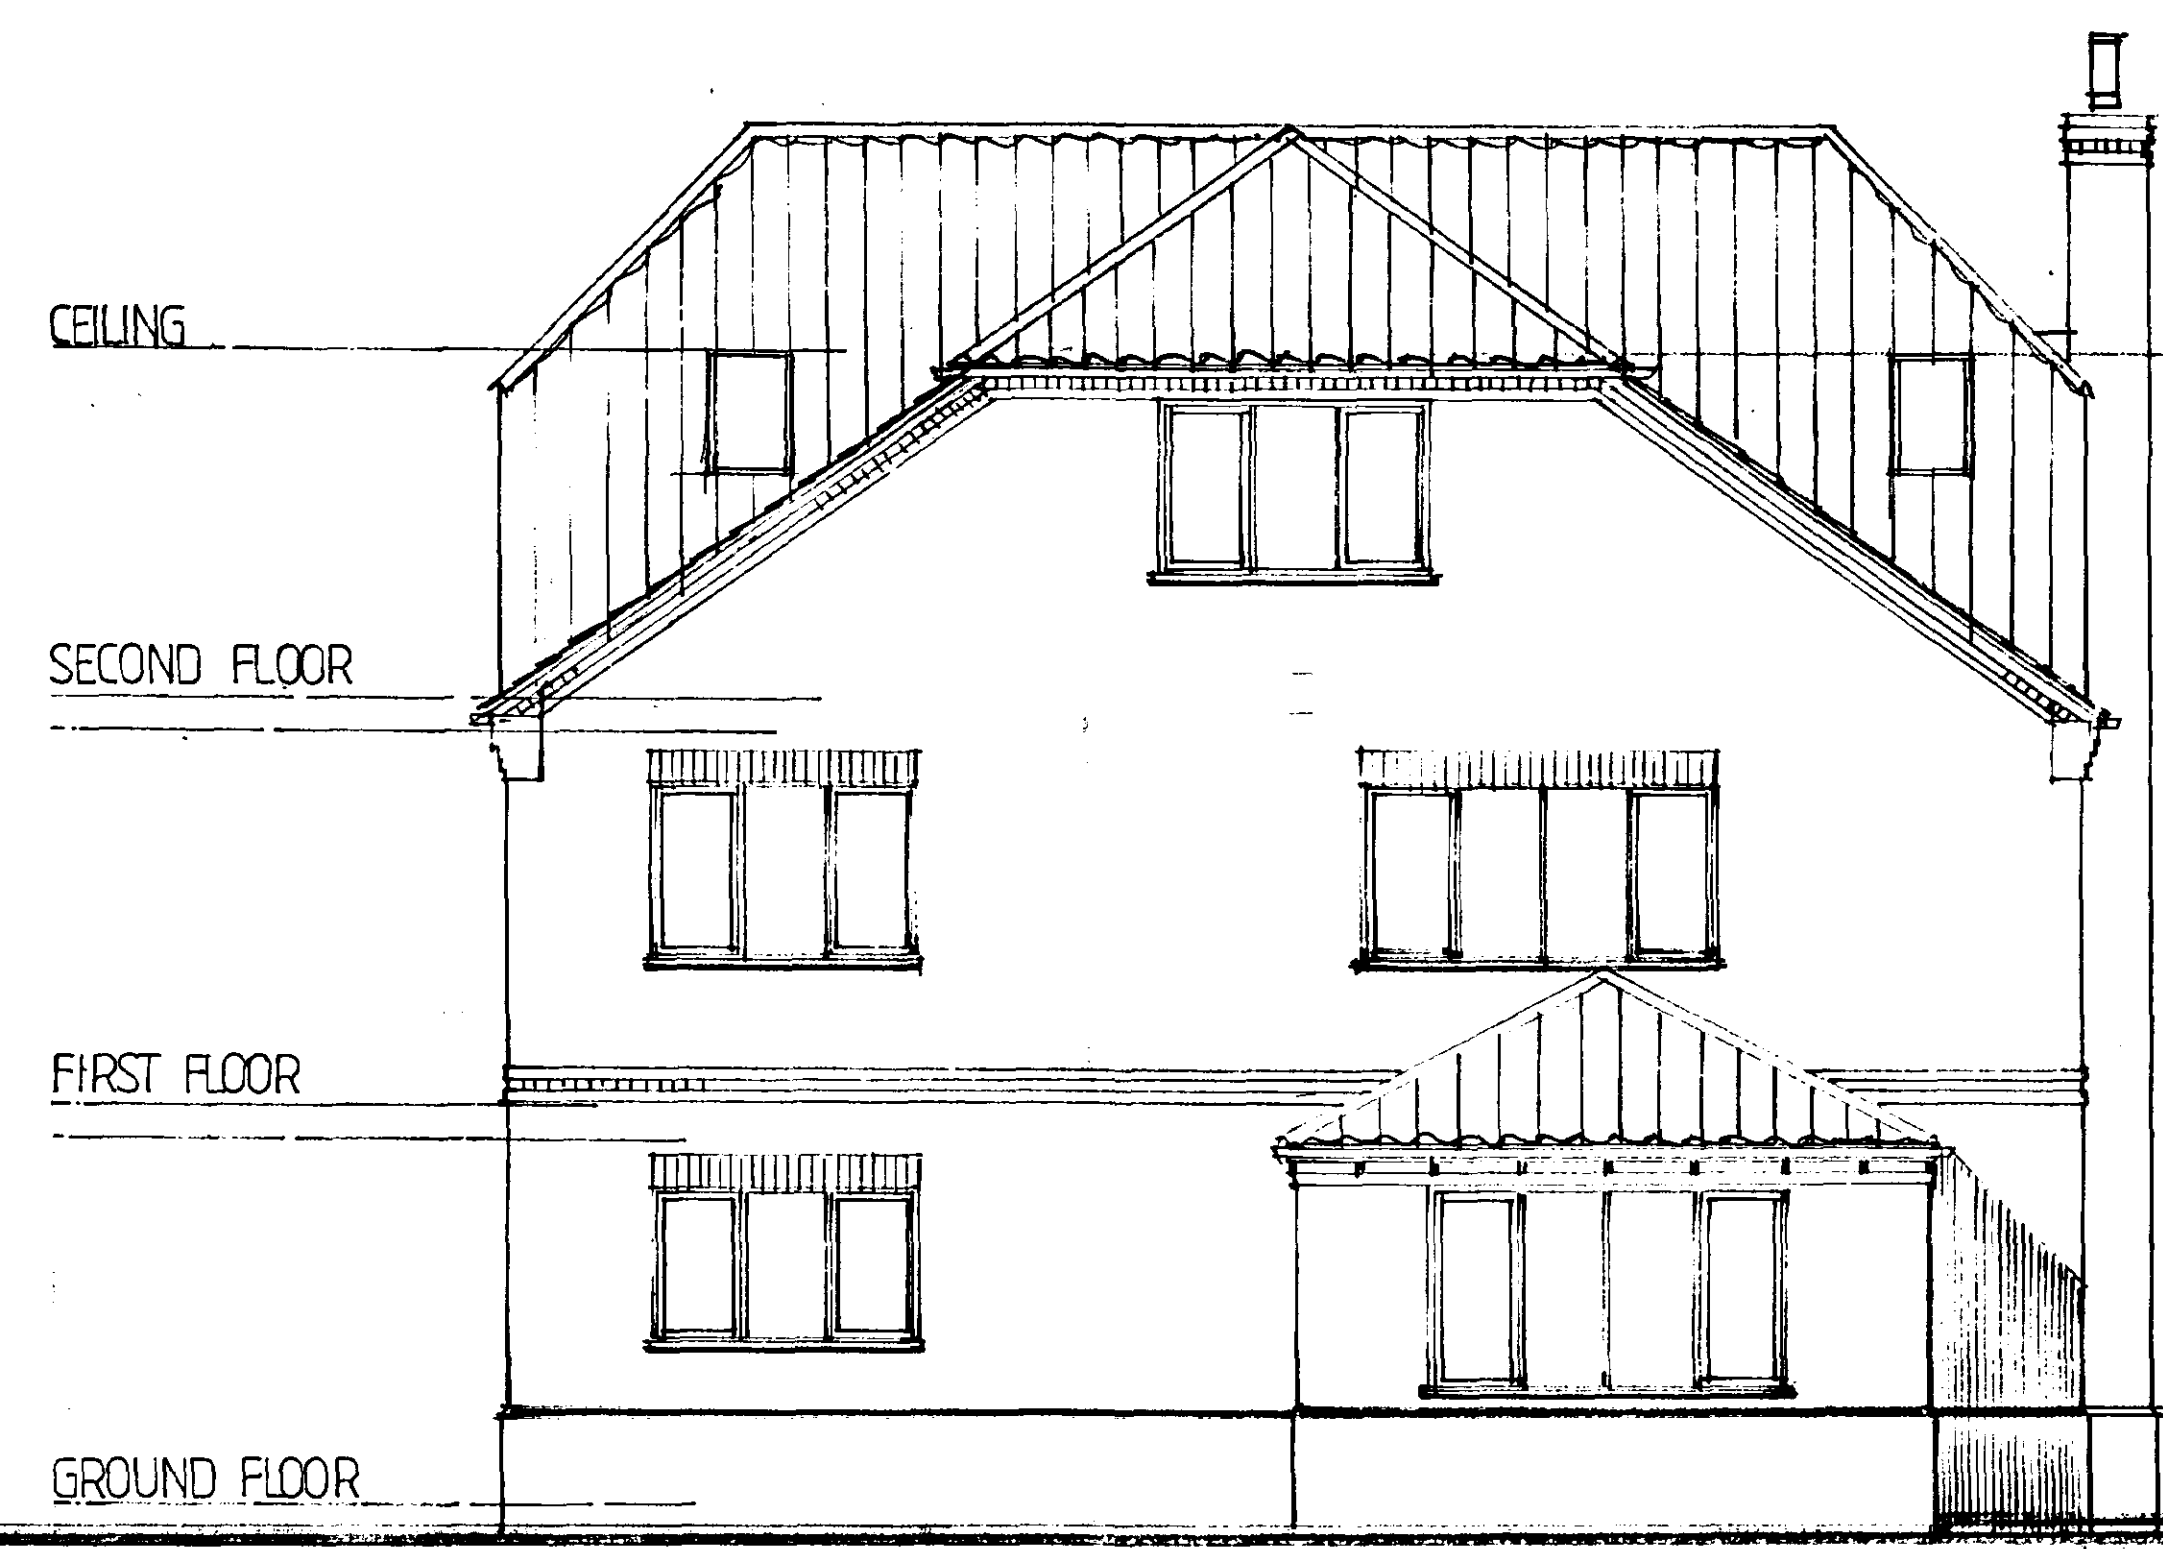

CEILING

SECOND FLOOR

FIRST FLOOR

GROUND FLOOR

NORTH

DETERMINED
PLAN

AMENDED PLAN
Ref.

DETERMINED
PLAN

SHDC
Planning & Deve

- 2 JUL 2002

Ref: 076862

