
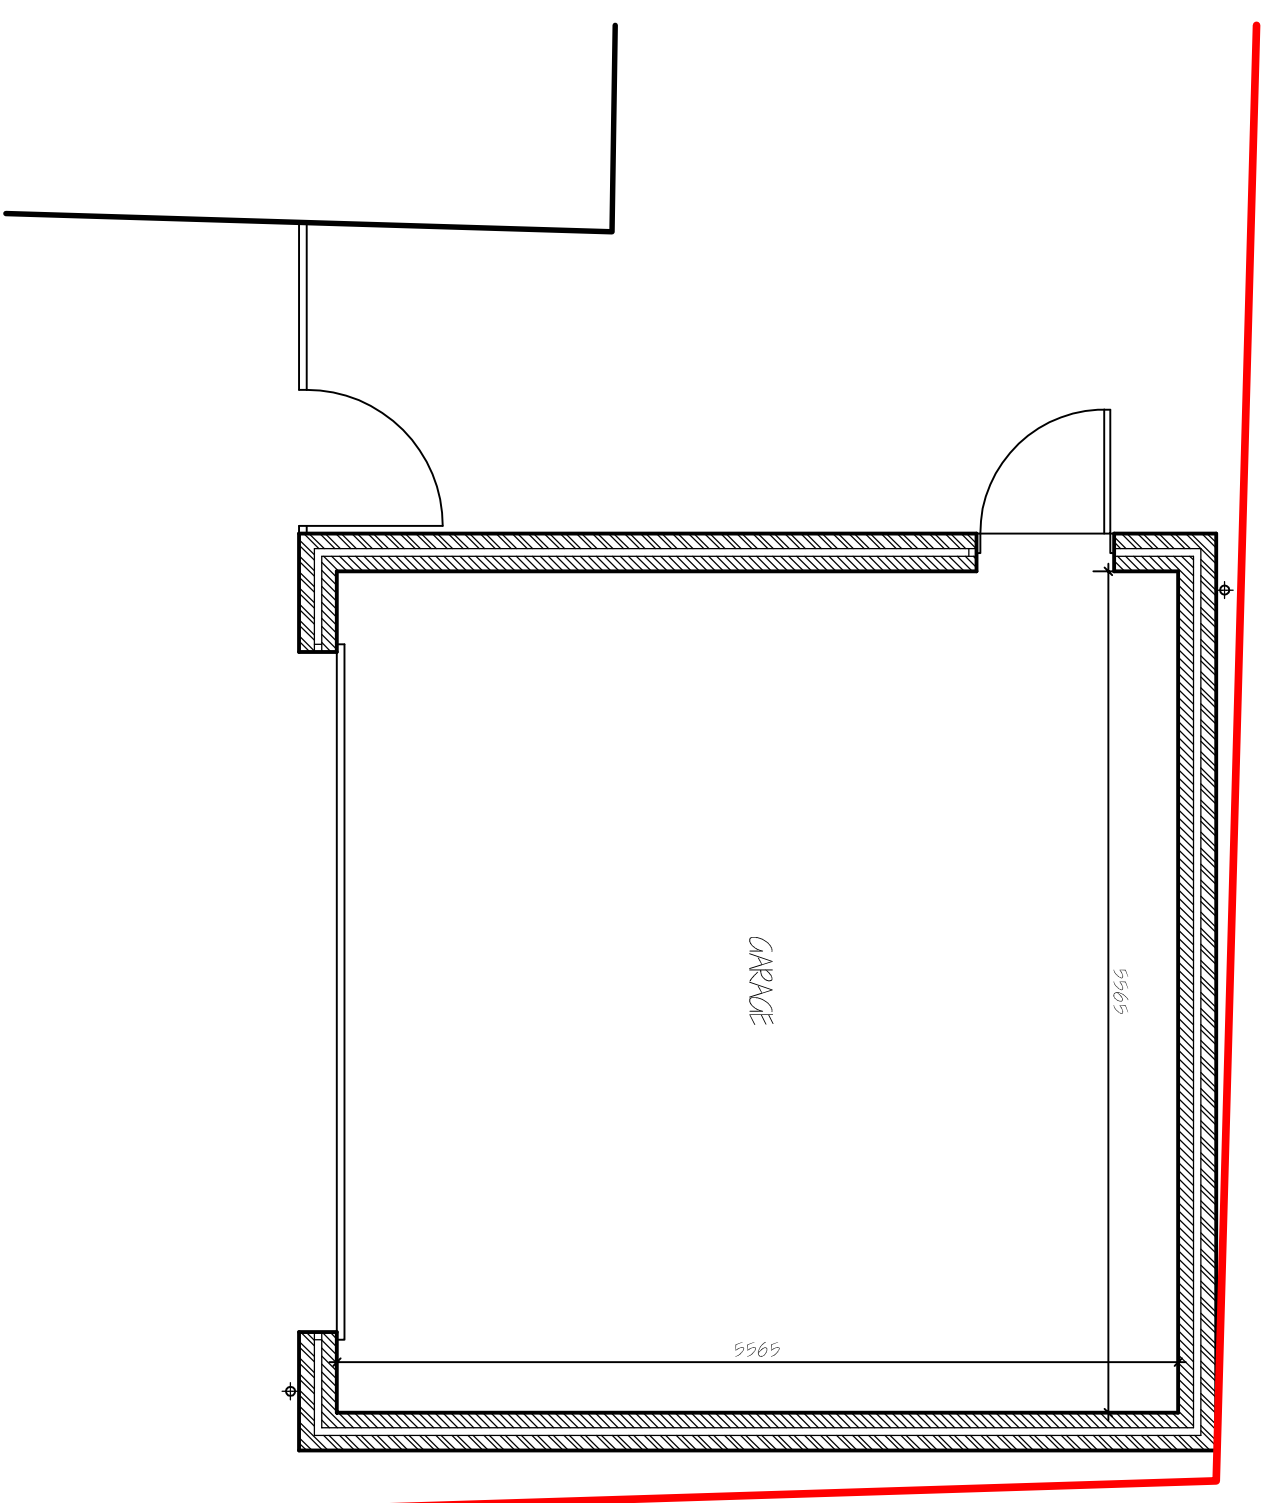
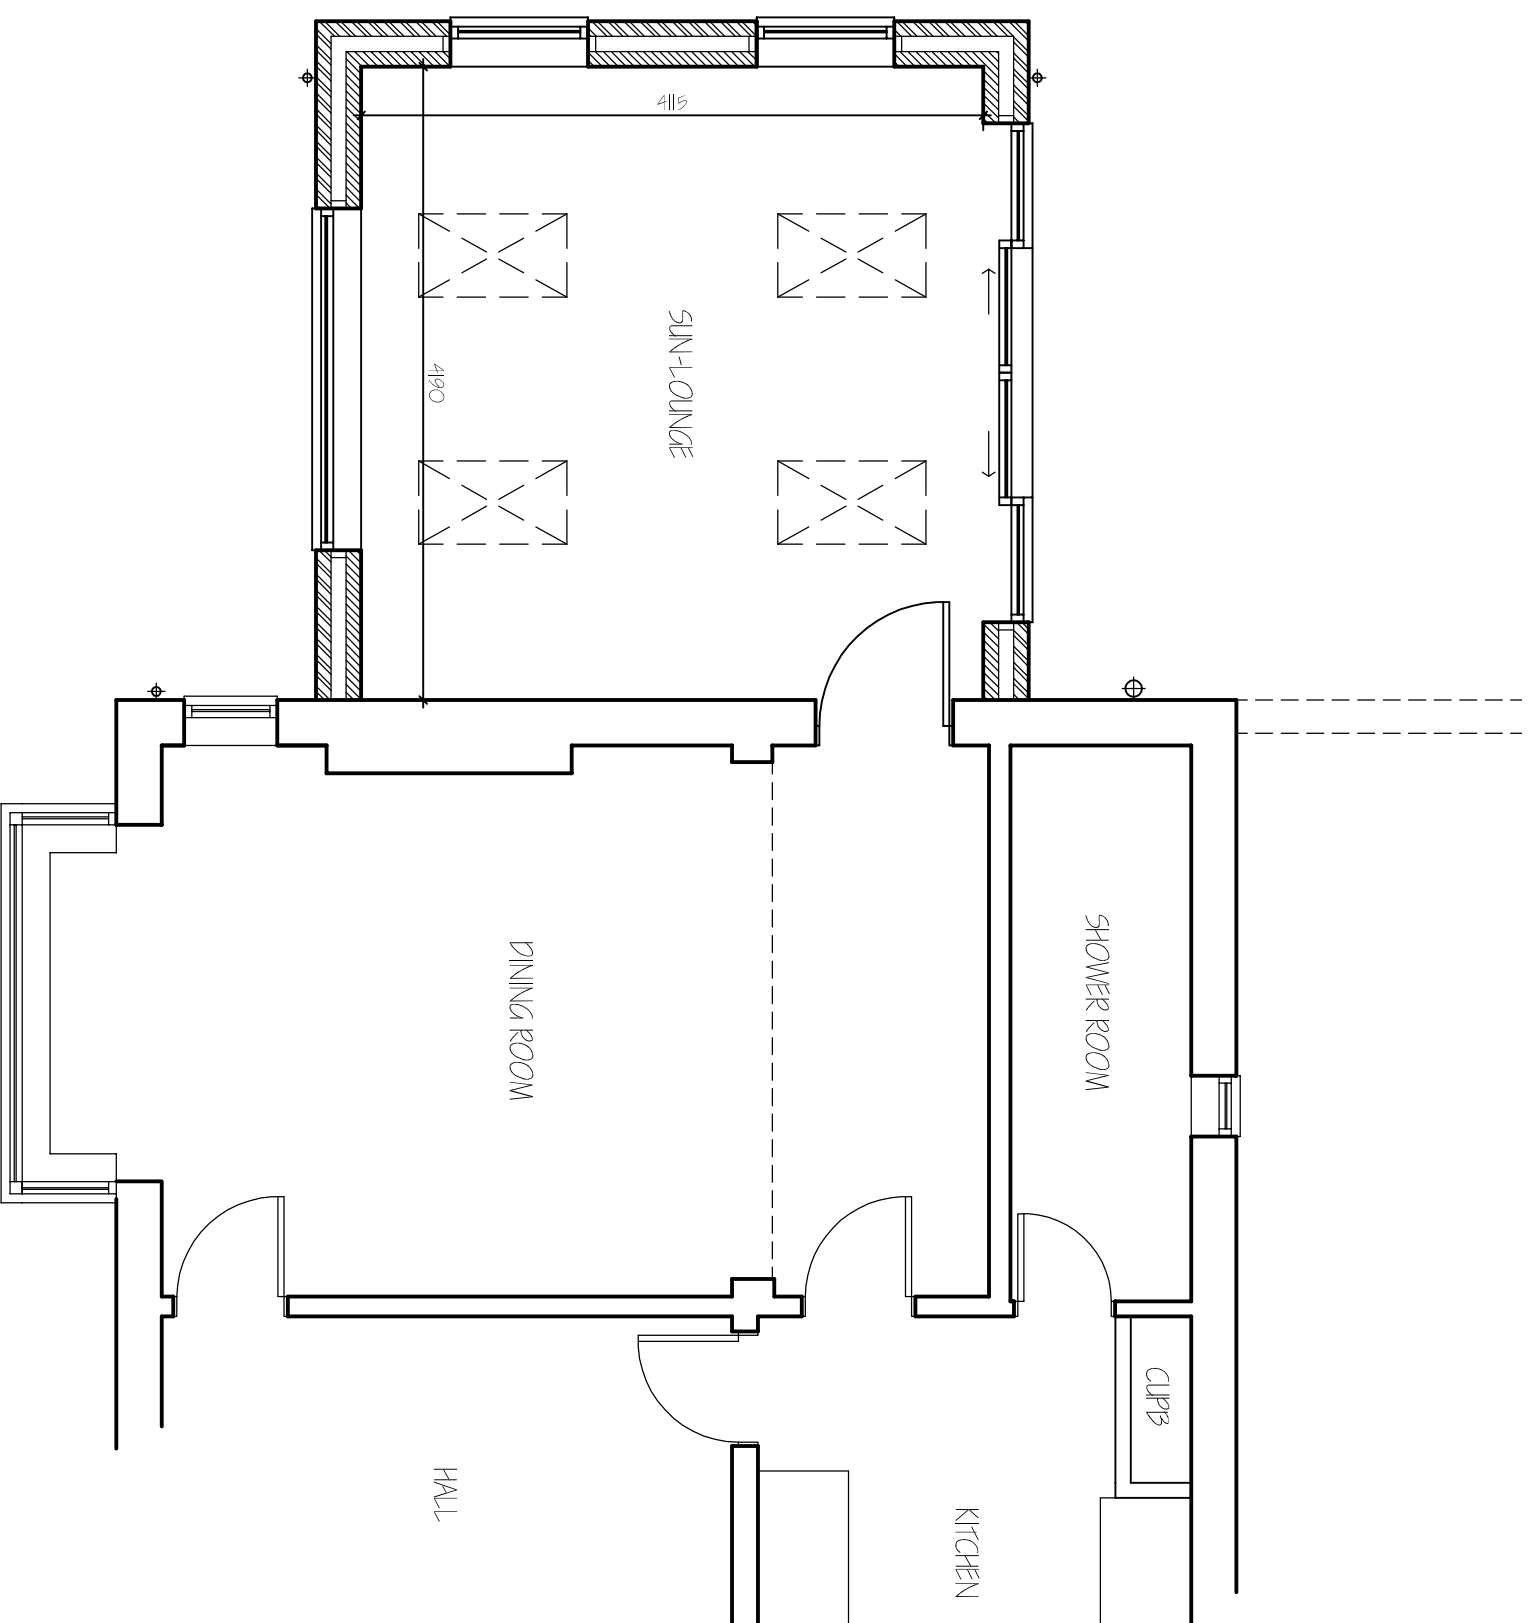
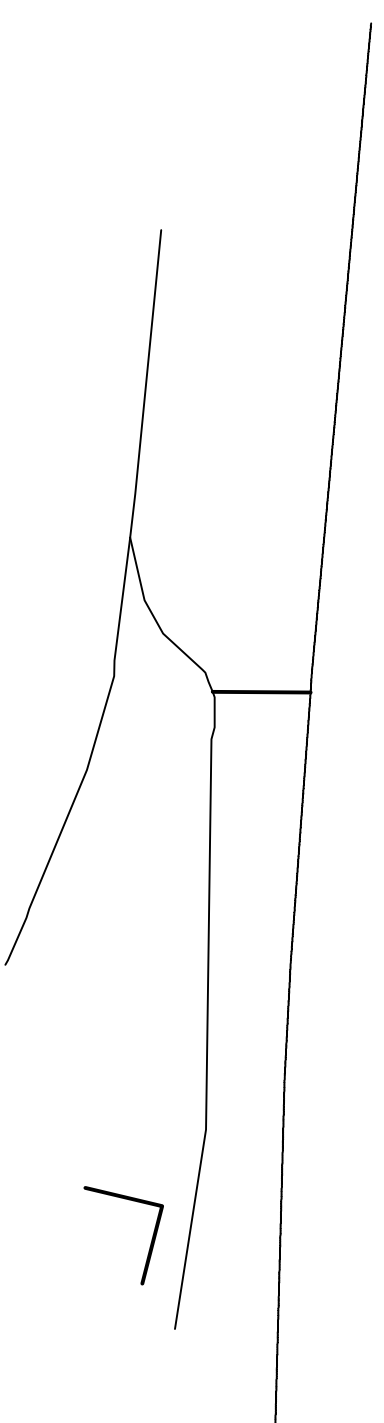
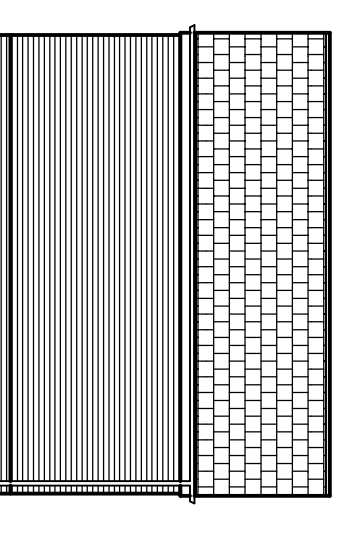
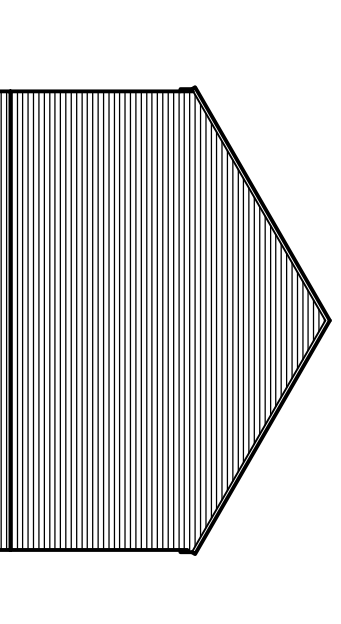
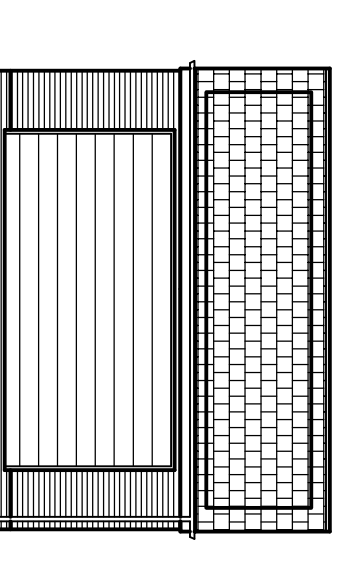
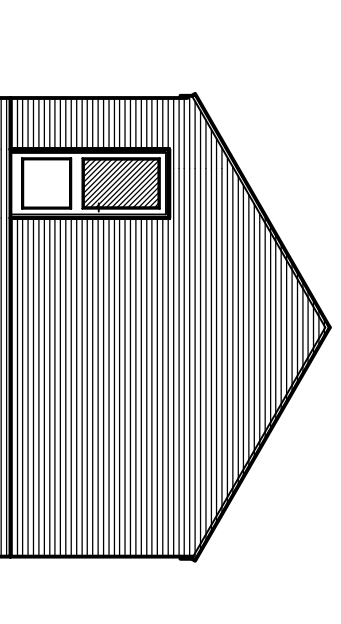
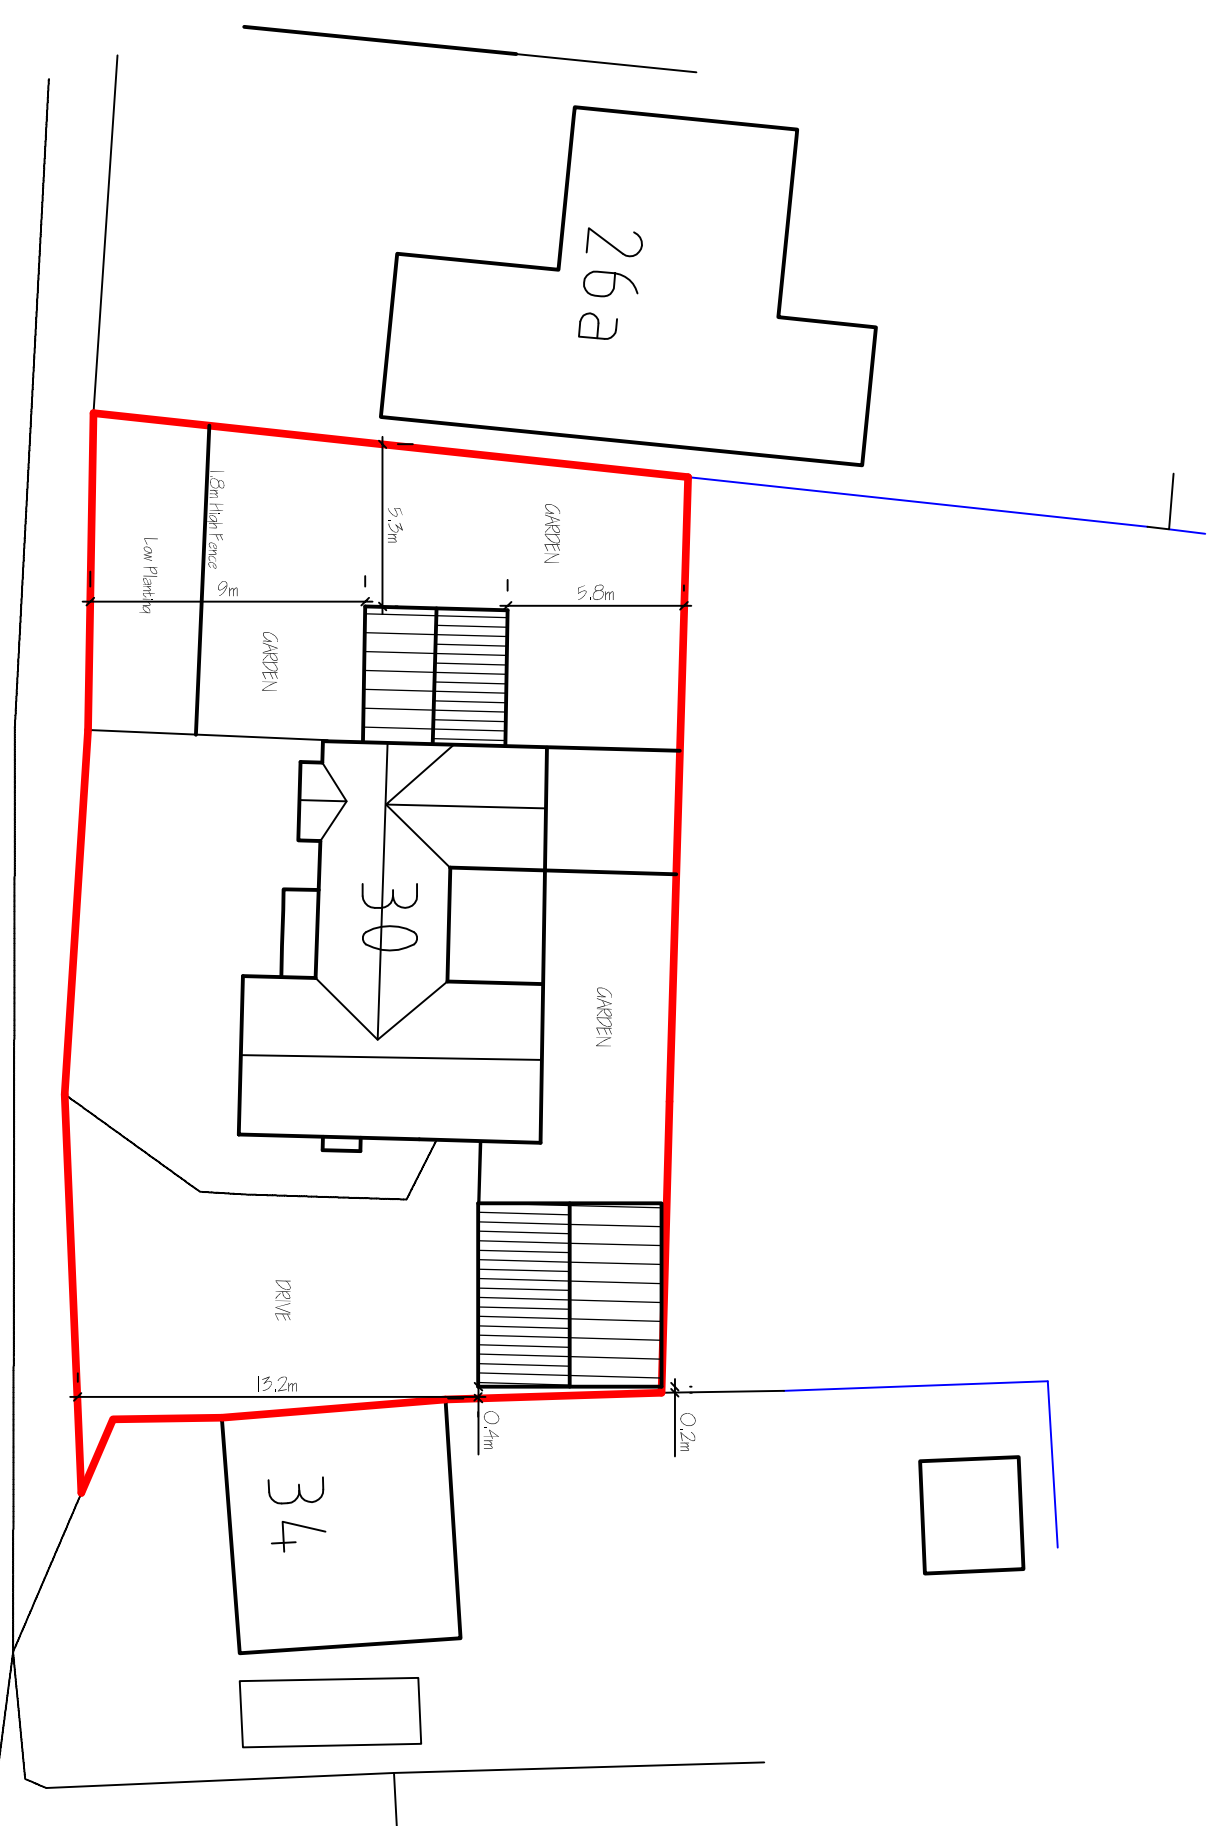
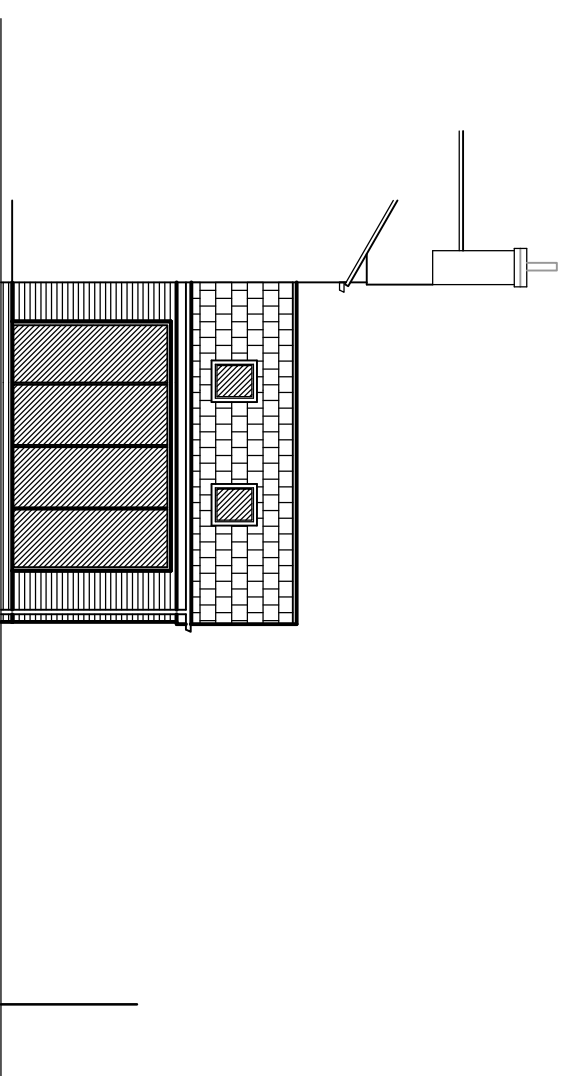
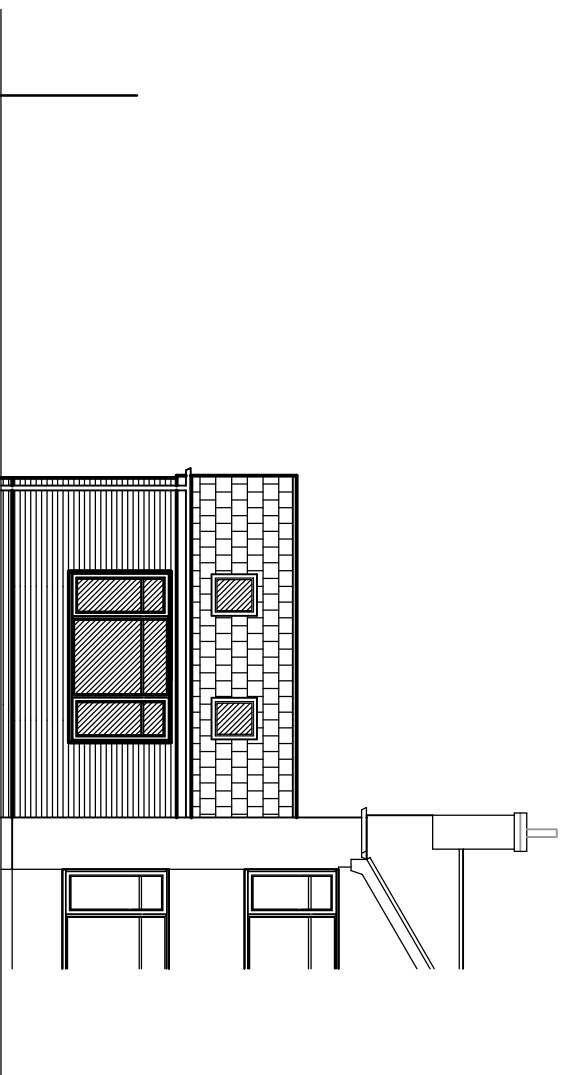


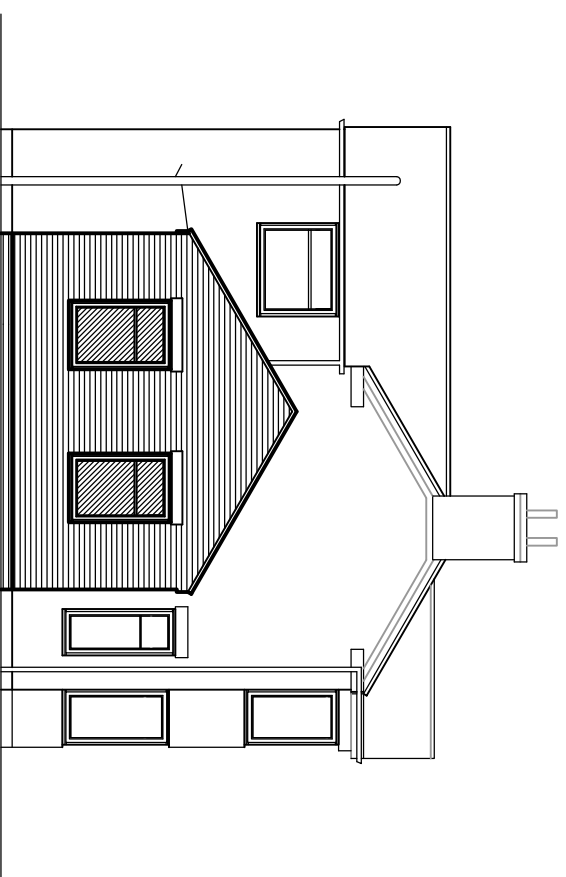

ref.	revision	date
A	CLEVERWORKS	11/7/2021

G. R. MERCHANT LTD.
I.ENG AMICE FIMO

**ARCHITECTURAL, STRUCTURAL
AND LAND DRAINAGE
CONSULTANTS**
4 Wrights Mews
12A Park Road, Hobsmeach,
Spalding, Lincs. PE12 7EE
Tel: 01406 490800
Fax: 01406 425744
E-Mail: gr_merchant@btconnect.com

Project

SIDE EXTENSION & DETACHED GARAGE
THE HOLLES
30 AUSTENPKE ROAD
WESTON HILLS LINC.S. PE12 6PX.

Client
C. HANSON-ROOSE.

Drawing
PROPOSED,
FLOOR PLAN & ELEVATIONS
SITE PLAN.

Job Ref.	Drawing No.
3854-21	02A
Date	Drawn
JUNE 2021.	S.D.

Scales
1/50, 1/100. (Unless otherwise stated)
DO NOT SCALE FROM THIS DRAWING

[illegible][illegible]

Building sites and Work pieces. The Employer / Client is advised that should the works need to comply with the Construction Design and Management Regulations an independent Planning Supervisor will be required. The works are of a complex of all that is shown on the drawing and described. Work that may not specifically be shown but may be reasonably inferred as necessary to carry out the works shall be deemed to be included. It is the Employer / Client's responsibility to be aware of the works shown on the drawing.