




South Elevation.
(Proposed)

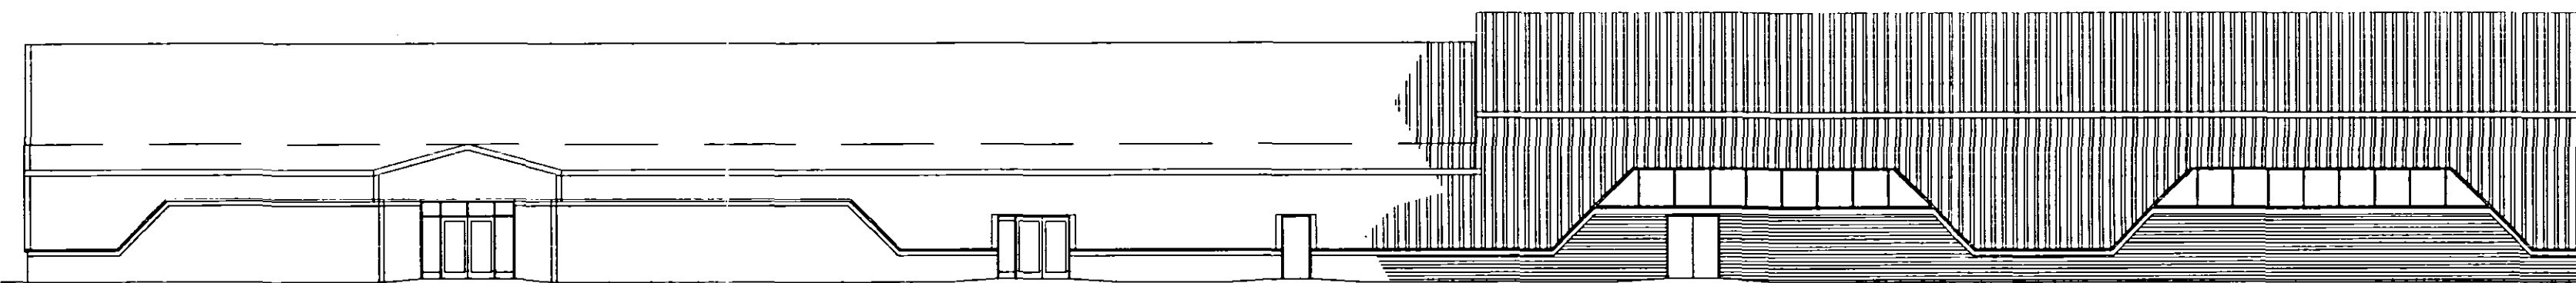

North Elevation.

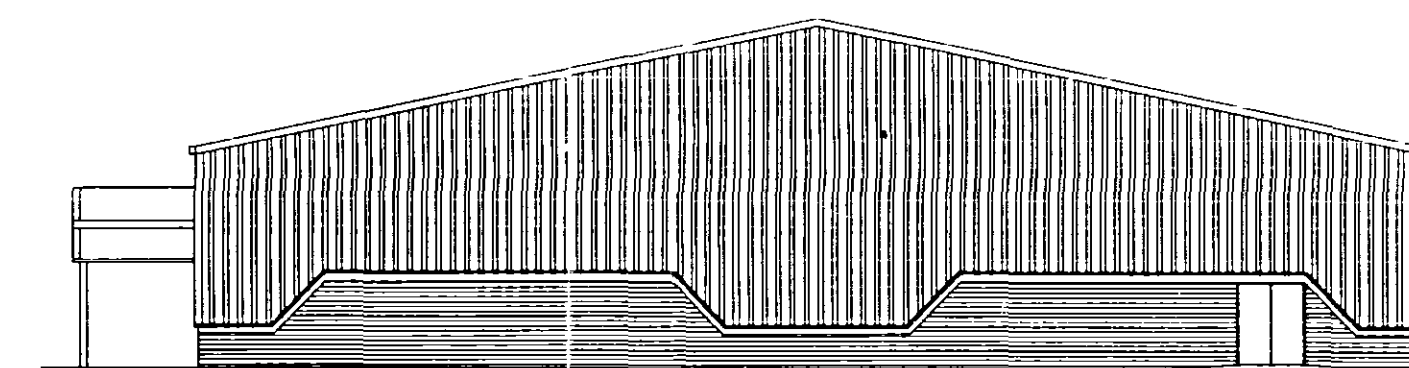

West Elevation.

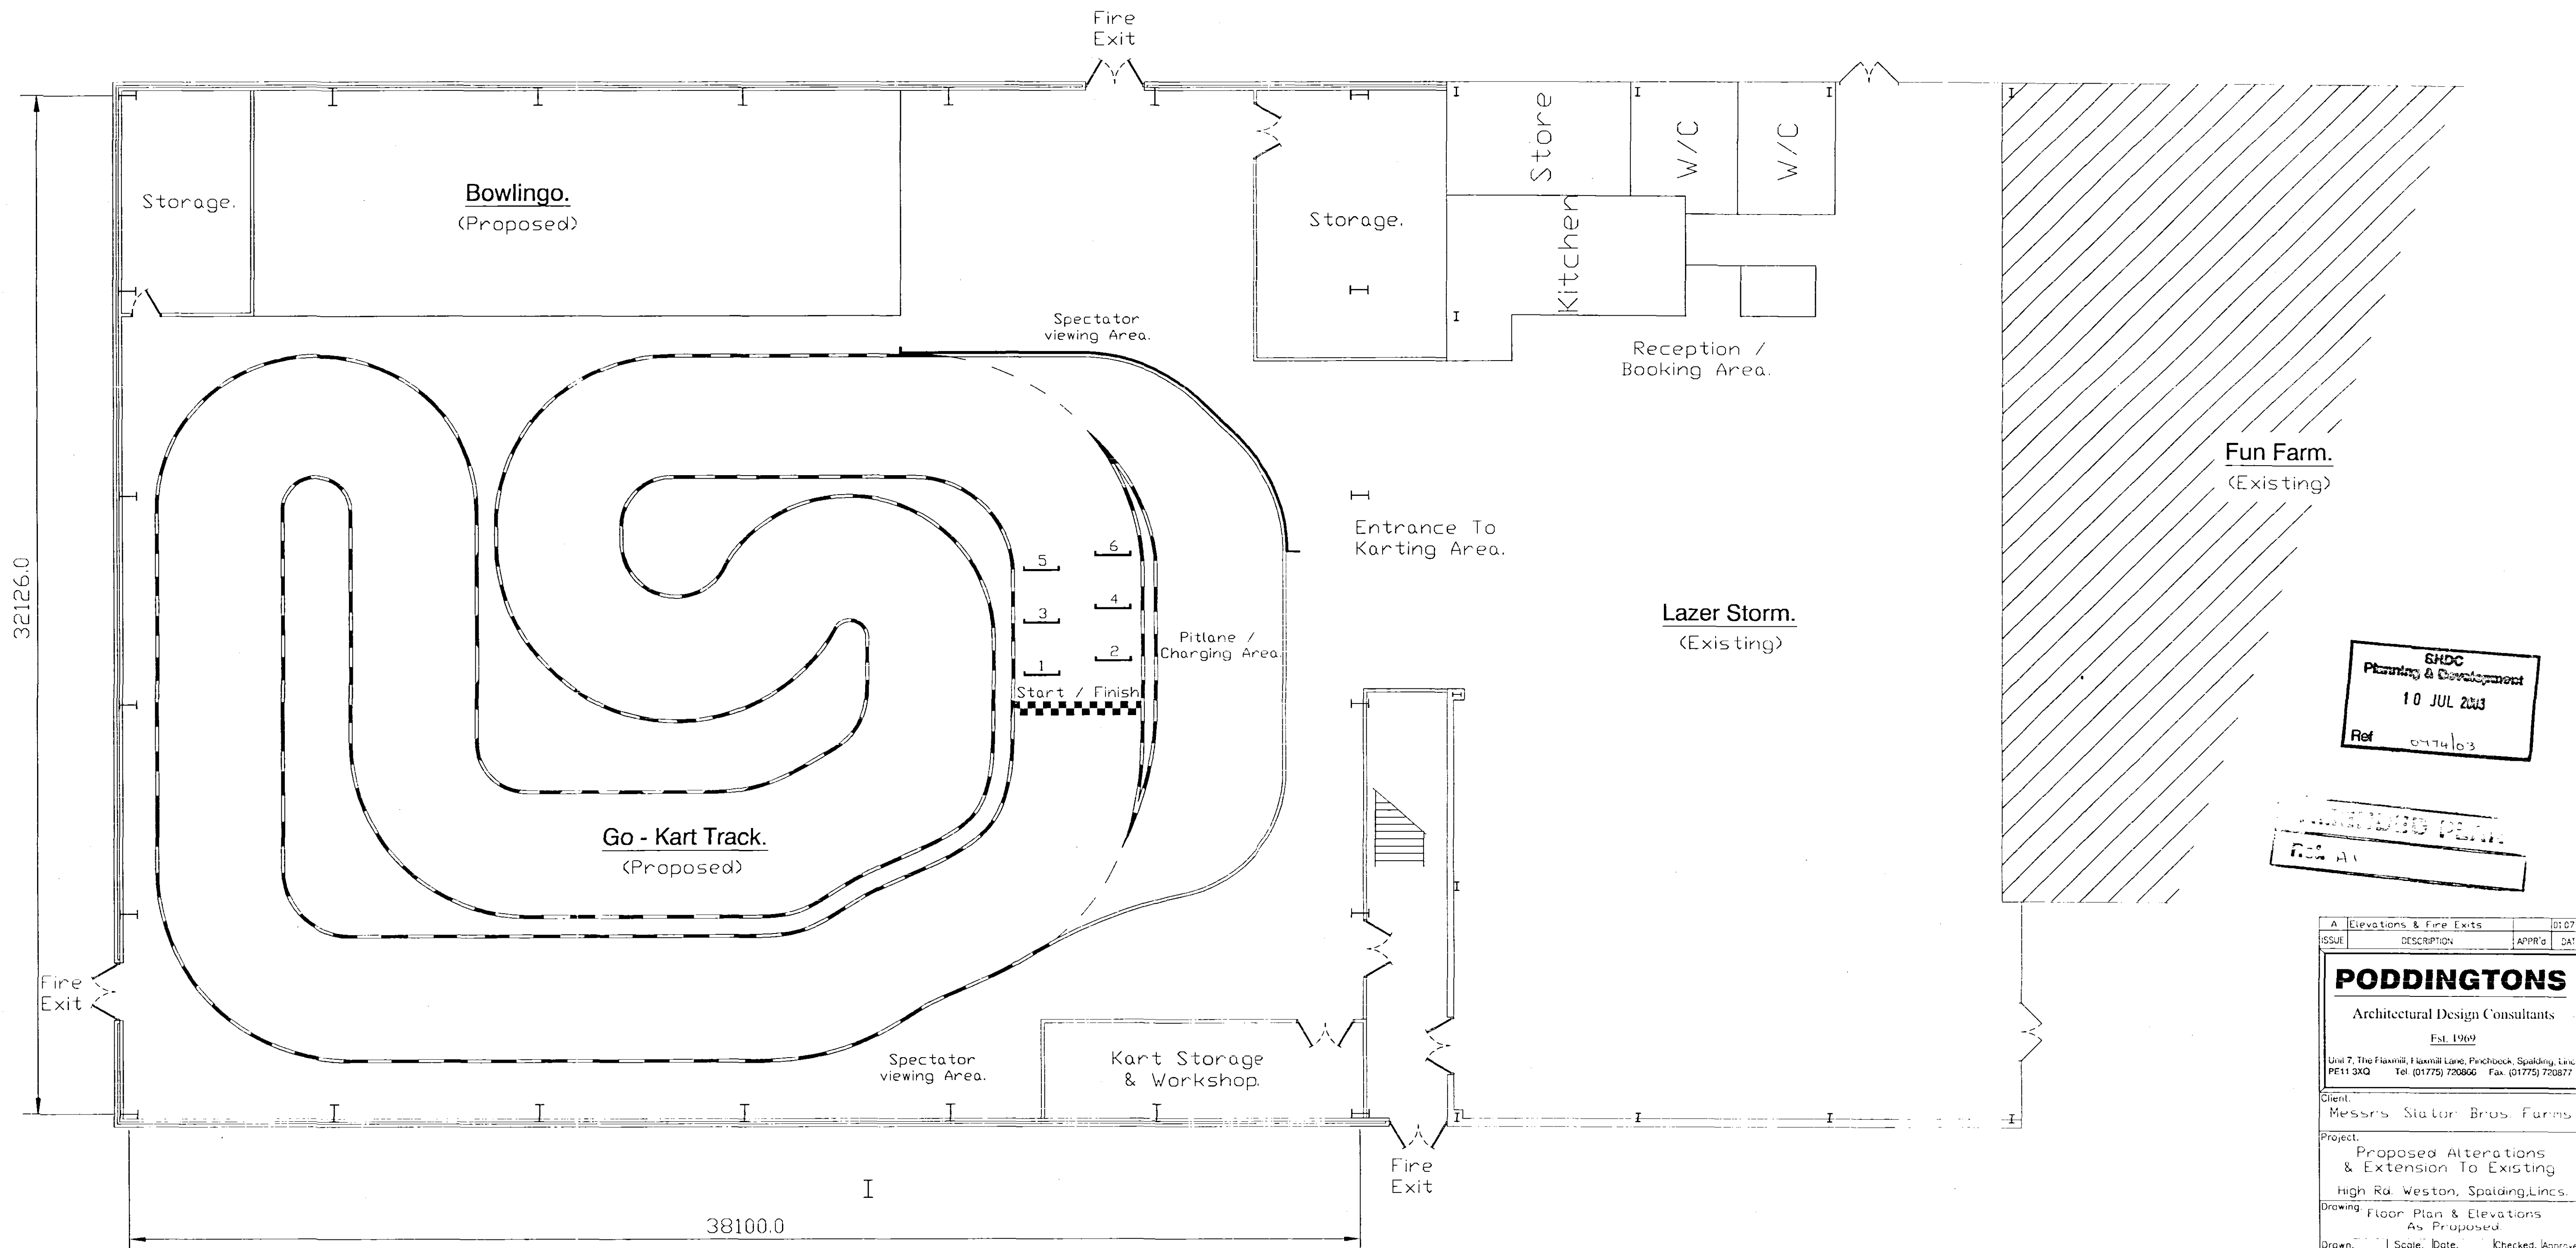

SHDC
Planning & Development
10 JUL 2003
Ref 0174/03

RECEIVED
10 JUL 2003

A Elevations & Fire Exits		01/07/03	
ISSUE	DESCRIPTION	APPROD	DATE
PODDINGTONS			
Architectural Design Consultants			
Est. 1969			
Unit 7, The Flaxmill, Flaxmill Lane, Pinchbeck, Spalding, Lincs			
PE11 3XQ Tel: (01775) 720806 Fax: (01775) 720877			
Client: Messrs Slaton Bros Farms			
Project: Proposed Alterations & Extension To Existing			
High Rd Weston, Spalding, Lincs.			
Drawing: Floor Plan & Elevations As Proposed			
Drawn: J.C.P.	Scale: 1:100	Date: 03/06/03	Checked: Approved
DWG. No. 3134 - 004	ISSUE:		