


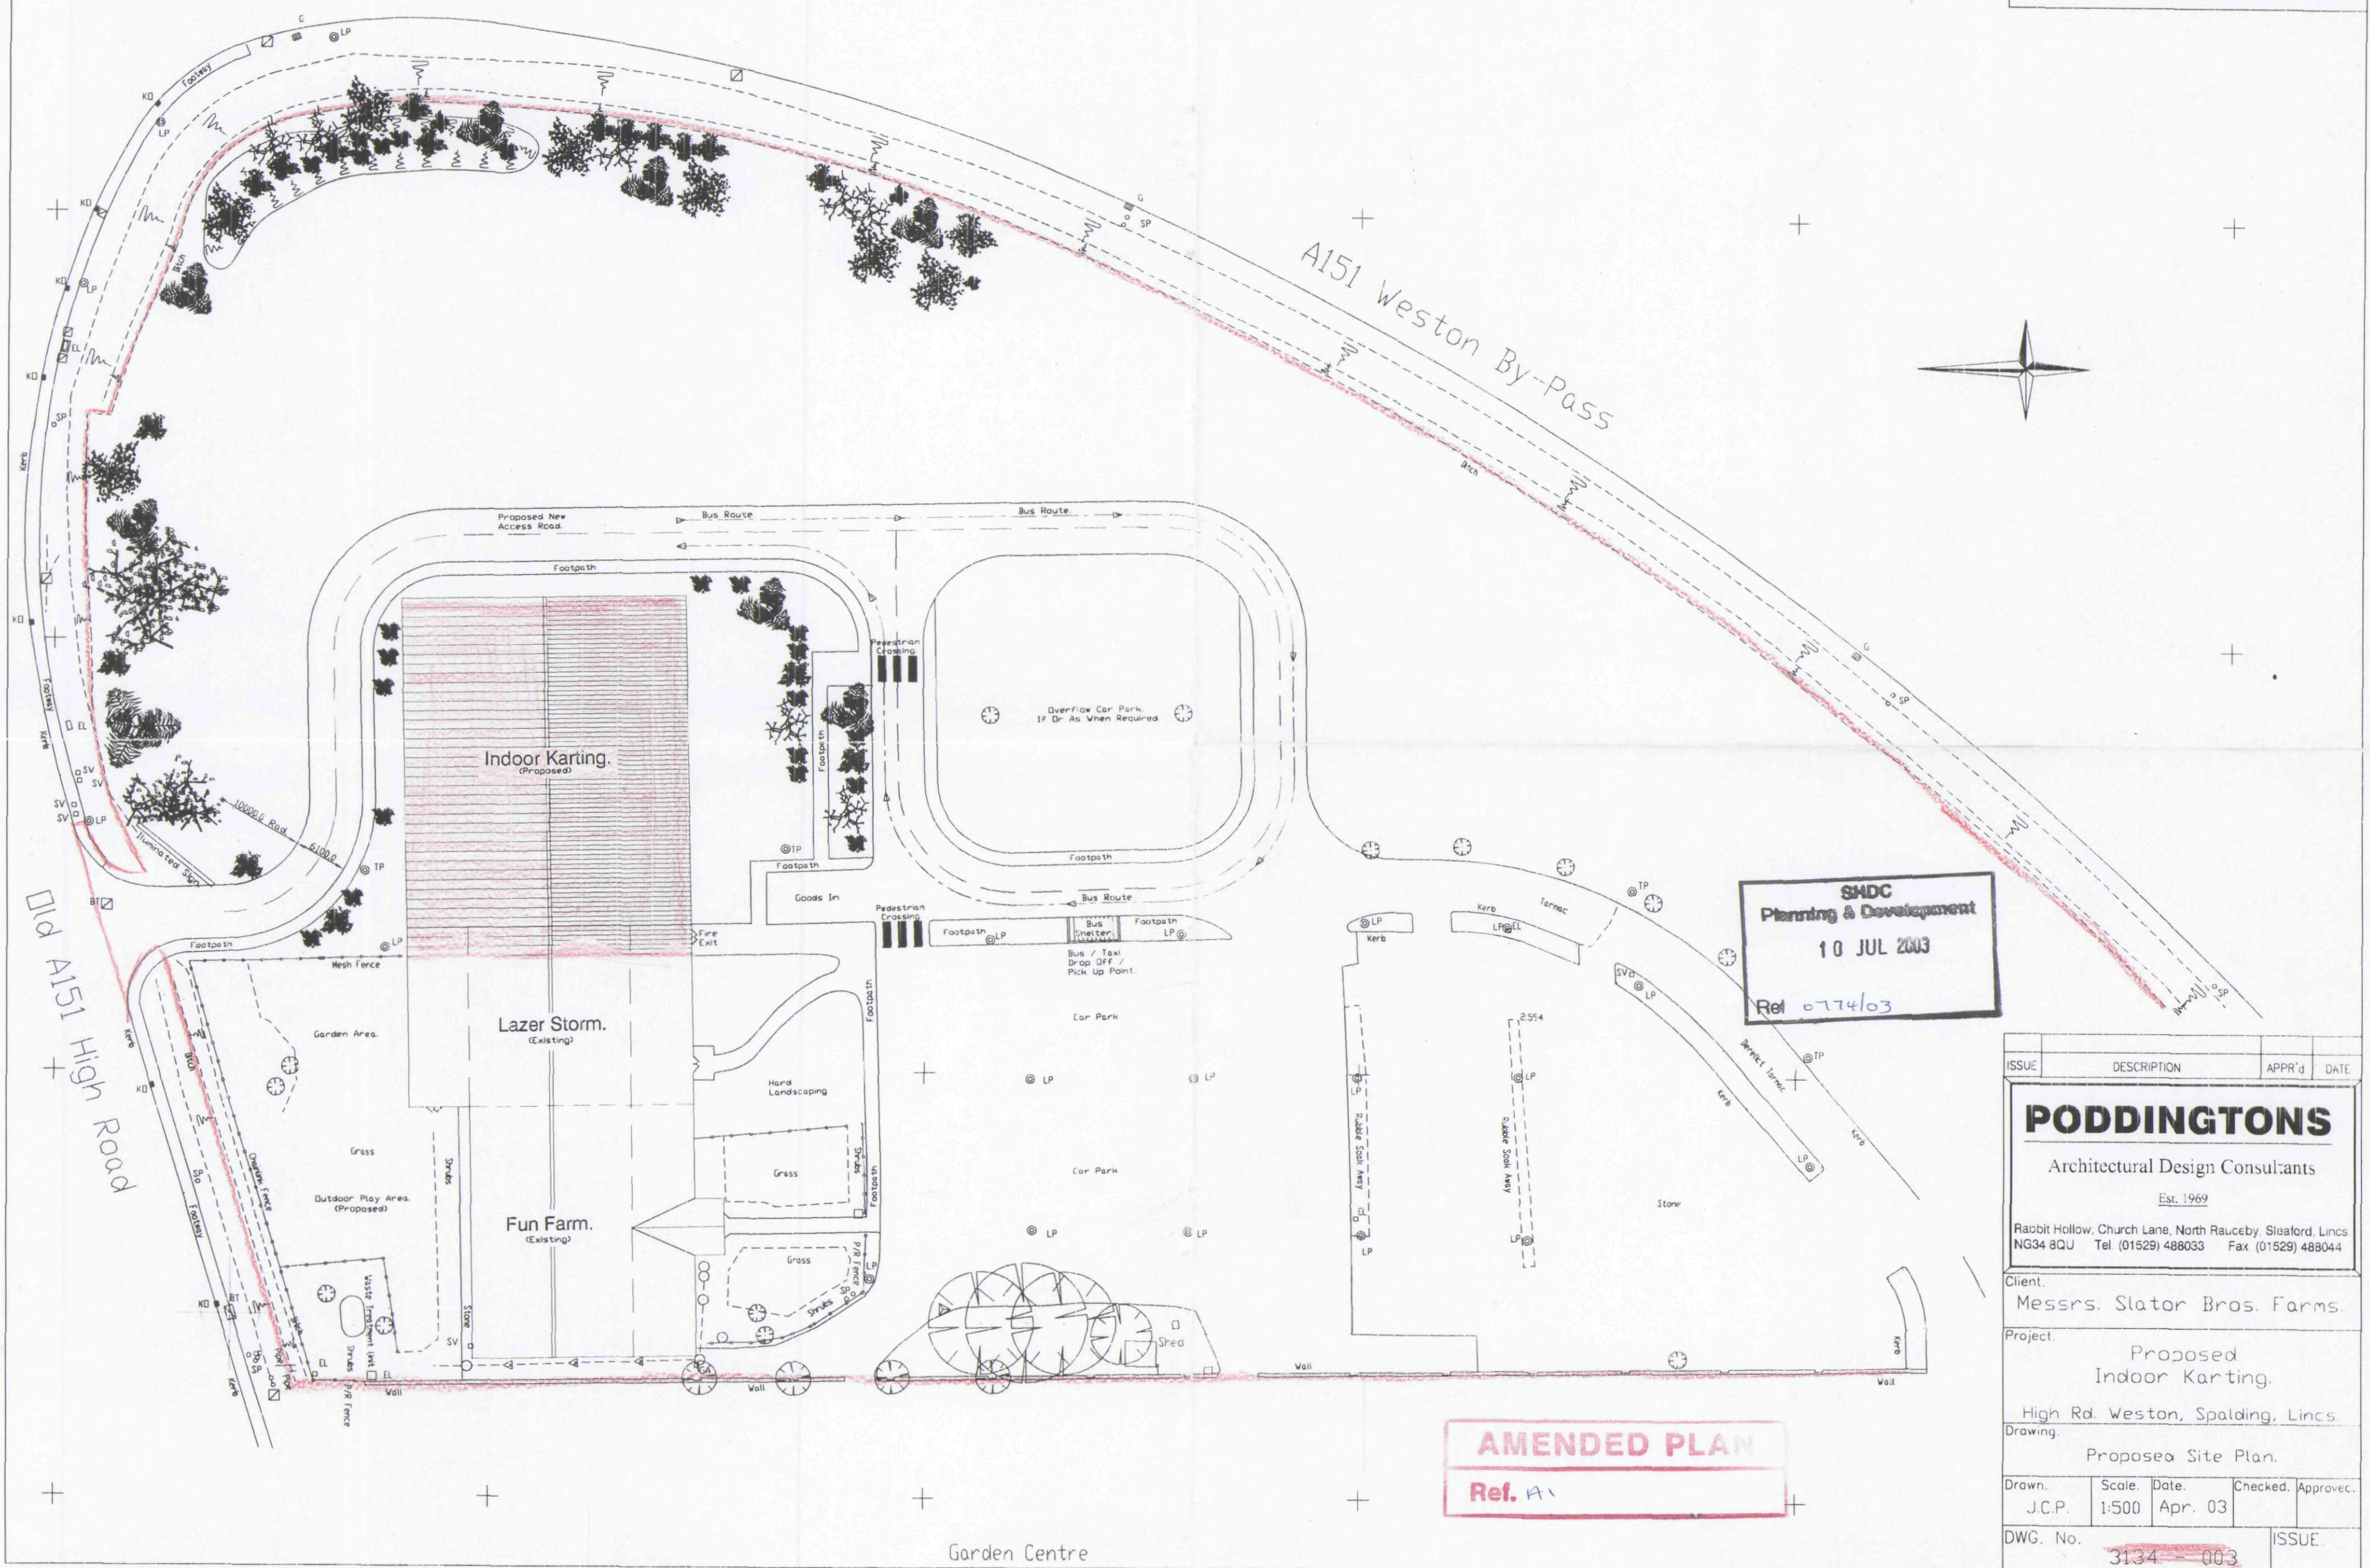

ISSUE	DESCRIPTION	APPR'd	DATE
PODDINGTONS Architectural Design Consultants Est. 1969 Rabbit Hollow, Church Lane, North Rauceby, Sleaford, Lincs NG34 8QU Tel (01529) 488033 Fax (01529) 488044			
Client: Messrs. Slator Bros. Farms.			
Project: Proposed Indoor Karting.			
High Rd. Weston, Spalding, Lincs.			
Drawing: Proposed Site Plan.			
Drawn: J.C.P.	Scale: 1:500	Date: Apr. 03	Checked: Approved:
DWG. No. 3134-003	ISSUE.		