
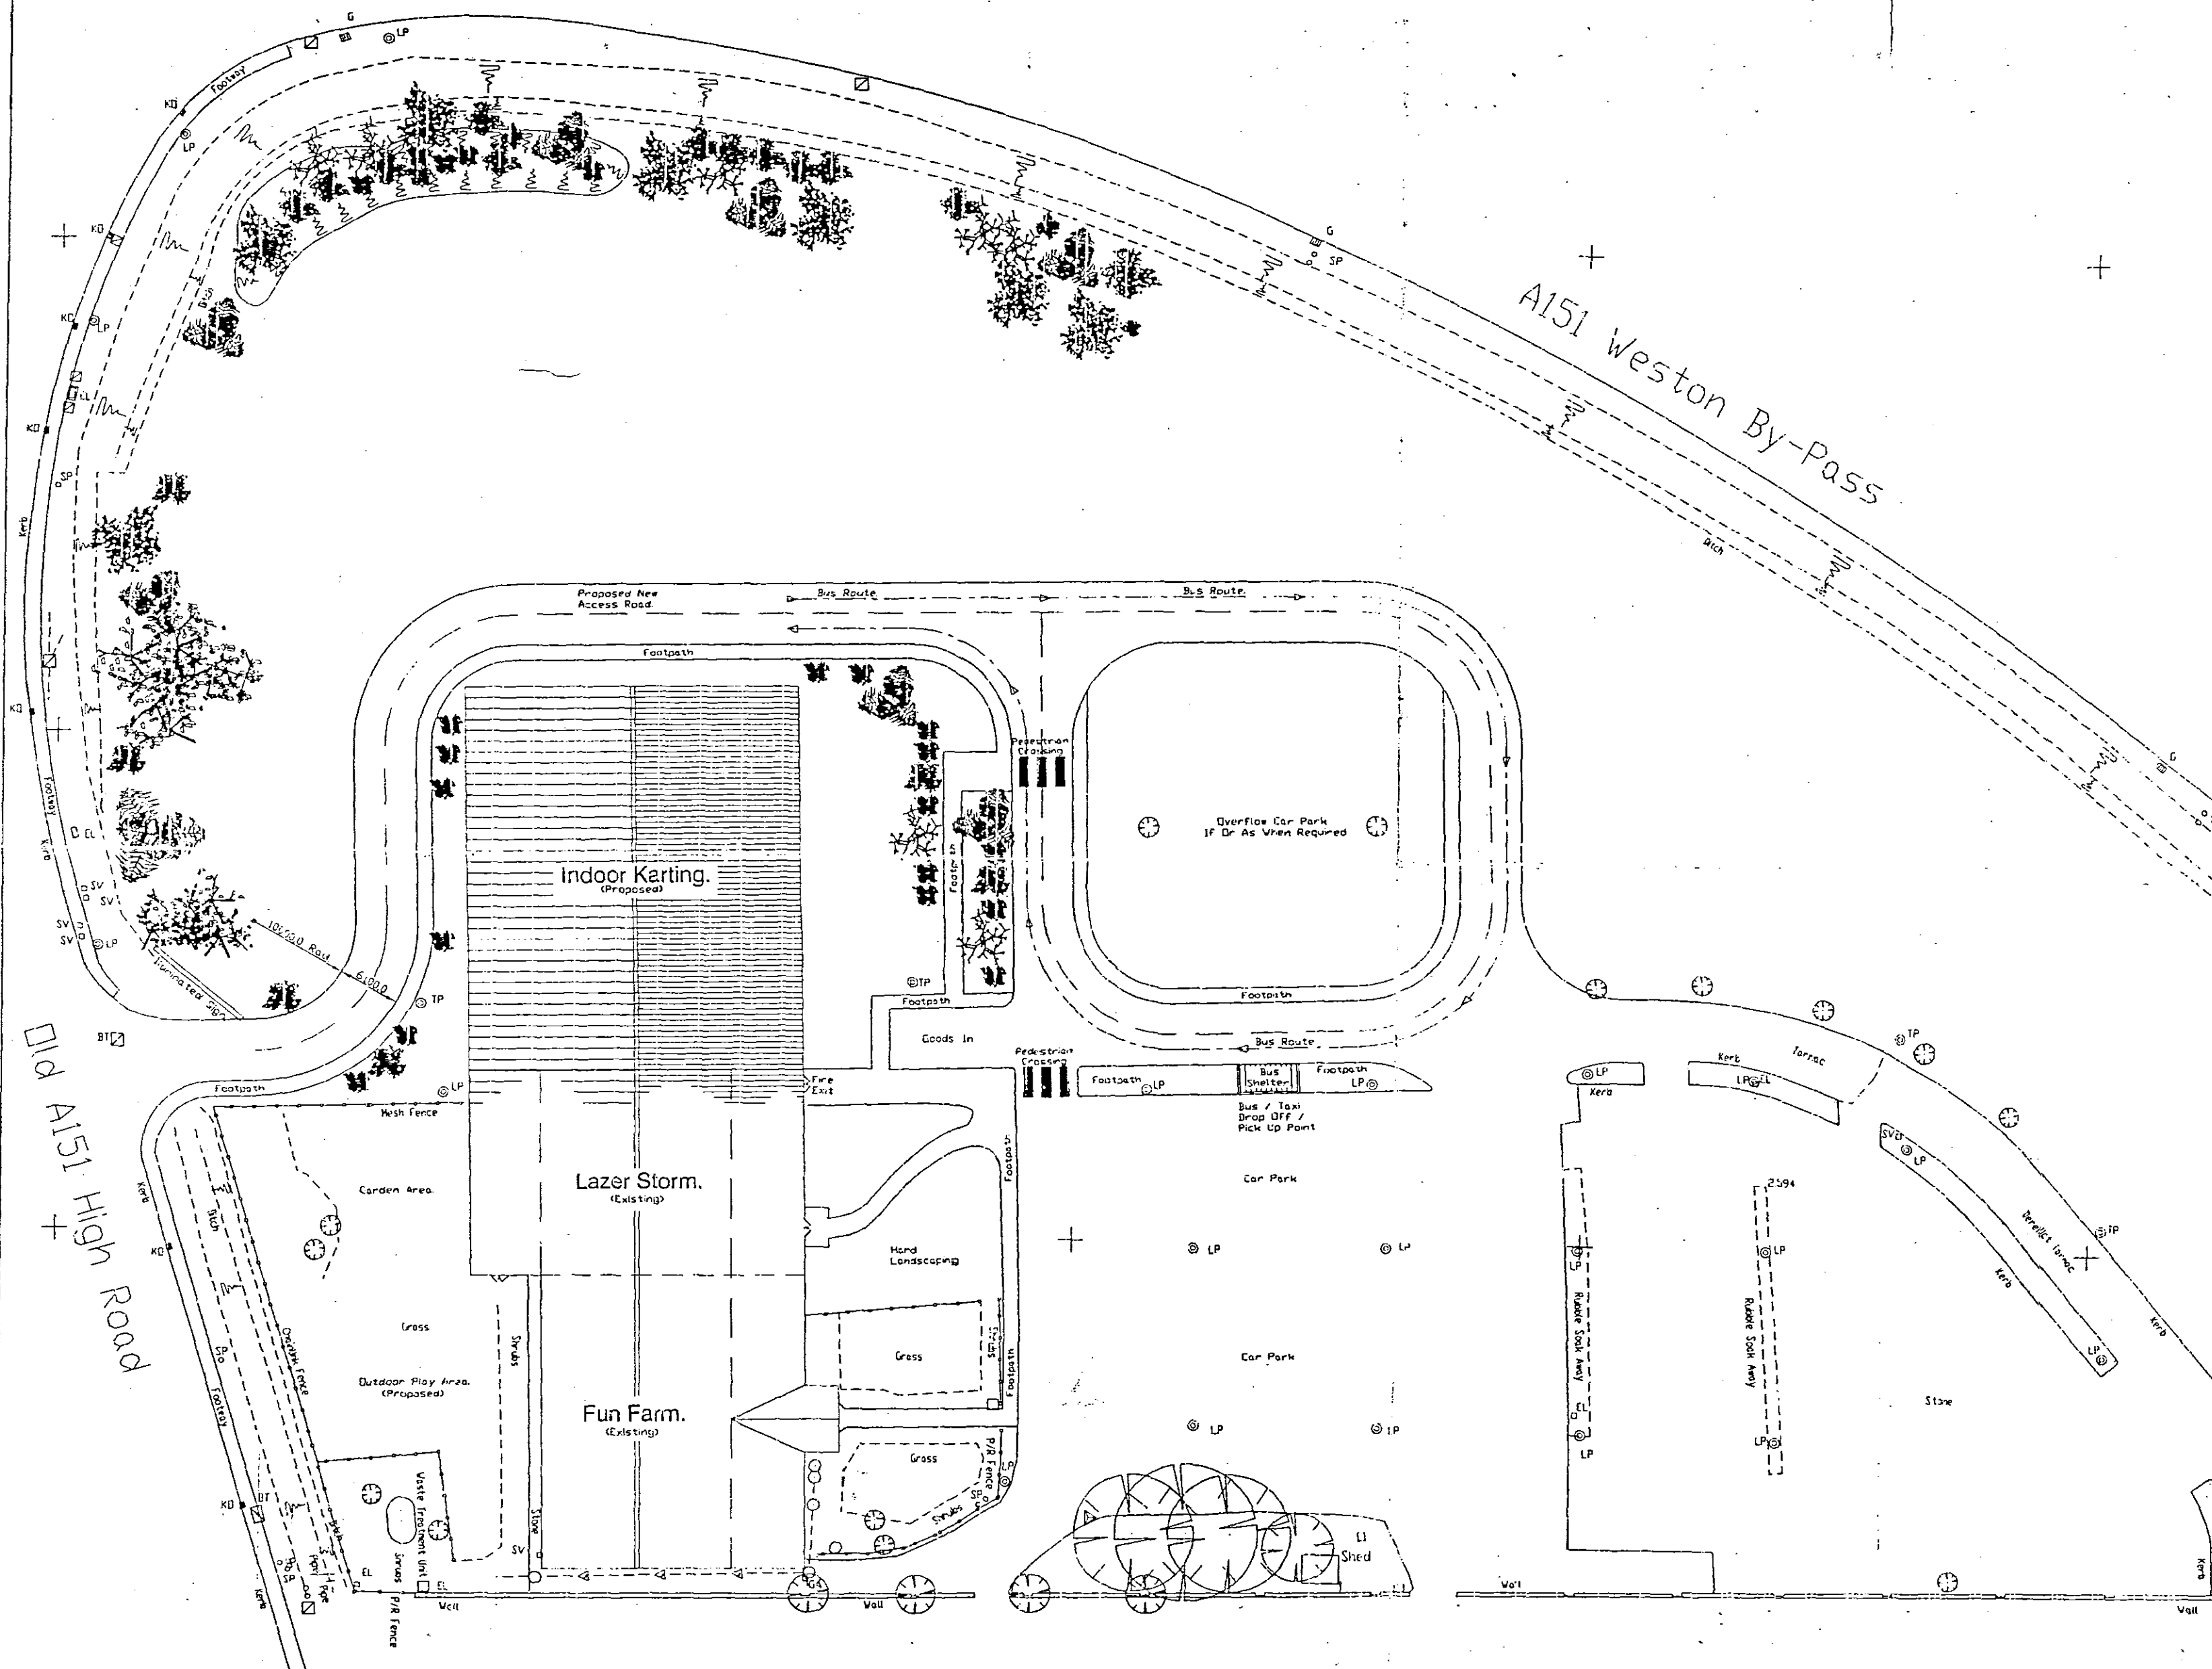


ALL DIMENSIONS IN mm DO NOT SCALE : IF IN DOUBT ASK.

COPYRIGHT

THIS DRAWING IS PRIVATE AND CONFIDENTIAL AND IS SUPPLIED ON THE EXPRESS
CONDITION THAT IT IS NOT TO BE USED FOR ANY PURPOSE OR COMED OR
COMMUNICATED TO ANY THIRD PARTY WITHOUT THE PERMISSION OF PODDINGHAM

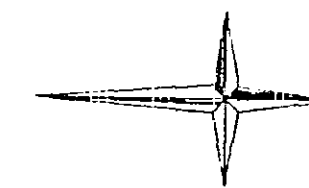

ISSUE	DESCRIPTION	APPR'd	DATE
PODDINGTONS Architectural Design Consultants Est. 1969 Rabbit Hollow, Church Lane, North Rauceby, Sleaford, Lincs. NG34 8QU Tel (01529) 488033 Fax (01529) 488044			
Client.			
Messrs. Slator Bros. Farms			
Project.			
Proposed Indoor Karting.			
High Rd. Weston, Spalding, Lincs.			
Drawing.			
Proposed Site Plan.			
Drawn.	Scale.	Date.	Checked. Approved.
J.C.P.	1:500	Apr. 03	
DWG. No.			ISSUE.
3134 - 001			