


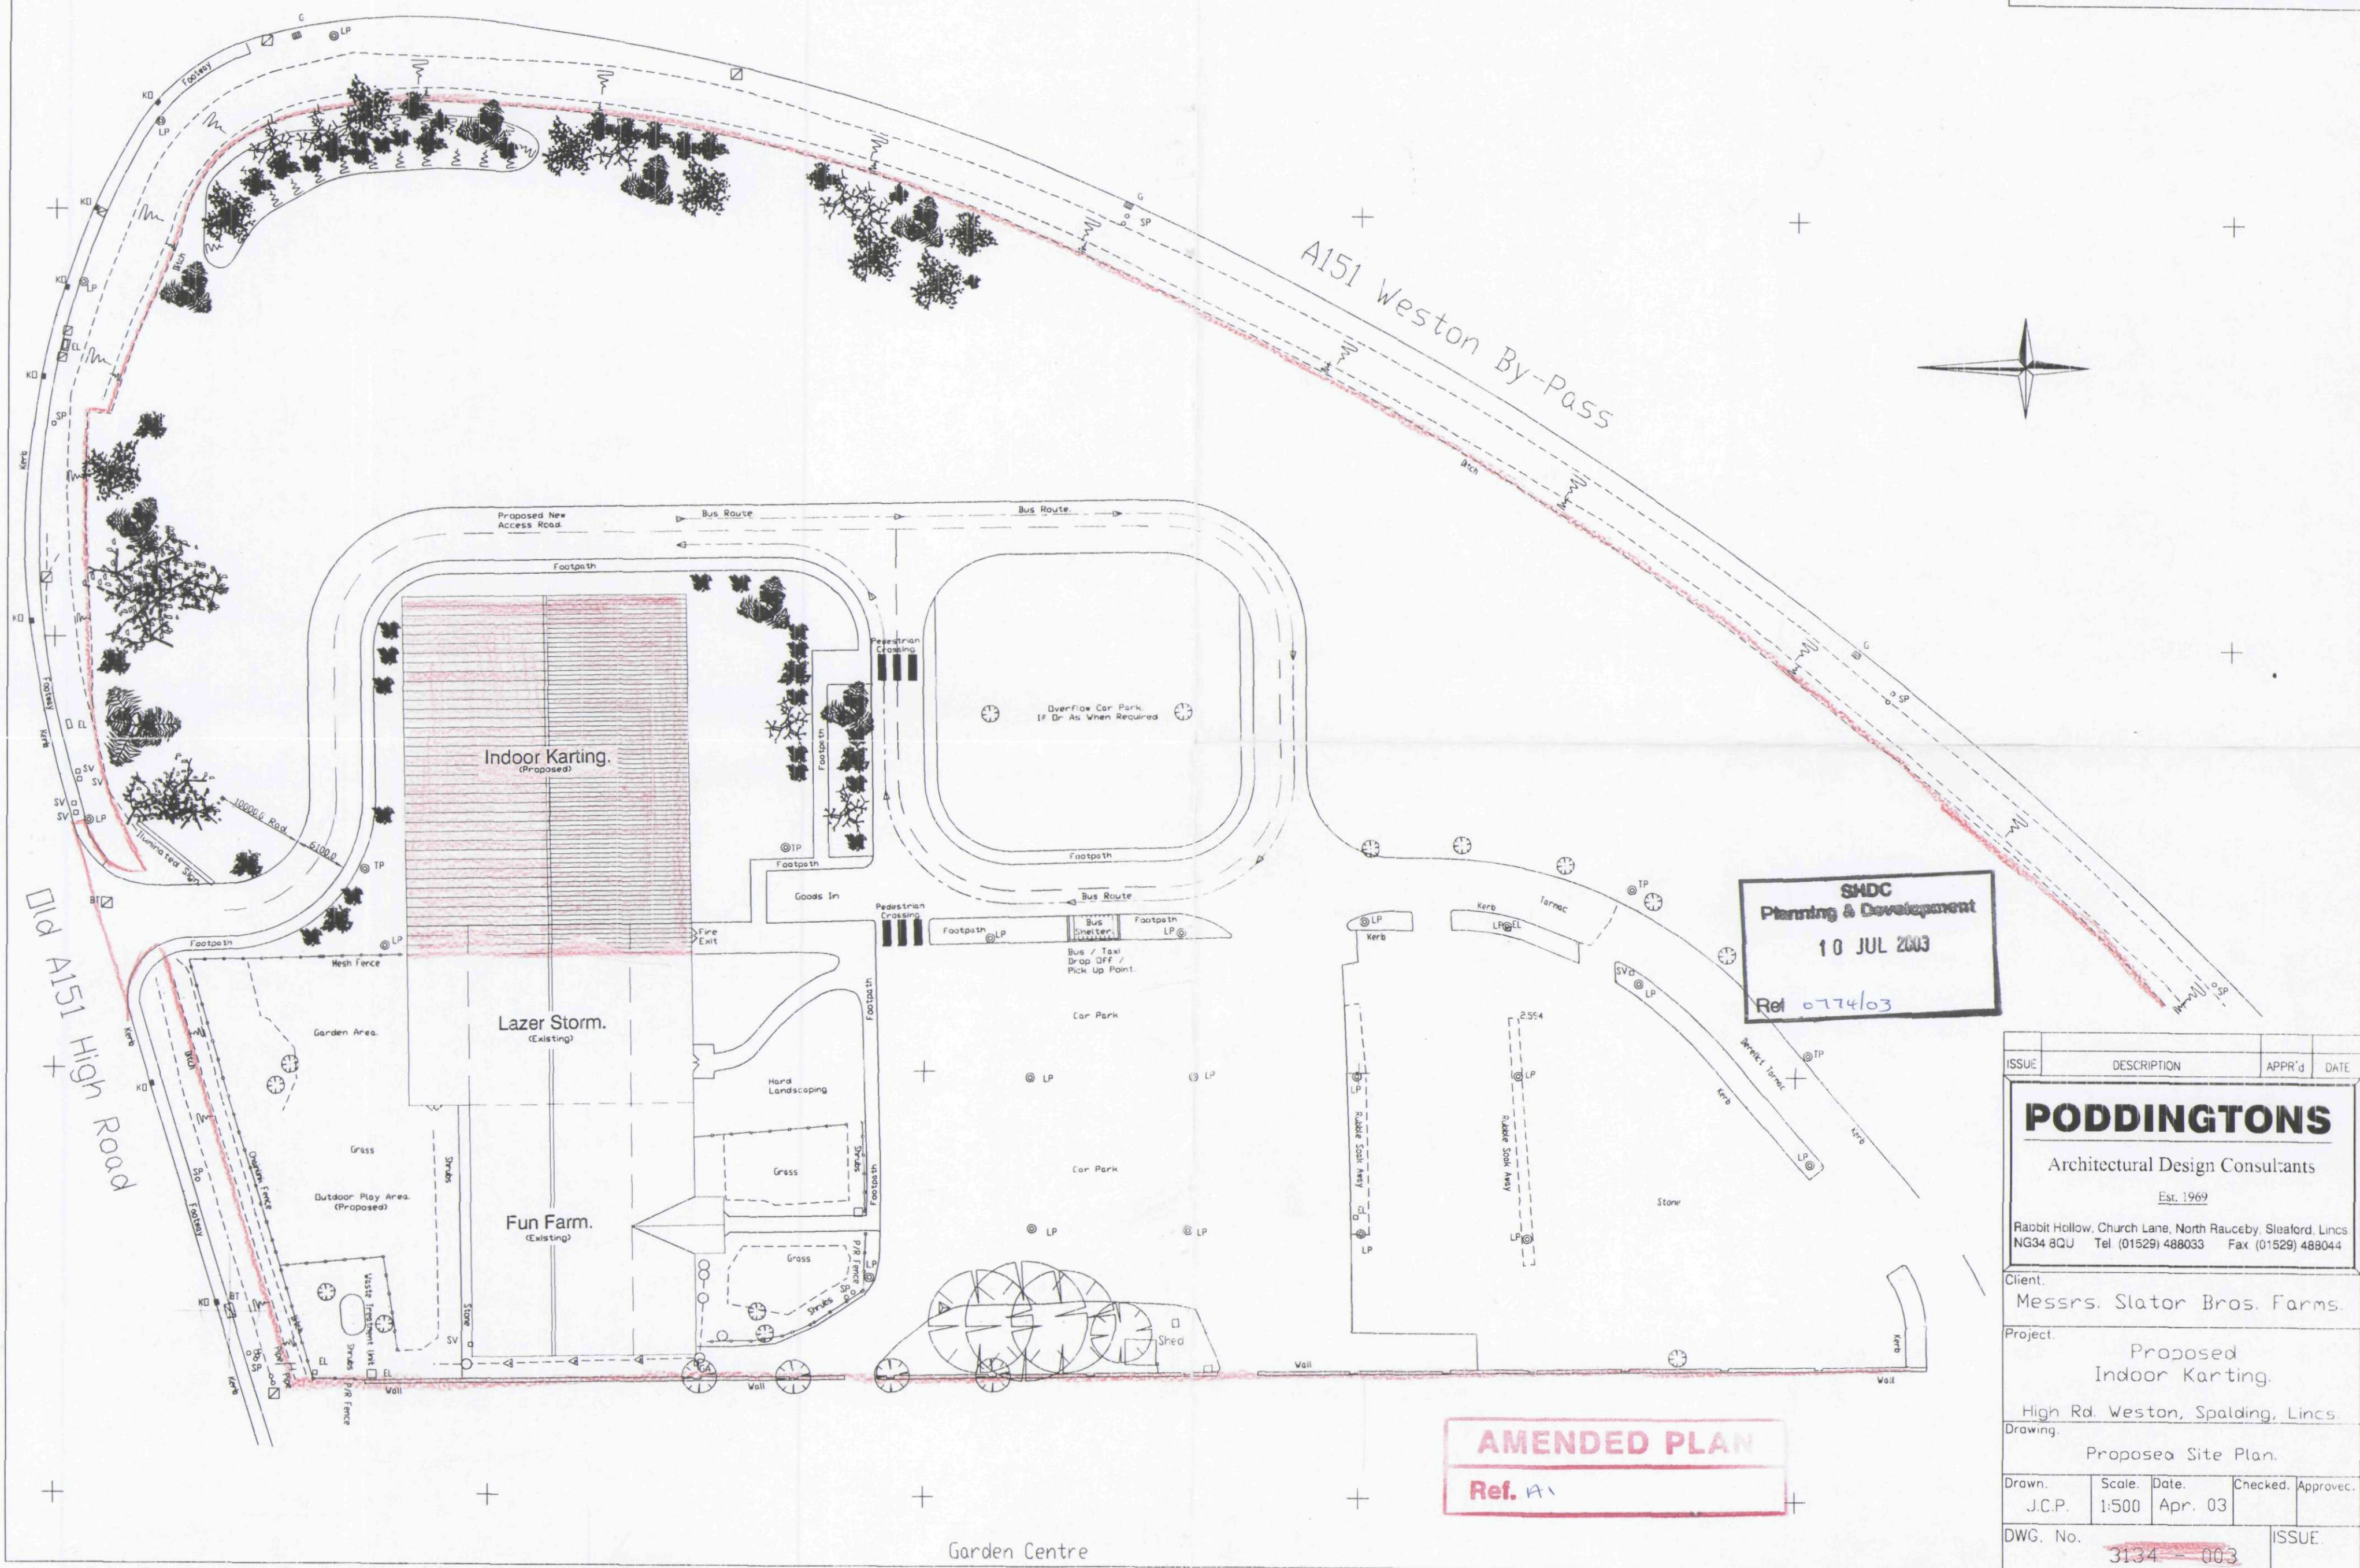

AMENDED PLAN

Ref. A1

ISSUE	DESCRIPTION	APPR'D	DATE
PODDINGTONS Architectural Design Consultants <u>Est. 1969</u> Rabbit Hollow, Church Lane, North Rauceby, Skeaford, Lincs NG34 8QU Tel (01529) 488033 Fax (01529) 488044			
Client.			
Messrs. Slaton Bros. Farms.			
Project.			
Proposed Indoor Karting.			
High Rd. Weston, Spalding, Lincs.			
Drawing.			
Proposed Site Plan.			
Drawn.	Scale.	Date.	Checked, Approved.
J.C.P.	1:500	Apr. 03	
DWG. No.			ISSUE.
3134 - 003			