


DWG. No.
3134 - 001

ISSUE.

ALL DIMENSIONS IN mm DO NOT SCALE : IF IN DOUBT ASK

COPYRIGHT

THIS DRAWING IS PRIVATE AND CONFIDENTIAL AND IS SUPPLIED ON THE EXPRESS CONDITION THAT IT IS NOT TO BE USED FOR ANY PURPOSE OR COPIED OR COMMUNICATED TO ANY THIRD PARTY WITHOUT THE PERMISSION OF PODDINGTONS

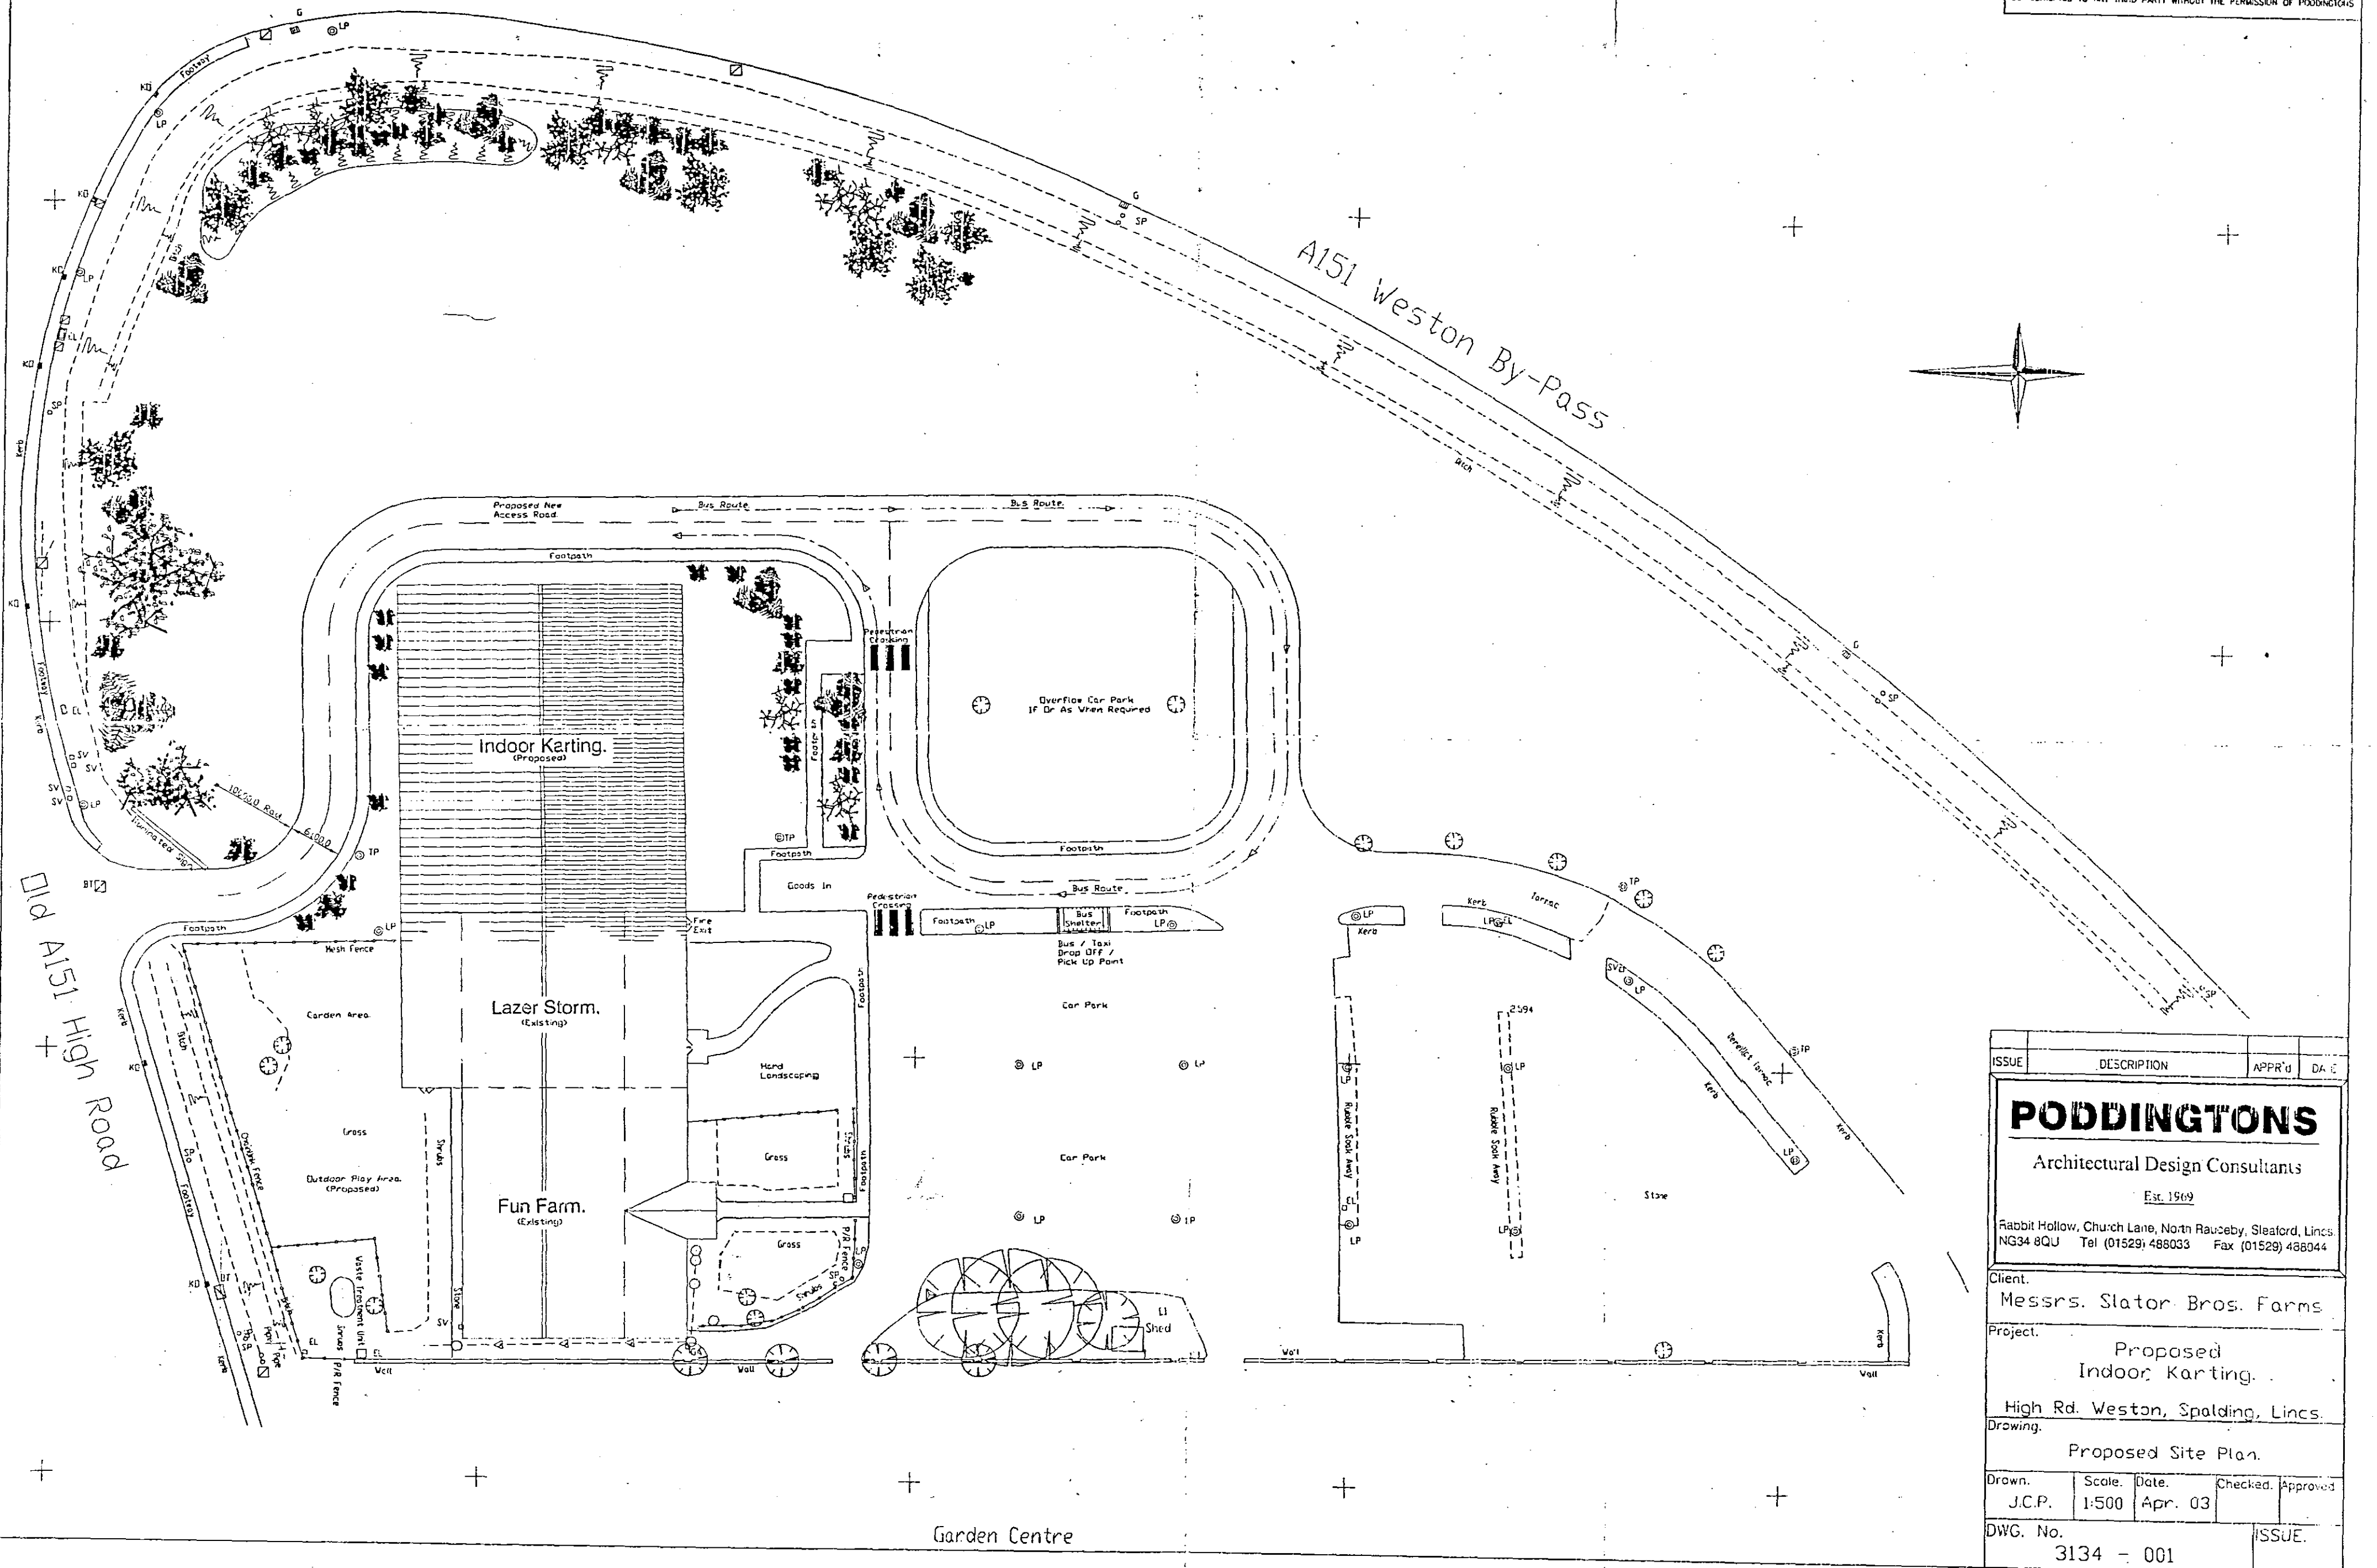

ISSUE	DESCRIPTION	APPR'D	DATE
PODDINGTONS			
Architectural Design Consultants			
Est. 1969			
Rabbit Hollow, Church Lane, North Rauceby, Skefford, Lincs.			
NG34 8QU Tel (01529) 488033 Fax (01529) 488044			
Client: Messrs. Slater Bros. Farms			
Project: Proposed Indoor Karting			
High Rd. Weston, Spalding, Lincs.			
Drawing: Proposed Site Plan			
Drawn: J.C.P.	Scale: 1:500	Date: Apr. 03	Checked: Approved
DWG. No. 3134 - 001			ISSUE.