






EXISTING FRONT ELEVATION

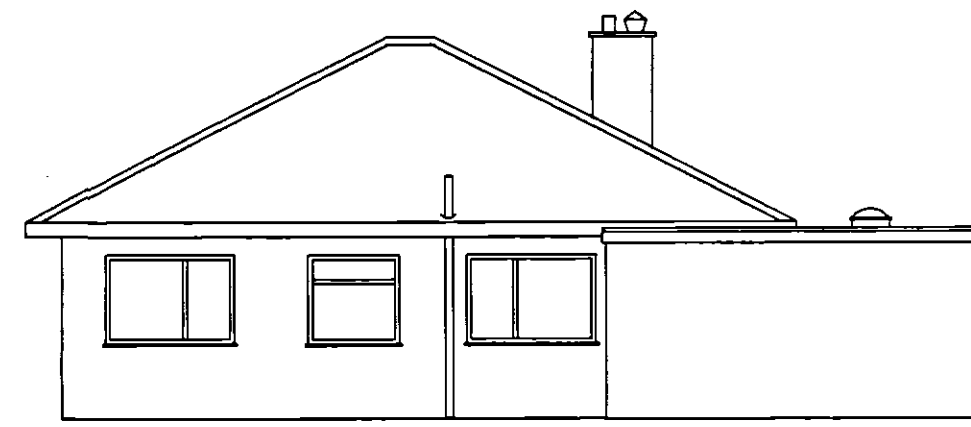


EXISTING REAR ELEVATION

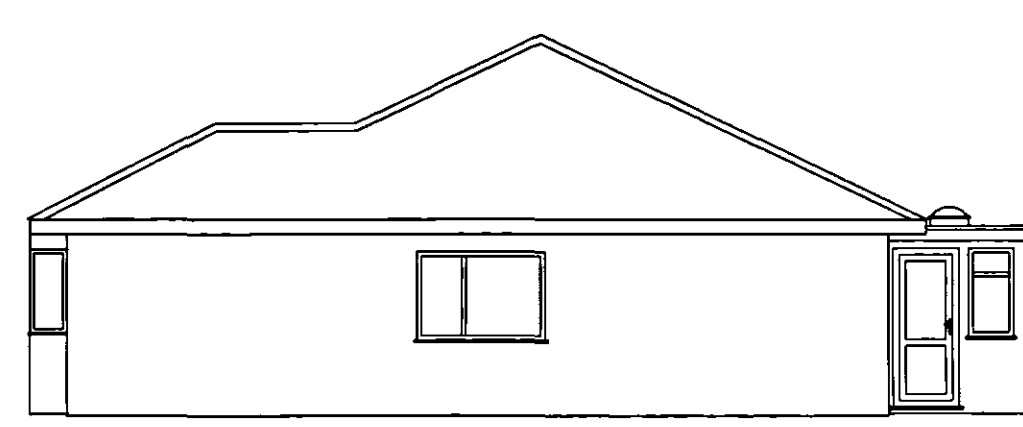


EXISTING SIDE ELEVATION

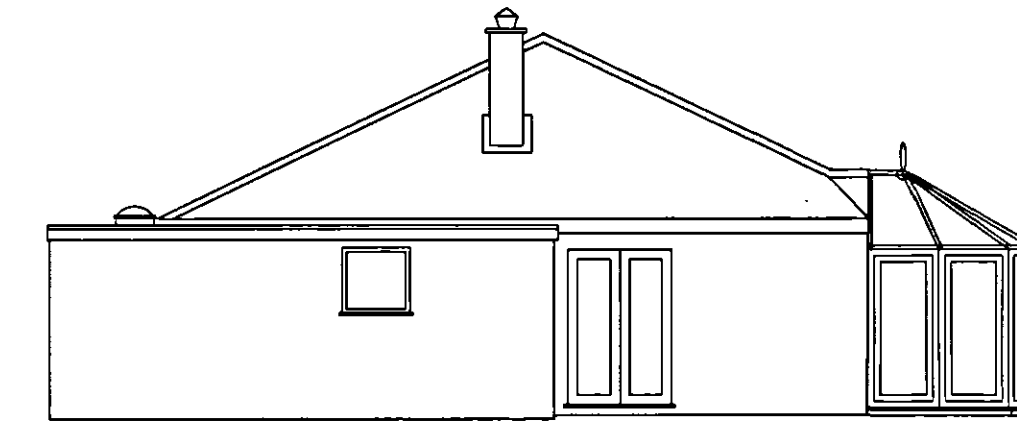


EXISTING SIDE ELEVATION

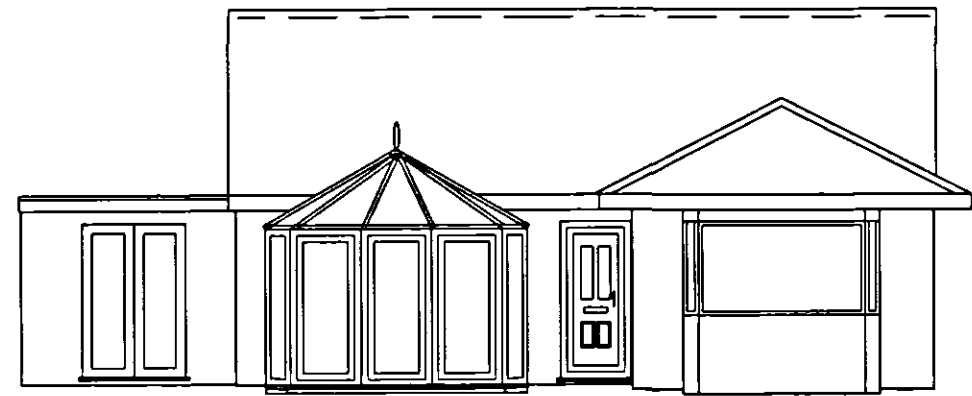


PROPOSED FRONT ELEVATION

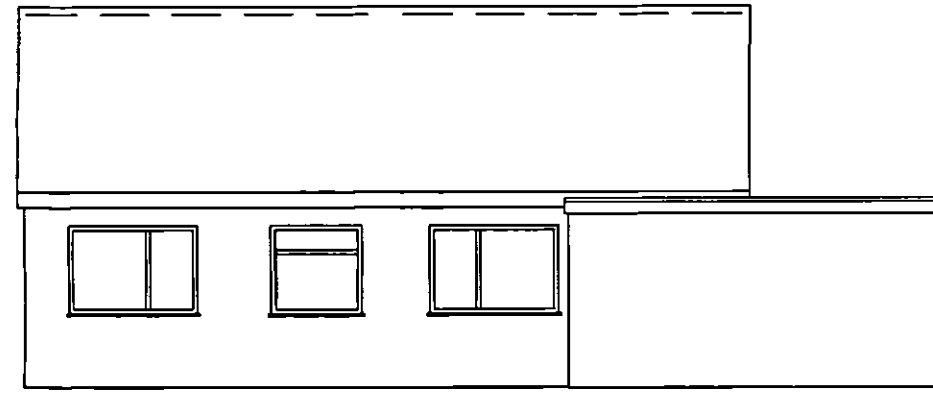



PROPOSED REAR ELEVATION

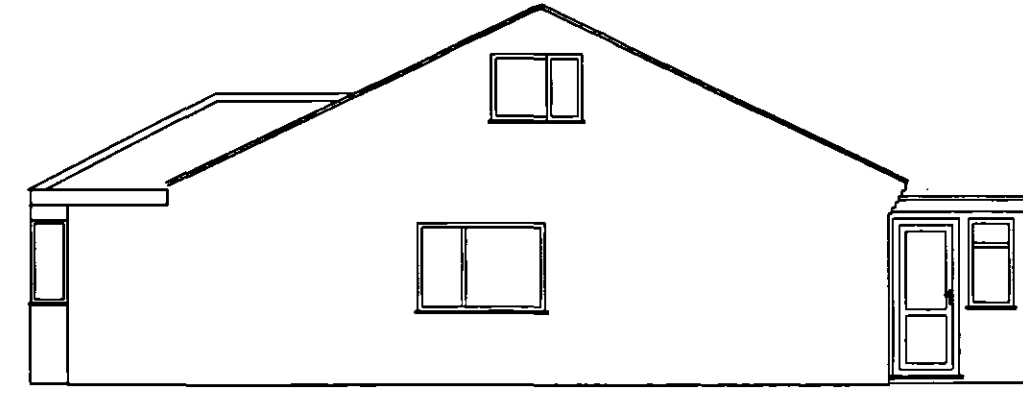


PROPOSED SIDE ELEVATION

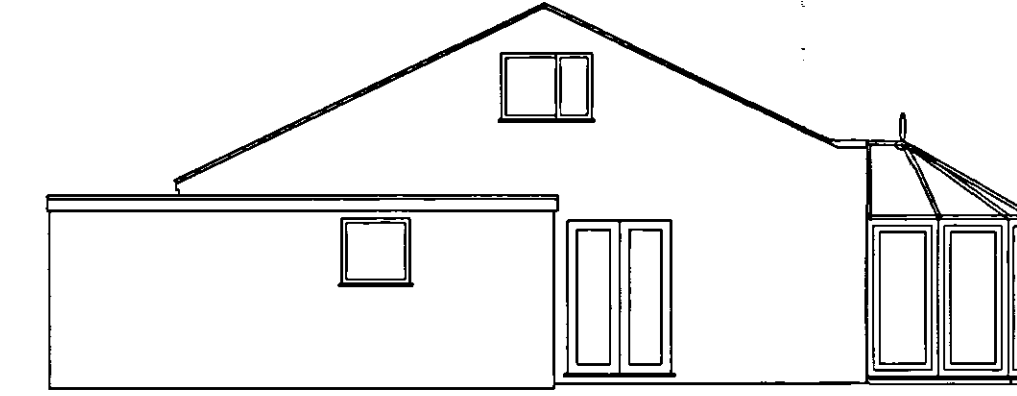

PROPOSED SIDE ELEVATION

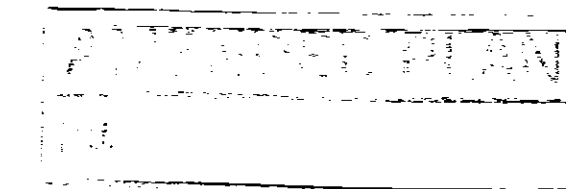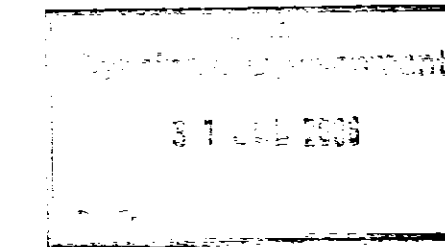

WENMAN BUILDING DESIGN
10 Broadgate
Whaplode Drove
Spalding
Lincs. PE12 0TN
Tel/Fax 01406 331072
Mobile 0784 1718457

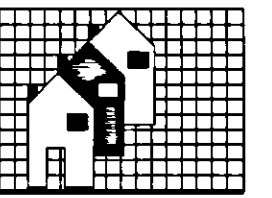

Client:

MR & MRS READ

Project Address:

212 BROADGATE
WESTON HILLS
SPALDING
Lincs.

PROJECT DETAILS:


Drwg N° : WEN/GR/1026/06

DESCRIPTION:
LOFT CONVERSION,
BATHROOM ADAPTIONS &
ASSOCIATED WORKS
ELEVATIONS & FLOOR PLANS


NOTES:
PLANNING APPLICATION
revised drwg: July 2006

SCALE 1:50 1:100


RW

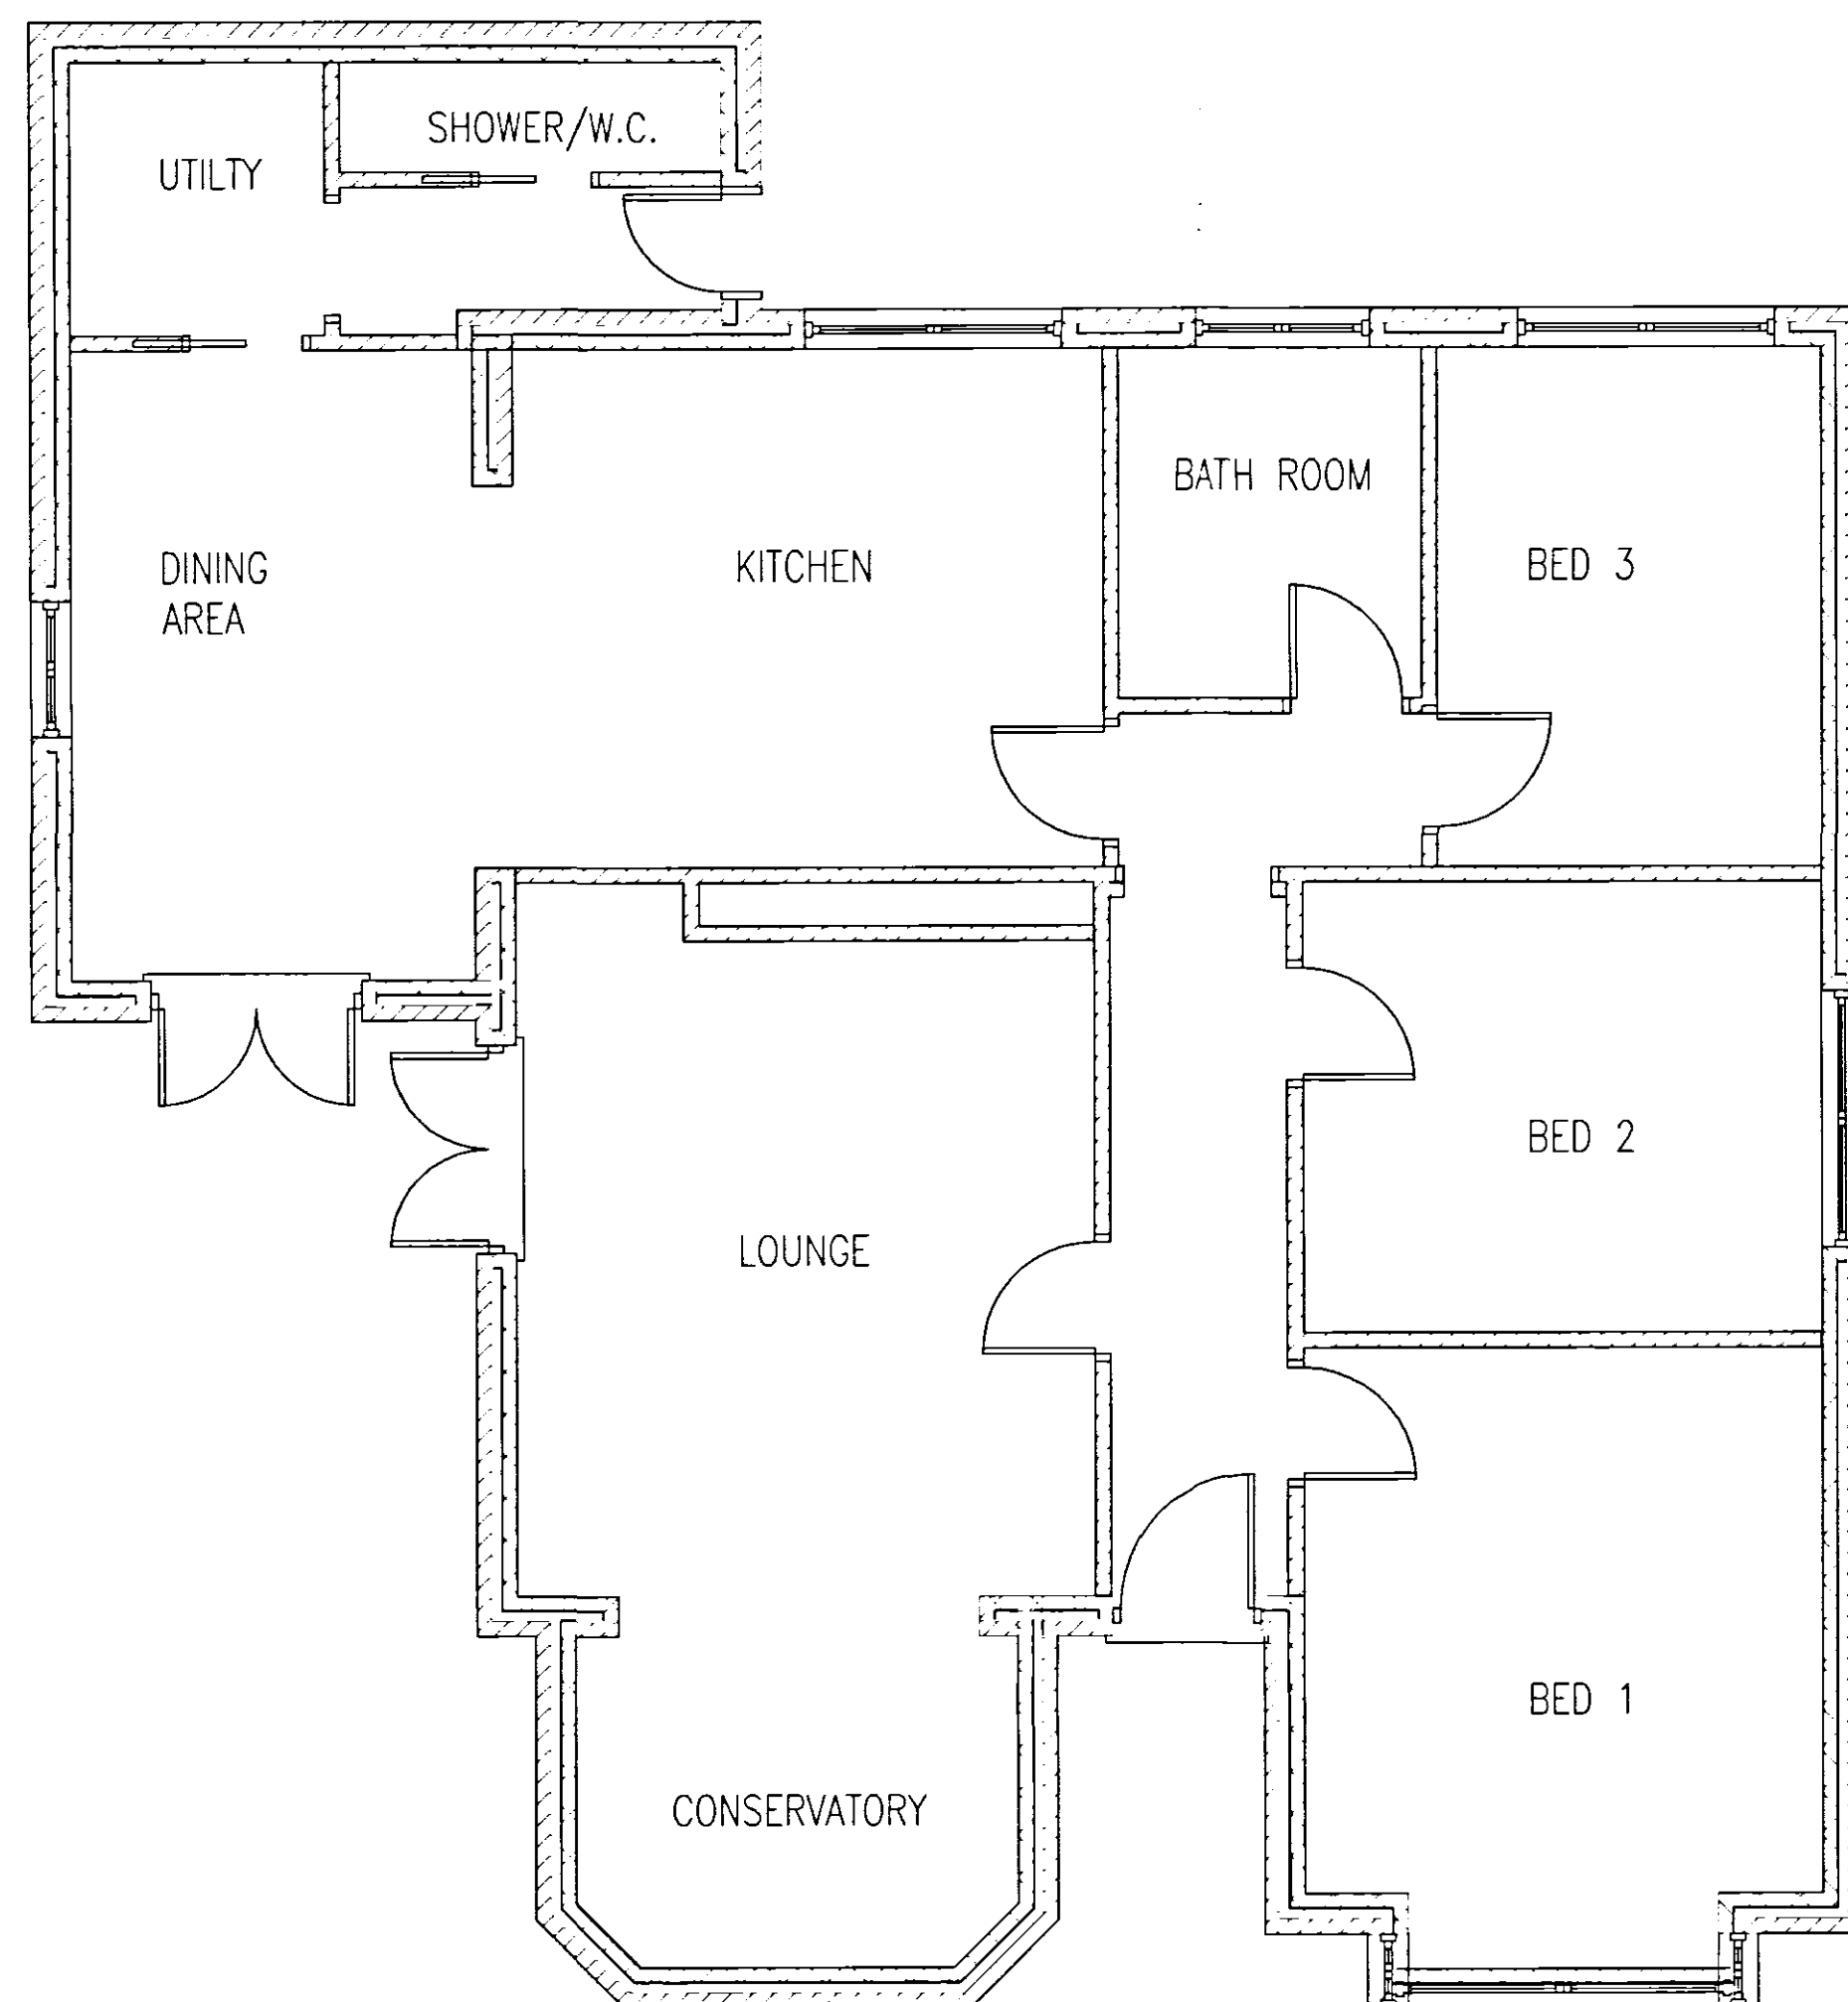

EXISTING GROUND FLOOR PLAN

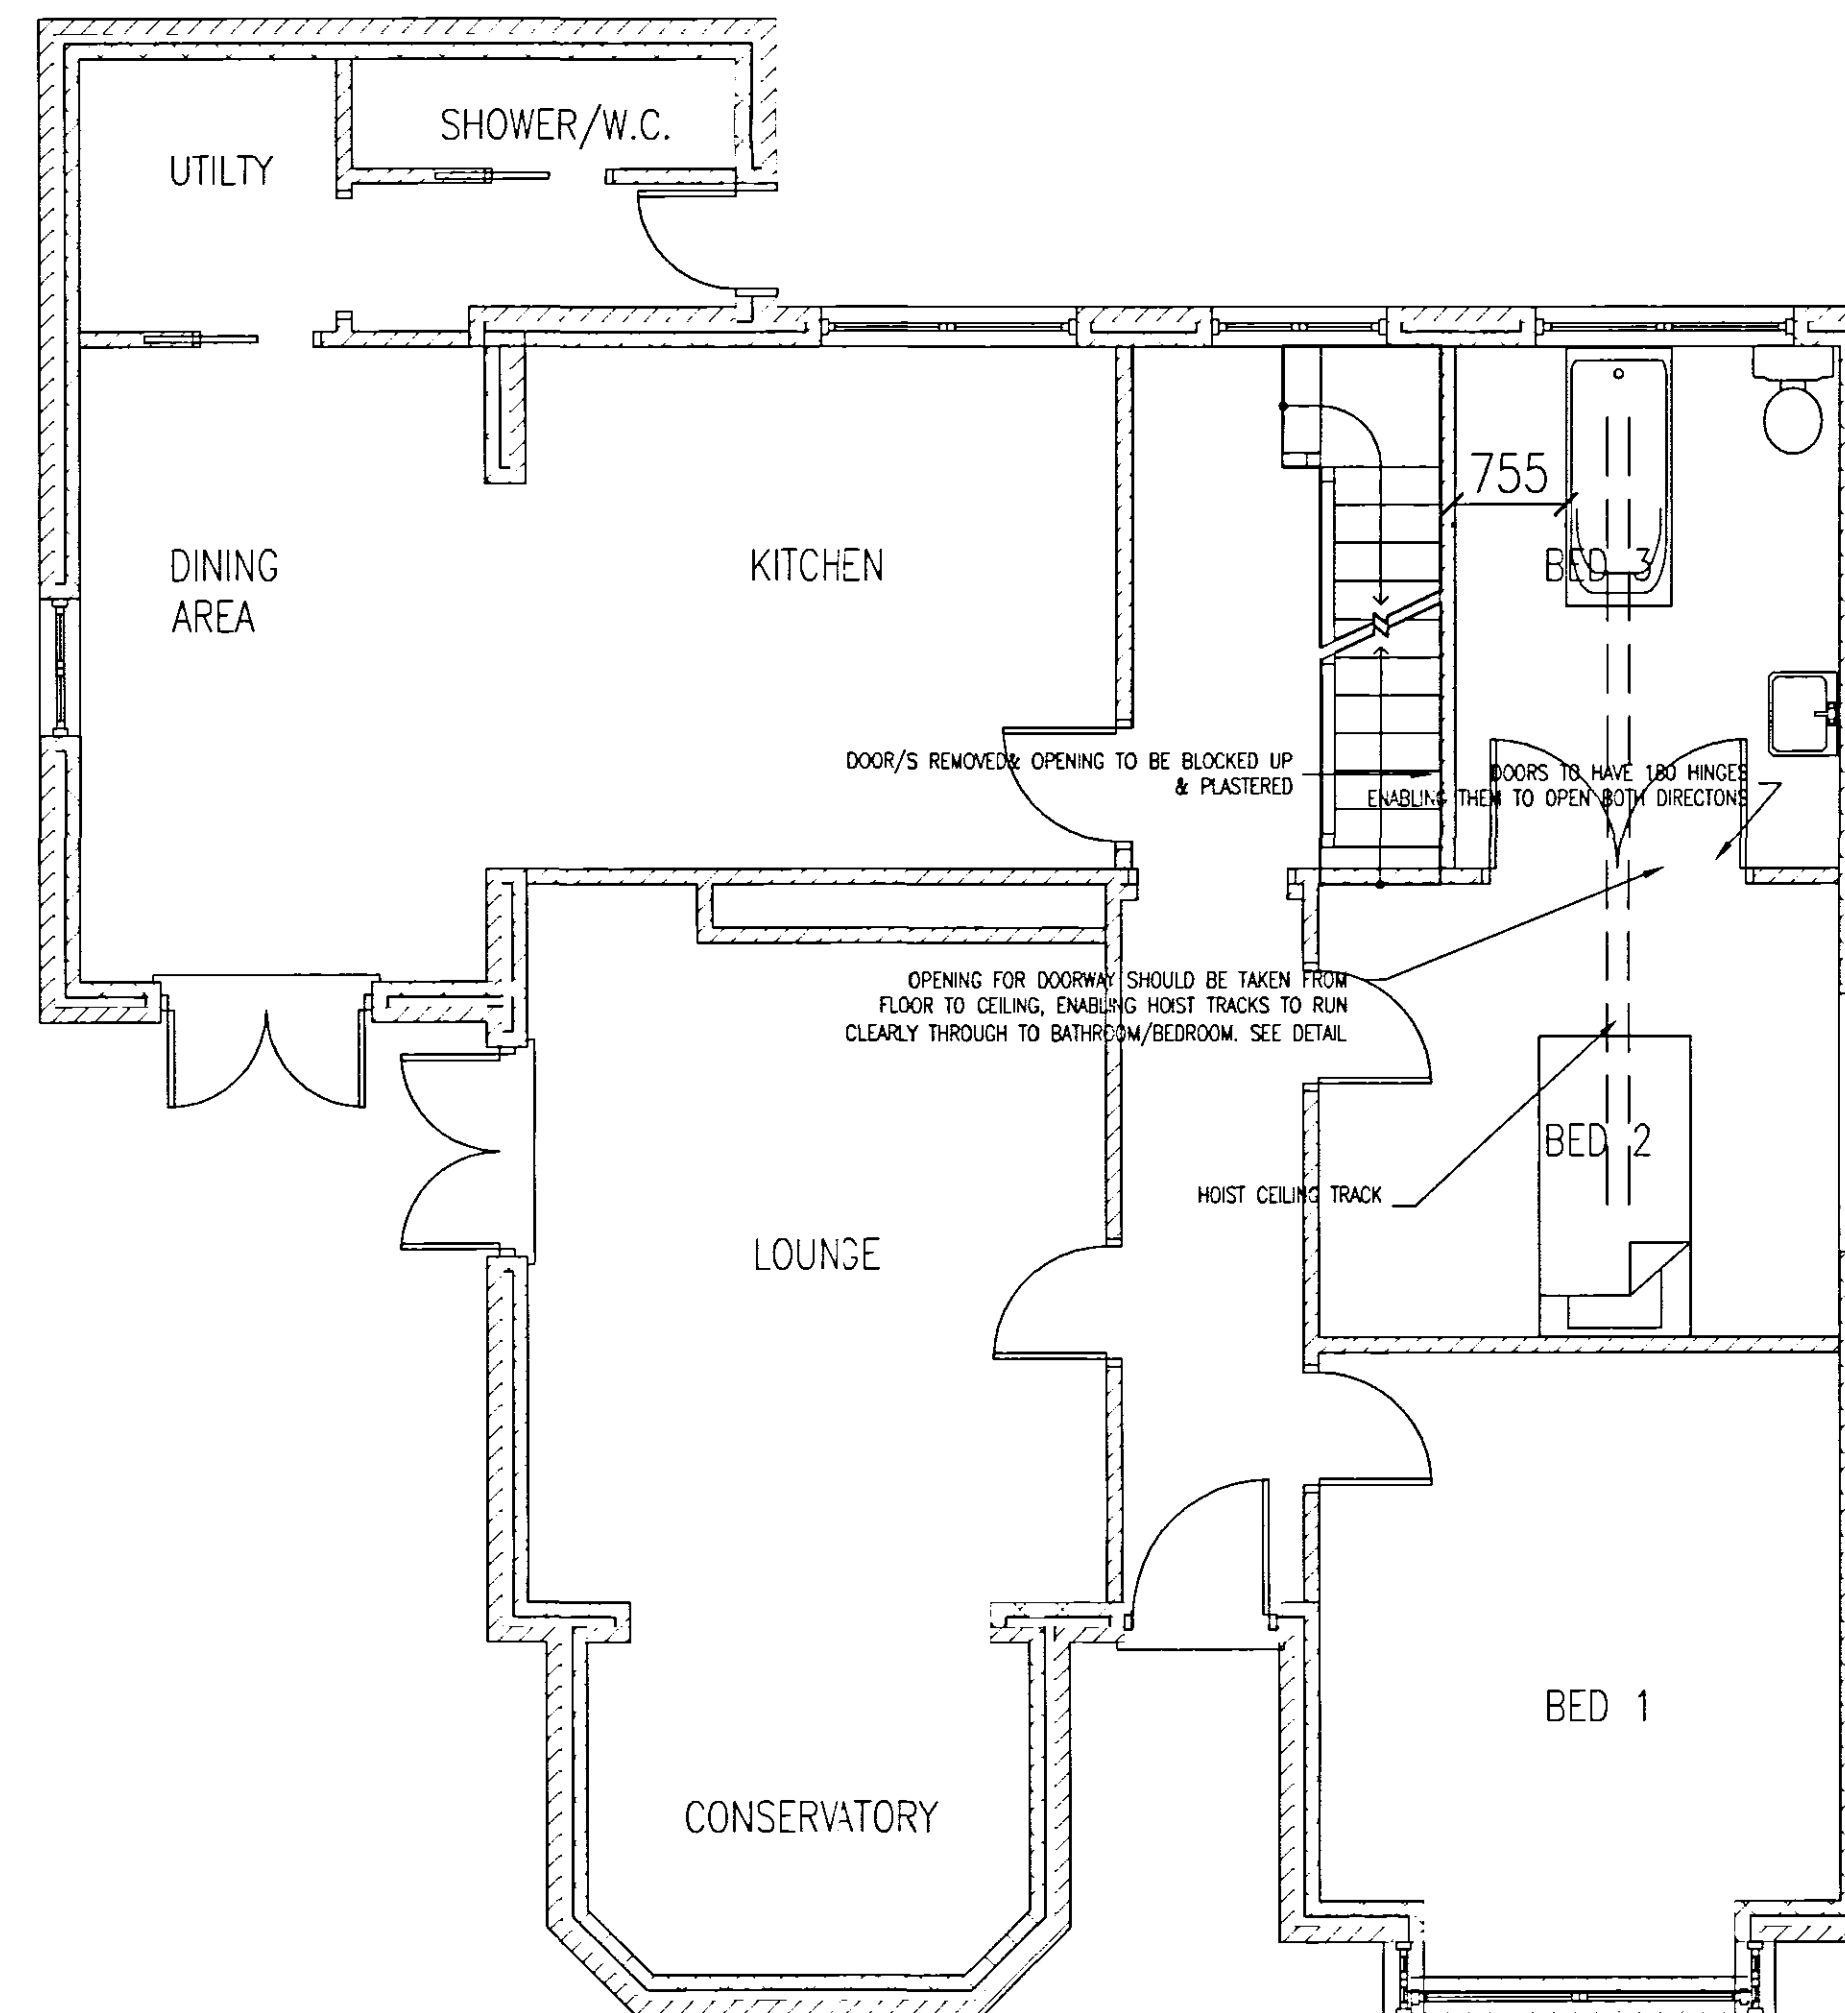

PROPOSED GROUND FLOOR PLAN

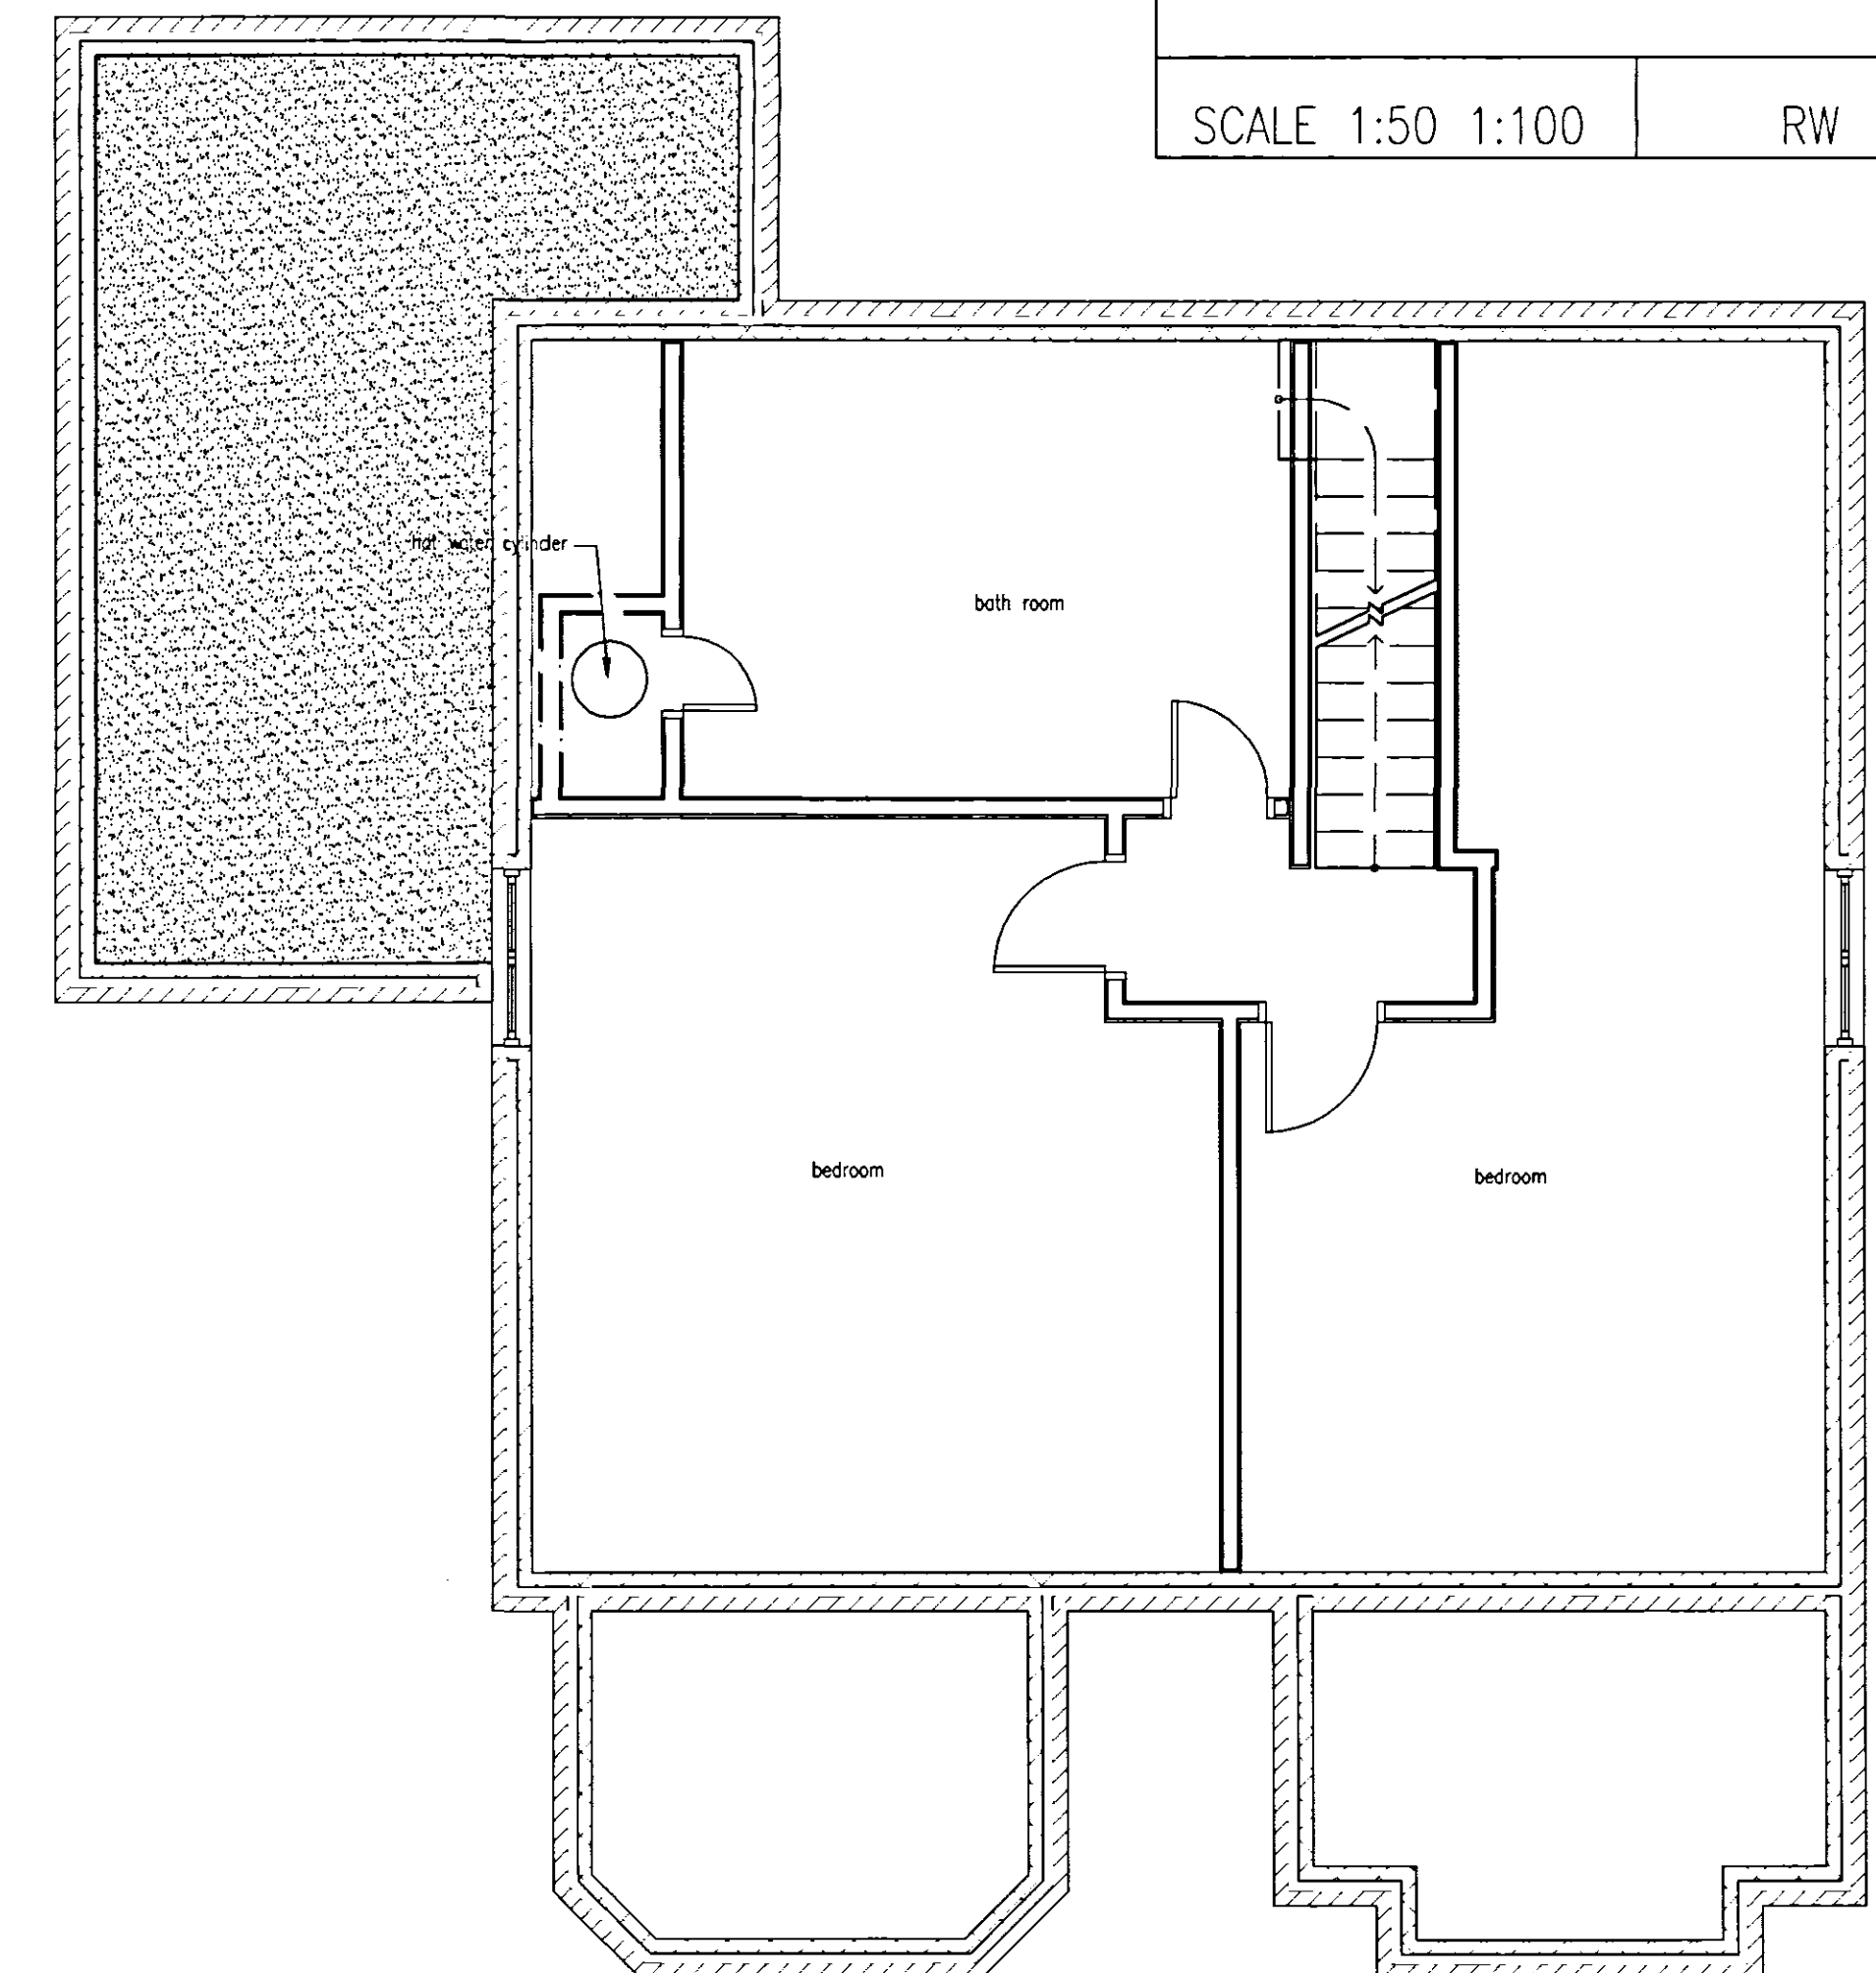

PROPOSED FIRST FLOOR LAYOUT