






EXISTING FRONT ELEVATION

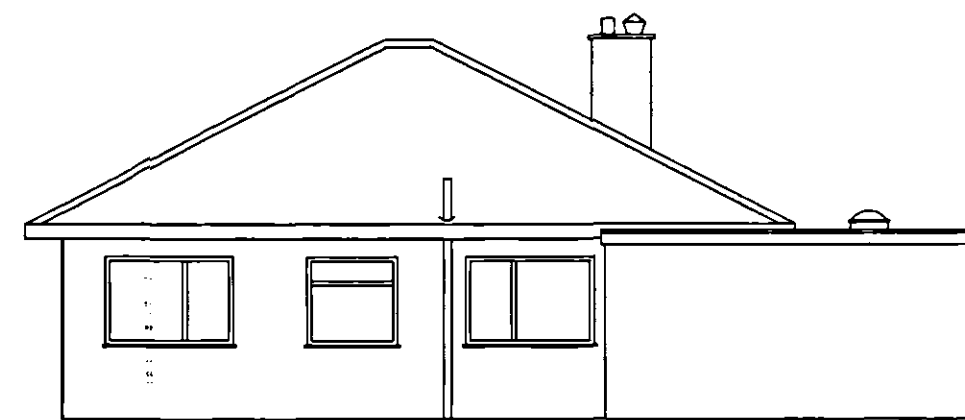


EXISTING REAR ELEVATION

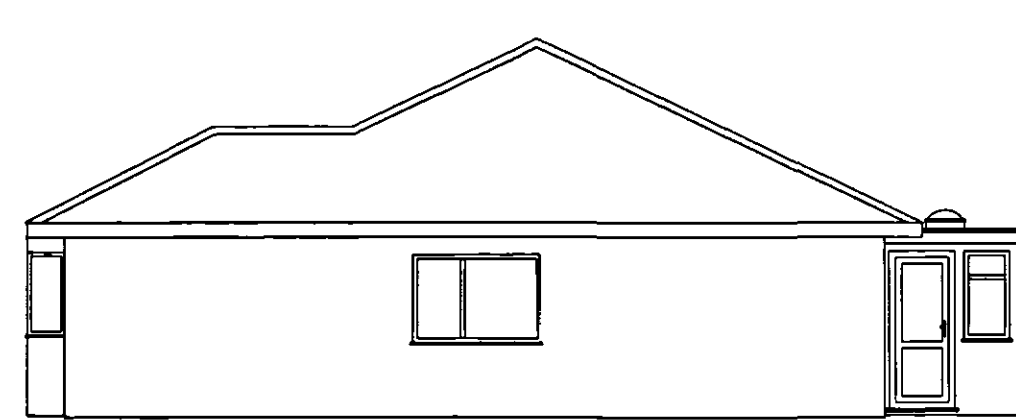


EXISTING SIDE ELEVATION

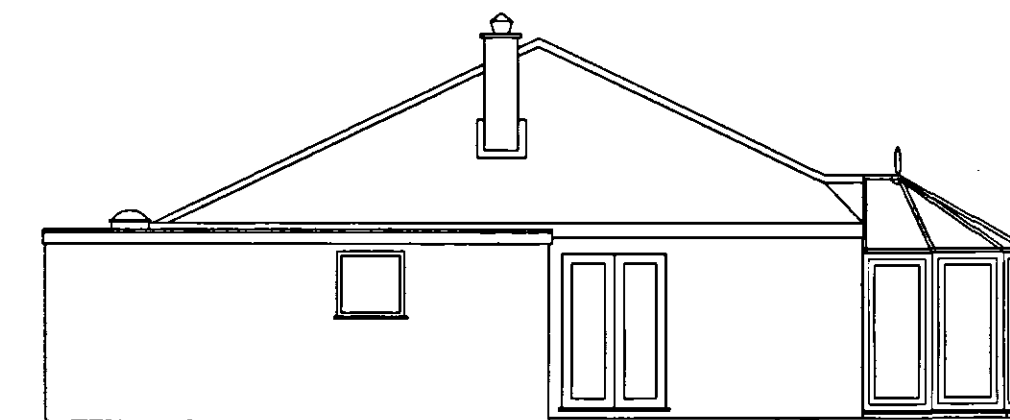


EXISTING SIDE ELEVATION

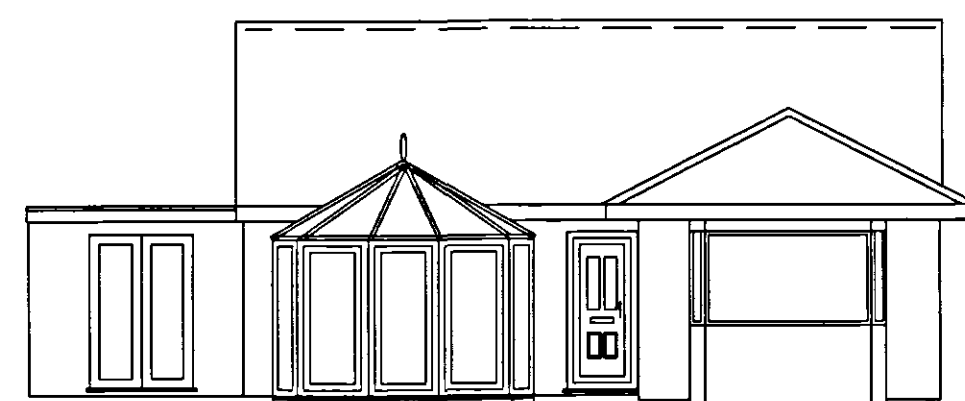

PROPOSED FRONT ELEVATION

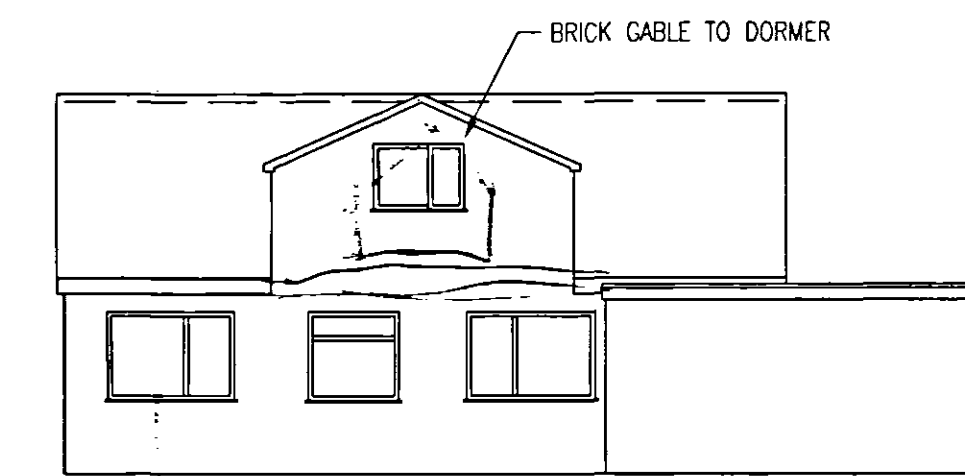

PROPOSED REAR ELEVATION

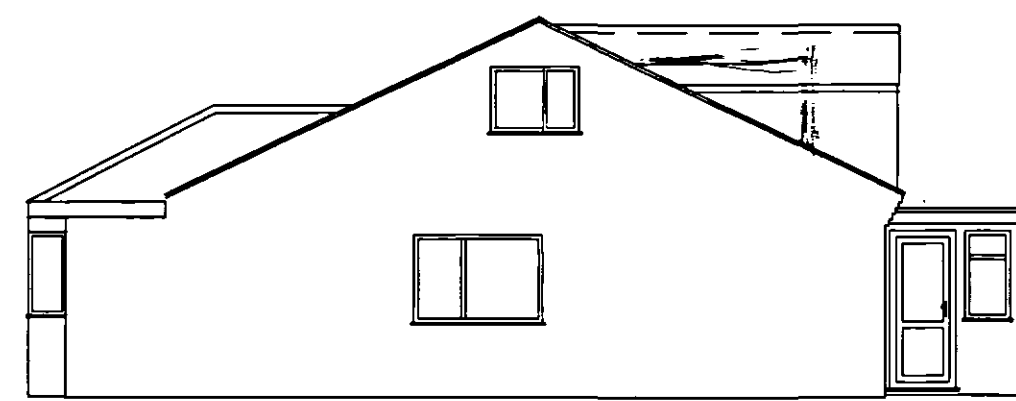

PROPOSED SIDE ELEVATION




PROPOSED SIDE ELEVATION

SUPERSEDED

Site
Planning & Development
21 JUL 2005
Ref: 0722/06

WENMAN BUILDING DESIGN
10 Broadgate
Whaplode Drove
Spalding
Lincs. PE12 0TN
Tel/Fax 01406 331072
Mobile 0784 1718457

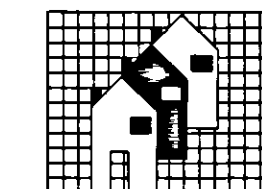

Client:

MR & MRS READ
AMENDED PLAN
Ref: A1

Project Address:

212 BROADGATE
WESTON HILLS
SPALDING
Lincs.


PROJECT DETAILS:

Drwg N° : WEN/GR/1026/06


DESCRIPTION:
LOFT CONVERSION,
BATHROOM ADAPTIONS &
ASSOCIATED WORKS
ELEVATIONS & FLOOR PLANS

NOTES:
PLANNING APPLICATION


SCALE 1:50 1:100 RW

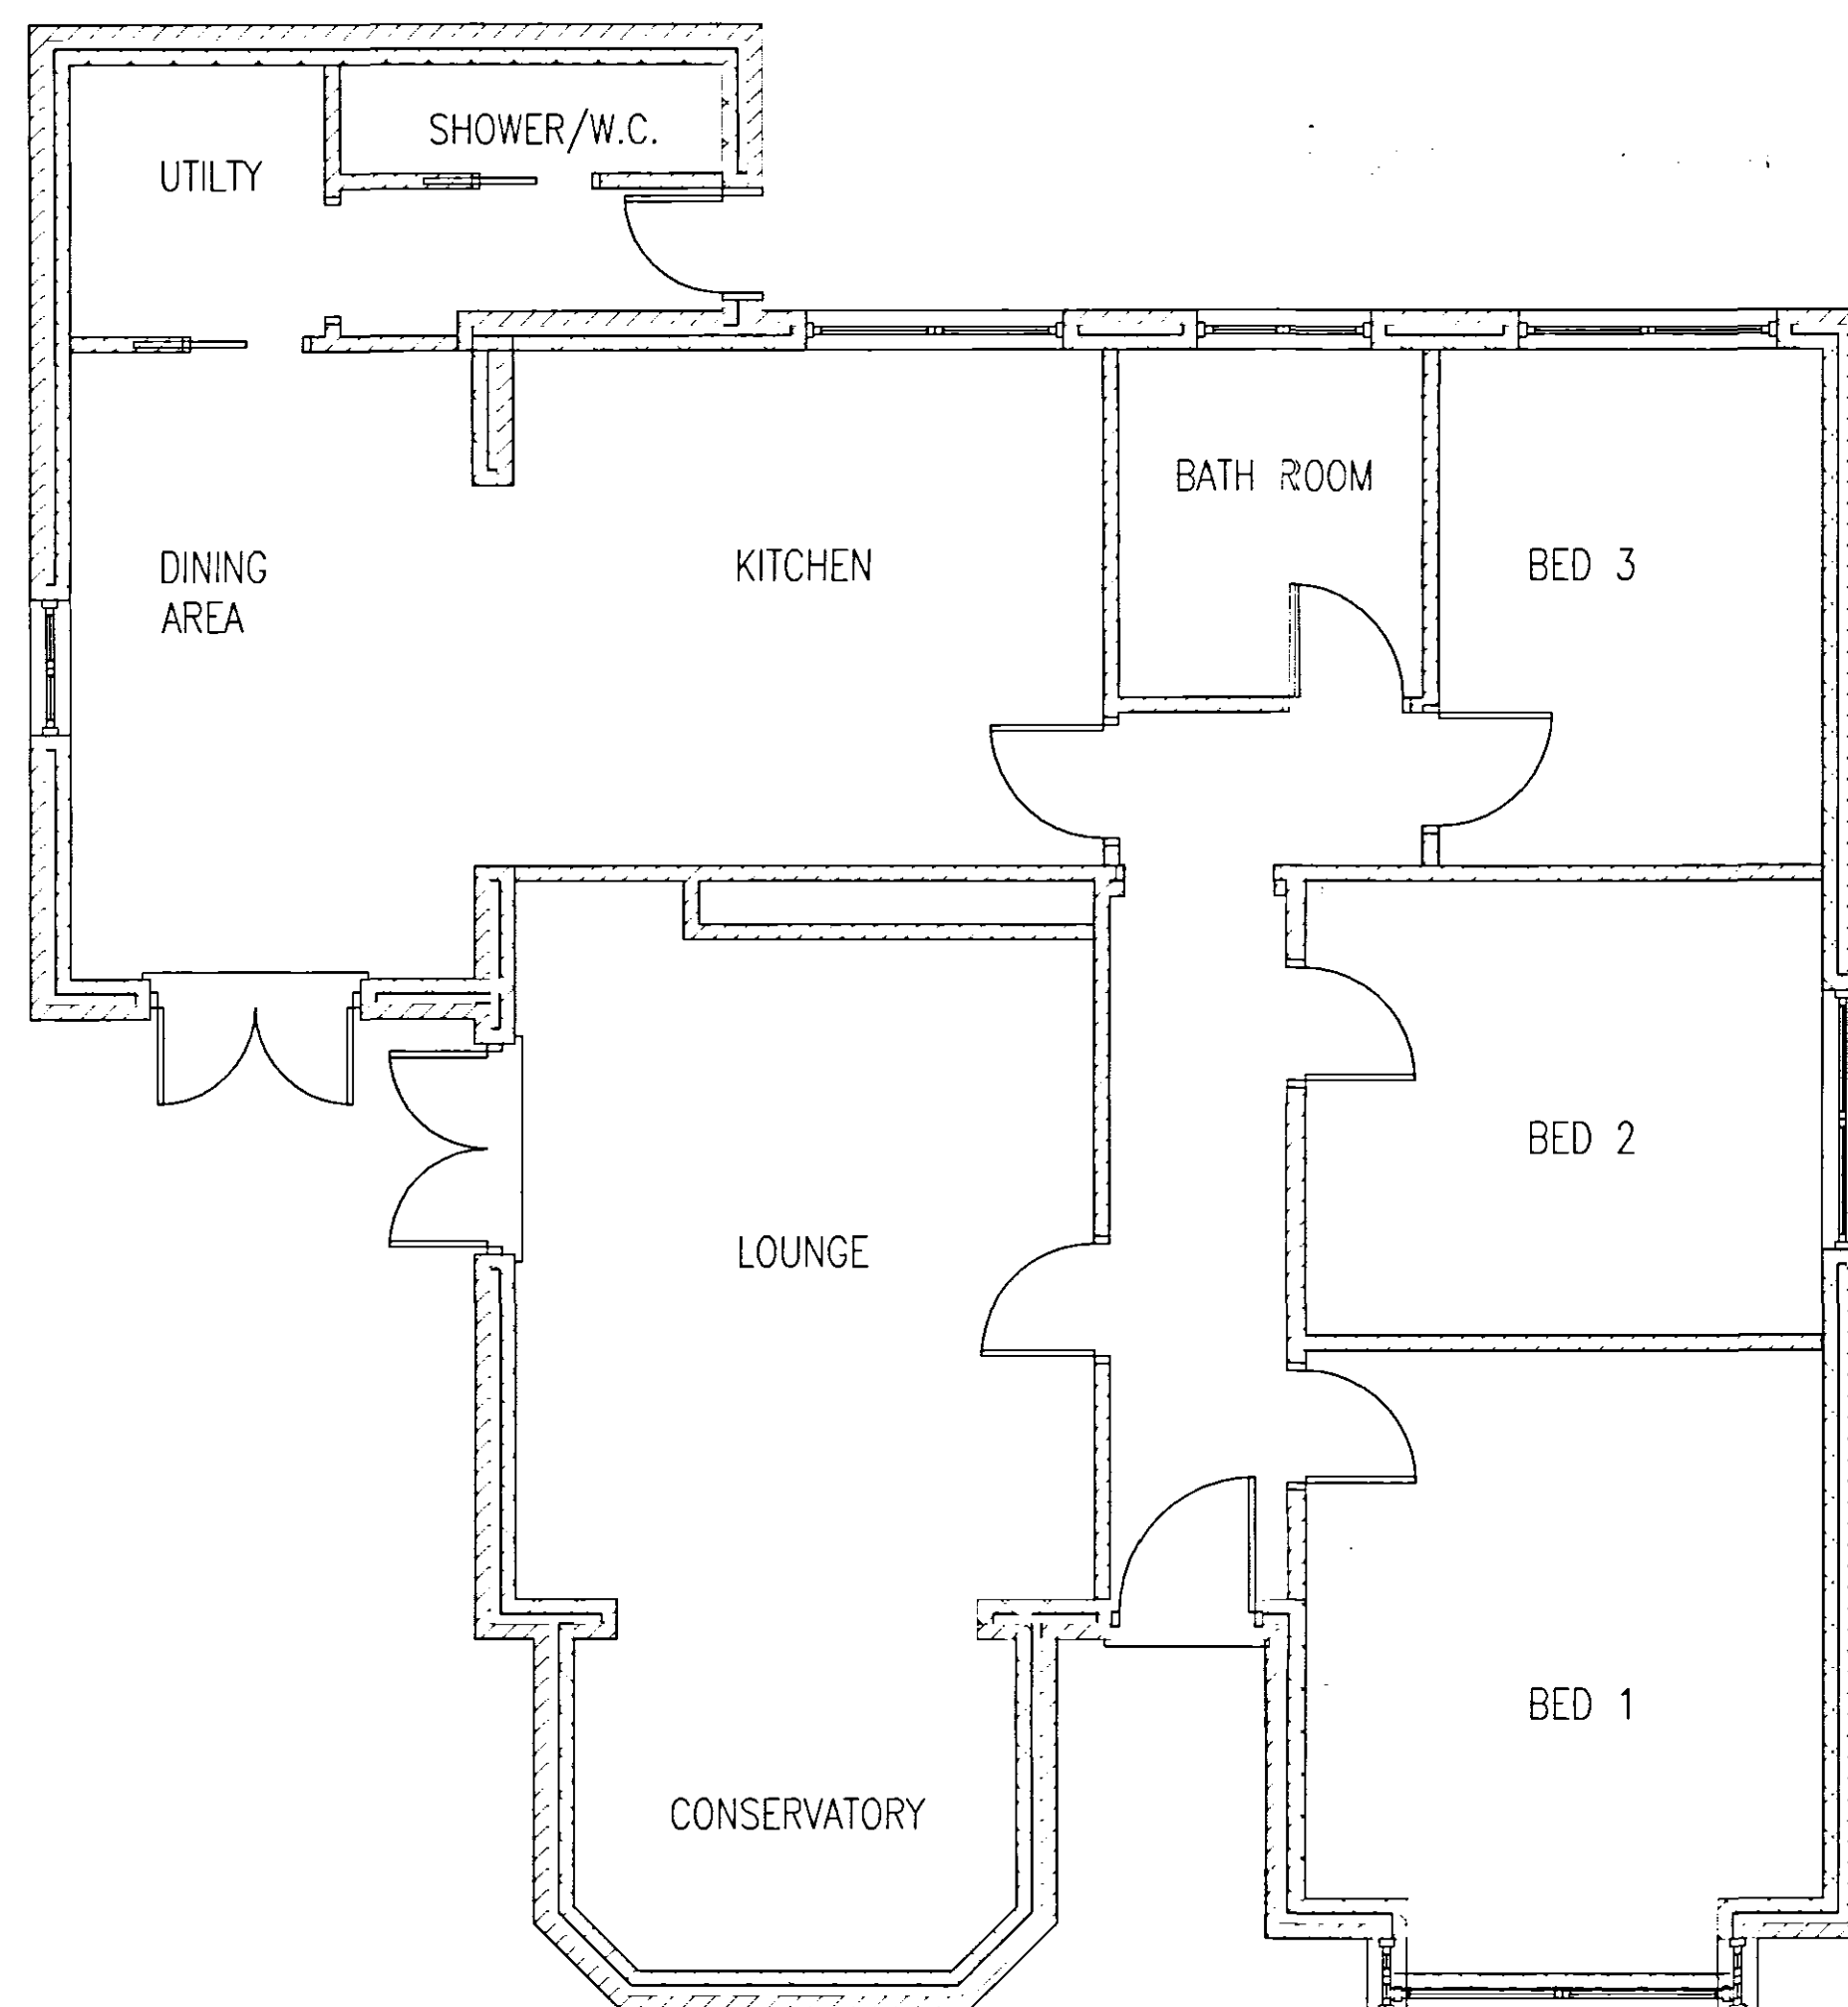

EXISTING GROUND FLOOR PLAN

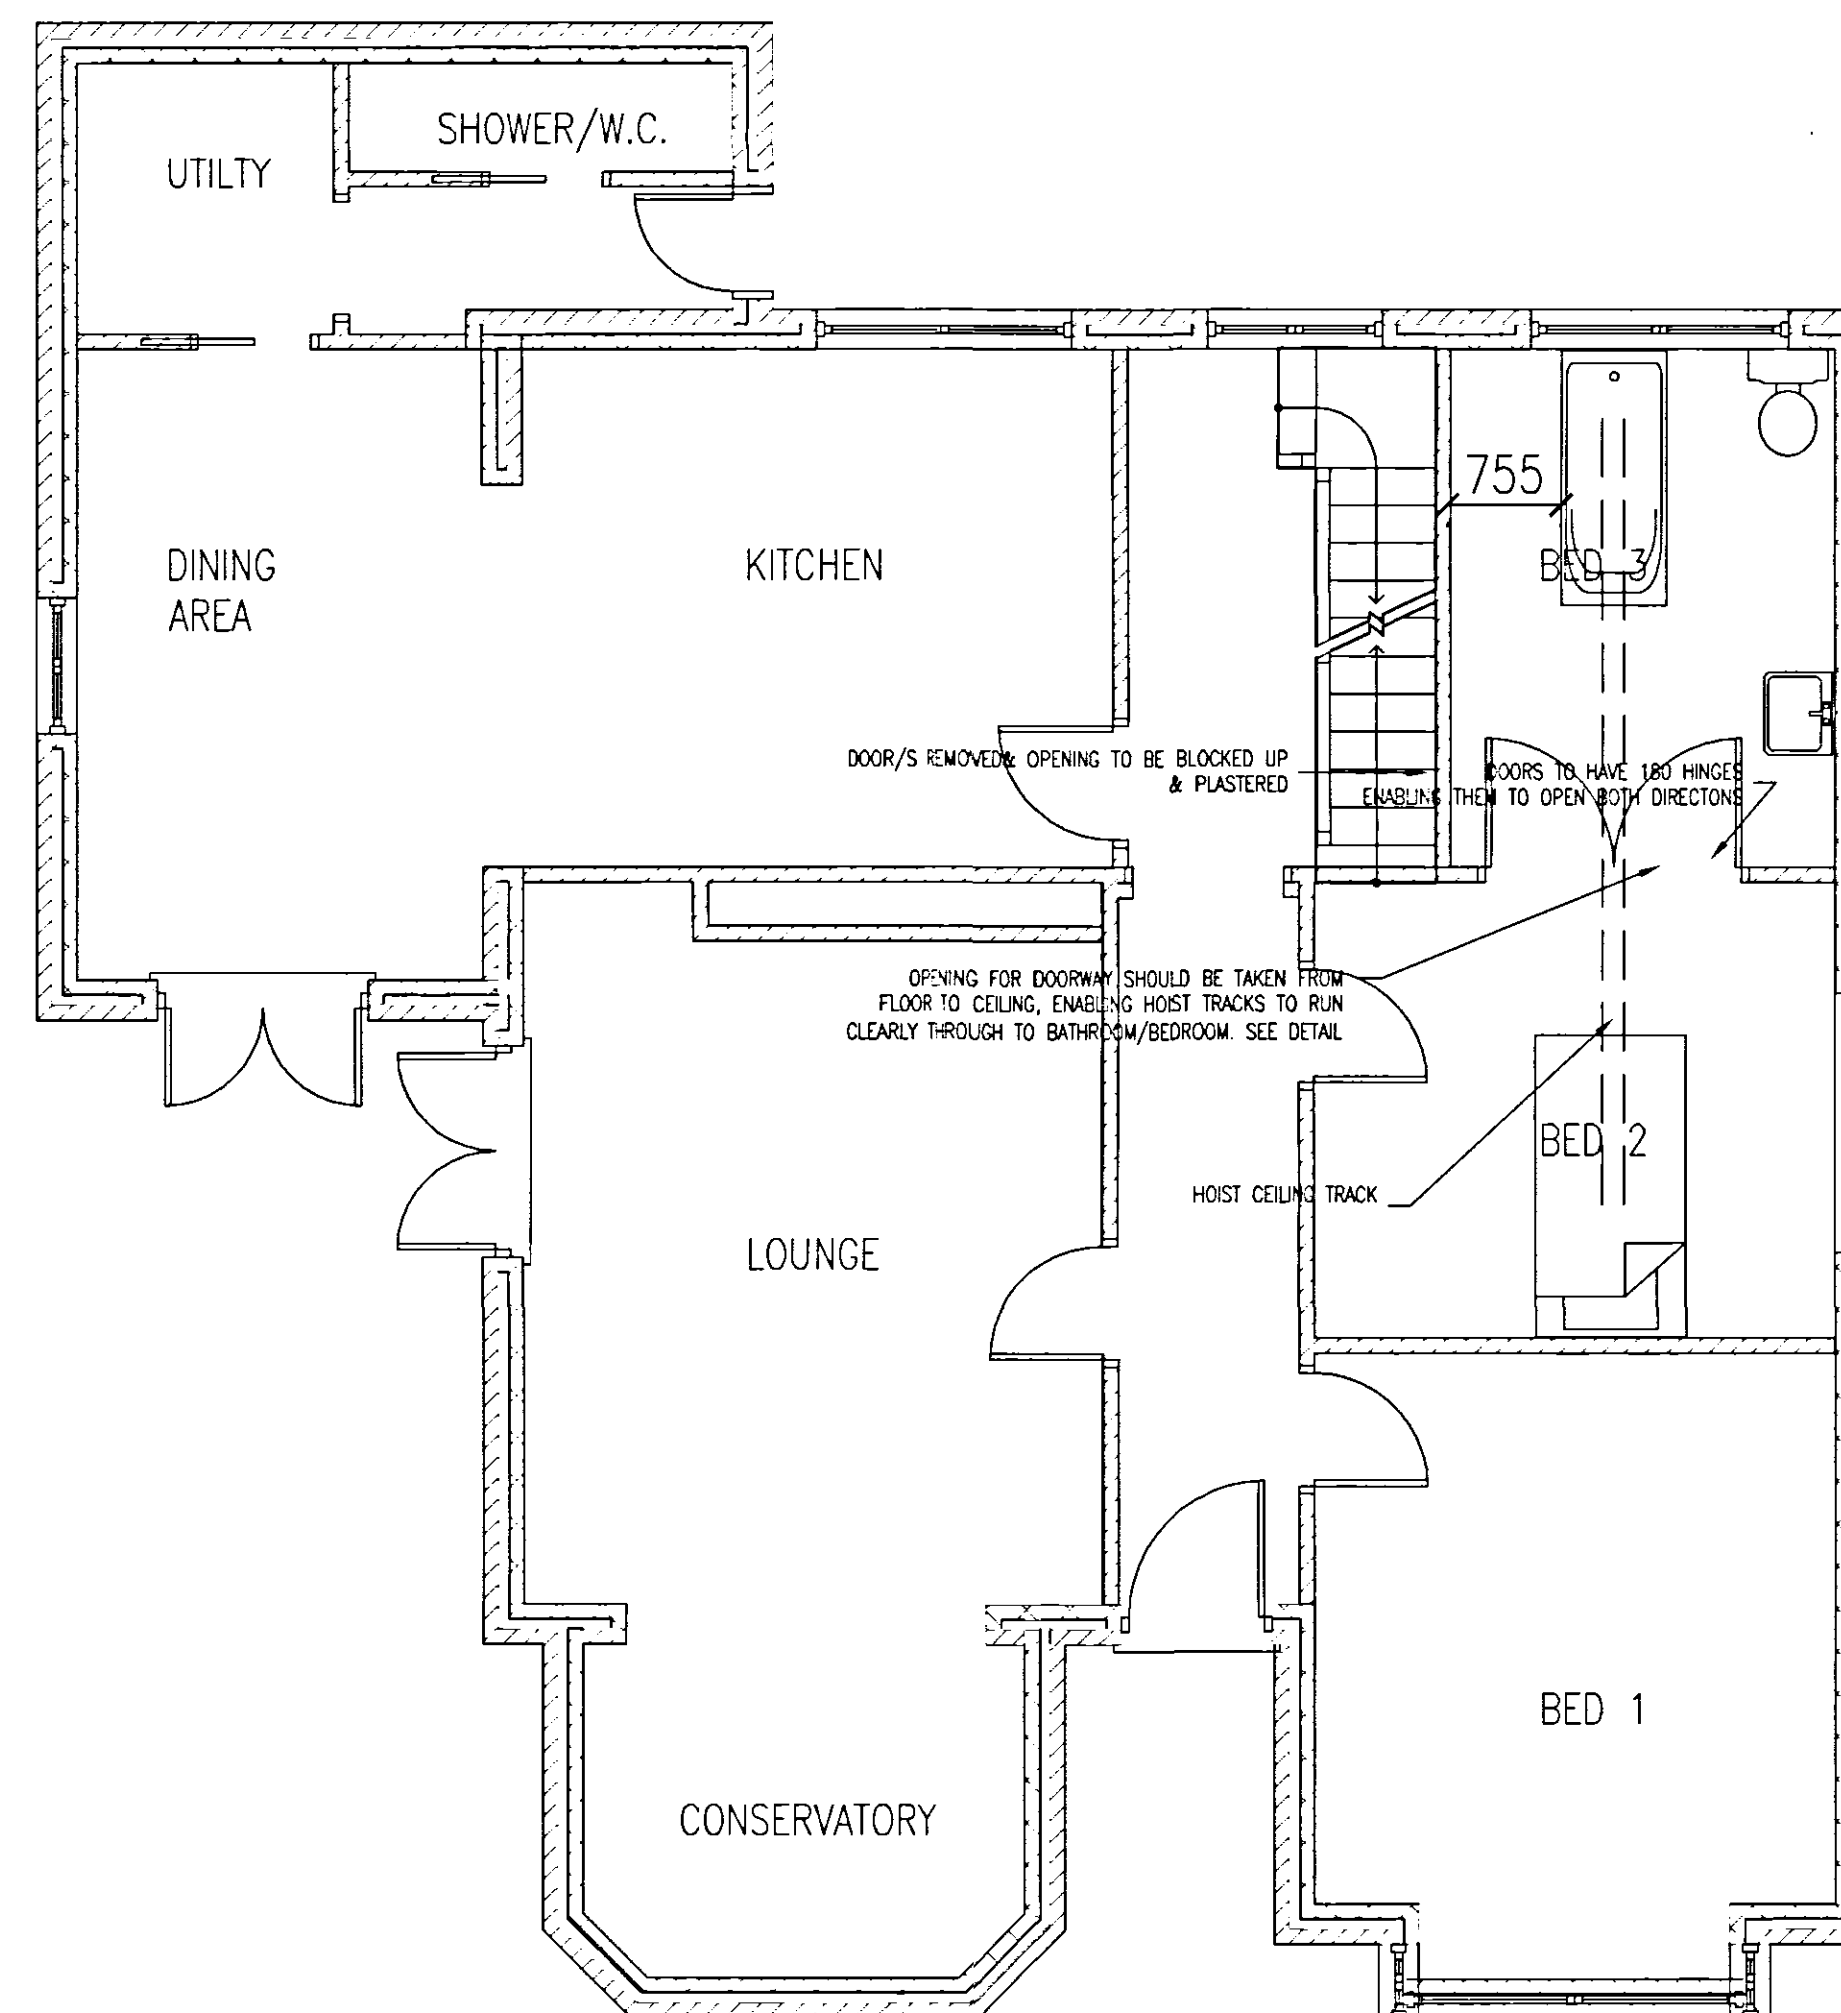

PROPOSED GROUND FLOOR PLAN

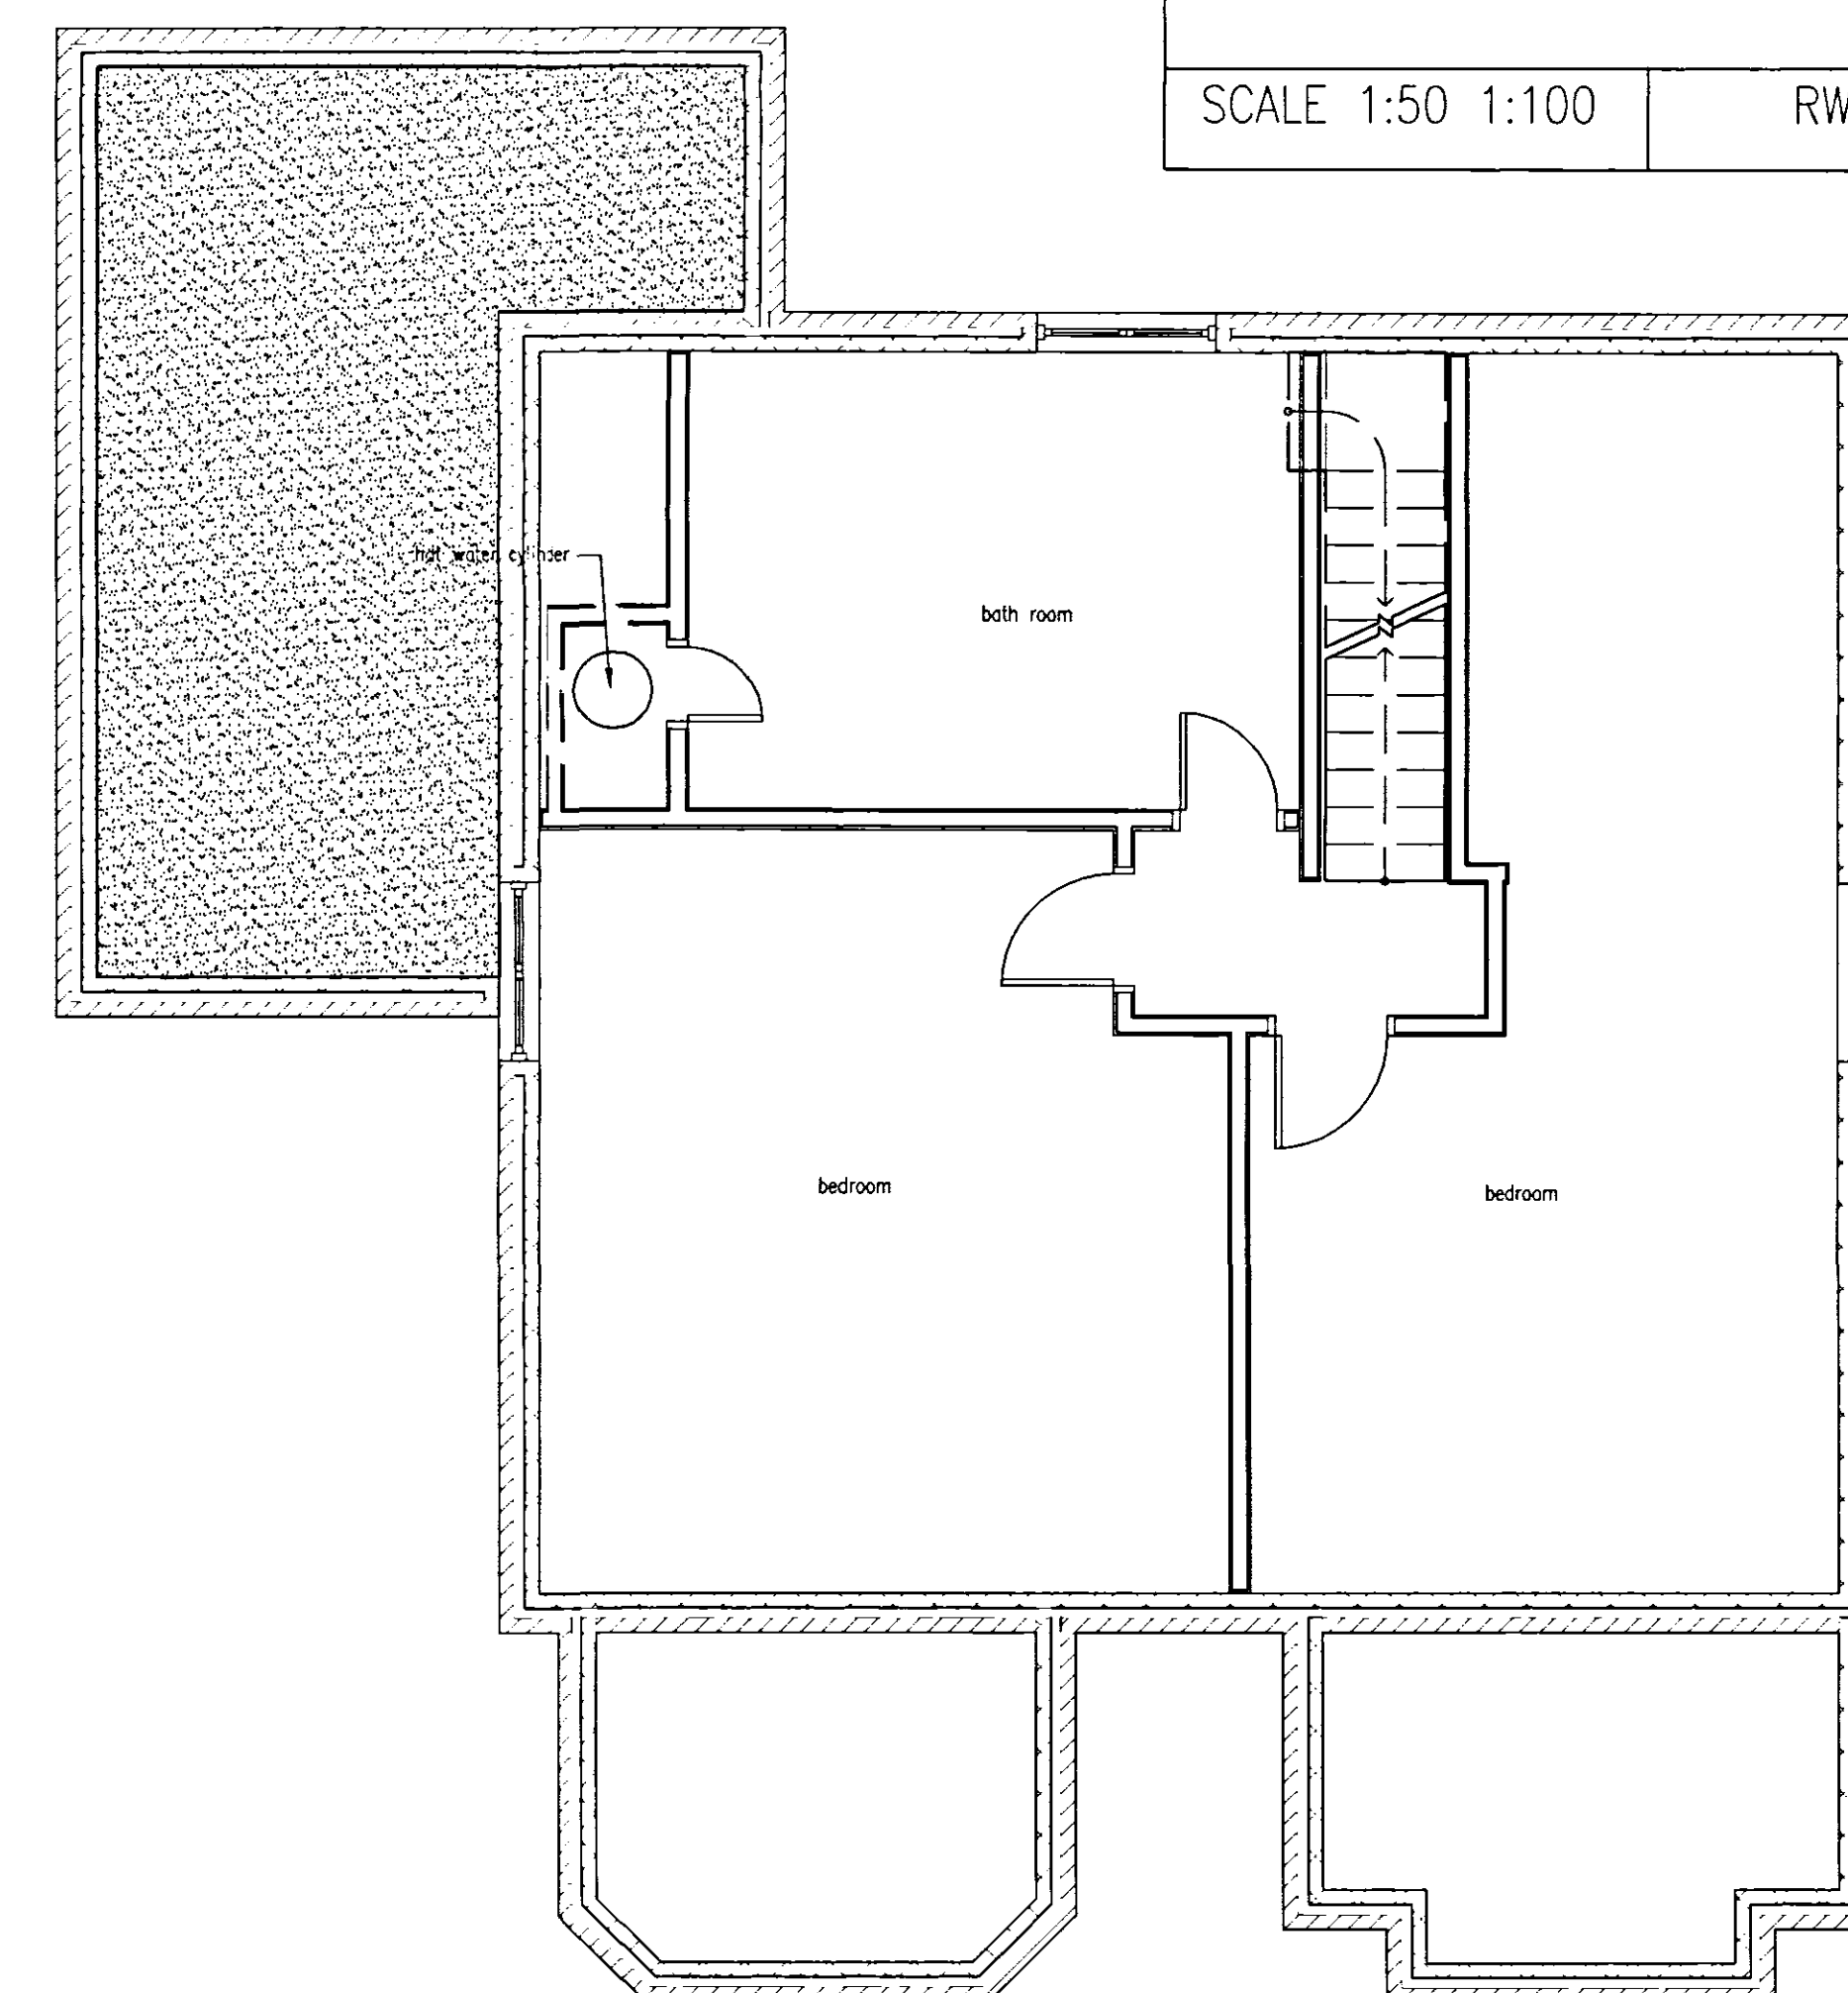

PROPOSED FIRST FLOOR LAYOUT