




SITE PLAN,
1/ 500,

INDICATIVE LAYOUT :-
3/ 4 BEDROOM HOUSE & INTEGRAL GARAGE.

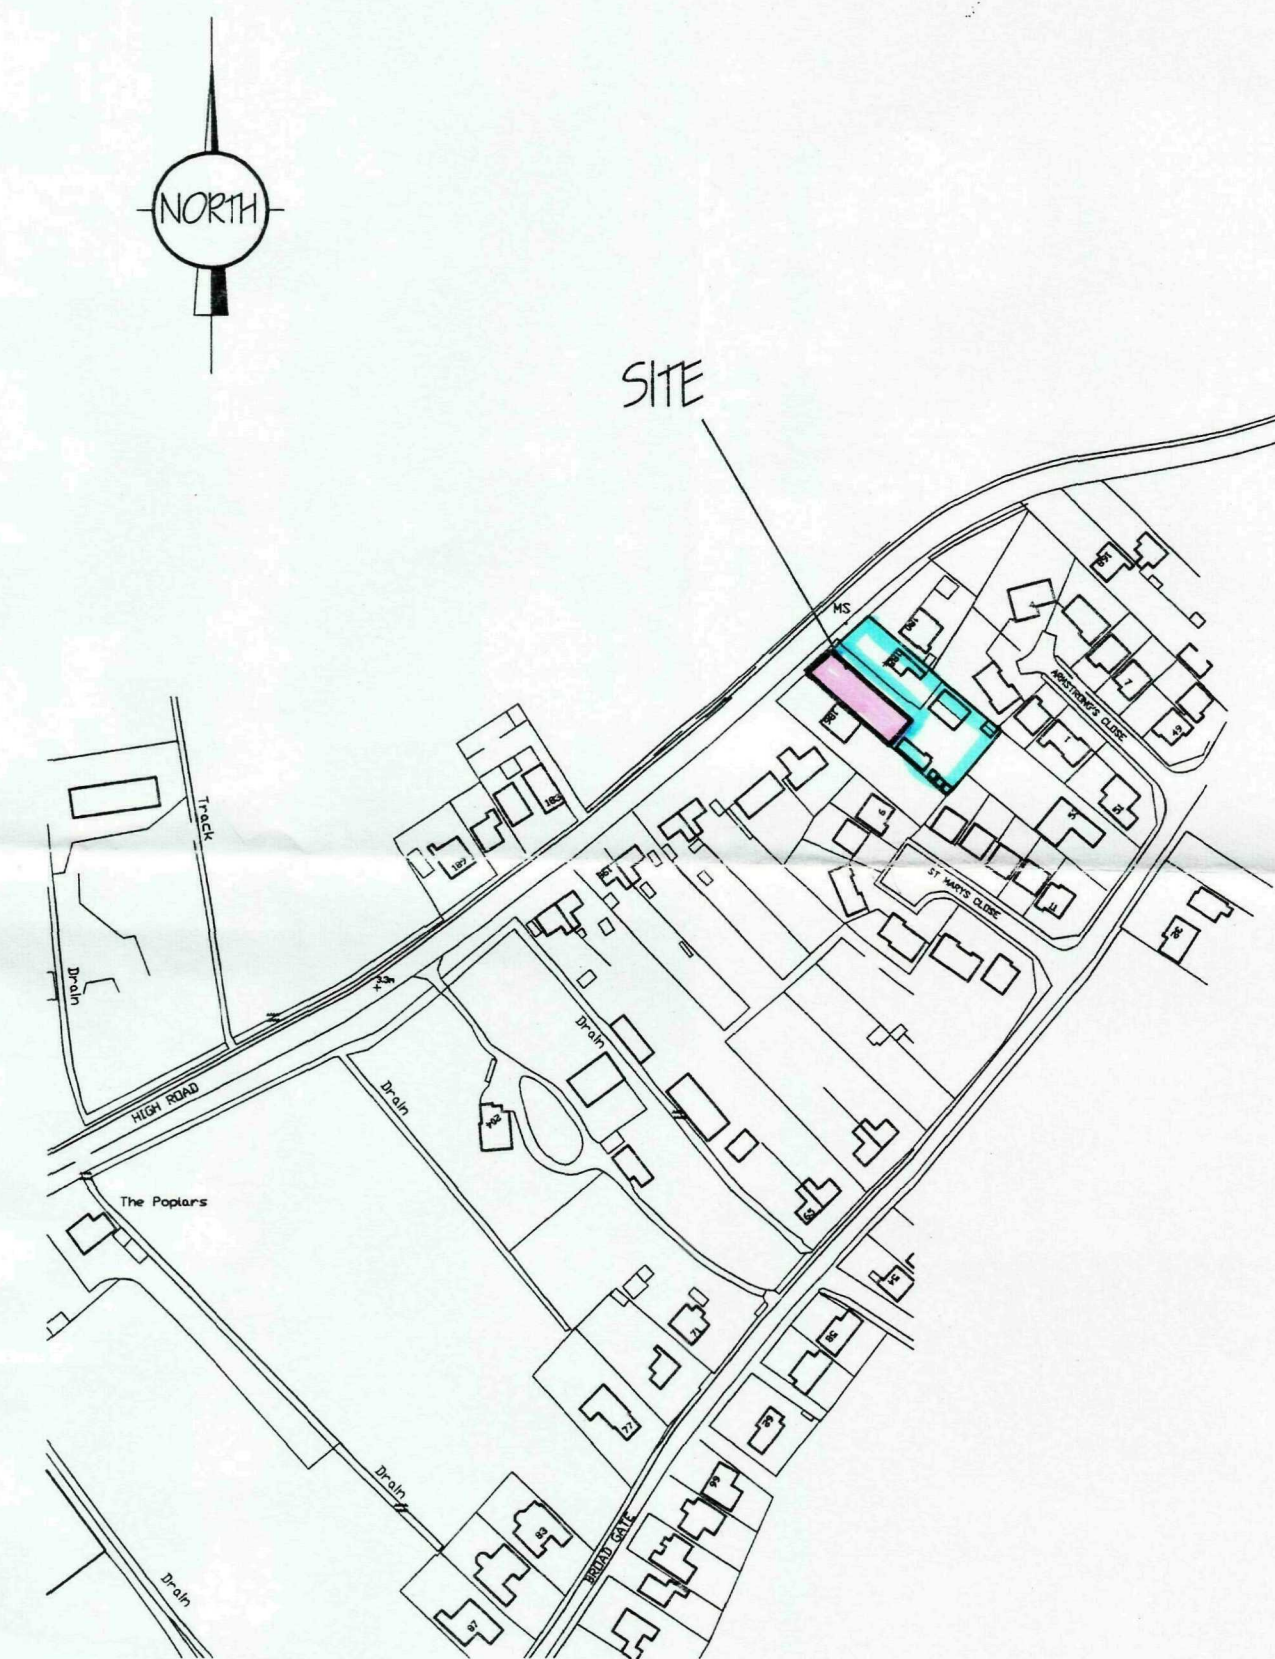

LOCATION PLAN,
1/ 2500.

SHDC
Planning & Development
- 7 OCT 2009
Ref: 0798-09

ref: revision		date
G. R. MERCHANT LTD. I.ENG AMICE FIWO ARCHITECTURAL, STRUCTURAL AND LAND DRAINAGE CONSULTANTS 4 Wrights Mews 12A Park Road, Holbeach, Spalding, Lincs. PE12 7EE Tel: 01408 480800 Fax: 01408 485744 E-Mail: gr.merchant@btconnect.com		
Project RESIDENTIAL DEVELOPMENT. Adj' 182 HIGH ROAD. WESTON. SPALDING, LINC'S.		
Client MR. & MRS. J. BOSWORTH.		
Drawing LOCATION & SITE LAYOUT PLANS - PROPOSED INDICATIVE LAYOUT.		
Job Ref. 2015-09.	Drawing No. 02.	
Date AUGUST '09.	Drawn GRM.	
Scales AS INDICATED.		
DO NOT SCALE FROM THIS DRAWING This drawing is copyright and may not be altered, copied, photocopied or used for any other purpose other than that for which it is issued. The General Contractor is to check all dimensions on site and report any discrepancies to the Architect. All details shown on this drawing including foundations are based upon typical site conditions related to the area. No responsibility can be accepted for structural conditions which may be discovered during construction unless reported to the Architect so that design amendments may be considered. Site and survey are recommended in respect of foundations to establish specific site conditions before foundation work is undertaken. This drawing is limited in the amount of information contained and does not purport to contain a full specification of the works. It is a summary for the purpose of obtaining Planning / Building Regulation approval. This drawing must not be used as a contract document alone. The works will not be supervised or inspected on site by G.R. Merchant or any representative thereof. It is the client or their appointed agents responsibility to correct shortcomings, availability of materials, adherence to specifications, variations to contract and all materials to be used otherwise stated and all components and materials etc. to be used fixed and finished etc. in strict accordance with manufacturers instruction and relevant code of practice. Materials shall conform to appropriate British standard specification or BSIA certification or European code equivalent. The Employer / Client shall ensure that the selected contractor is conversant with and accepts all conditions necessary to achieve compliance with Health and Safety Regulations for Building and Work places. The Employer / Client is advised that should the works need to continue after the Contractor's (Design and Construct) responsibility as indicated in the drawing. Supervision will be required. The works shall comprise of all that is shown on the drawing and details. Work that may not be suitably shown but may be suitably inferred as necessary to carry out the works shall be deemed to be included. It is the client / land owners responsibility to be aware of the Party Wall act, Act 1996 when building in close proximity to adjoining neighbours boundaries.		