





East Elevation




East Elevation

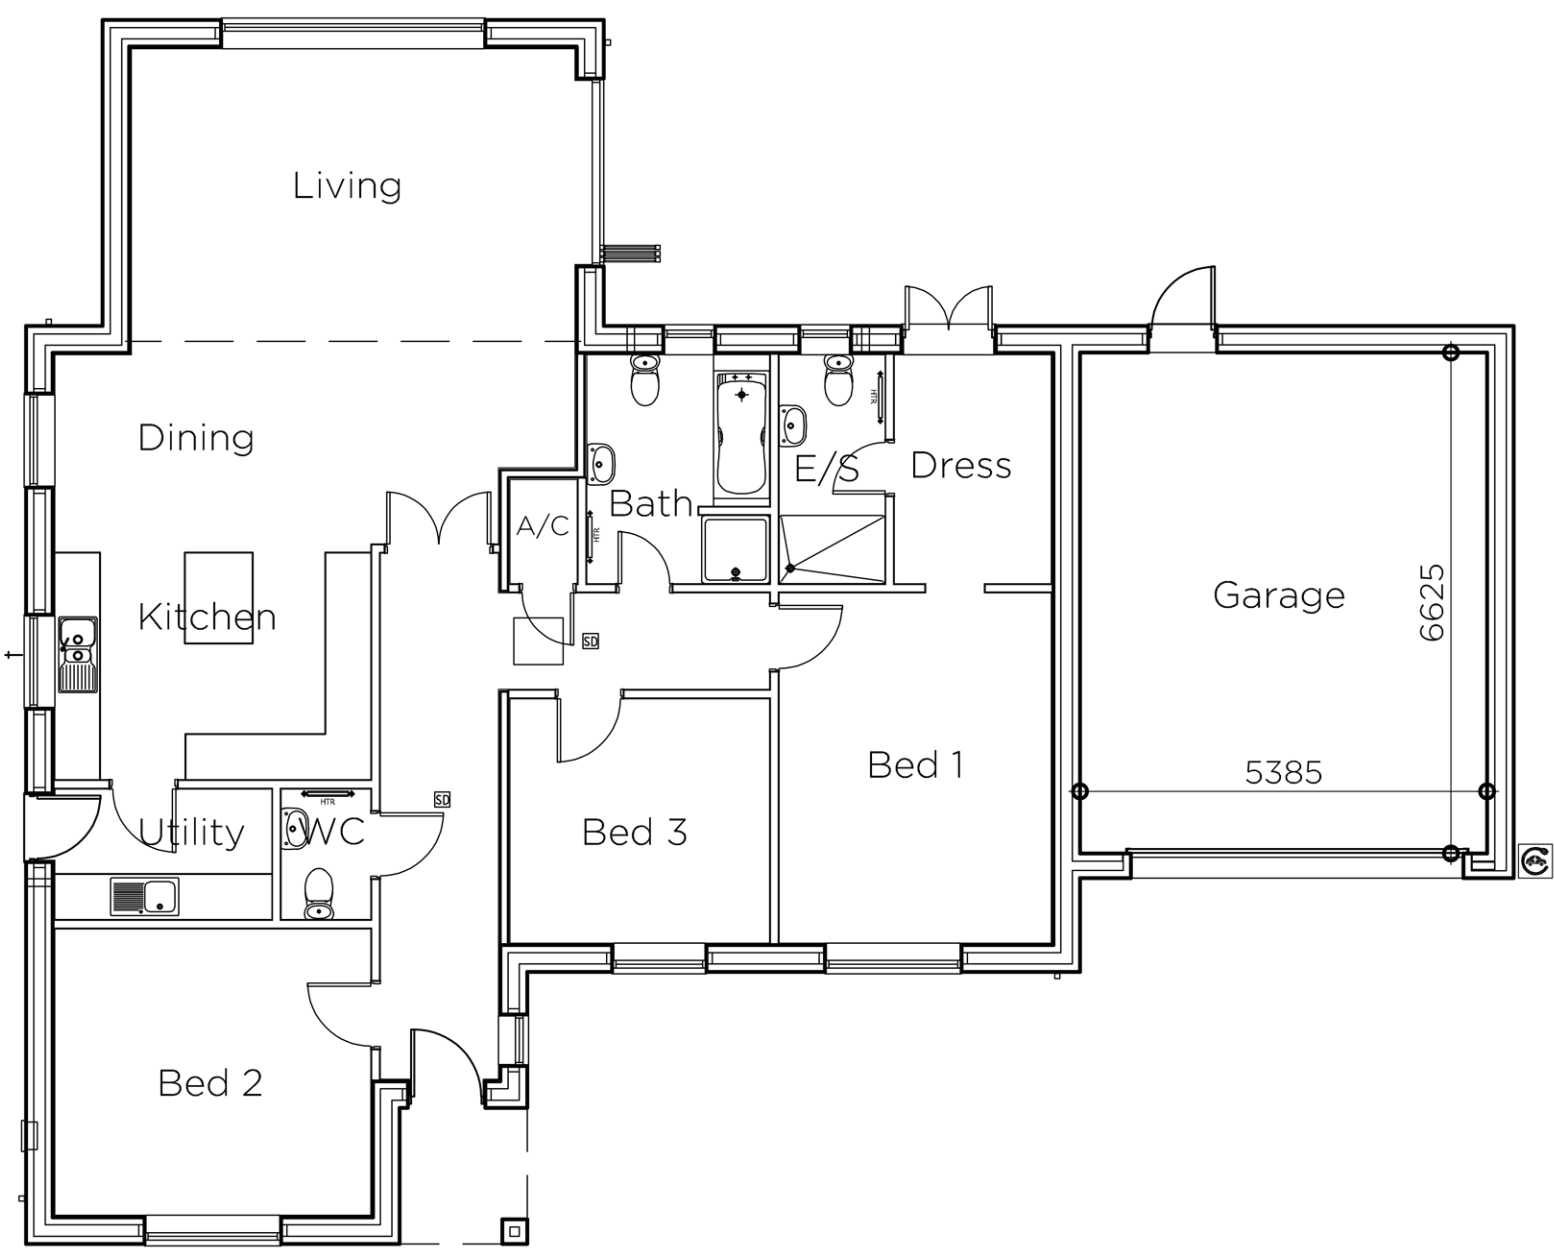


Ground Floor Plan

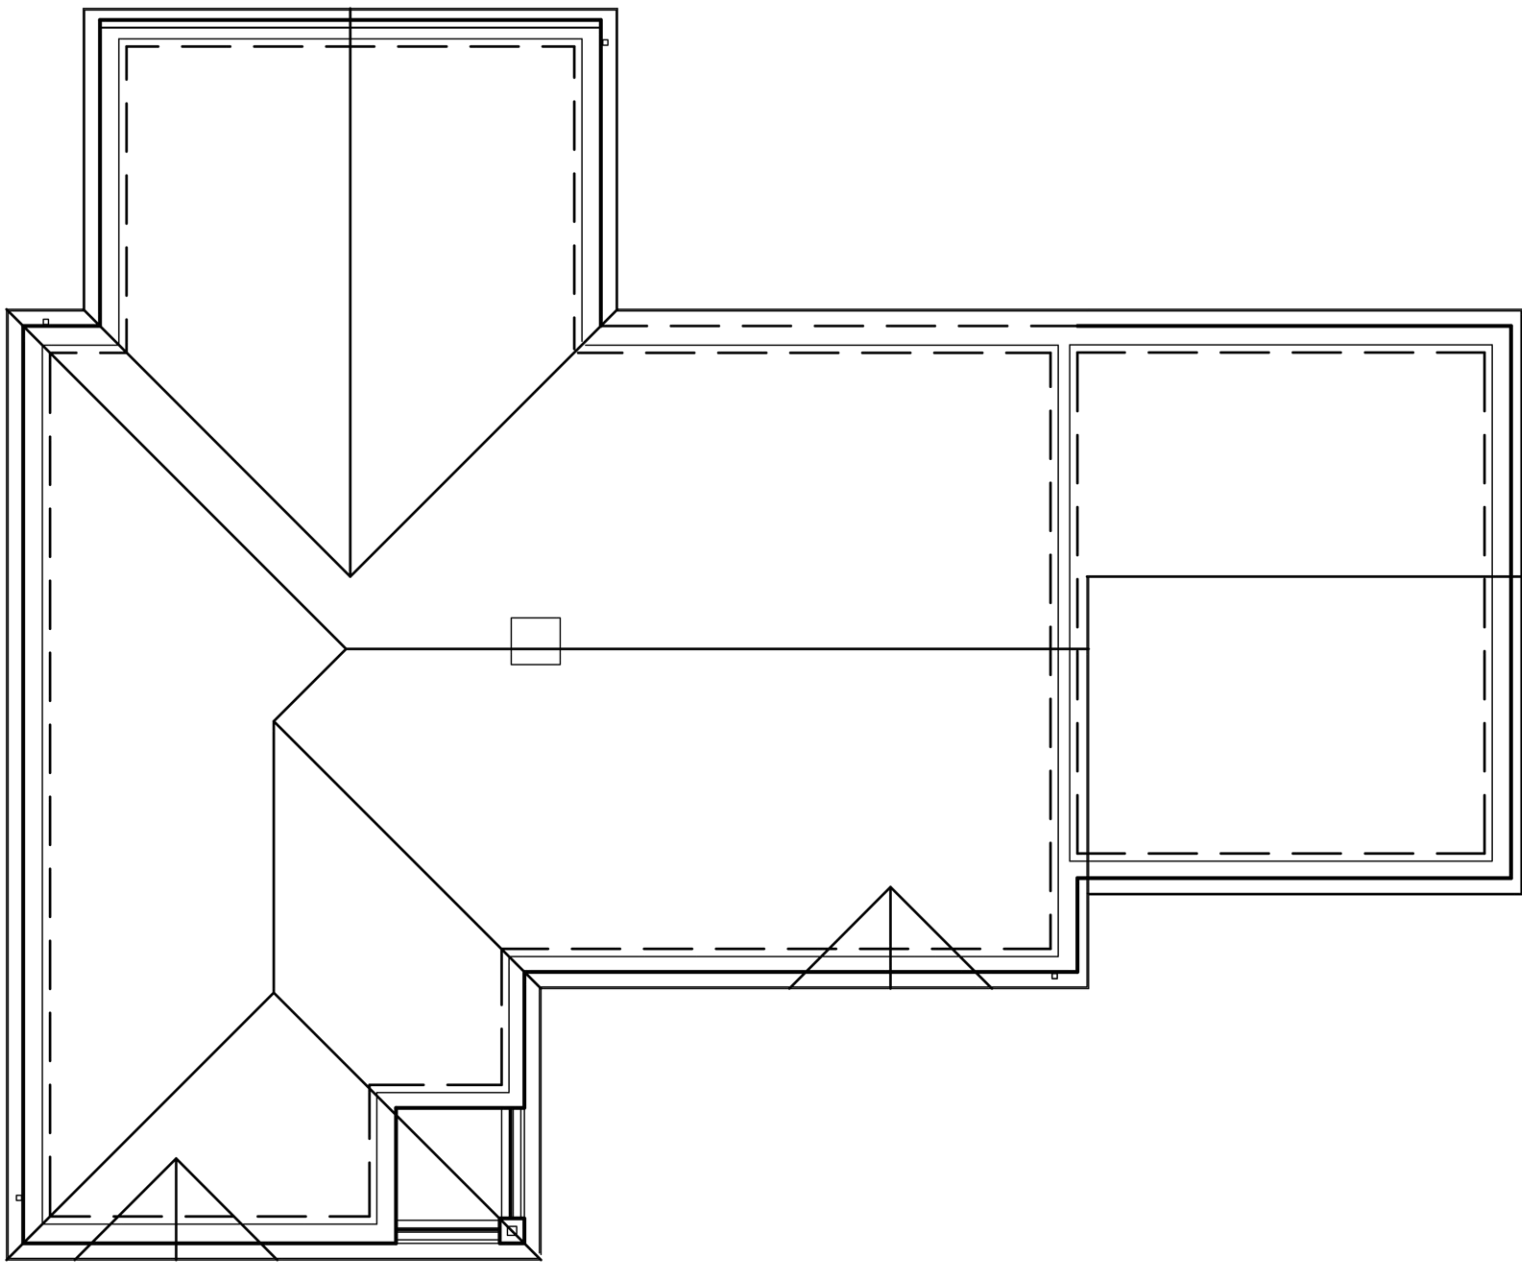

Roof Plan

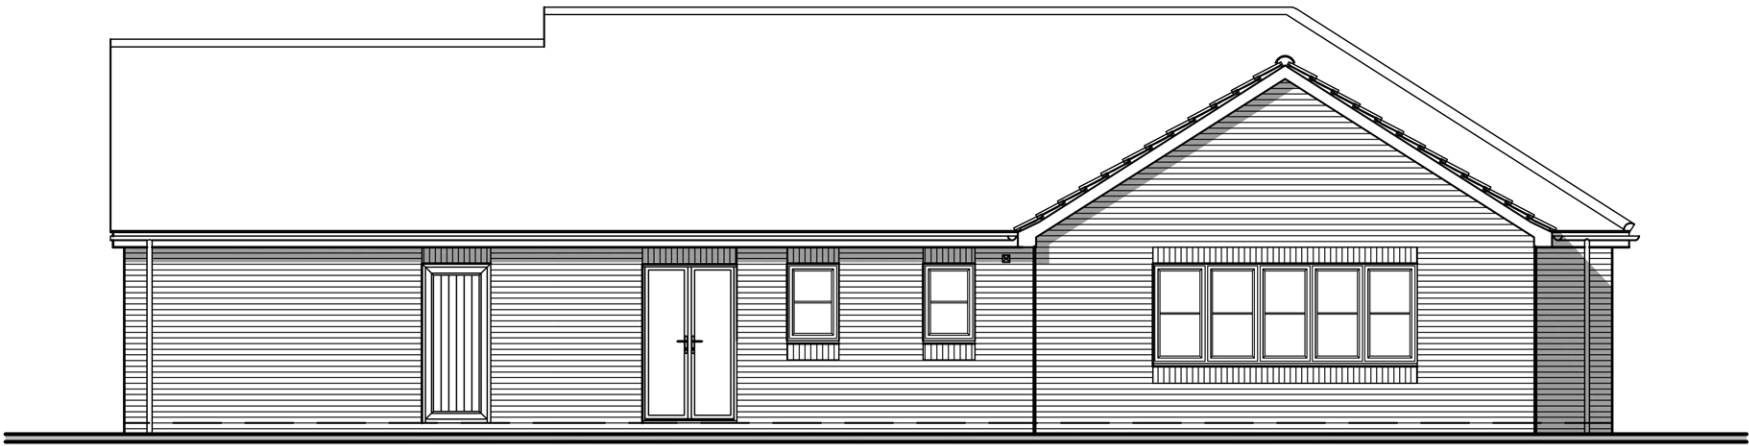


West Elevation

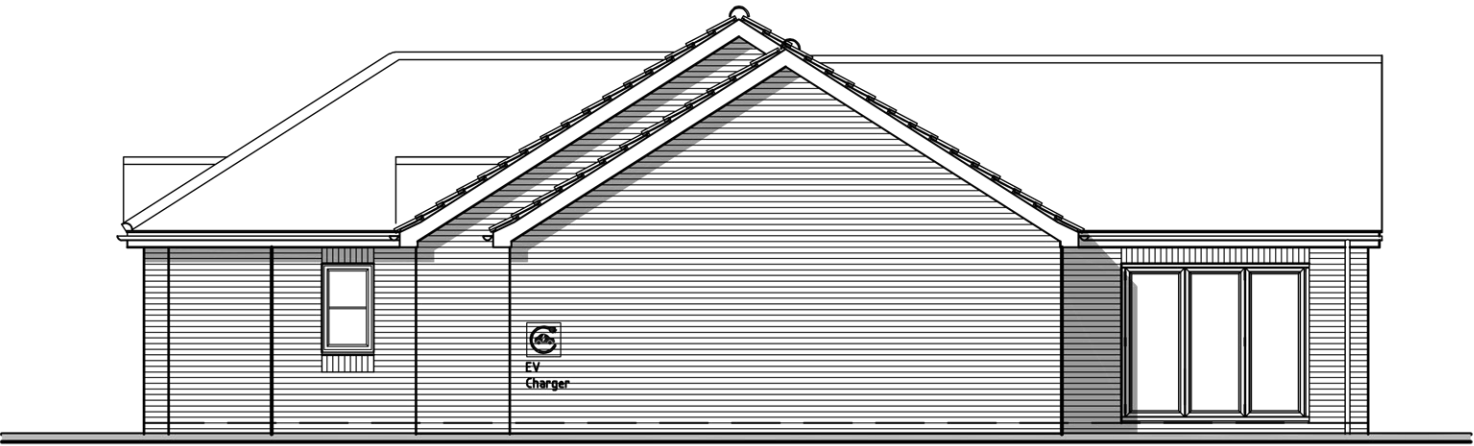

South Elevation

MATERIALS

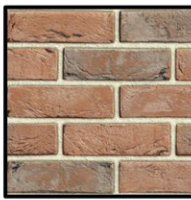

VANDERSANDEN, WICKFORD
FACING BRICK




CREST BRICK SLATE & TILE LTD,
DOUBLE PANTILE
COLOUR; ANTHRACITE GREY

BRICKWORK BELOW DPC LEVEL
TO BE, RED ENGINEERING

WINDOWS; CREAM U-PVC
STYLE AS INDICATED ON DRAWINGS

BLACK SOFFITS AND FASCIAS

BLACK PVC-U RAINWATER GOODS

 

seven22
ARCHITECTURE LTD

22 SHORE VIEW, PETERBOROUGH
CAMBRIDGESHIRE, PE7 8FS
E:info@seven22.co.uk - T:07799 585277

PROJECT
RESIDENTIAL DEVELOPMENT
HIGH ROAD
WESTON
SPALDING
PE12 6JU

CLIENT
HIGHGROVE HOMES (SPALDING) LTD

TITLE
PROPOSED PLANS & ELEVATIONS (PLOT 1)

DRAWING No.
095 P02

SCALE
1:100 @ A1

DATE
JULY 2024

REV