



DO NOT SCALE THIS DRAWING. THE CONTRACTOR IS DEEMED TO HAVE CHECKED ALL DIMENSIONS ON SITE AND REPORT ANY DISCREPANCIES TO OGLESBY & LIMB LTD. THE CONTENTS OF THIS DRAWING ARE COVERED BY COPYRIGHT AND REMAIN THE PROPERTY OF OGLESBY & LIMB LTD. WRITTEN APPROVAL MUST BE OBTAINED FROM OGLESBY & LIMB LTD PRIOR TO DUPLICATION OR REPRODUCTION OF THIS DRAWING OR ITS CONTENTS. ANY DIMENSIONS NOT SHOWN ARE TO BE CHECKED AND AGREED WITH OGLESBY & LIMB LTD.

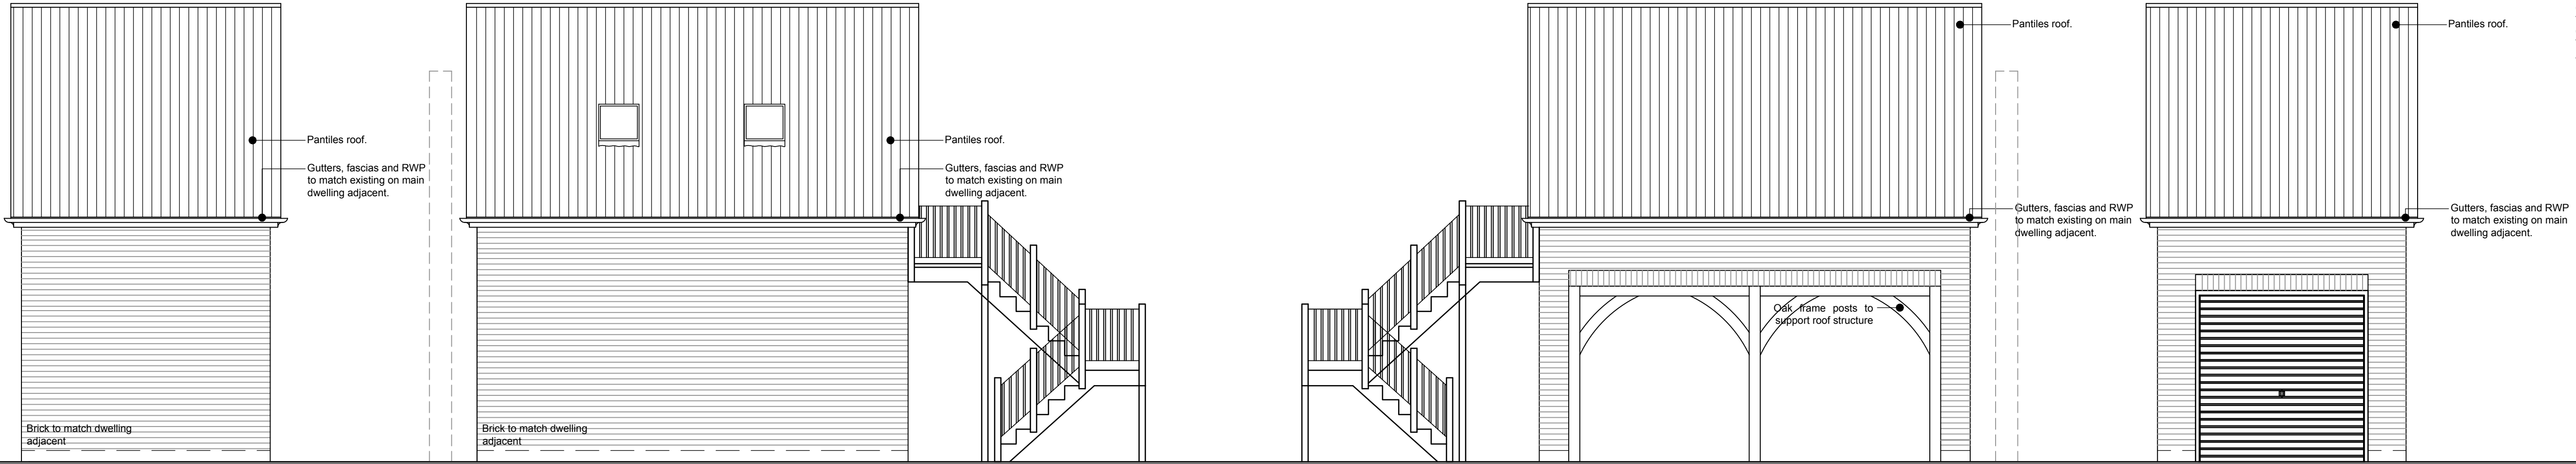


North-East Elevation as proposed
Scale 1 : 50

South-West Elevation as proposed
Scale 1 : 50

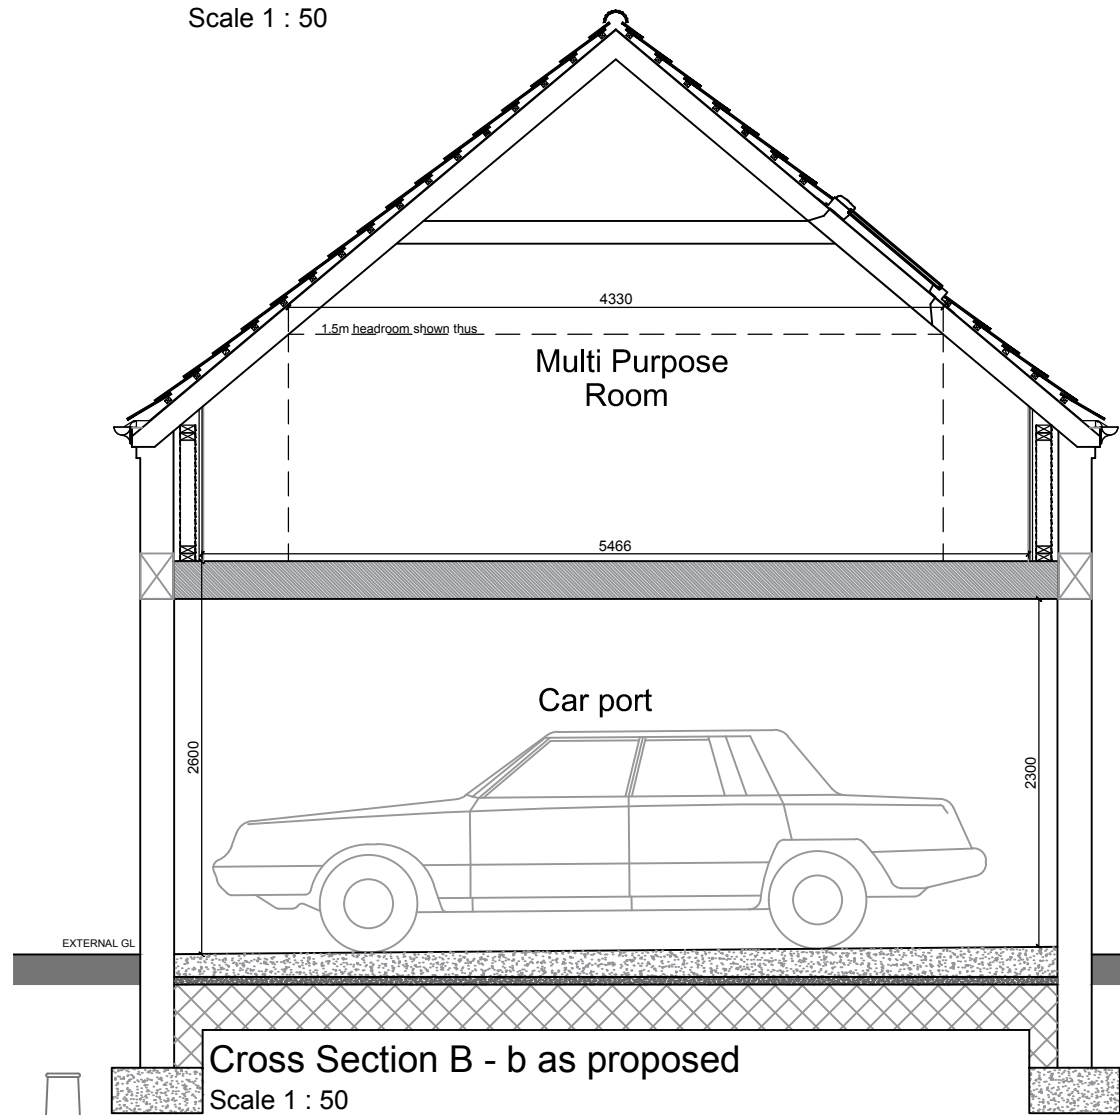


Cross Section B - b as proposed
Scale 1 : 50

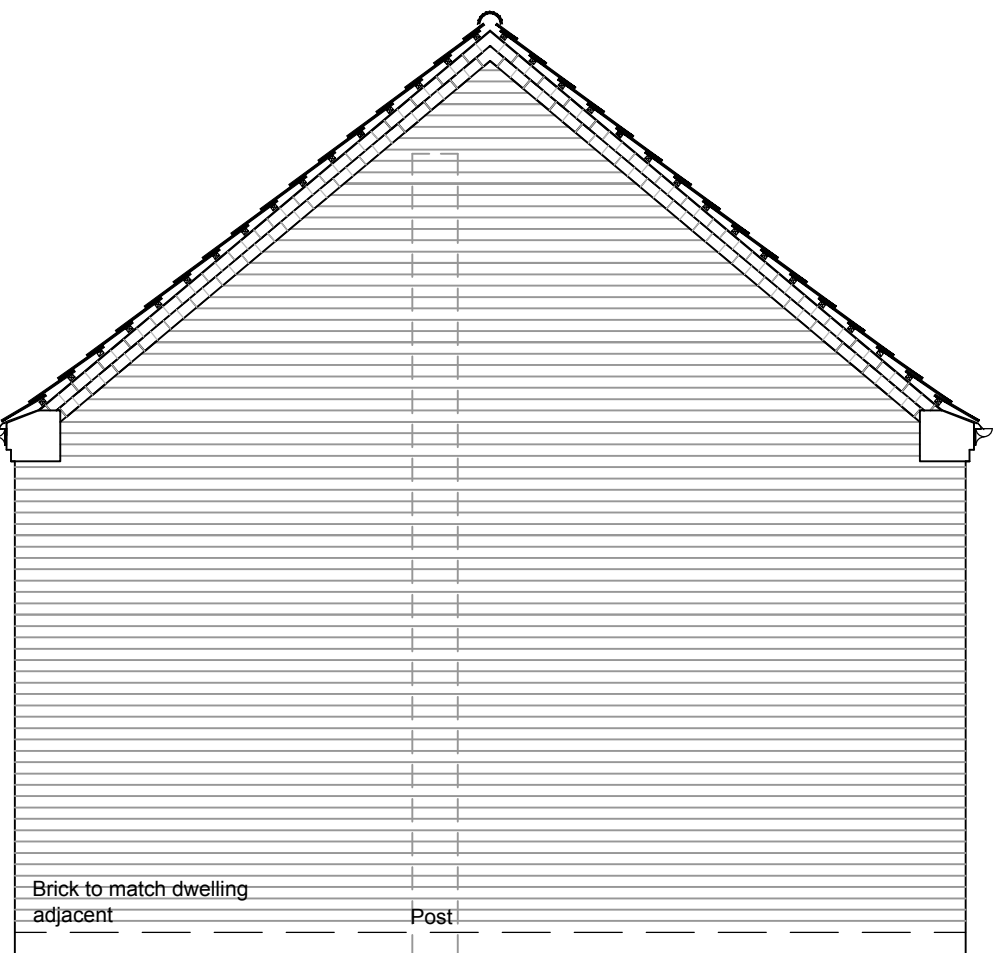


South-East Elevation as proposed
Scale 1 : 50



North-West Elevation as proposed
Scale 1 : 50

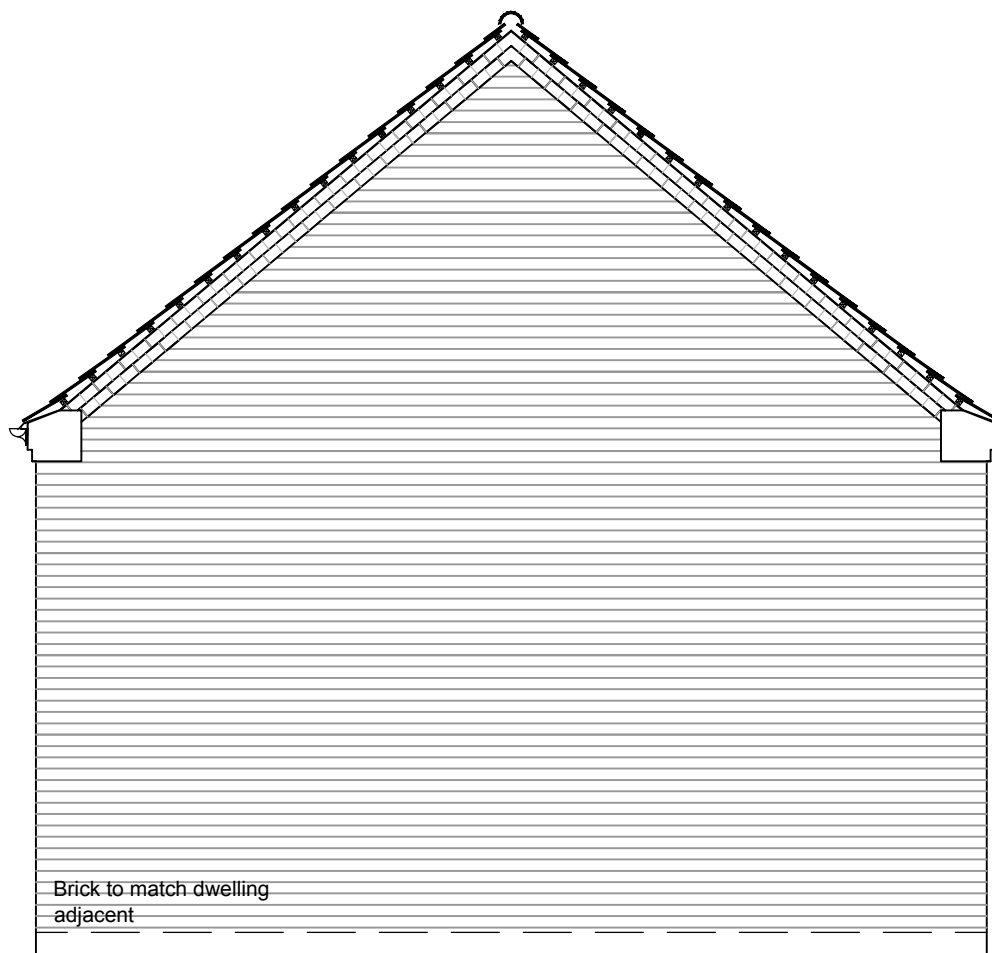

South-East Elevation (single garage) as proposed
Scale 1 : 50

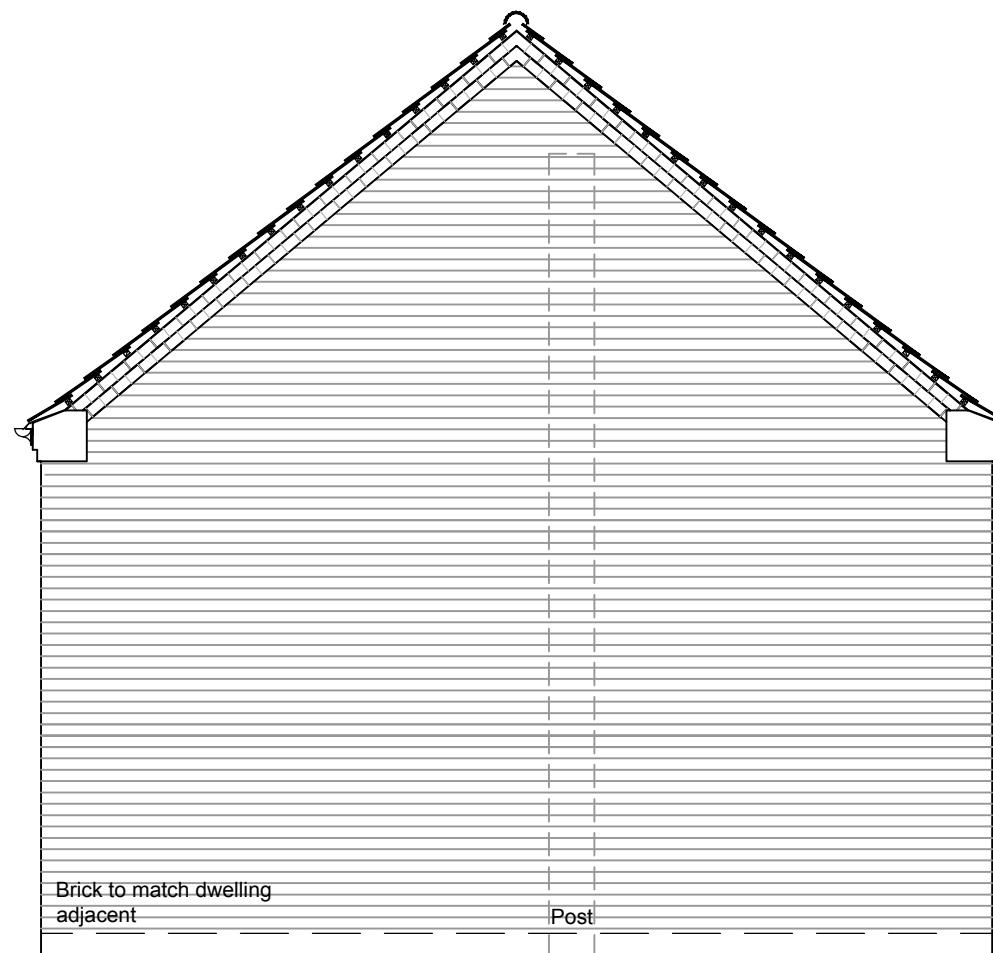

North-West Elevation (single garage) as proposed
Scale 1 : 50



Front (south-east) Elevation - Highway View Point
Scale 1 : 50

SCALE 1 : 50
SCALE 1 : 1

Ref.	Date	Description	Initial
------	------	-------------	---------

Oglesby & Limb Ltd	
Chartered Architect	
Suite 1, Market Chambers 12 Market Place, Spalding, Lincs PE11 1SL	
Tel: 01775 761196	
e-mail: design@o-l-ltd.co.uk	

Client:
Mr P & Mrs H Coleman

Project:
**Proposed Swimming pool and
Garage/car port at
87 High Road
Weston
Spalding
PE12 6RA**

Drawing Title:
**Garage elevations and street
elevation as proposed**
PLANNING APPLICATION ISSUE

Date:	June 2018	Scale:	as shown
Drawn by:	CAD	Checked by:	AJO

Drawing Number:	A1307 - 13	Rev:	-
-----------------	-------------------	------	----------