




01 - Front Elevation
1 : 100

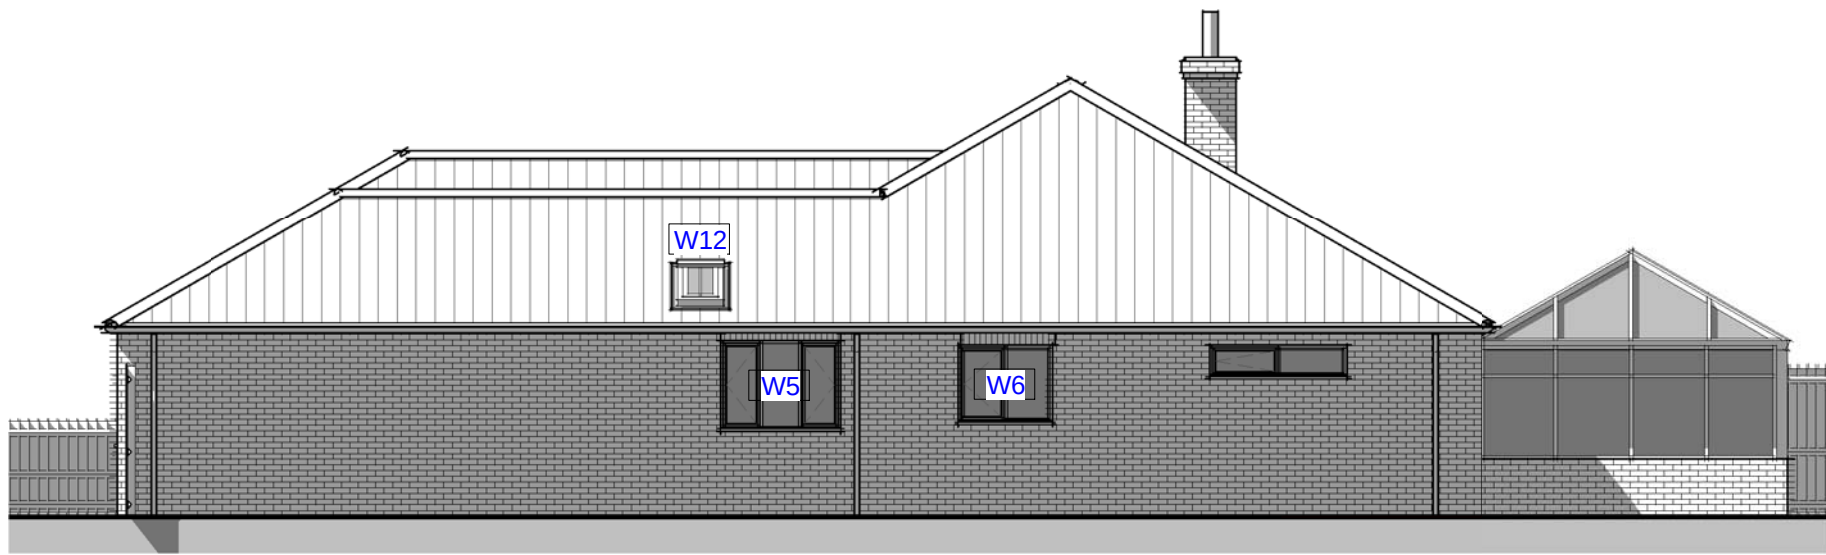

02 - Right Flank
1 : 100




03 - Rear Elevation
1 : 100




04 - Left Flank
1 : 100

06-Door Schedule				
Mark	Width	Height	Door Panel Width	Door Panel Height
D1	922.0	2031.0	838.0	1981.0
D2	922.0	2031.0	838.0	1981.0
D3	922.0	2031.0	838.0	1981.0
D4	1000.0	2000.0		
D5	922.0	2031.0	838.0	1981.0
D6	1309.0	2031.0	610.0	1981.0
D7	770.0	2031.0	686.0	1981.0
D8	922.0	2031.0	838.0	1981.0
D10	1765.0	2031.0	838.0	1981.0
D11	922.0	2031.0	838.0	1981.0
D12	922.0	2031.0	838.0	1981.0
D13	1000.0	2000.0		
D19	1585.0	2110.0	739.5	2000.0
ED2	1022.5	2110.0	919.5	2000.0
ED3	4060.0	2052.0		
ED4	3047.5	2110.0		
ED5	4060.0	2110.0		
ED6	1022.5	2110.0	919.5	2000.0
Grand total: 18				


05-Window Schedule		
Mark	Width	Height
W1	1810.0	1350.0
W2	1810.0	1350.0
W3	1247.5	1200.0
W4	1810.0	450.0
W5	1585.0	1200.0
W6	1247.5	1050.0
W7	685.0	2100.0
W8	685.0	2100.0
W9	1810.0	1050.0
W10	685.0	2100.0
W11	1247.5	1050.0
W12	600.0	1000.0
W13	1200.0	1000.0
W14	600.0	1000.0
Grand total: 14		

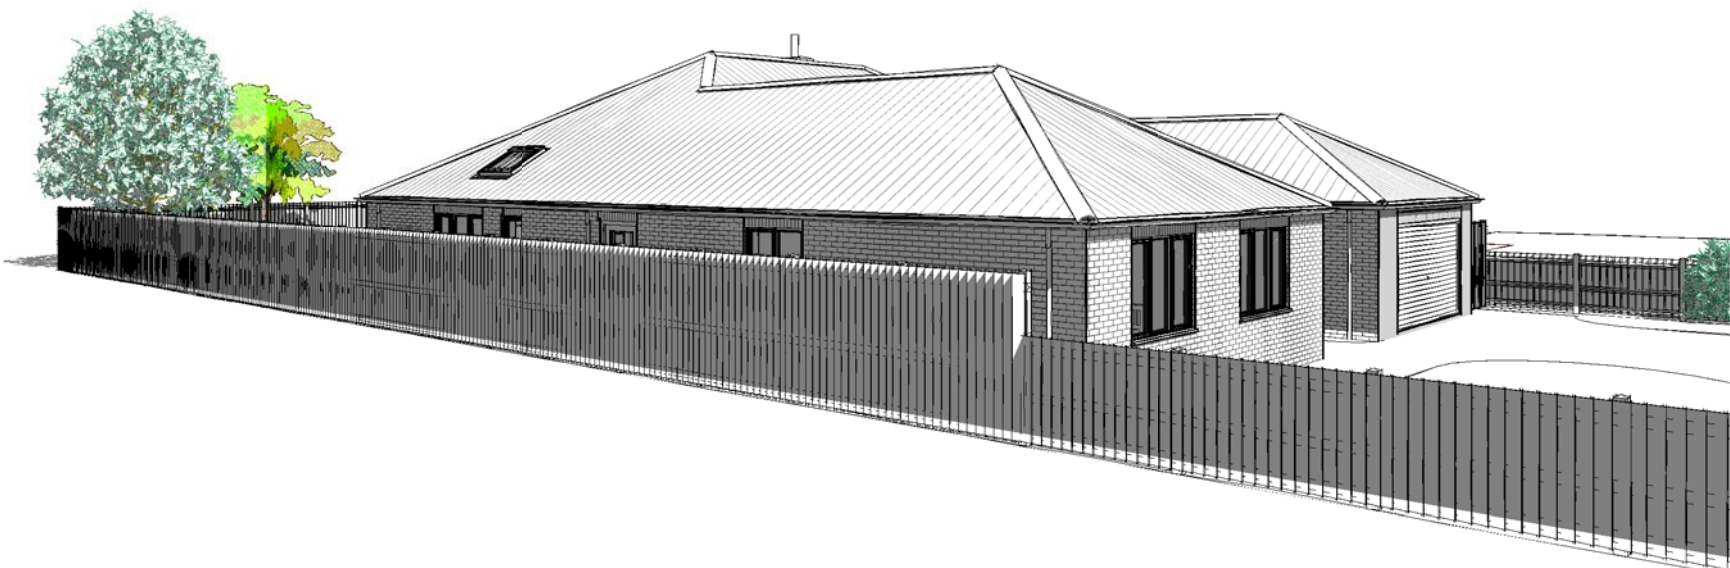

3D View 1

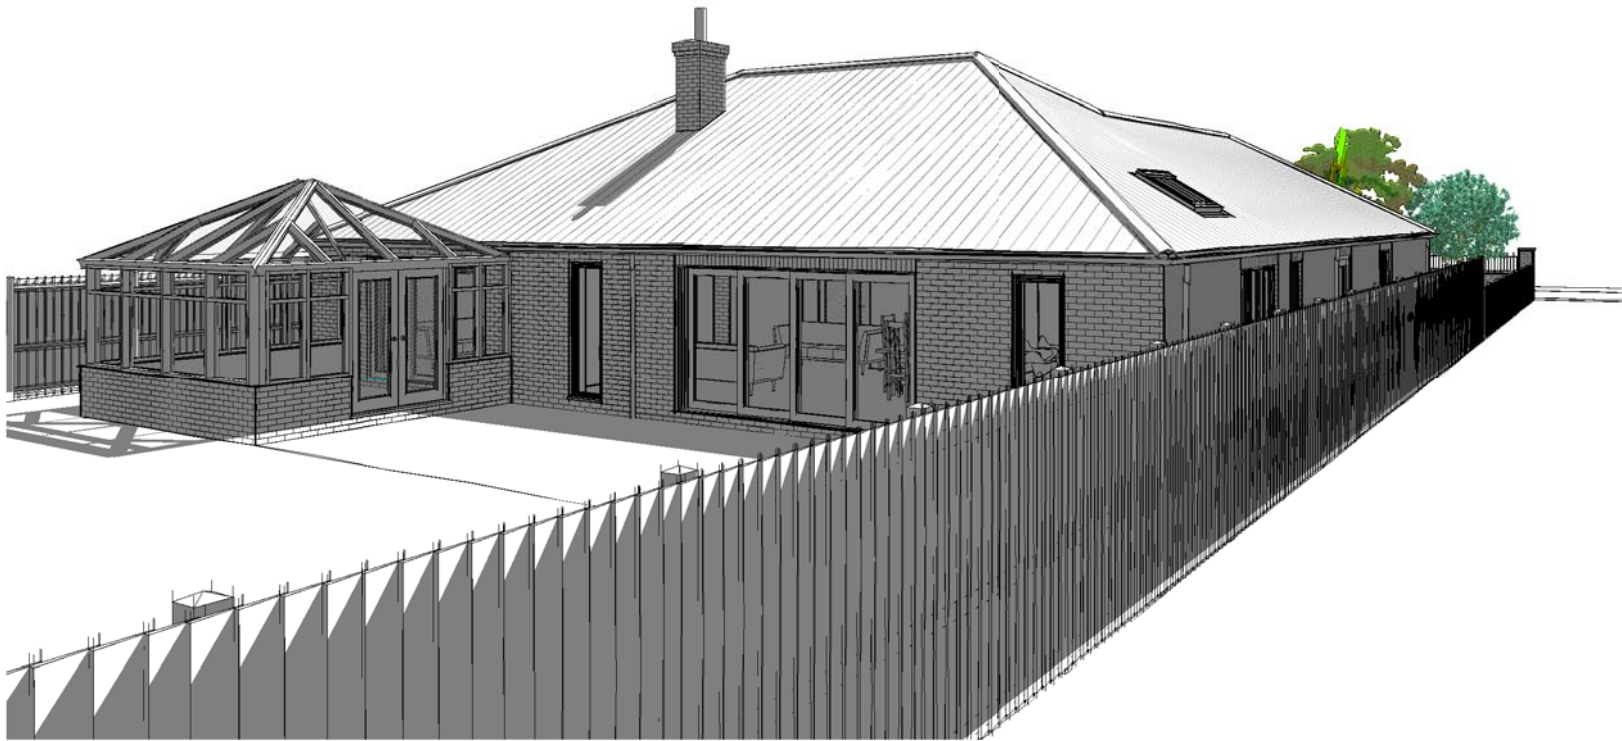

3D View 2

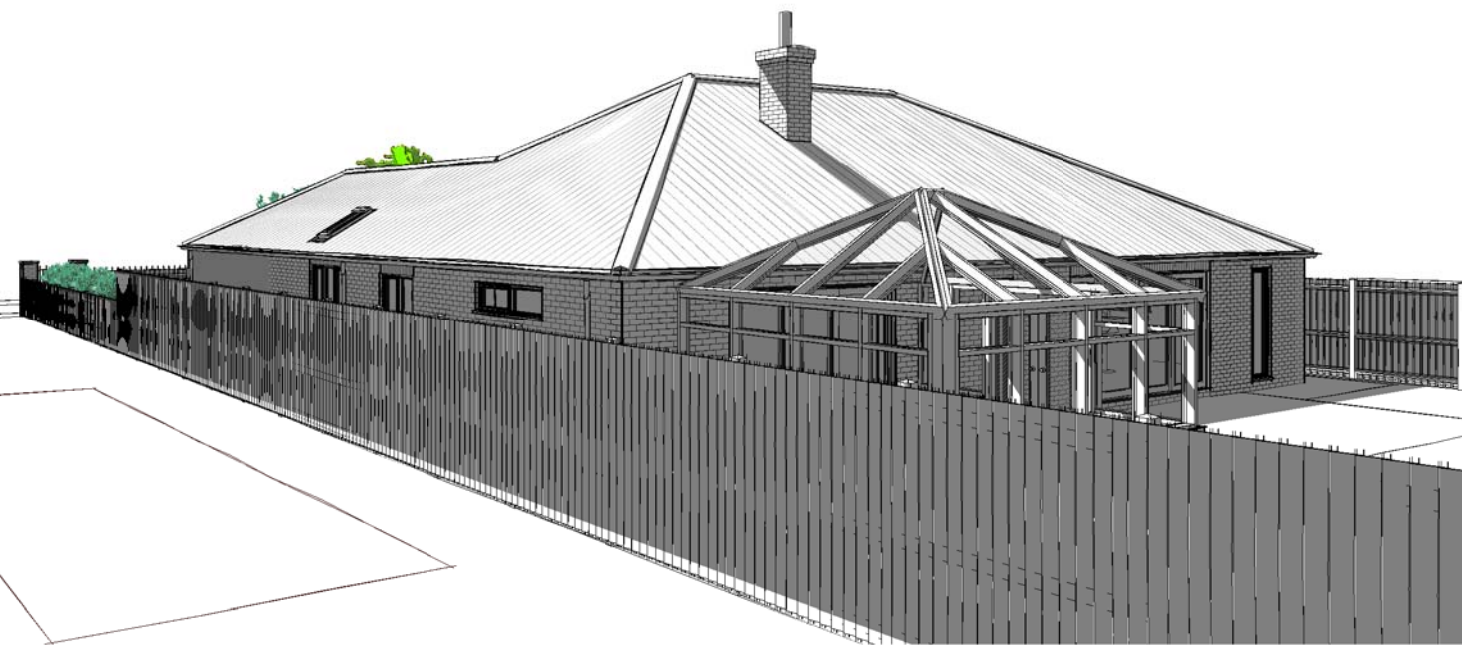

3D View 3



3D View 4



3D View 5



3D View 6



3D View 7

Due to areas of the structure being covered, unexposed or otherwise inaccessible the notes / specifications of existing materials are subject to confirmation of site when it is feasible to expose the relevant areas of construction.

GENERAL CONDITIONS
Contractors are responsible for checking all dimensions on site when work commences and before ordering any materials. Any discrepancies should be brought to the attention of the Client for remedial action before commencing further.
All materials not specified to be of a standard suitable for the work proposed and be fit for purpose. All work to be in accordance with good building practise and all necessary BS codes for Workmanship on Building Sites.

Client: **Mr & Mrs G Knipe**

Site: **Adjacent to:
87 Broadgate
Weston**

Drg Title: **Elevations**



Date 21.01.15	Contract No 2464	Drg No 002 D
------------------	---------------------	-----------------

"Treescape", The Raceground, Spalding, PE11 3AP Tel: 01775 768 921